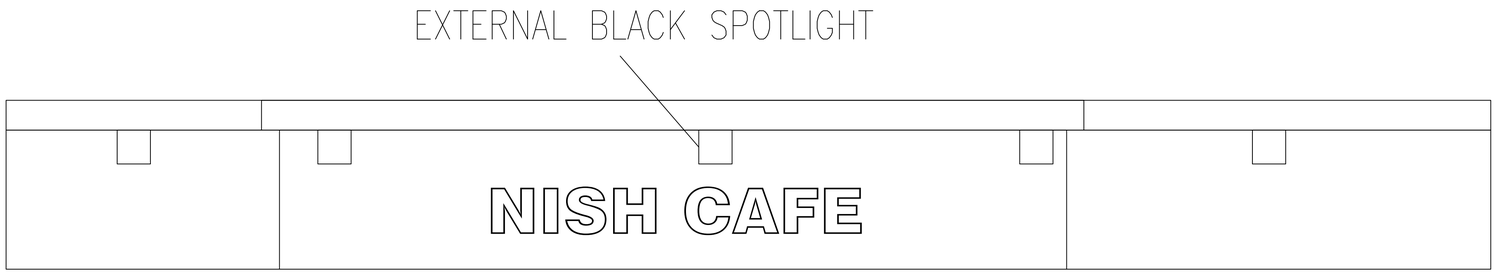

FACIA SIGNAGE FRONT ELEVATION 1:20

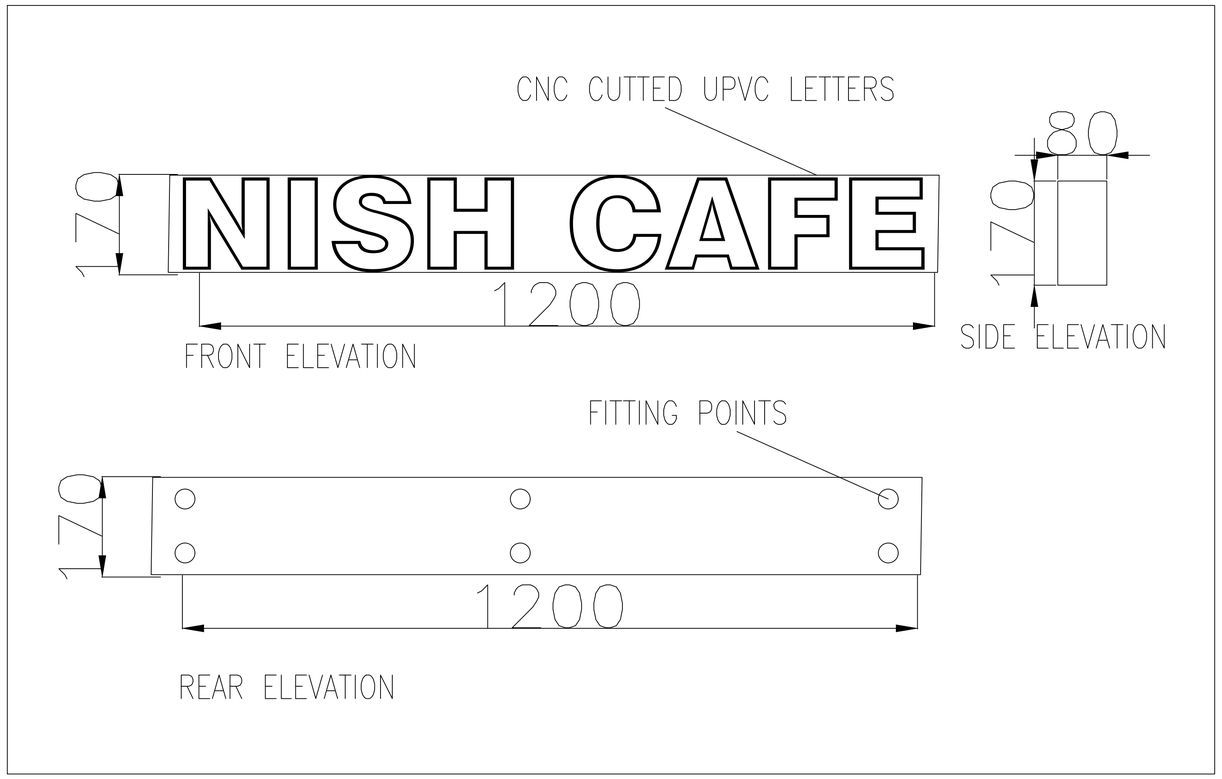

FACIA SIGNAGE FRONT ELEVATION 1:5

NOTES

Existing Walls
Proposed Walls

rev		by	date

AWE Architectural Design Consultancy ltd
Firdevs Tosun
+44 7843 900 532
12 Jordan Street, L1 0BL, Liverpool

DESCRIPTION

-Figured dimensions to be followed in preference to scale.
-All dimension to be checked on site prior to the commencement of any work.
Any discrepancies to be reported immediately & resolved prior to work commencing.
-This drawing is the copyright of the AWE architectural design consultancy ltd and may not be copied or used without prior consent.
-It is the contractors responsibility to ensure that all measurements are correct prior to manufactor or supply.

SITE: 24 Barkham Road, RG41 2XP

TITLE: Proposed plan and elevation

SCALE AT A1:	DATE:	DRAWN:
1/5		FT
PROJECT NO:	DRAWING NO:	REVISION: