


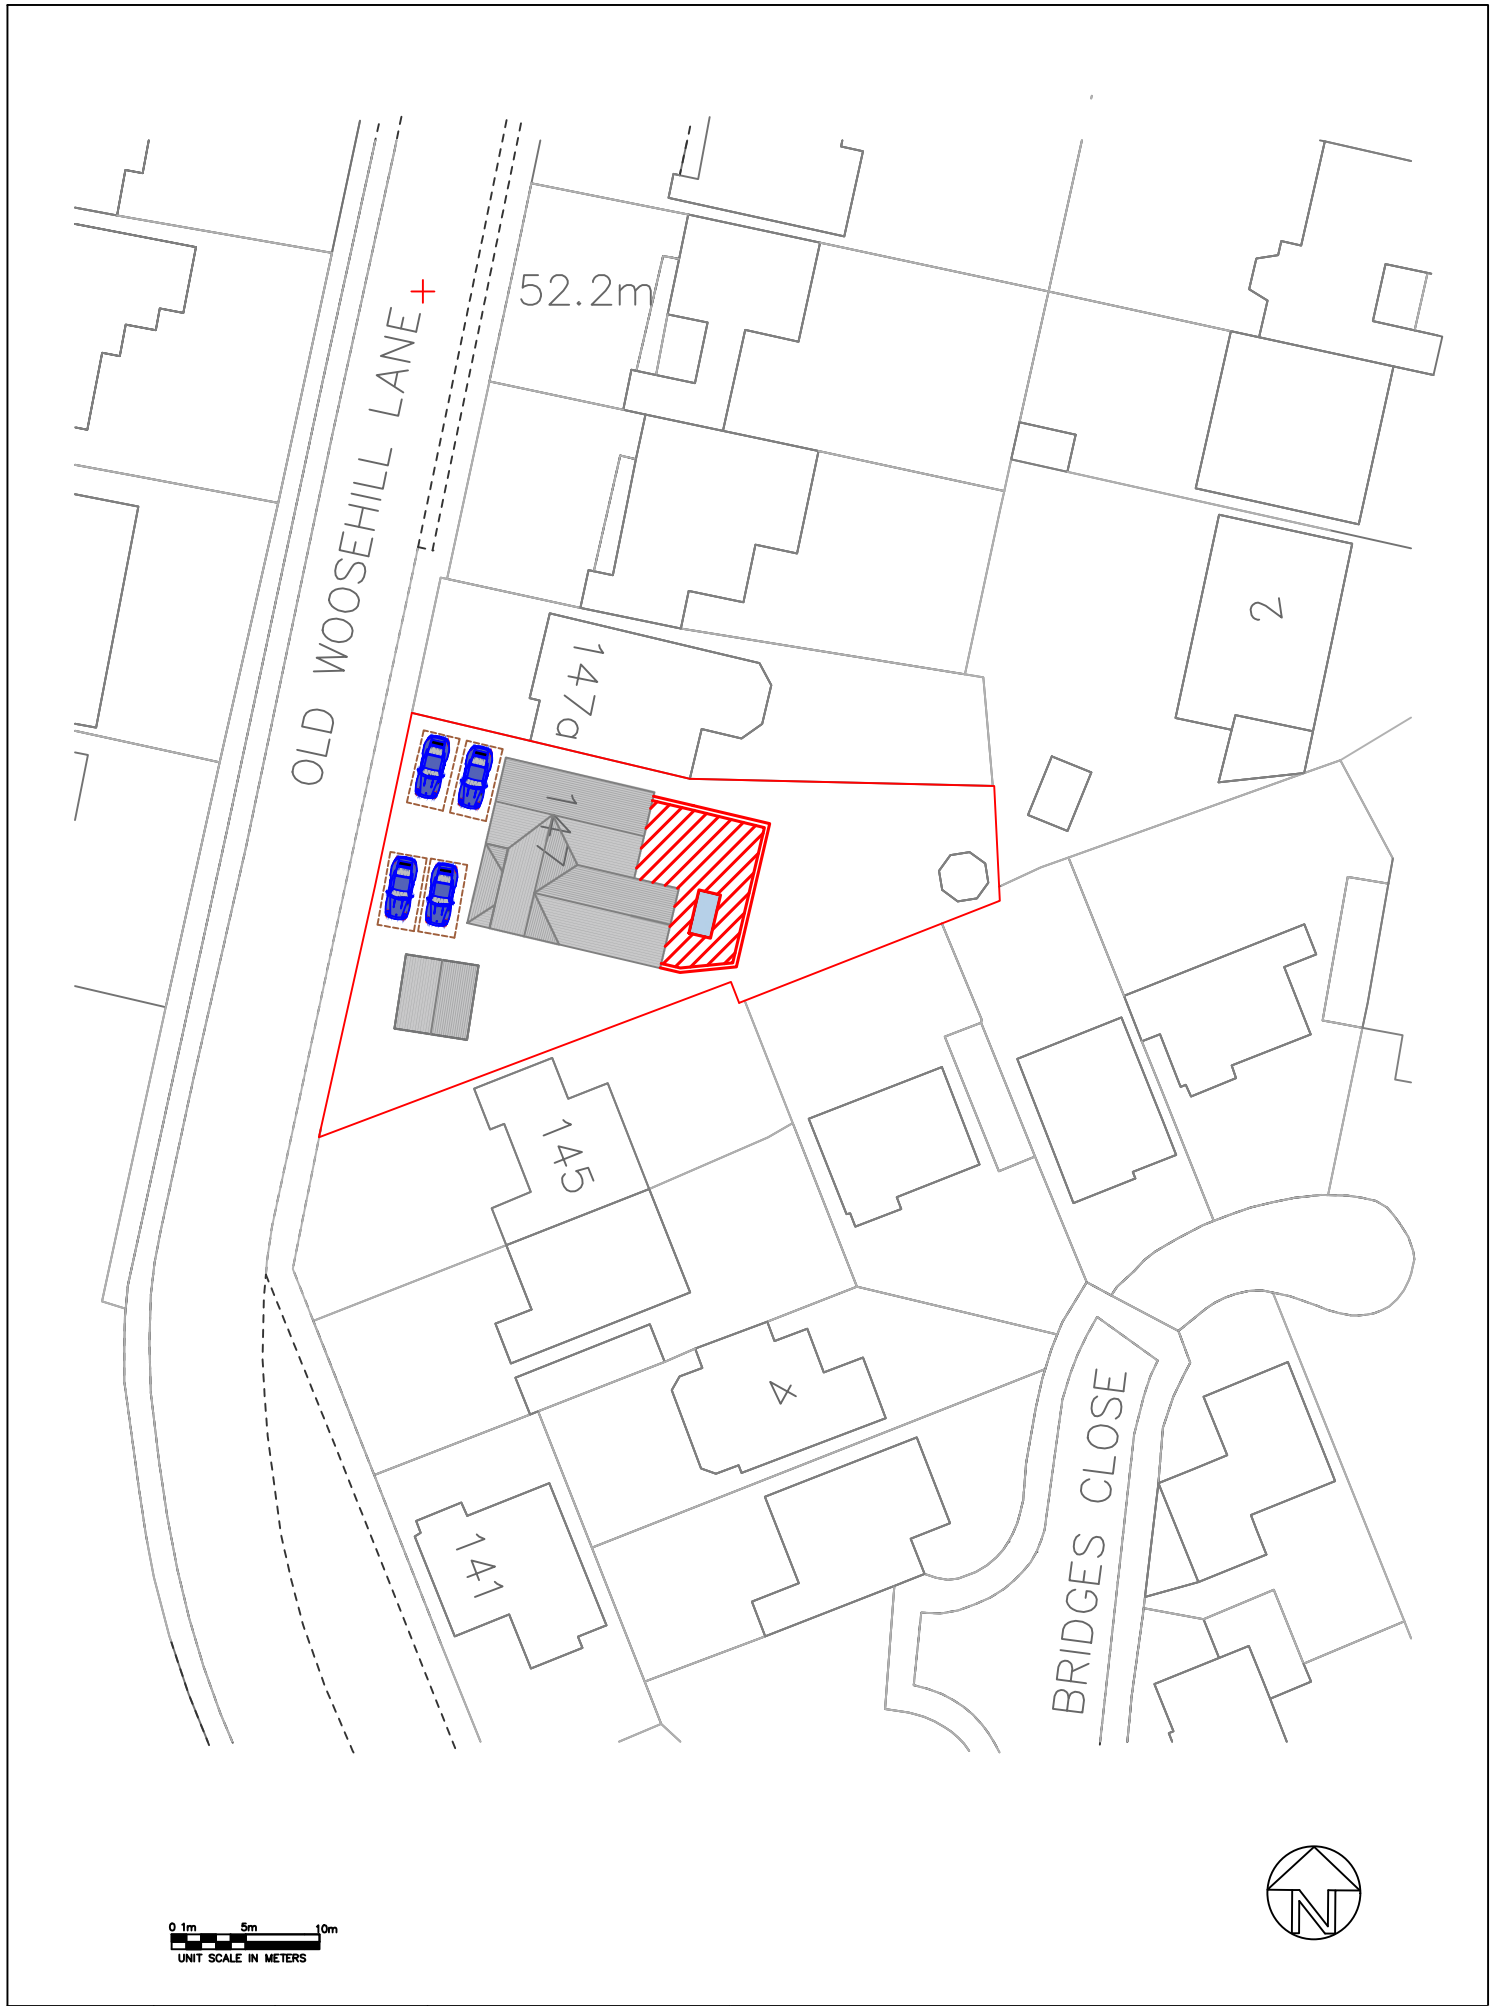

DRG. NO. PA003	REV C	SCALE 1:500@A4	DATE APRIL 2026
DRG. TITLE PROPOSED BLOCK PLAN		PROJECT ADDRESS 147 OLD WOSEHILL LANE, WOKINGHAM	



Trish Barson
Designs

Tel: 07947 919717
Email: trish@trishbarsondesigns.co.uk
Web: www.trishbarsondesigns.co.uk