



Front Elevation




Side Elevation

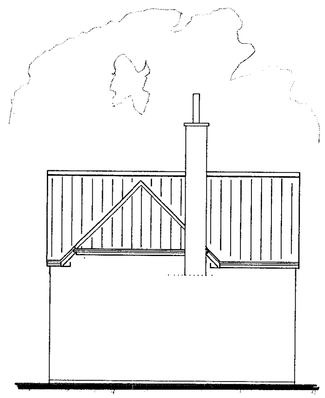


Rear Elevation

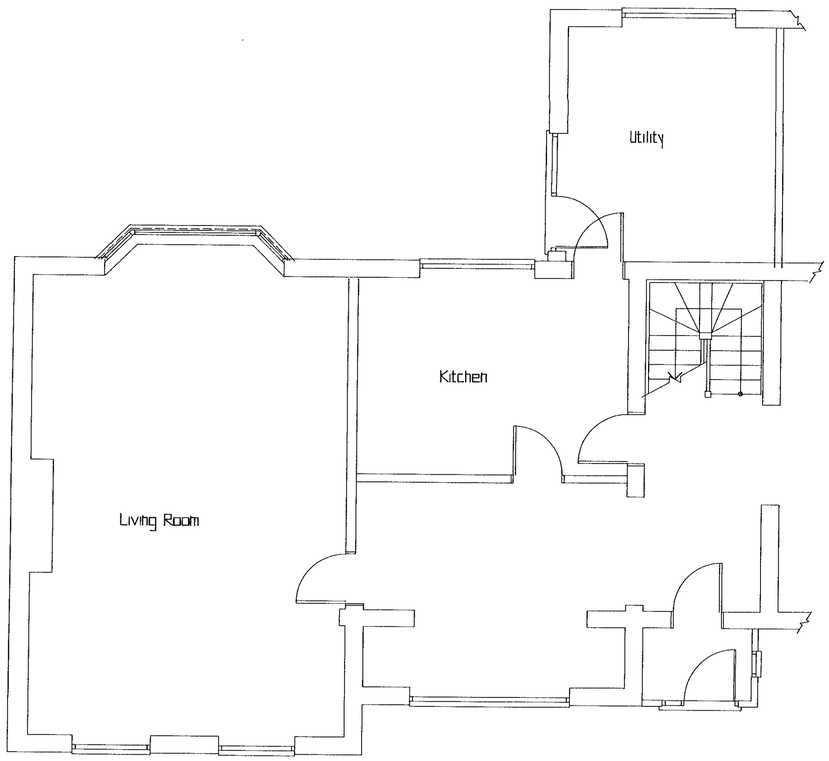

Ground Floor Plan

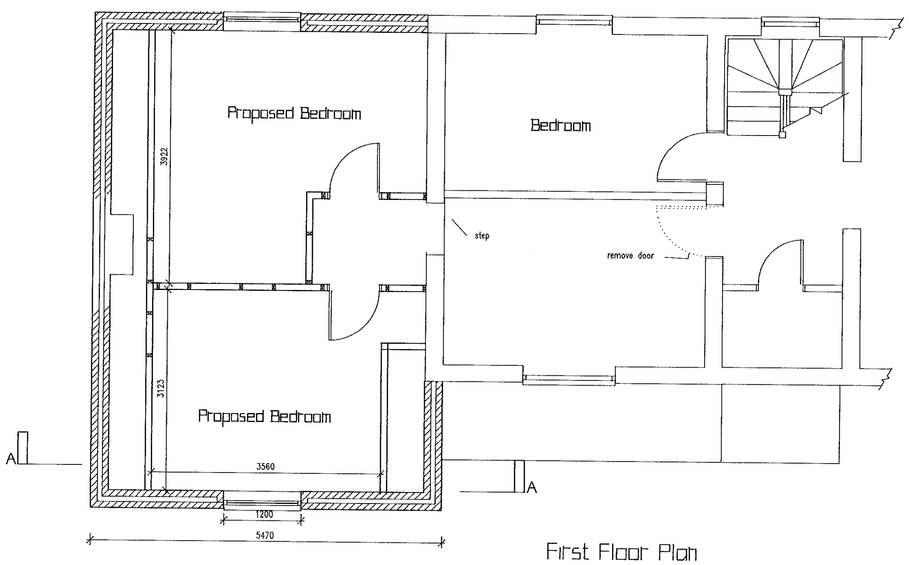

First Floor Plan

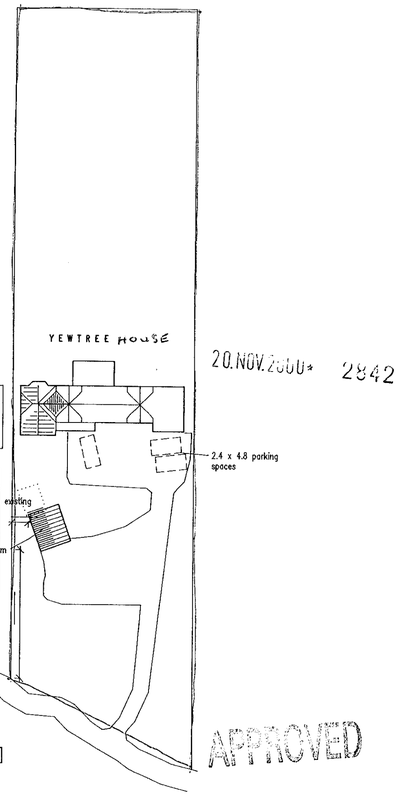

Block Plan 1:500

20.NOV.2000 2842

APPROVED

REVISIONS

Rev.	Description	Date

JOB TITLE

Mr & Mrs Robson
Yewtree House Crozies Hill
Wargrave

TITLE

Side Extension

SCALE	DATE	DRAWING No.
1:50 1:100	27/4/2000	Robsn:01

21/11/02


Client.	Mr. & Mrs. Robson	
Address.		
Project		
Scale	1:100	Date

28.NOV.2006 2342


Existing elevations



Existing front elevation

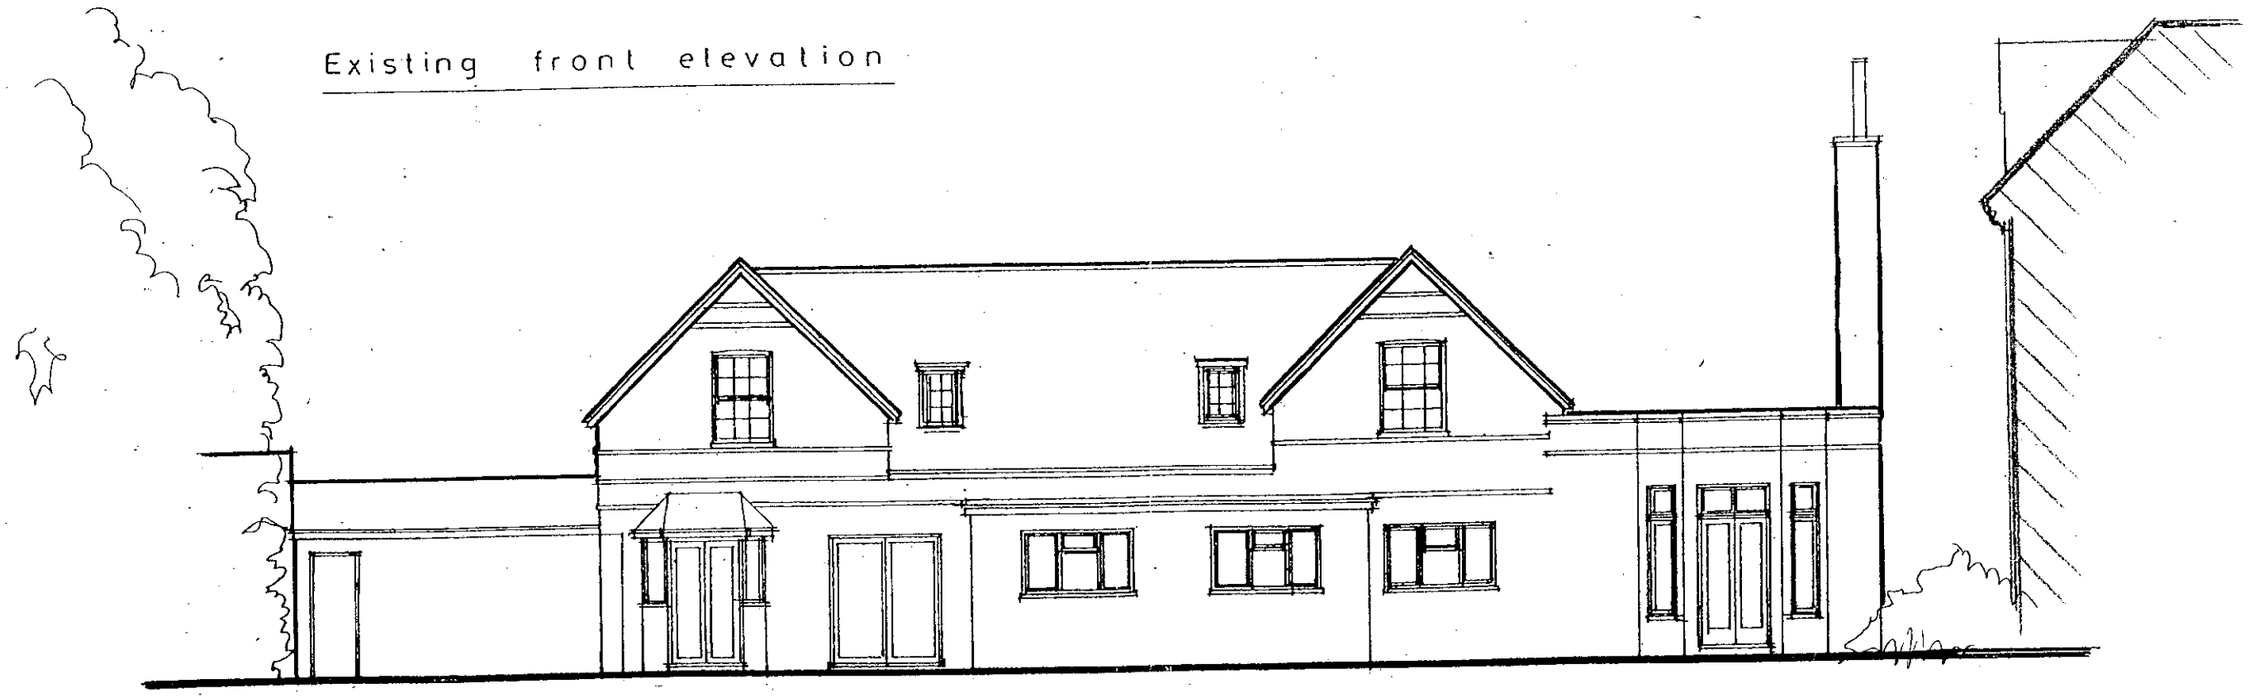

Existing rear elevation

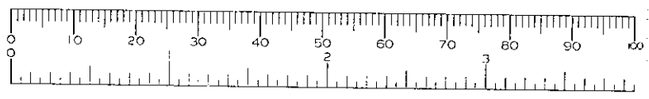

APPROVED