PROPOSED GROUND AND FIRST FLOOR PLANS

Drwg Ref 175/P/04
October 2000

30.NOV.2000 2881

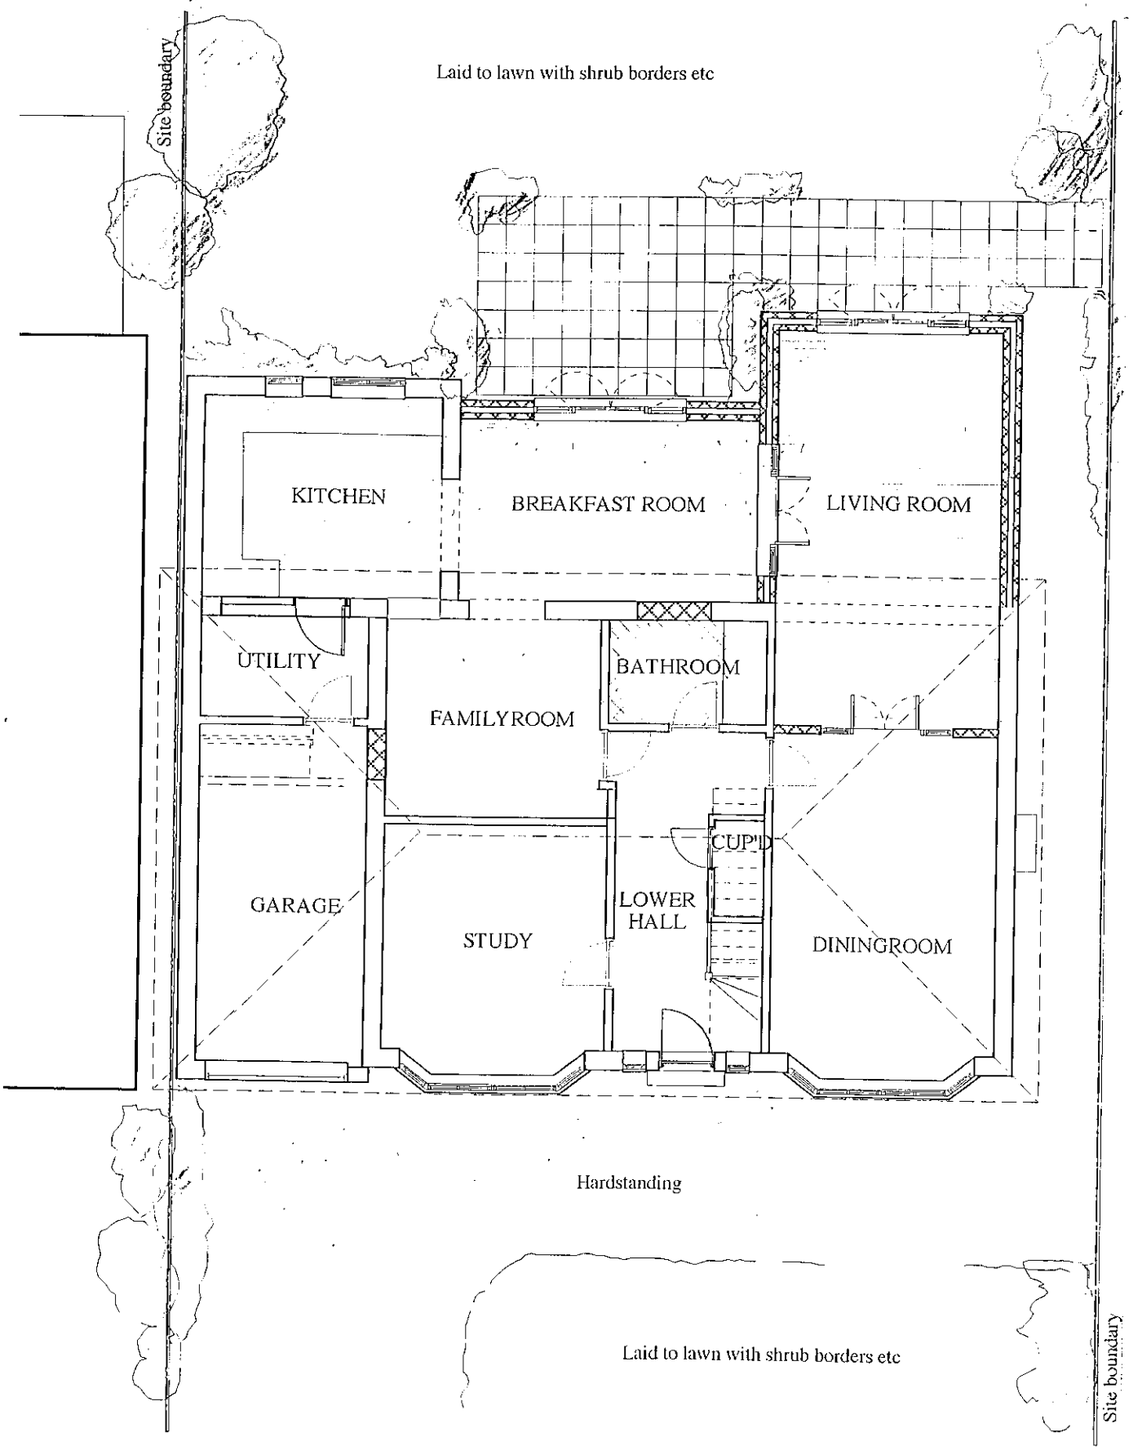

GROUND FLOOR PLAN

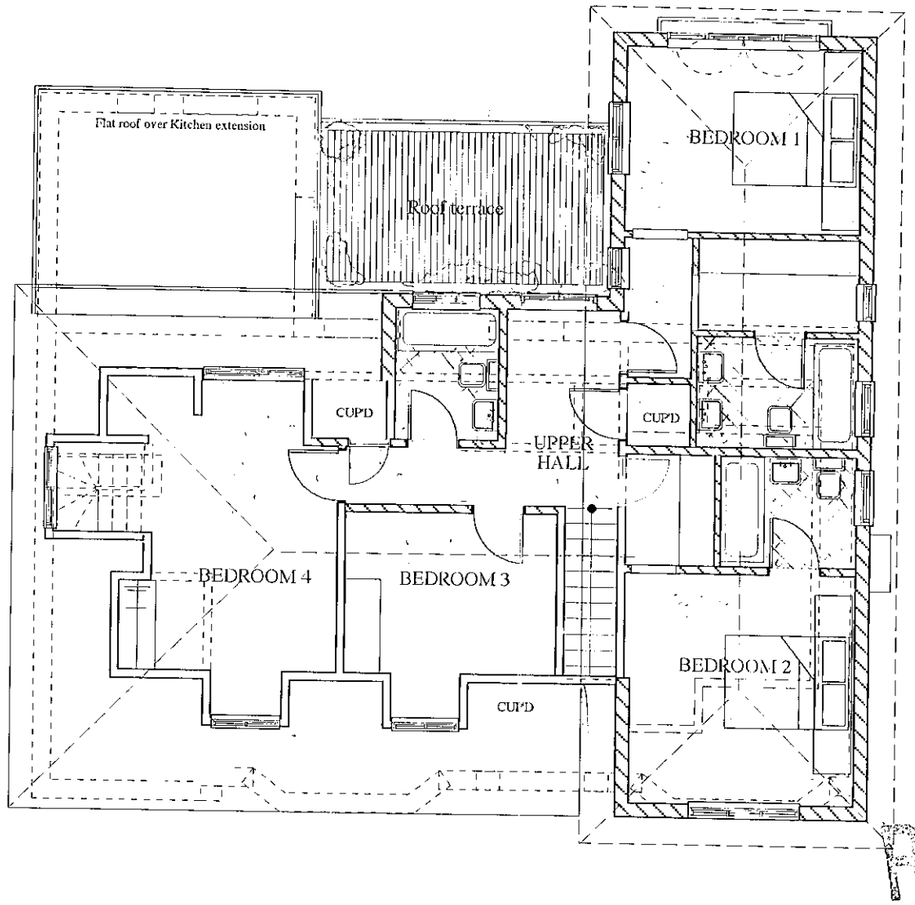

FIRST FLOOR PLAN

EXISTING AND PROPOSED MATERIALS:

External walls: All walls contructed using machine made clay facing brickwork with tile vertical tile hanging at the upper floor.

Roof construction: machine made clay plain tiles with half round ridge and hip tiles. White painted timber soffits and fascia.

Windows: White painted timber single glazed windows

Rainwater goods: Black half round Upvc guttering and downpipes

Scale 1:100

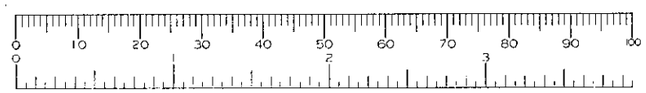

47 CHESTNUT AVENUE

WOKINGHAM

OPUS Architecture and Design
Mayfield Lower Sandurst Road
Finchampstead
Berkshire RG40 3TH
Tel 01252 861759 Fax 01252 861742

PROPOSED ELEVATIONS

Drwg Ref 175/P/05
October 2000



FRONT/SOUTH ELEVATION

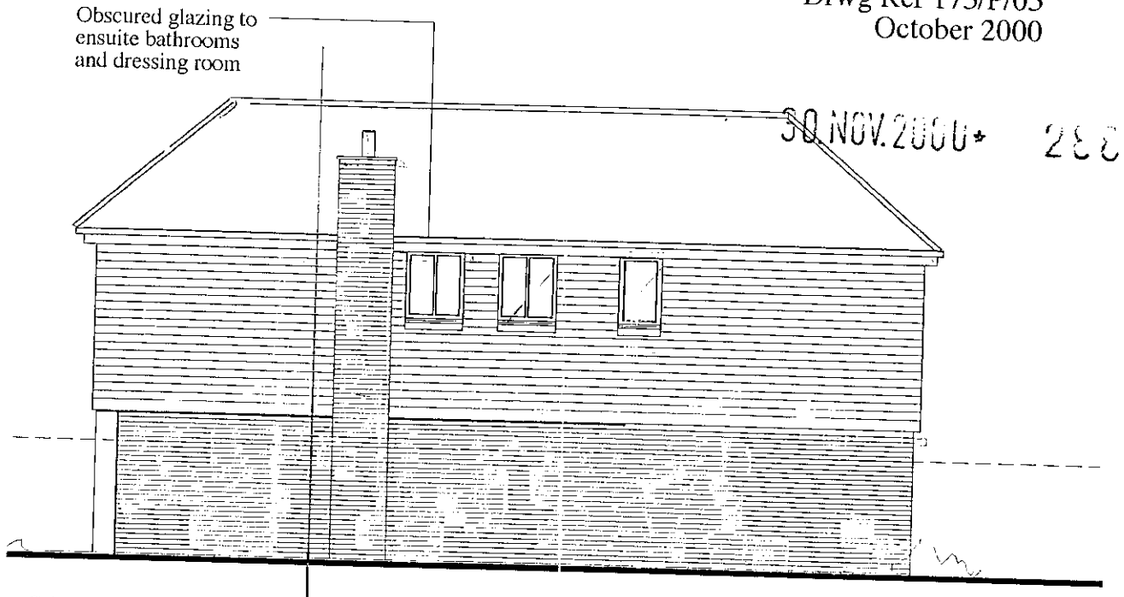

SIDE/EAST ELEVATION

30 NOV 2000 2201

EXISTING AND PROPOSED MATERIALS:

External walls: All walls contructed using machine made clay facing brickwork with tile vertical tile hanging at the upper floor.

Roof construction: machine made clay plain tiles with half round ridge and hip tiles. White painted timber soffits and fascia.

Windows: White painted timber single glazed windows

Rainwater goods: Black half round Upvc guttering and downpipes

REFUSED

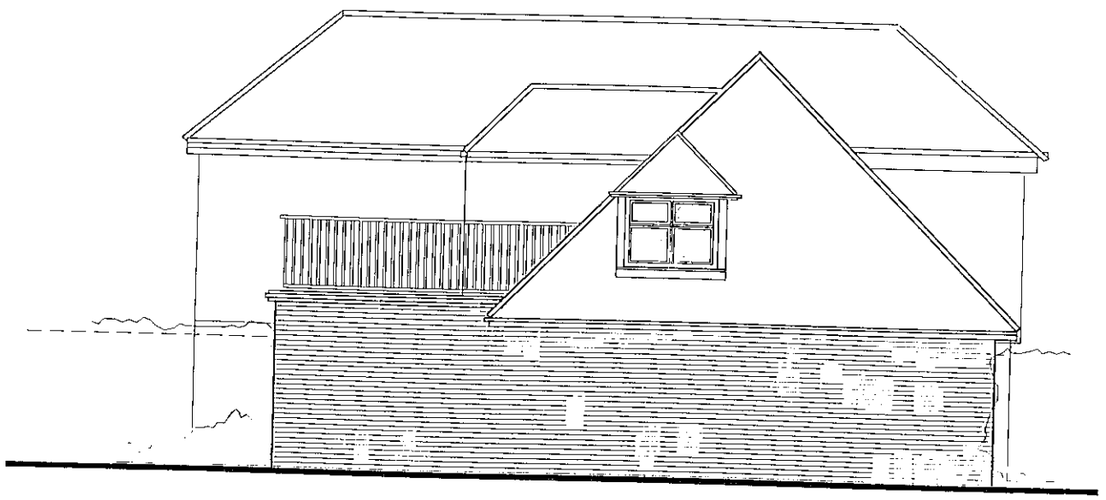

SIDE/WEST ELEVATION



REAR/NORTH ELEVATION

Scale 1:100

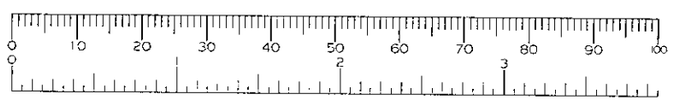

47 CHESTNUT AVENUE

WOKINGHAM

OPUS Architecture and Design
Mayfield Lower Sandurst Road
Finchampstead
Berkshire RG40 3TH
Tel 01252 861759 Fax 01252 861742

EXISTING ELEVATIONS

Drwg Ref 175/P/03
October 2000

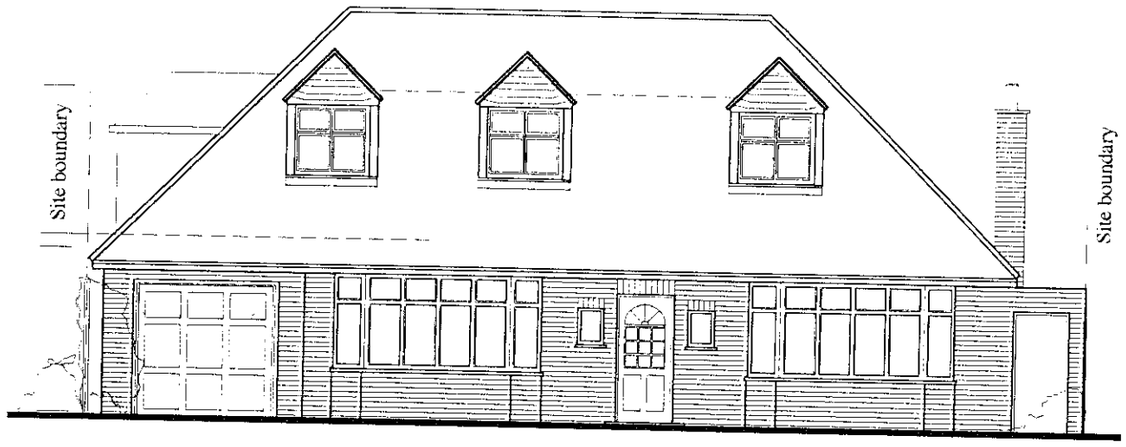

FRONT/SOUTH ELEVATION

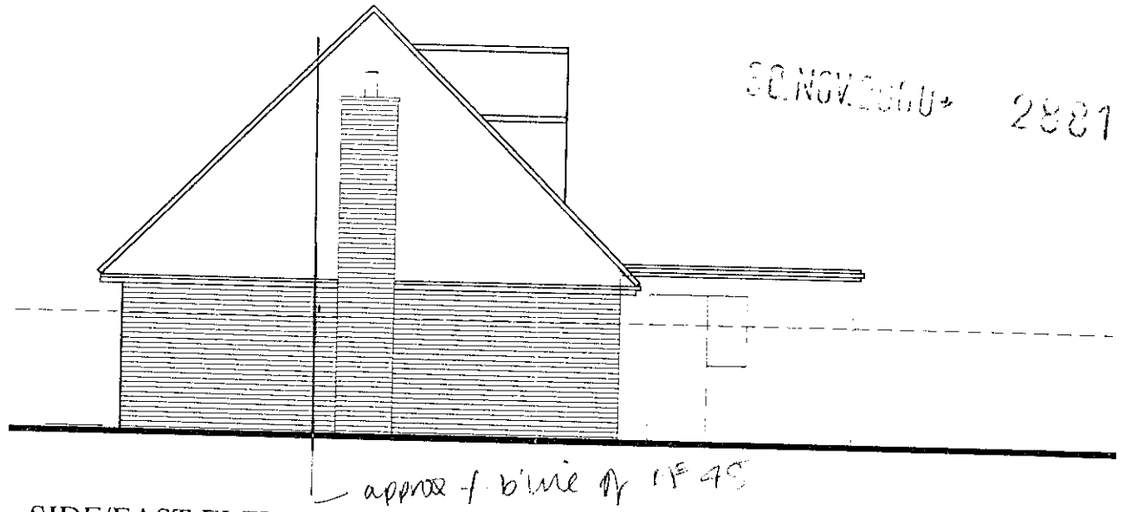

SIDE/EAST ELEVATION

EXISTING MATERIALS:

External walls: All walls contructed using machine made clay facing brickwork.

Roof construction: machine made clay plain tiles with half round ridge and hip tiles. White painted timber soffits and fascia.

Windows: White painted timber single glazed windows

Rainwater goods: Black half round Upvc guttering and downpipes

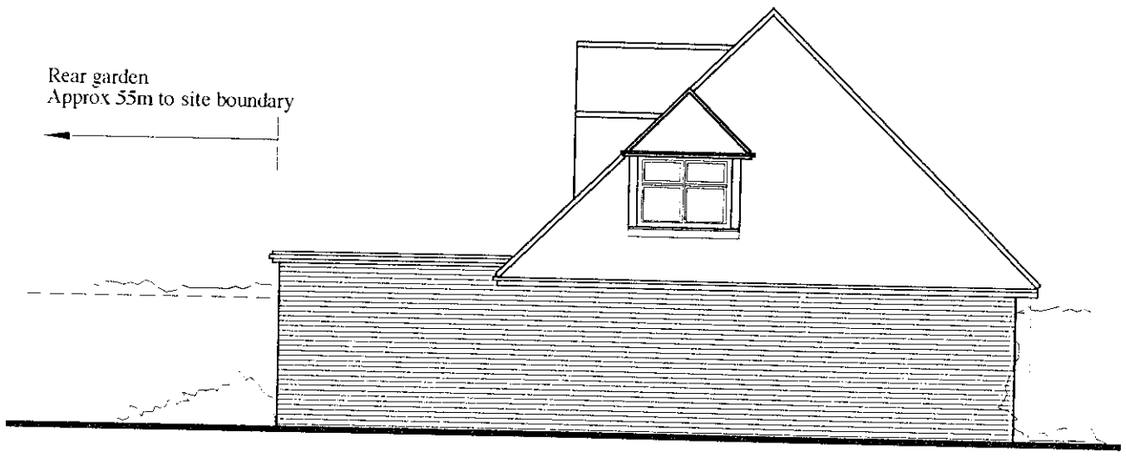

SIDE/WEST ELEVATION



REAR/NORTH ELEVATION

Scale 1:100

0 10 20 30 40 50 60 70 80 90 100
0 2 3

47 CHESTNUT AVENUE

WOKINGHAM

OPUS Architecture and Design
Mayfield Lower Sandhurst Road
Finchampstead
Berkshire RG40 3TH
Tel 01252 861759 Fax 01252 861742

EXISTING GROUND AND FIRST FLOOR PLANS

Drwg Ref 175/P/02
October 2000

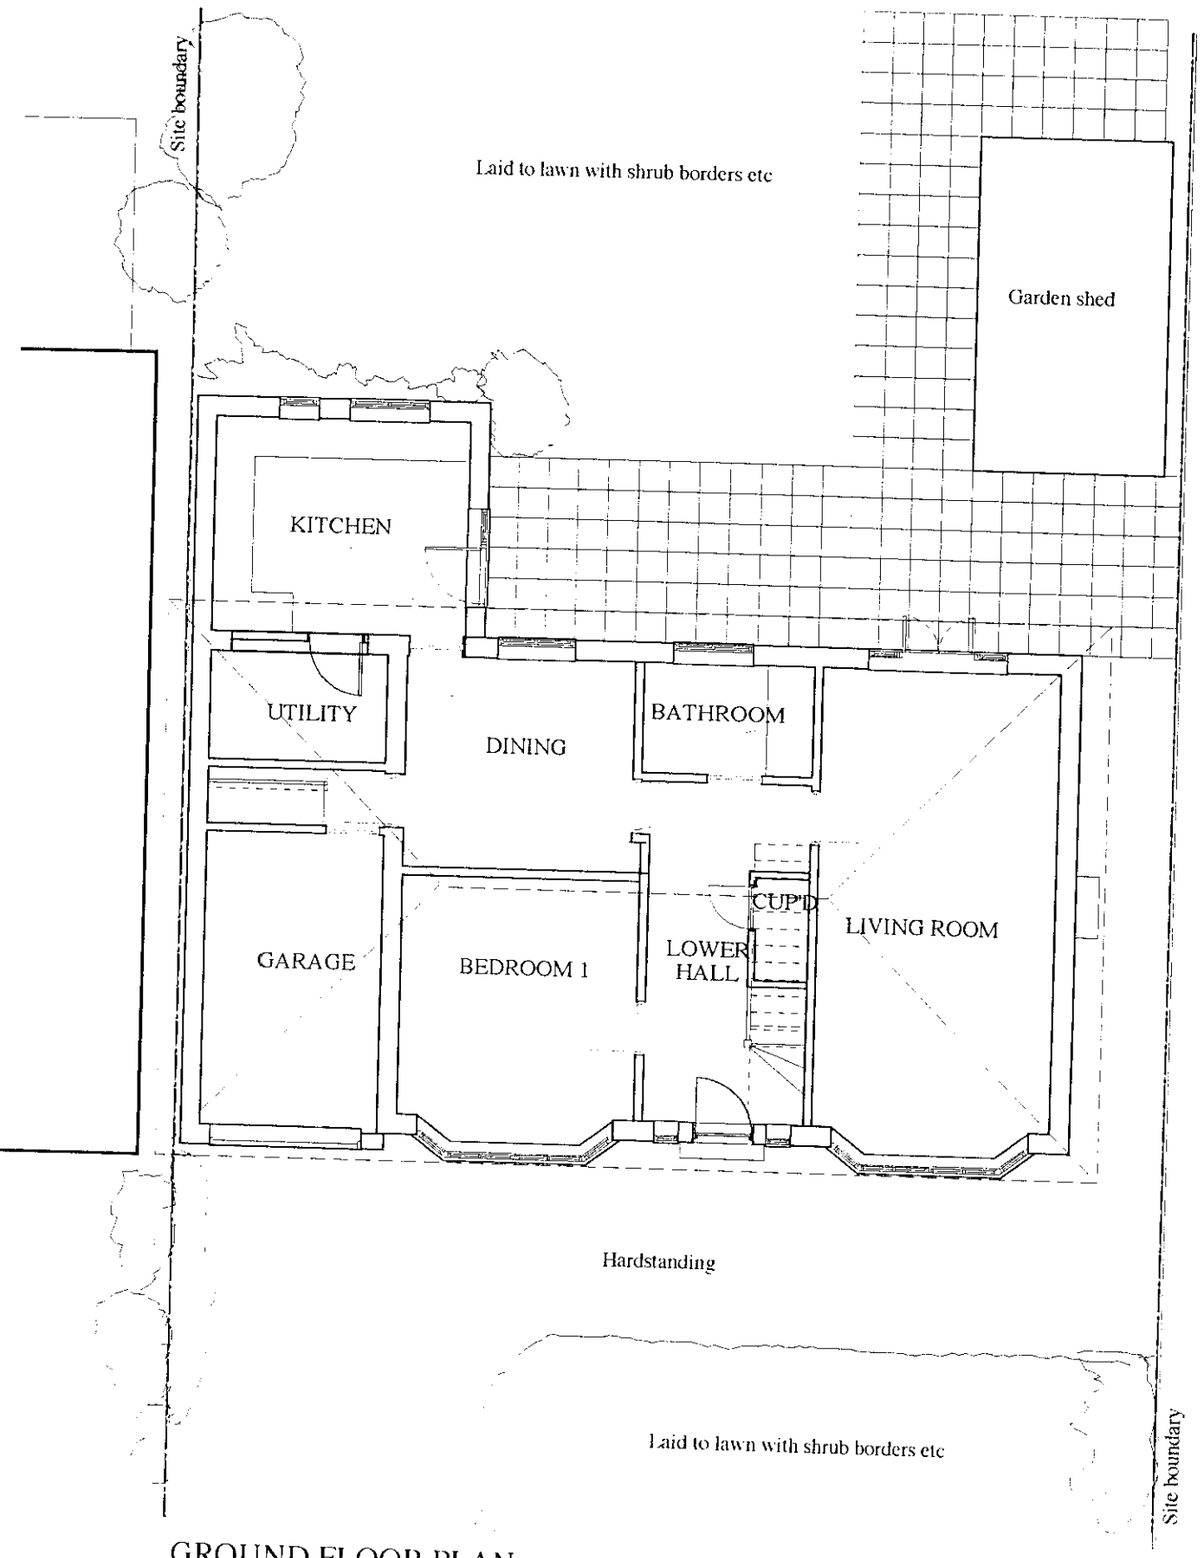

GROUND FLOOR PLAN

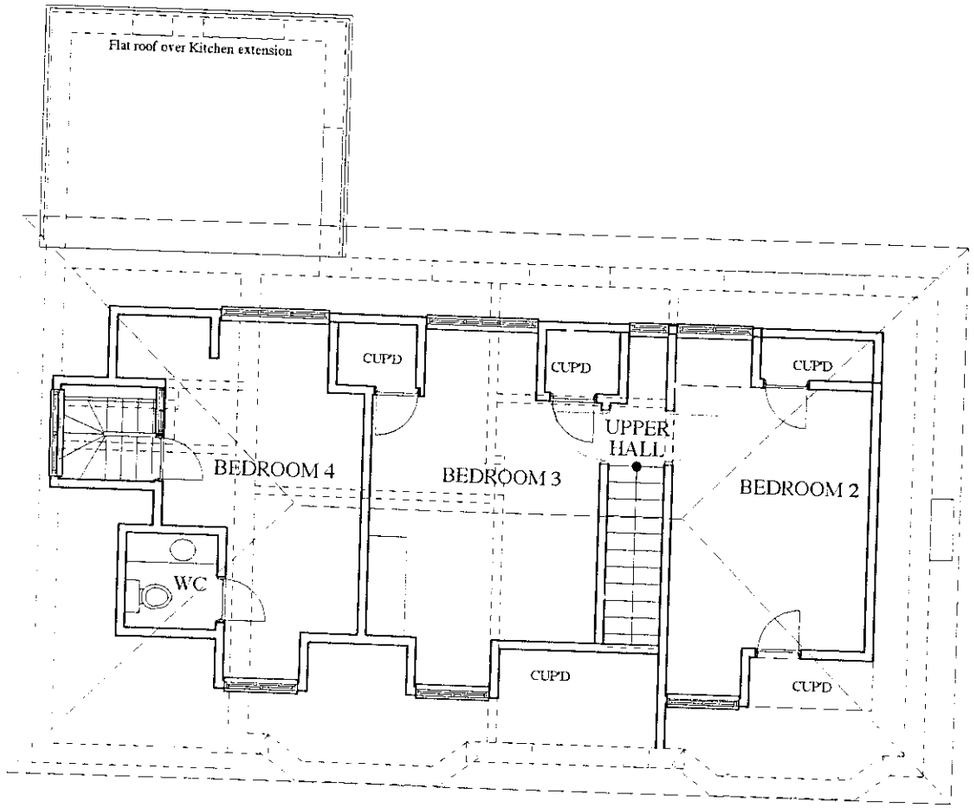

FIRST FLOOR PLAN

30.NOV.2000*

EXISTING MATERIALS:

External walls: All walls contructed using machine made clay facing brickwork.

Roof construction: machine made clay plain tiles with half round ridge and hip tiles. White painted timber soffits and fascia.

Windows: White painted timber single glazed windows

Rainwater goods: Black half round Upvc guttering and downpipes

Scale 1:100

0 10 20 30 40 50 60 70 80 90 100
0 2 3

47 CHESTNUT AVENUE

WOKINGHAM

OPUS Architecture and Design
Mayfield Lower Sandurst Road
Finchampstead
Berkshire RG40 3TH
Tel 01252 861759 Fax 01252 861742

LOCATION PLAN AND PHOTOGRAPH KEY

30.NOV.2000* 2981

Drwg Ref 175/P/01
October 2000

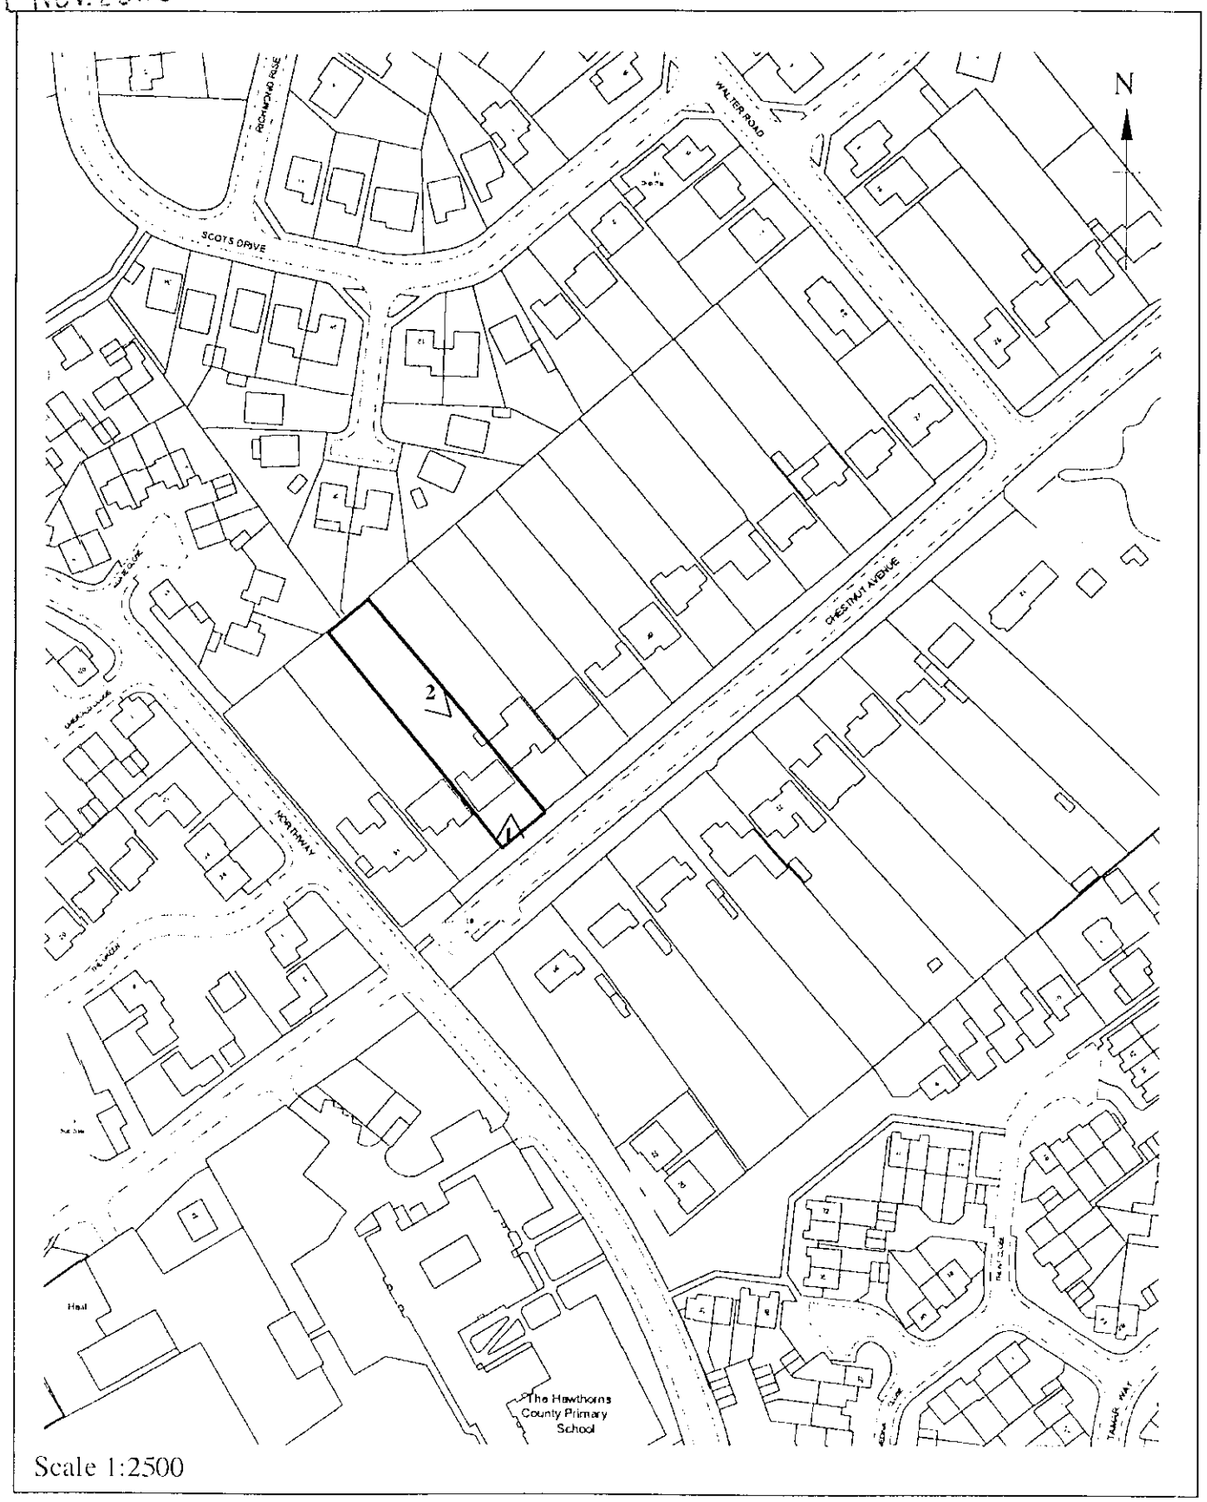

Scale 1:2500

30.NOV.2000* 2981



Plate 1: View looking north showing area of proposed entrance porch and tile hung first floor conversion.



Plate 2: View looking south showing rear elevation.

FUSED

0 10 20 30 40 50 60 70 80 90 100
0 2 3

47 CHESTNUT AVENUE

WOKINGHAM

OPUS Architecture and Design
Mayfield Lower Sandhurst Road
Finchampstead
Berkshire RG40 3TH
Tel 01252 861759 Fax 01252 861742