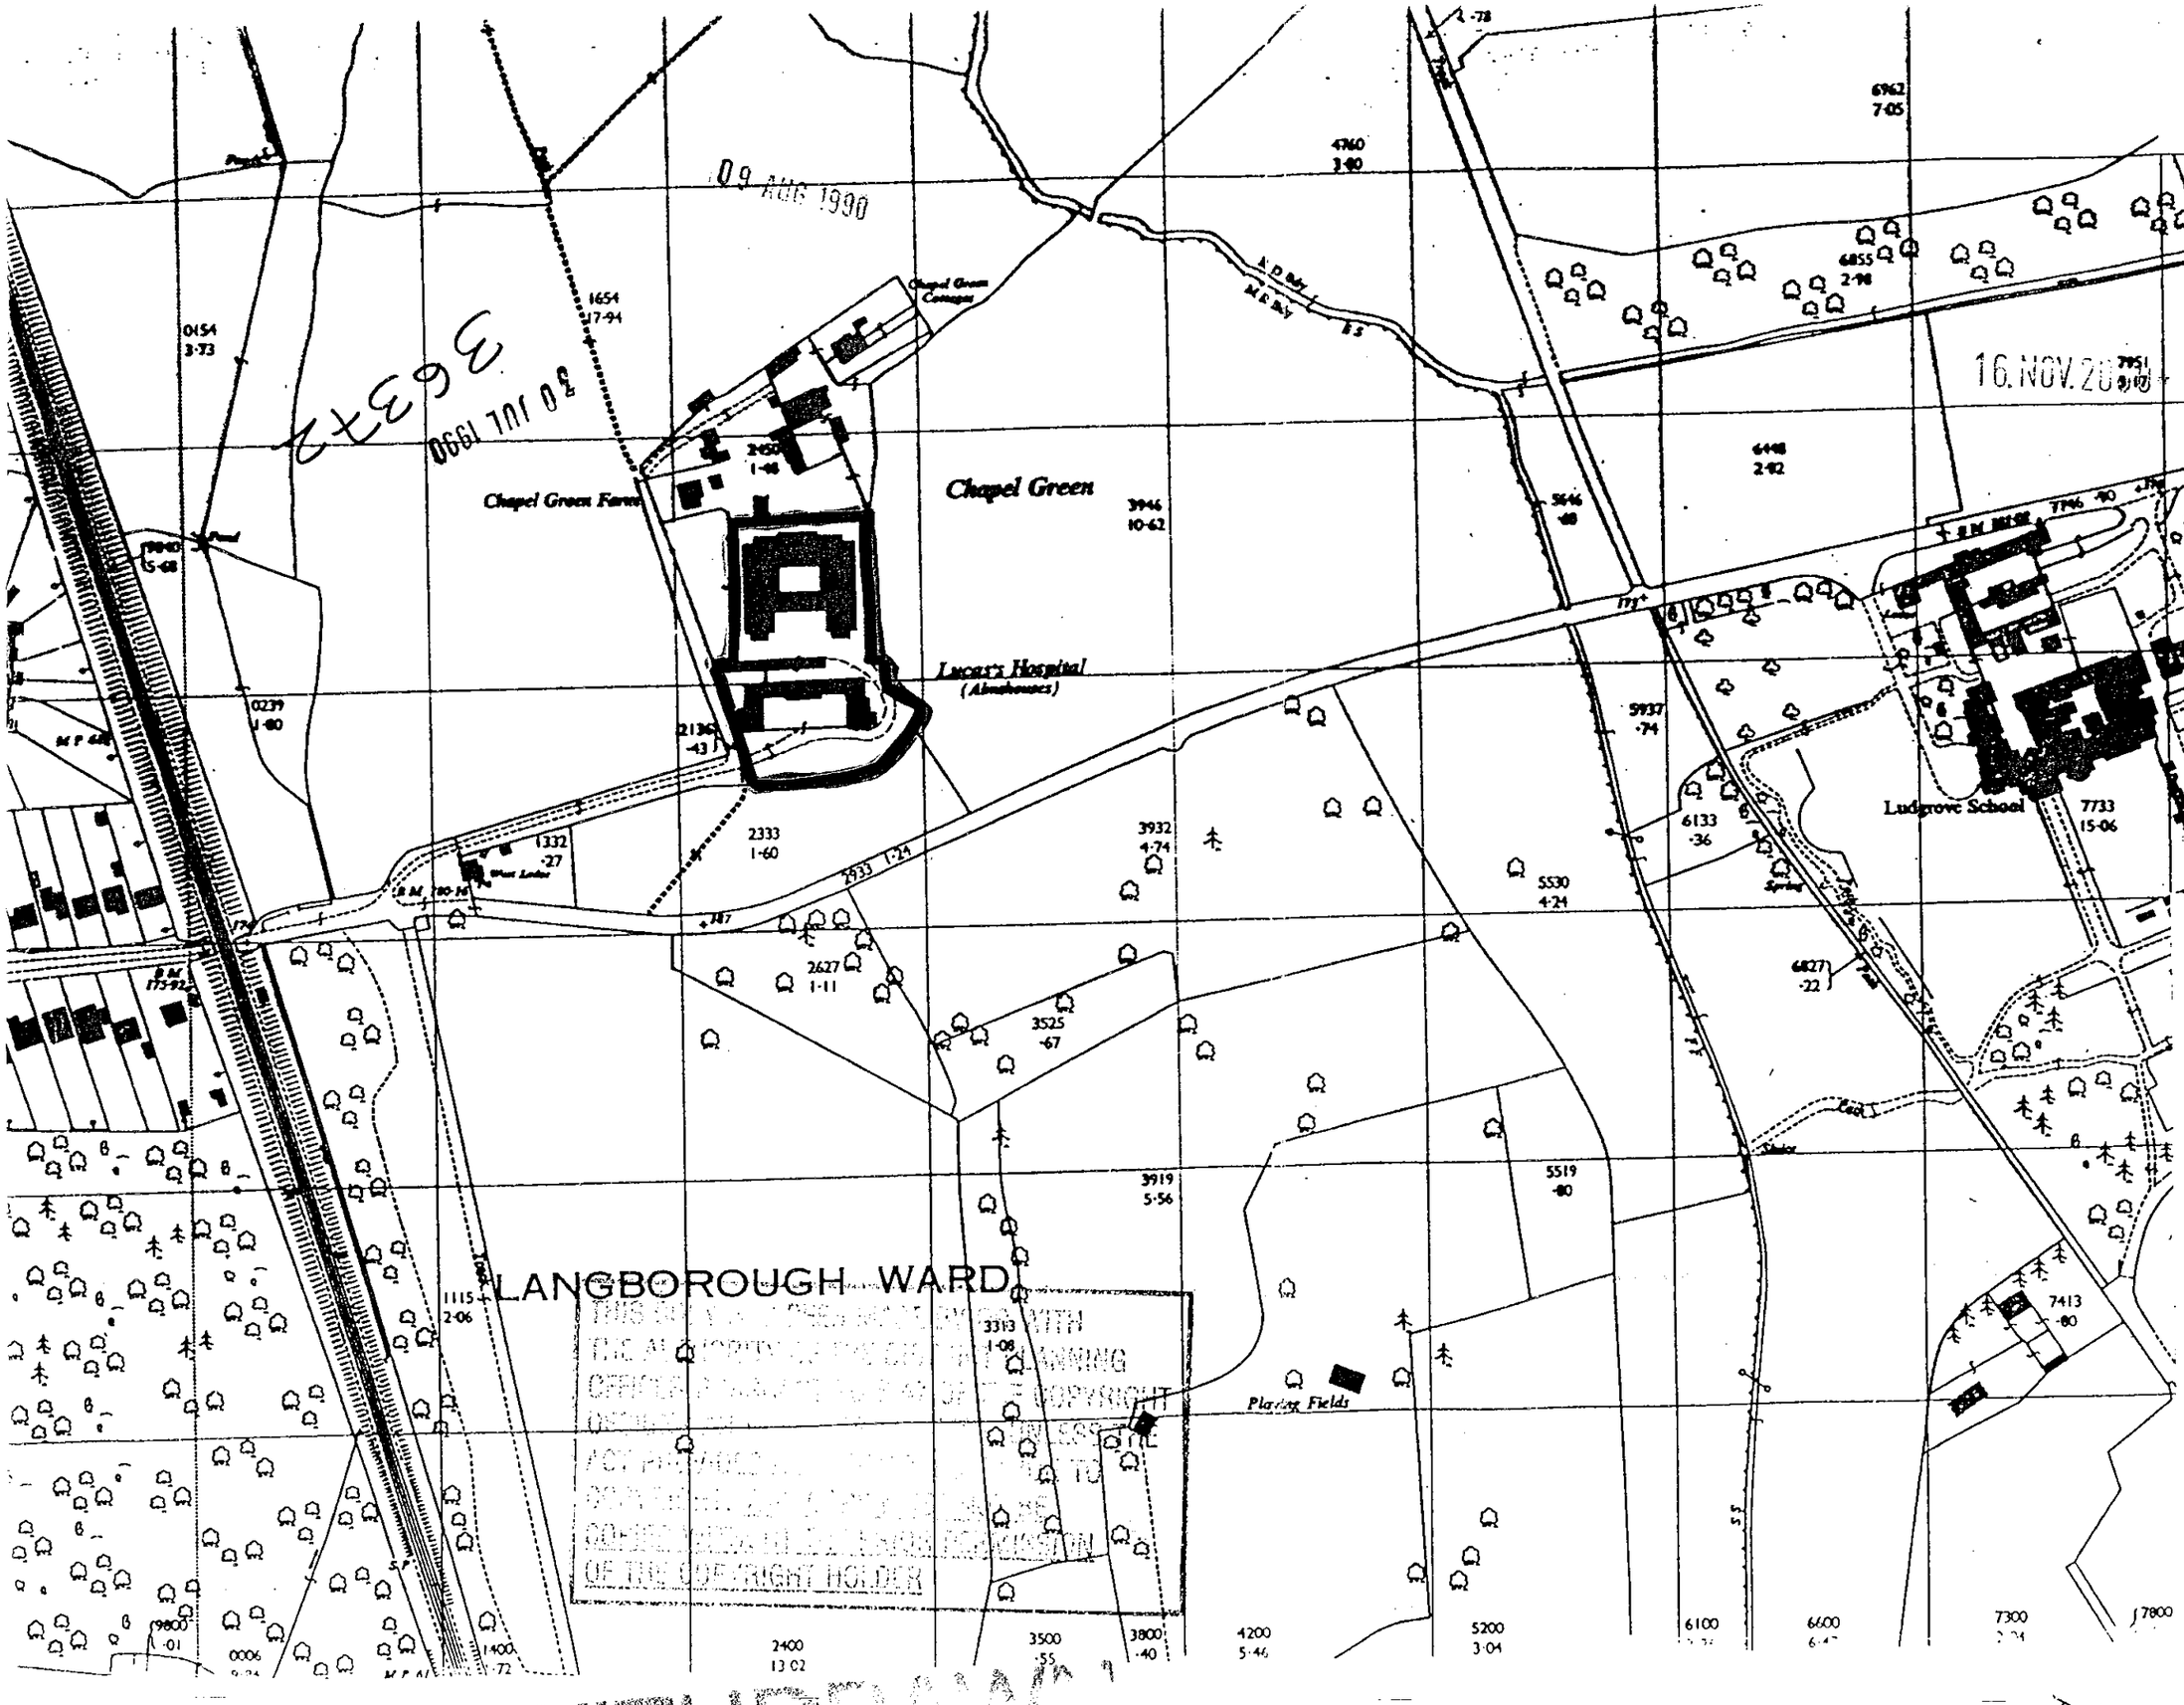

CONTRACTORS ARE NOT TO SCALE
DIMENSIONS FROM THIS DRAWING

09 AUG 1990

30 JUL 1990

16 NOV 2000

WITHDRAWN

THIS COPY IS SUPPLIED BY THE ... WITH THE AUTHORITY OF THE DISTRICT PLANNING OFFICER ... COPYRIGHT ... UNLESS THE ACT PROVIDES ... TO COPYRIGHT ... COPIES ... OF THE COPYRIGHT HOLDER

BROADWAY MALYAN

Broadway Malyan, Chartered Architects
3 Weybridge Business Park,
Weybridge, Surrey KT15 2UN
Tel (0932) 845599 Fax (0932) 856986
10 High Street, Theale, Reading,
Berkshire RG7 5AN
Tel (0734) 323456 Fax (0734) 323461
8 Southampton Street, Southampton,
Hampshire SO1 2ED
Tel (0703) 330808 Fax (0703) 330986
40 Queen Square, Bristol,
Avon BS1 4QP
Tel (0272) 290003 Fax (0272) 251175
37 Soho Square, London W1V 5DG
Tel 01-437 0770 Fax 01-437 1248

LUCAS HOSPITAL

COTTAGE HOMES

LOCATION PLAN

Scale	Date	Drawn
1:2500	JUL 90	
Job no	Drawing no	Revision
C7042	01	

Original size 10mm Broadway Malyan © Copyright

CONTRACTORS ARE NOT TO SCALE DIMENSIONS FROM THIS DRAWING

REVISIONS

A 16·9·88 EXISTING WALLS SHOWN IN SOLID, LAYOUT OF CHAPEL & MATRON'S DWELLING ADDED; FRONT GARDEN WALL ADDED.

21 NOV 1989

34873

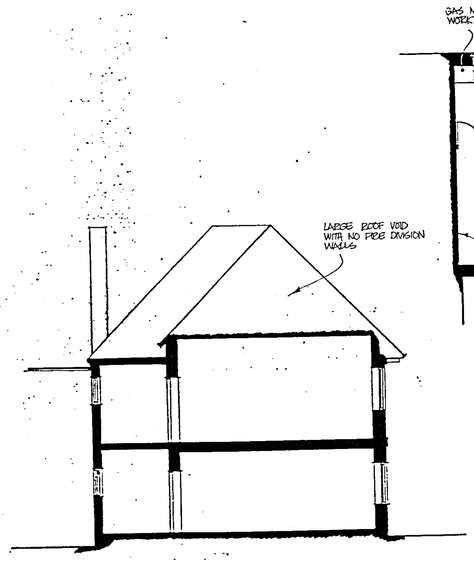

SECTION X-X

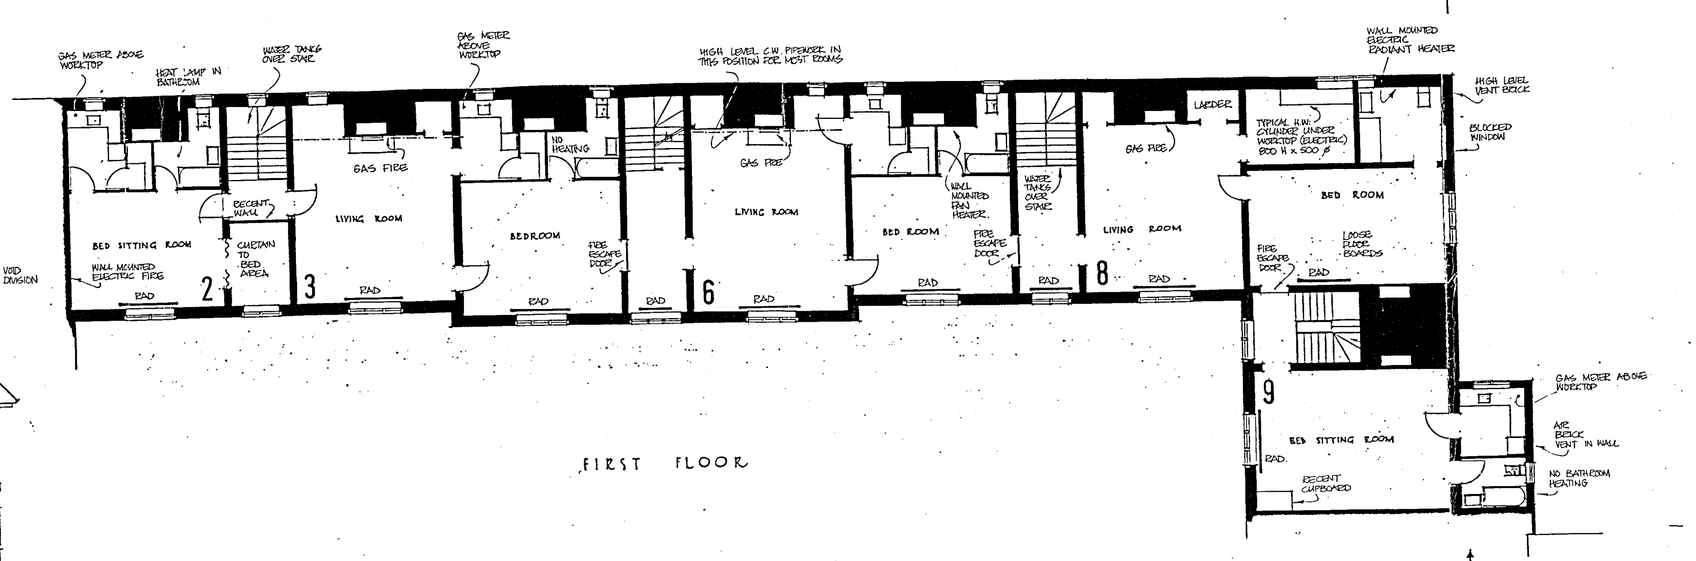

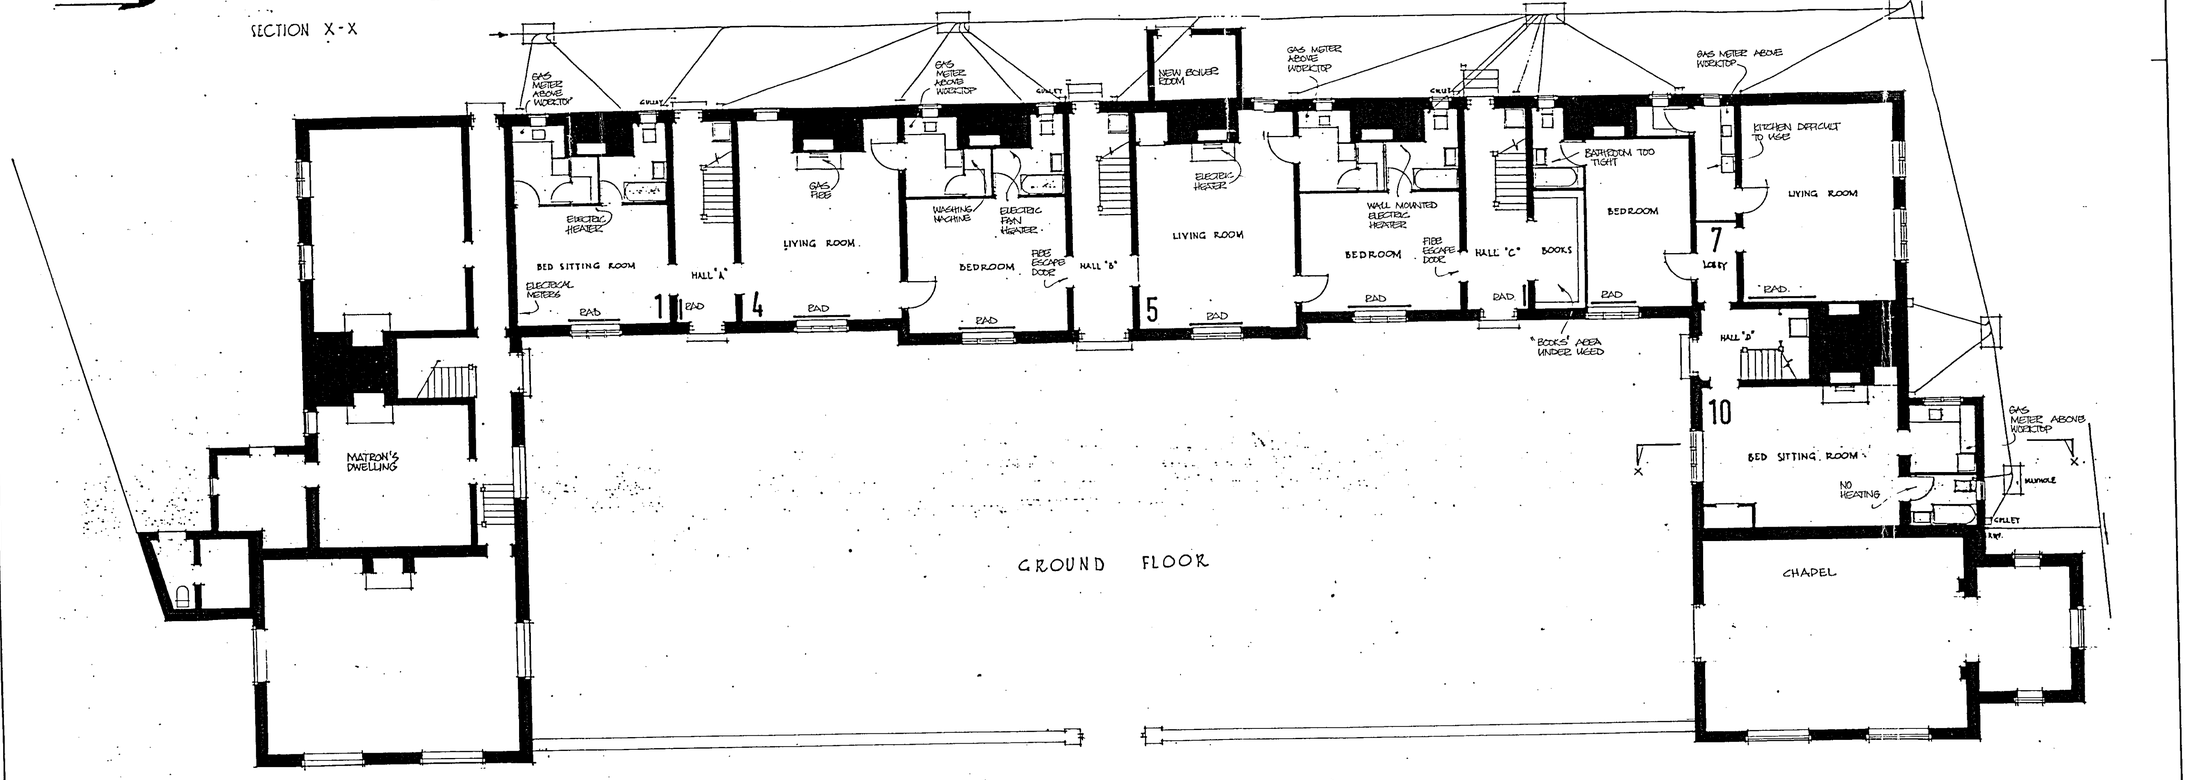

BROADWAY & MALYAN

CHARTERED ARCHITECTS
INCORPORATING G B A WILLIAMS

OSPREY HOUSE
STATION ROAD
ADDLESTONE WEYBRIDGE
SURREY KT15 2BH
WEYBRIDGE (0932) 45599

9 BATH ROAD
READING
BERKSHIRE RG1 6HH
READING (0734) 594727

17 LONDON ROAD
SOUTHAMPTON
HAMPSHIRE SO1 2AR
(0703) 335644

THE DRAPERS COMPANY

LUCAS HOSPITAL
WOKINGHAM

EXISTING BUILDING SURVEY

1:100	MAR 87	N.H
7005	001	A

BROADWAY & MALYAN © COPYRIGHT

Working Dyeline 3964-784T

PLAN SU 8067 & PLAN SU 8167

PARCEL NUMBERS AND ACREAGES

The number and acreage of each parcel of land is shown within the parcel. It is important when identifying a parcel to specify the number(s) of the plan(s) on which it falls.

IN PARCELS DIVIDED BY THE SHEET EDGE, THE ACREAGES ARE SHOWN TO SHEET EDGE ONLY.

31 Oct 1969

ORDNANCE SURVEY

Scale: 1:2500 or 25·344 inches to 1 mile

Revised ..... September 1964
Levelled 1951,57,59

Revised ..... August 1964
Levelled 1951

The West half of this sheet is Plan SU 8067
The East half of this sheet is Plan SU 8167

PLAN SU 8067 & PLAN SU 8167

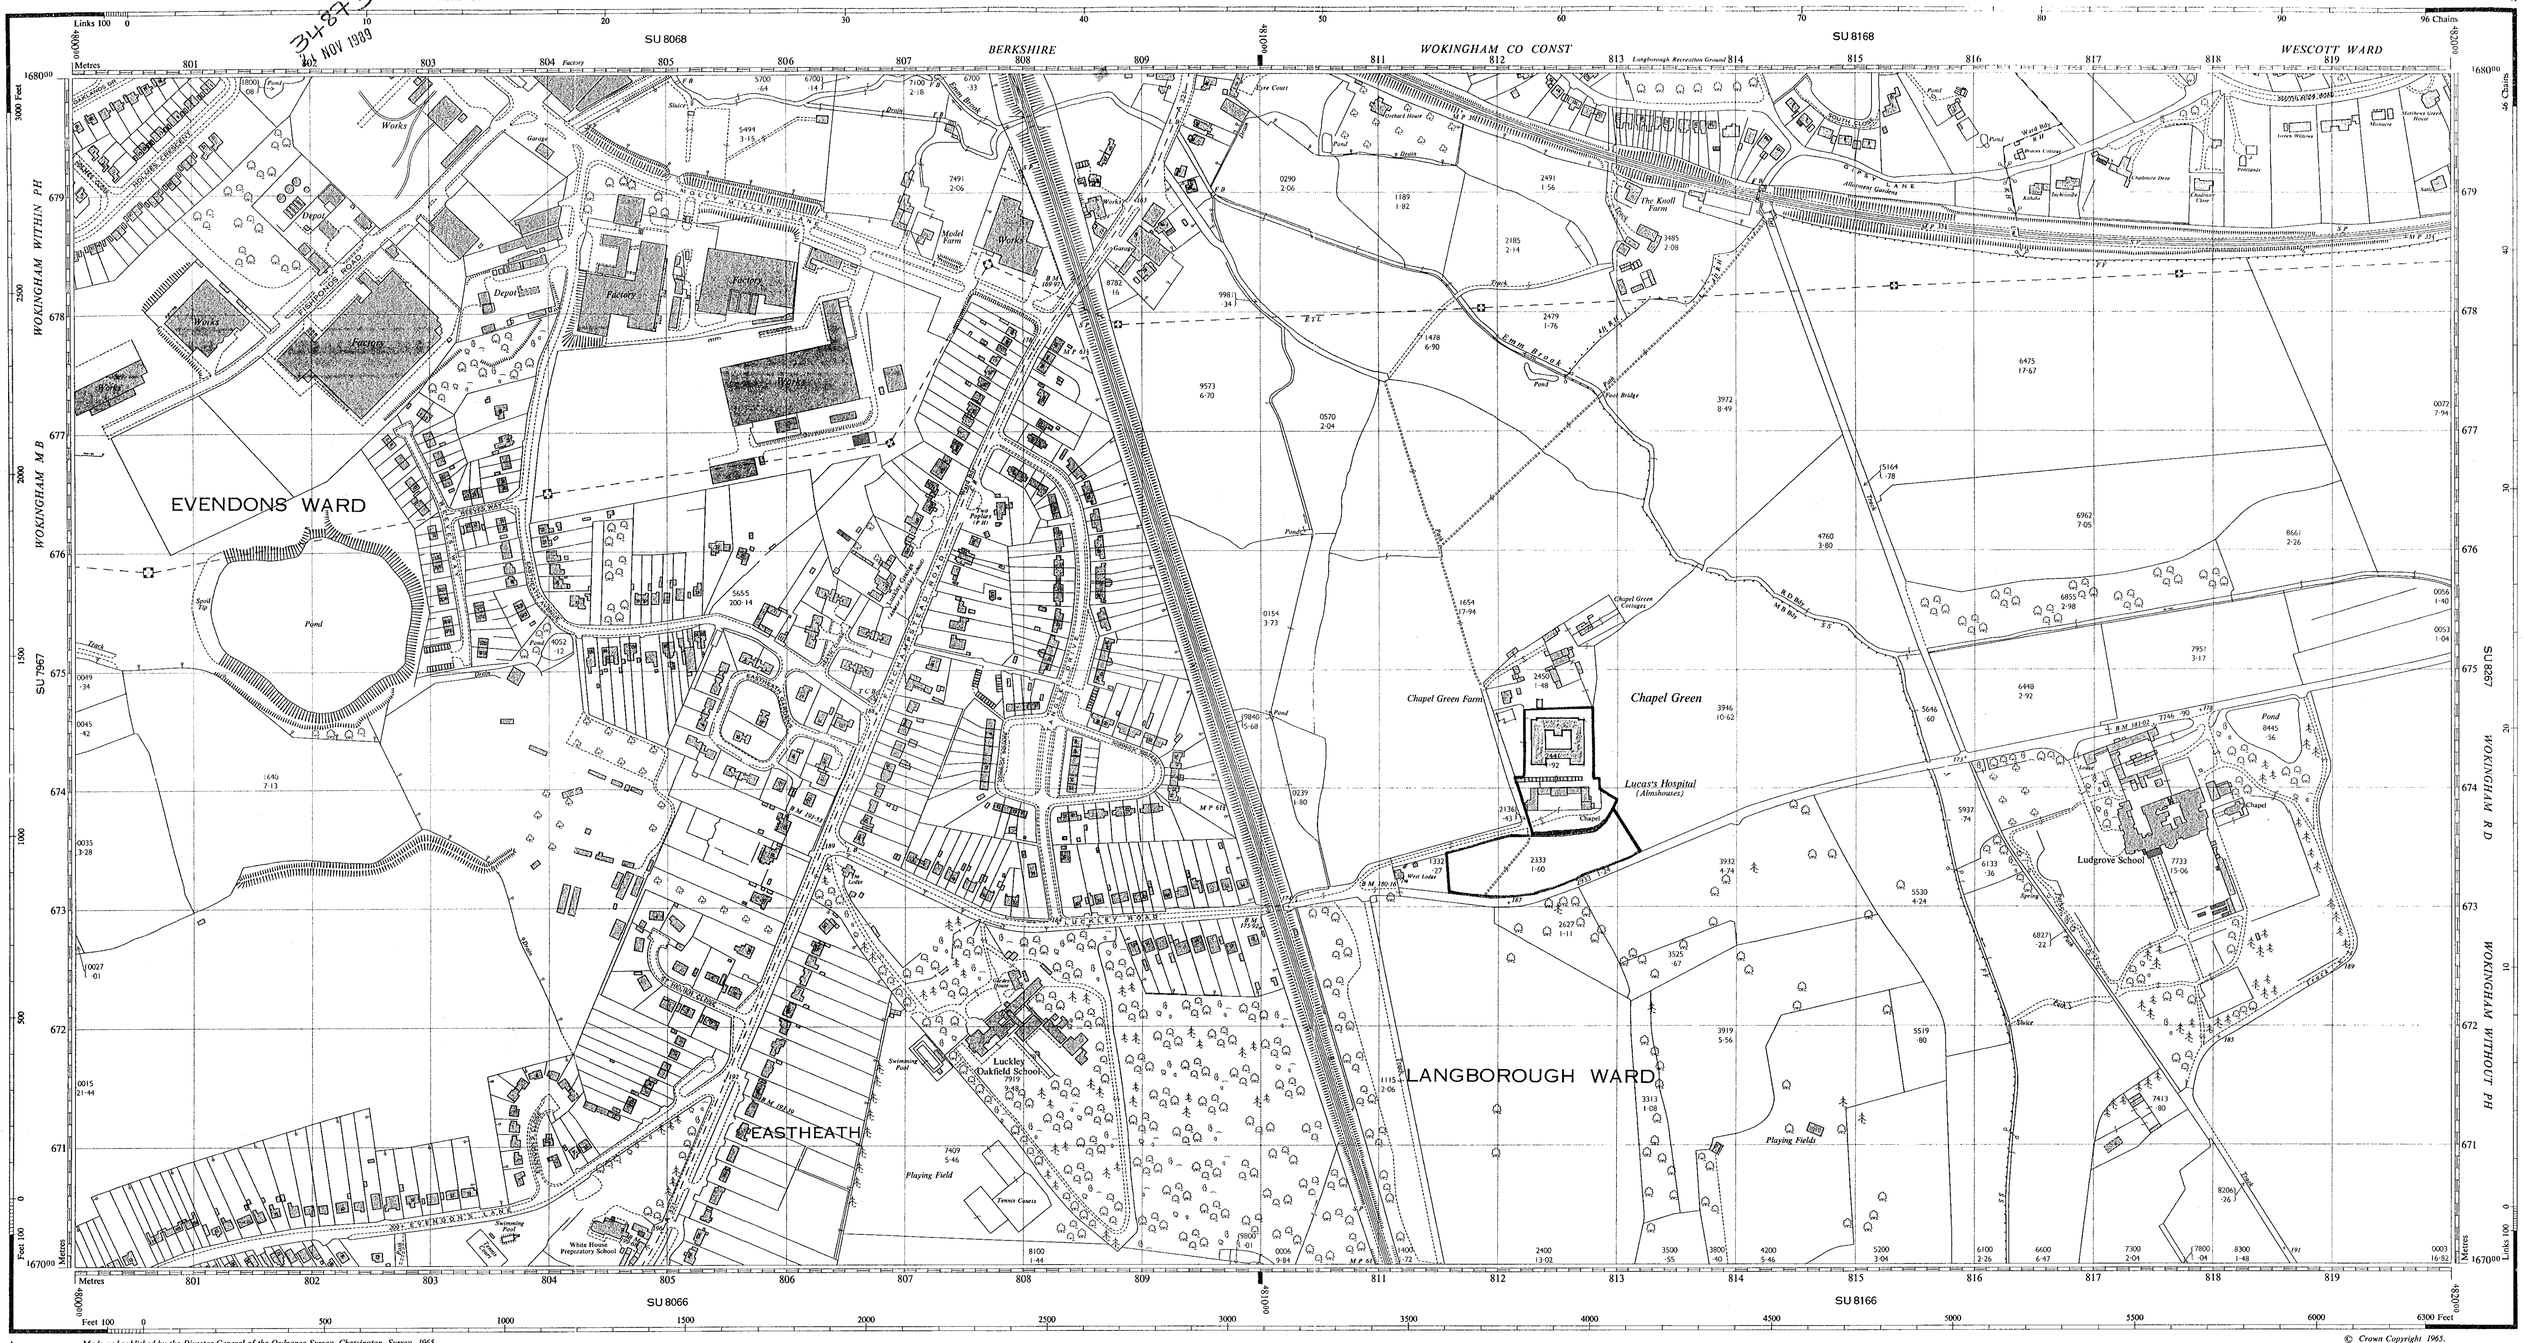

Made and published by the Director General of the Ordnance Survey, Chessington, Surrey, 1965.
Reconstituted from former County Series plans and revised 1964.

© Crown Copyright 1965.

The West half of this sheet is Plan SU 8067
The East half of this sheet is Plan SU 8167

PLAN SU 8067 & PLAN SU 8167

Antiquities ..... *(site of)*
Change of boundary meeting
Limit of area within which the acreages of individual parcels are not shown

Bench Mark
" " , Fundamental
Parcels joined for acreages

Surface Level
Revision Point or Traverse Station
Triangulation Station

Levelling Information

Altitudes of Bench Marks and Surface Levels are given in feet above the Newlyn Datum.
Bench Mark lists, containing fuller and possibly later levelling information, are obtainable from the Director General, Ordnance Survey.

Boundary Meeting Abbreviations

Base of Bank ..... *BB*	Centre of Old Course of Stream ..... *COCS*	Face of Wall ..... *FW*
Centre of Bank ..... *CB*	Centre of Road, etc ..... *CR*	Side of River, etc ..... *SR*
Centre of Canal, etc ..... *CC*	Centre of Stream ..... *CS*	Track of Hedge ..... *Tk H*
Centre of Drain, etc ..... *CL*	4 feet from Root of Hedge ..... *4ft RH*	Track of Stream ..... *Tk S*
Centre of Covered Stream ..... *CCS*	Face of Fence ..... *FF*	Defaced, Undefined ..... *Def, Und*

REFERENCE

For fuller information see Reference Card published separately.

NATIONAL GRID REFERENCE

The lines on the plan form part of the National Grid and are spaced at 100 metre intervals.
To give a large scale reference defining the position of a point to the nearest 10 metres proceed as follows:—

EXAMPLE : No 30 LUCKLEY ROAD

EASTING		NORTHING	
Take west edge of square in which point lies and read the figures opposite this line on NORTH and SOUTH margins	808	*Take south edge of square in which point lies and read the figures opposite this line on EAST and WEST margins*	673
Estimate tens of metres from the grid line	4	*Estimate tens of metres from the grid line*	0
	8084		6730

TEN METRE REFERENCE : SU 80845730

For further information see "The Projection for Ordnance Survey Maps and Plans and the National Reference System."

The representation on this plan of a road, track or footpath is no evidence of the existence of a right of way.
1 square inch on this plan represents 9·96 of an acre on the ground.
The alignment of tunnels where shown is approximate.

Beer House ..... *BH*
Bench Mark ..... *BM*
Boundary Post ..... *BP*
Boundary Stone ..... *BS*
Capstan, Crane ..... *Cn, C*
Cart Track ..... *CT*
Drinking Fountain ..... *D Fn*
Electricity Pillar, Post or Pylon ..... *El P*
Fire Alarm Pillar ..... *FAP*
Flagstaff ..... *FS*
Foot Bridge ..... *FB*
Footpath ..... *FP*
Fundamental Bench Mark ..... *FBM*
High or Low Water Mark of Medium Tides ... *H or LWMMT*

Guide Post ..... *GP*
Letter Box ..... *LB*
Level Crossing ..... *LC*
Mile, or Mooring Post ..... *MP*
Mile Stone ..... *MS*
Pillar, Pole, Post or Pylon ..... *P*
Police Call Box ..... *PCB*
Police Telephone Pillar ..... *PTP*
Post Office ..... *PO*
Public House ..... *PH*
Pump ..... *Pp*
Revision Point ..... *rp*
Signal Box ..... *SB*

Signal Bridge ..... *S Br*
Signal Post ..... *SP*
Spring ..... *Spr*
Stone ..... *S*
Sundial ..... *SD*
Tank or Track ..... *TK*
Telephone Call Box ..... *TCB*
Traverse Station ..... *tr*
Water Point ..... *Wr Pt*
Water Tap ..... *Wr T*
Weighbridge ..... *WB*
Well ..... *W*
Wind Pump ..... *Wd Pp*
High or Low Water Mark of Ordinary Spring Tides ... *H or LWOST*

PARCEL NUMBERS AND ACREAGES

The number and acreage of each parcel of land is shown within the parcel. It is important when identifying a parcel to specify the number(s) of the plan(s) on which it falls.

IN PARCELS DIVIDED BY THE SHEET EDGE, THE ACREAGES ARE SHOWN TO SHEET EDGE ONLY.

PLAN SU 8067 & PLAN SU 8167

CONTRACTORS ARE NOT TO SCALE DIMENSIONS FROM THIS DRAWING

REVISIONS

A 16.9.86 EXISTING WALLS SHOWN IN SOLID, LAYOUT OF CHAPEL & MATRON'S DWELLING ADDED; FRONT GARDEN WALL ADDED.

21 NOV 1989

34873

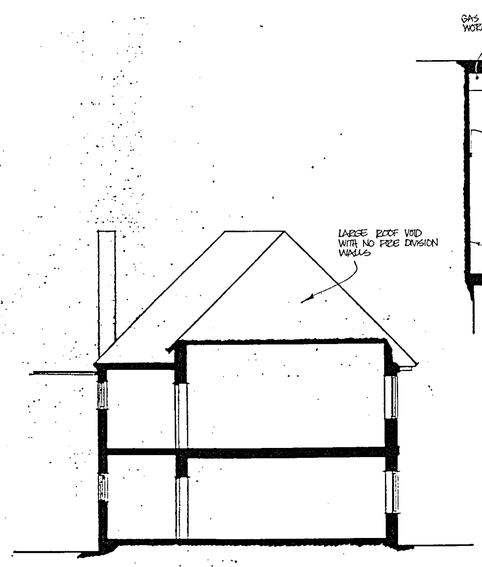

SECTION X-X

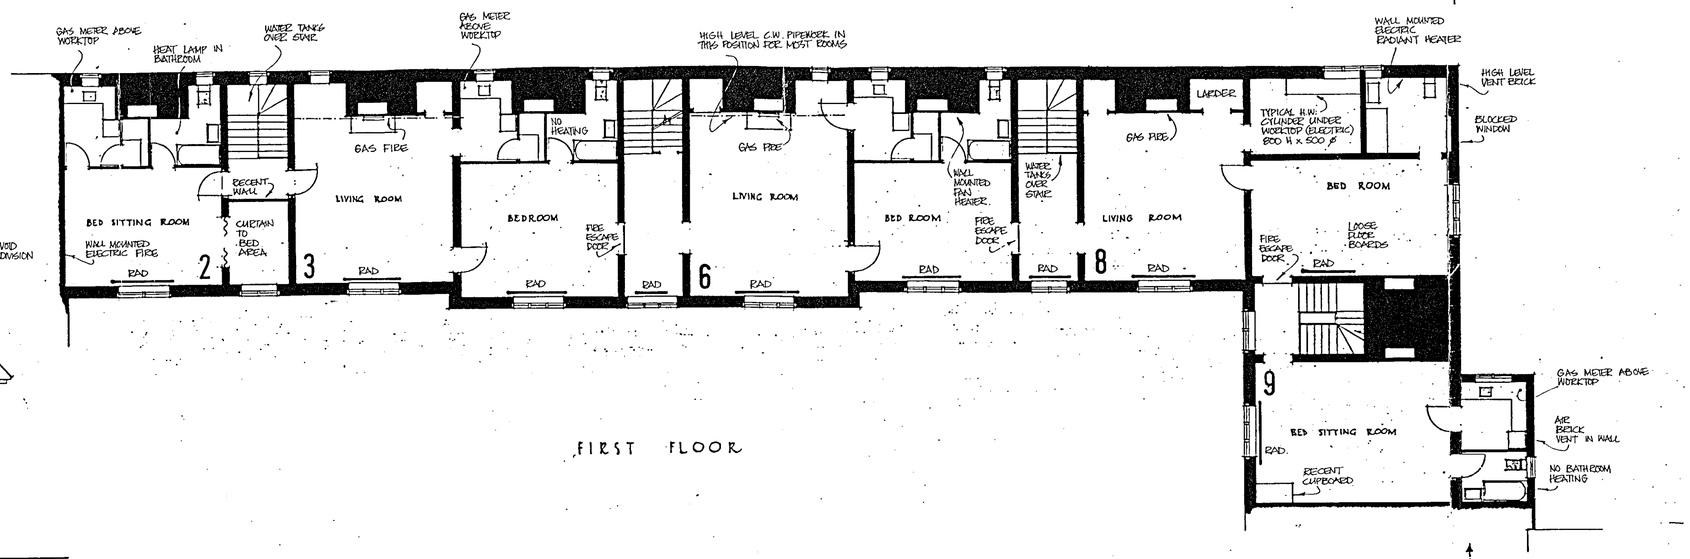

FIRST FLOOR

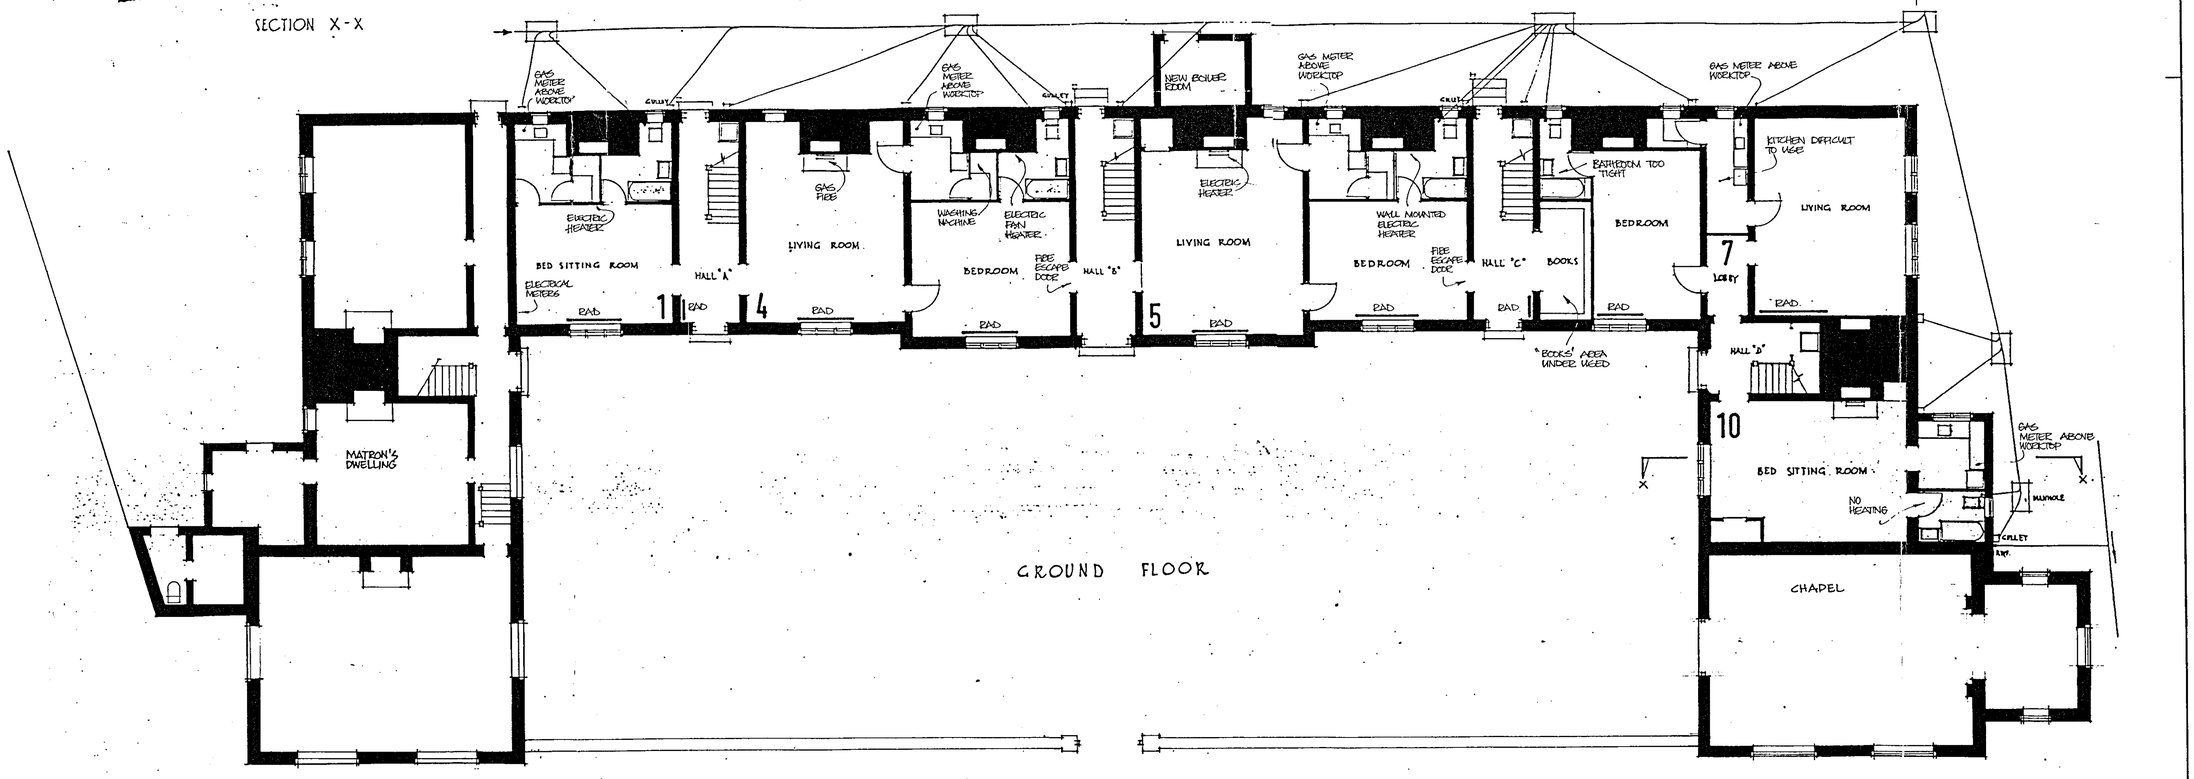

GROUND FLOOR

BROADWAY & MALYAN

CHARTERED ARCHITECTS
INCORPORATING G B A WILLIAMS

OSPREY HOUSE
STATION ROAD
ADDLESTONE WEYBRIDGE
SURREY KT15 2BH
WEYBRIDGE (0932) 45599

9 BATH ROAD
READING
BERKSHIRE RG1 6HH
READING (0734) 594727

17 LONDON ROAD
SOUTHAMPTON
HAMPSHIRE SO1 2AR
(0703) 335644

THE DRAPERS COMPANY

LUCAS HOSPITAL
WOKINGHAM

EXISTING BUILDING SURVEY

B

1:100	MAR 87	N.H
7005	001	A B

BROADWAY & MALYAN © COPYRIGHT

Woking Cyclone 3964-7847

175.000 200.000 225.000 250.000 275.000

Kitchen Garden
Garden
Lawn
Gravel Footpath
Gravel Track
Gravel Drive
Flower Bed
Flower Beds
Water Pump
Concrete
Compost
Field
Cobbles
Well
Disused Septic Tank
Pumping stn
Rising main
Ht change
BRICK SHED
BRICK GARAGE
Dilapidated shed

2.50H 0.23 Brick Wall
4.0H Conifer Hedge
1.40H WP/WRF
1.40H Hedge
Root Line
2.50H Brick Wall
2.00H 0.23 Brick Wall
1.80H Brick Wall
1.00H Wall
2.0H 0.35 Brick Wall
1.40H CP/WRF
1.40H WP/BWF
Public Footpath

S/Away
FRUIT
STN1
STN1A
STN3
STN4
S STNS

21 NOV 1989
34873

TREE LEGEND

AA	Acacia	HC	Horsechestnut	SY	Sycamore
AH	Ash	LA	Larch	WT	Walnut
AN	Aspen	LI	Lime	WW	Willow
BH	Beech	LM	London plane	YW	Yew
CE	Cherry	ME	Maple		
CO	Conifer	OK	Oak	Trees.	
CR	Cedar	PE	Pine		
CY	Cypress	PD	Pollarded		
DD	Dead	PR	Poplar		
FR	Fir	SB	Silverbirch		
HN	Hawthorne	SC	Sweetchestnut		
HY	Holly	SU	Spruce		

LEVELLING
All levels are based on OSBM Value 54.913m
situated on the corner of West Lodge.

LEGEND

AV	Air Valve	EP	Electricity Pole	LP	Lamp Po
Bdy	Boundary	EPy	Electricity Pylon	MH	Manhole
BL	Bed Level	FH	Fire Hydrant	OSBM	Ordnanc
BS	Bus Stop	FHMkr	Fire Hydrant Marker	PRF	Post & Ra
BTMH	British Telecom Manhole	FL	Floor Level	PWF	Post & Wi
BWF	Barbed Wire Fence	FMH	Foul Water Manhole	RS	Road Sig
CBF	Close Boarded Fence	G	Gulley	RTW	Retaining
CL	Cover Level	GL	Ground Level	S/Away	Soakawa
CLF	Chain Link Fence	GV	Gas Valve	SC	Stop Coc
Conc	Concrete	H	High	SMH	Surface V
Corr	Corrugated	IC	Inspection Cover	SP	Sign Post
CP	Concrete Post	IL	Invert Level	S/Pipe	Stand Pi
CPF	Chestnut Paling Fence	IRF	Iron Railing Fence	STN	Survey S
CPS	Concrete Paving Slabs	IWF	Interwoven Fence	SV	Sluice Va
Cul	Culvert	KIG	Kerb Inlet Gulley	SWF	Stranded
DP	Down Pipe	LB	Letter Box	TBM	Temporar
ElecMH	Electricity Manhole	LH	Lamp Hole	TCB	Telepho

N

A

CONTRACTORS ARE NOT TO SCALE
DIMENSIONS FROM THIS DRAWING

09 AUG 1990



SECTION C C

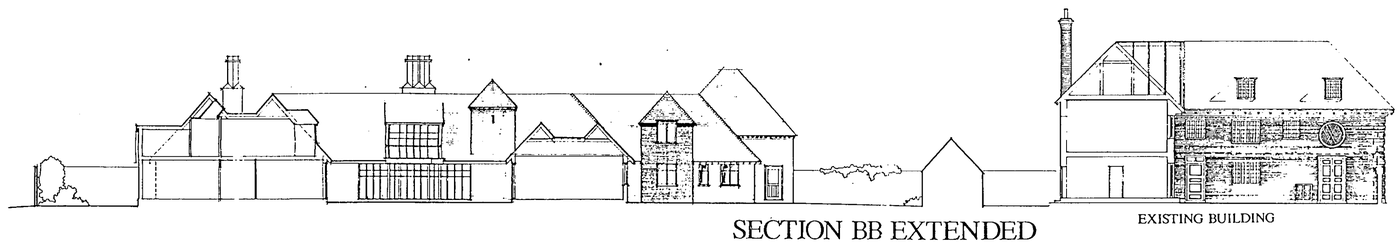

SECTION BB EXTENDED

EXISTING BUILDING

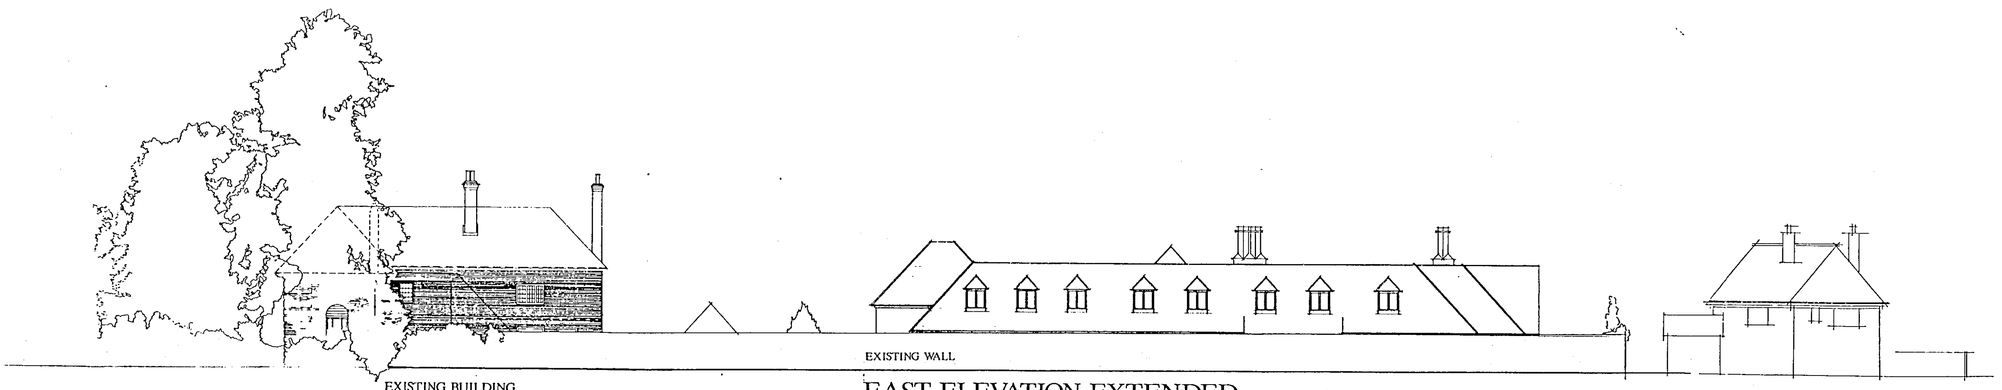

EAST ELEVATION EXTENDED

36372

30 JUL 1990

BROADWAY MALYAN

Broadway Malyan, Chartered Architects
3 Weybridge Business Park,
Weybridge, Surrey KT15 2UN
Tel (0932) 845599 Fax (0932) 856206

10 High Street, Theale, Reading,
Berkshire RG7 5AN
Tel (0734) 323456 Fax (0734) 323461

8 Southampton Street, Southampton,
Hampshire SO1 2ED
Tel (0703) 330808 Fax (0703) 330986

40 Queen Square, Bristol,
Avon BS1 4QP
Tel (0272) 299003 Fax (0272) 251175

37 Soho Square, London W1V 5DG
Tel 071-437 0770 Fax 071-437 1248

LUCAS HOSPITAL

COTTAGE HOMES

ELEVATIONS AND SECTIONS

Scale	Date	Drawn
1:100/1:200	JUL 90	
Job no	Drawing no	Revision
C7042	05	

Original size 100mm Broadway Malyan © Copyright

CONTRACTORS ARE NOT TO SCALE
DIMENSIONS FROM THIS DRAWING

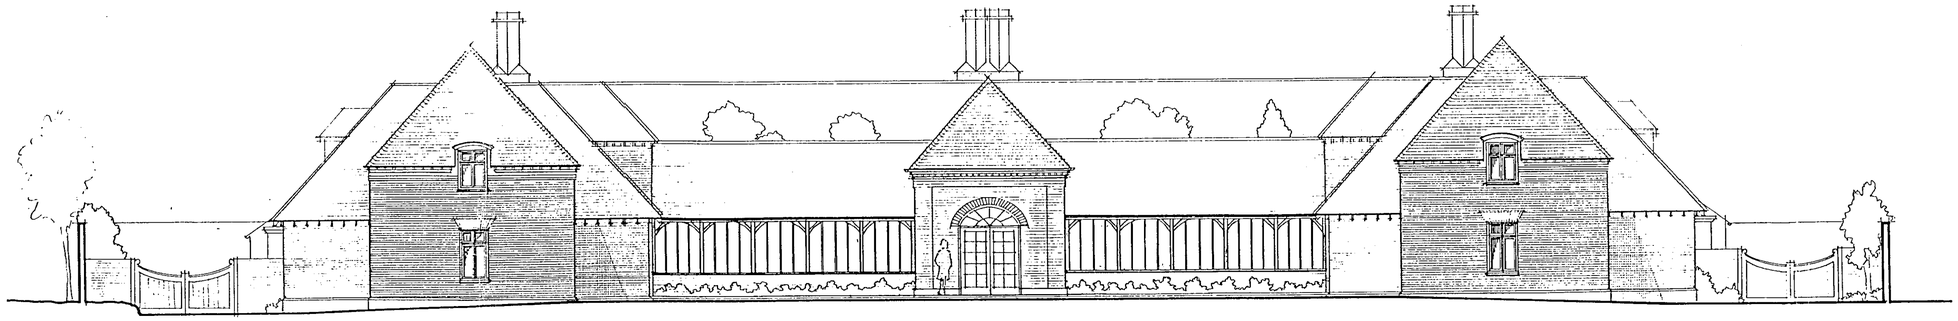

SOUTH ELEVATION

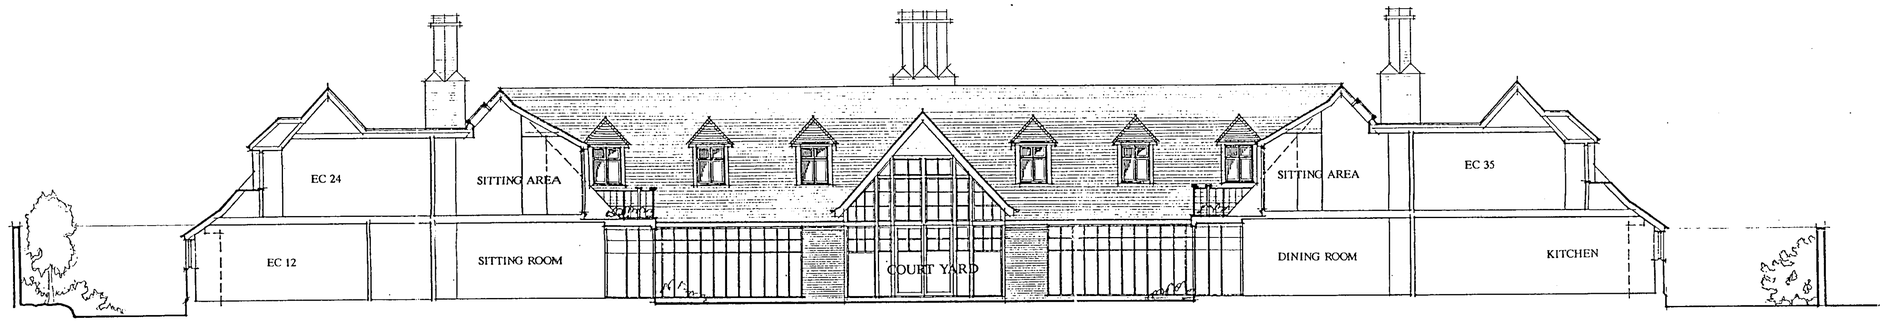

SECTION A A

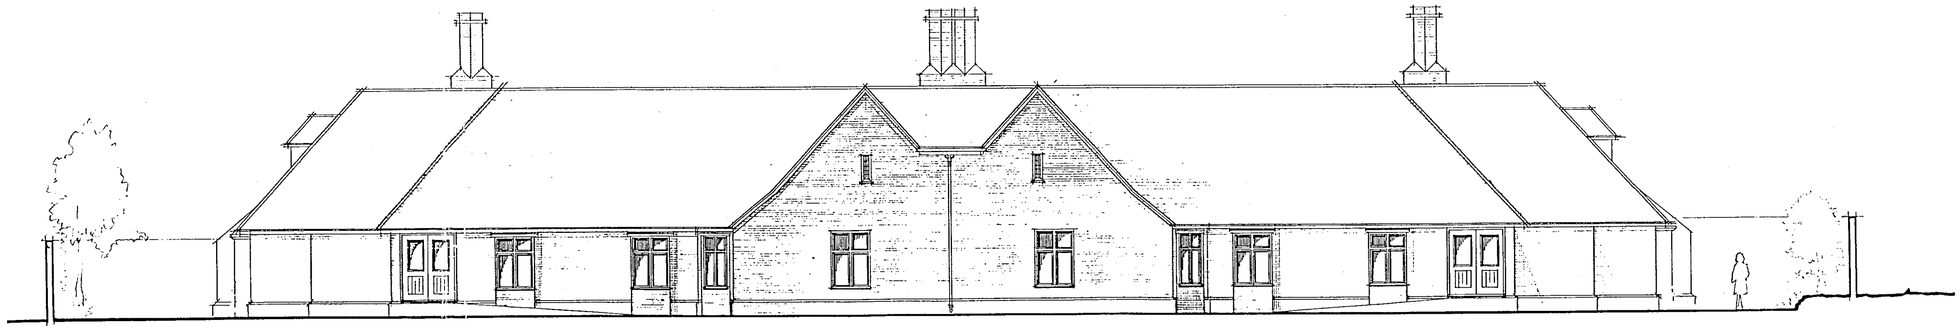

NORTH ELEVATION

36372

10 JUL 1990

BROADWAY MALYAN

Broadway Malyan, Chartered Architects
3 Weybridge Business Park,
Weybridge, Surrey KT15 2UN
Tel (0932) 845599 Fax (0932) 856206
10 High Street, Theale, Reading,
Berkshire RG7 5AN
Tel (0734) 323456 Fax (0734) 323461
8 Southampton Street, Southampton,
Hampshire SO1 2ED
Tel (0703) 330808 Fax (0703) 330986
40 Queen Square, Bristol,
Avon BS1 4QP
Tel (0272) 299003 Fax (0272) 251175
37 Soho Square, London W1V 5DG
Tel 071-437 0770 Fax 071-437 1248

LUCAS HOSPITAL

COTTAGE HOMES

ELEVATIONS AND SECTIONS

Scale	Date	Drawn
1:100	JUL 90	
Job no	Drawing no	Revision
C7042	06	

Original size 100mm

Broadway Malyan (c) Copyright

CONTRACTORS ARE NOT TO SCALE
DIMENSIONS FROM THIS DRAWING



EAST ELEVATION

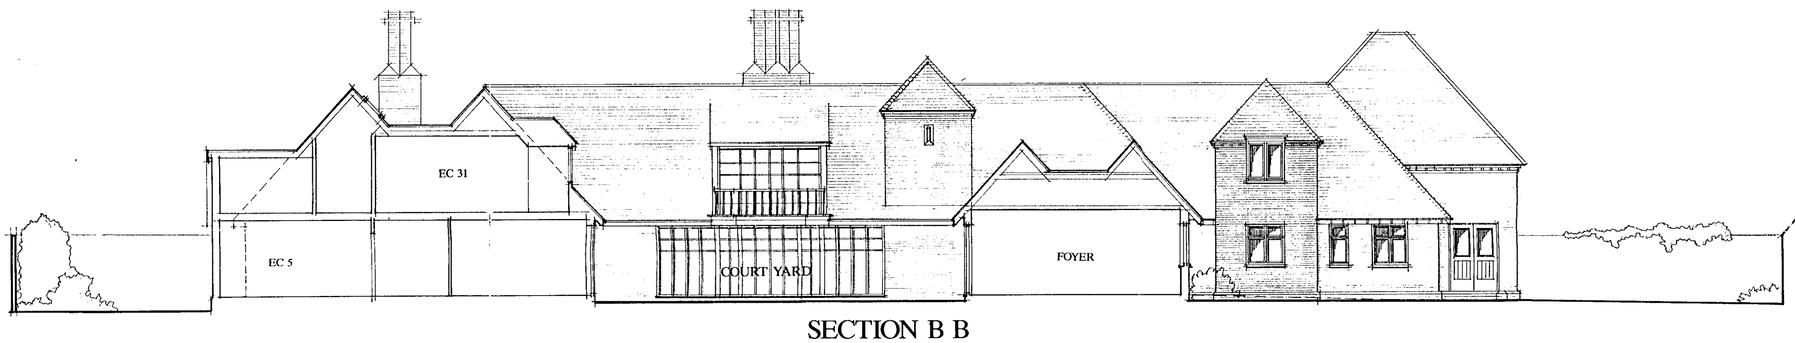

SECTION B B

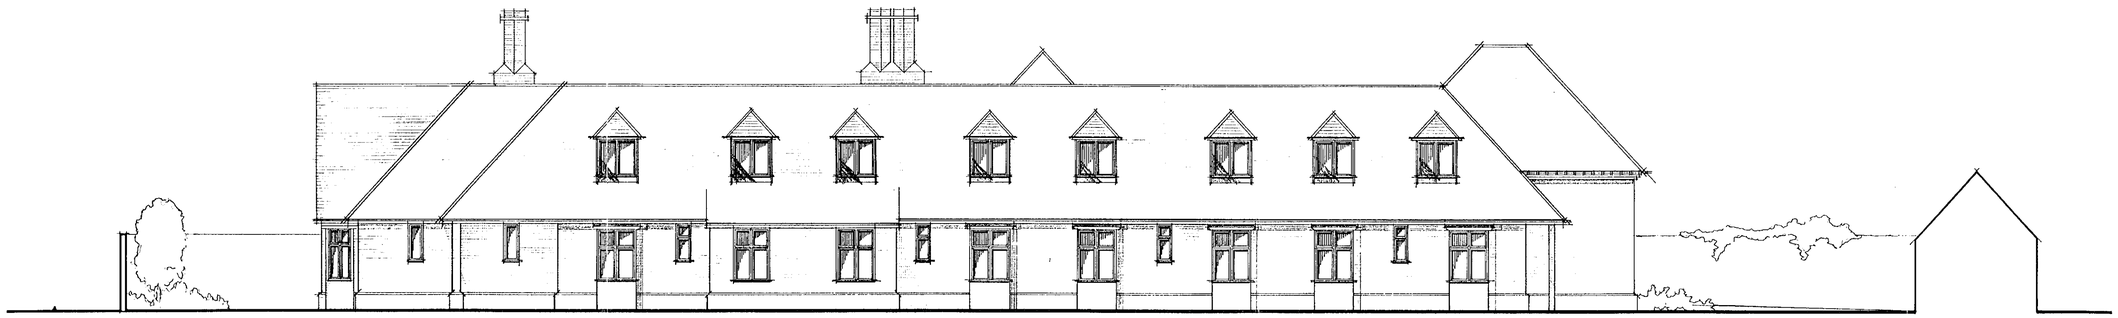

WEST ELEVATION

09 AUG 1990

36372

30 JUL 1990

BROADWAY MALYAN

Broadway Malyan, Chartered Architects
3 Weybridge Business Park,
Weybridge, Surrey KT15 2UN
Tel (0932) 845599 Fax (0932) 856206
10 High Street, Theale, Reading,
Berkshire RG7 5AN
Tel (0734) 323456 Fax (0734) 323461
8 Southampton Street, Southampton,
Hampshire SO1 2ED
Tel (0703) 330808 Fax (0703) 330986
40 Queen Square, Bristol,
Avon BS1 4QP
Tel (0272) 299003 Fax (0272) 251175
37 Soho Square, London W1V 5DG
Tel 071-437 0770 Fax 071-437 1248

LUCAS HOSPITAL

COTTAGE HOMES

ELEVATIONS AND SECTIONS

Scale	Date	Drawn
1:100	JUL 90	
Job no	Drawing no	Revision
C7042	07	

Original size 100mm Broadway Malyan (C) Copyright

D7.

CONTRACTORS ARE NOT TO SCALE
DIMENSIONS FROM THIS DRAWING

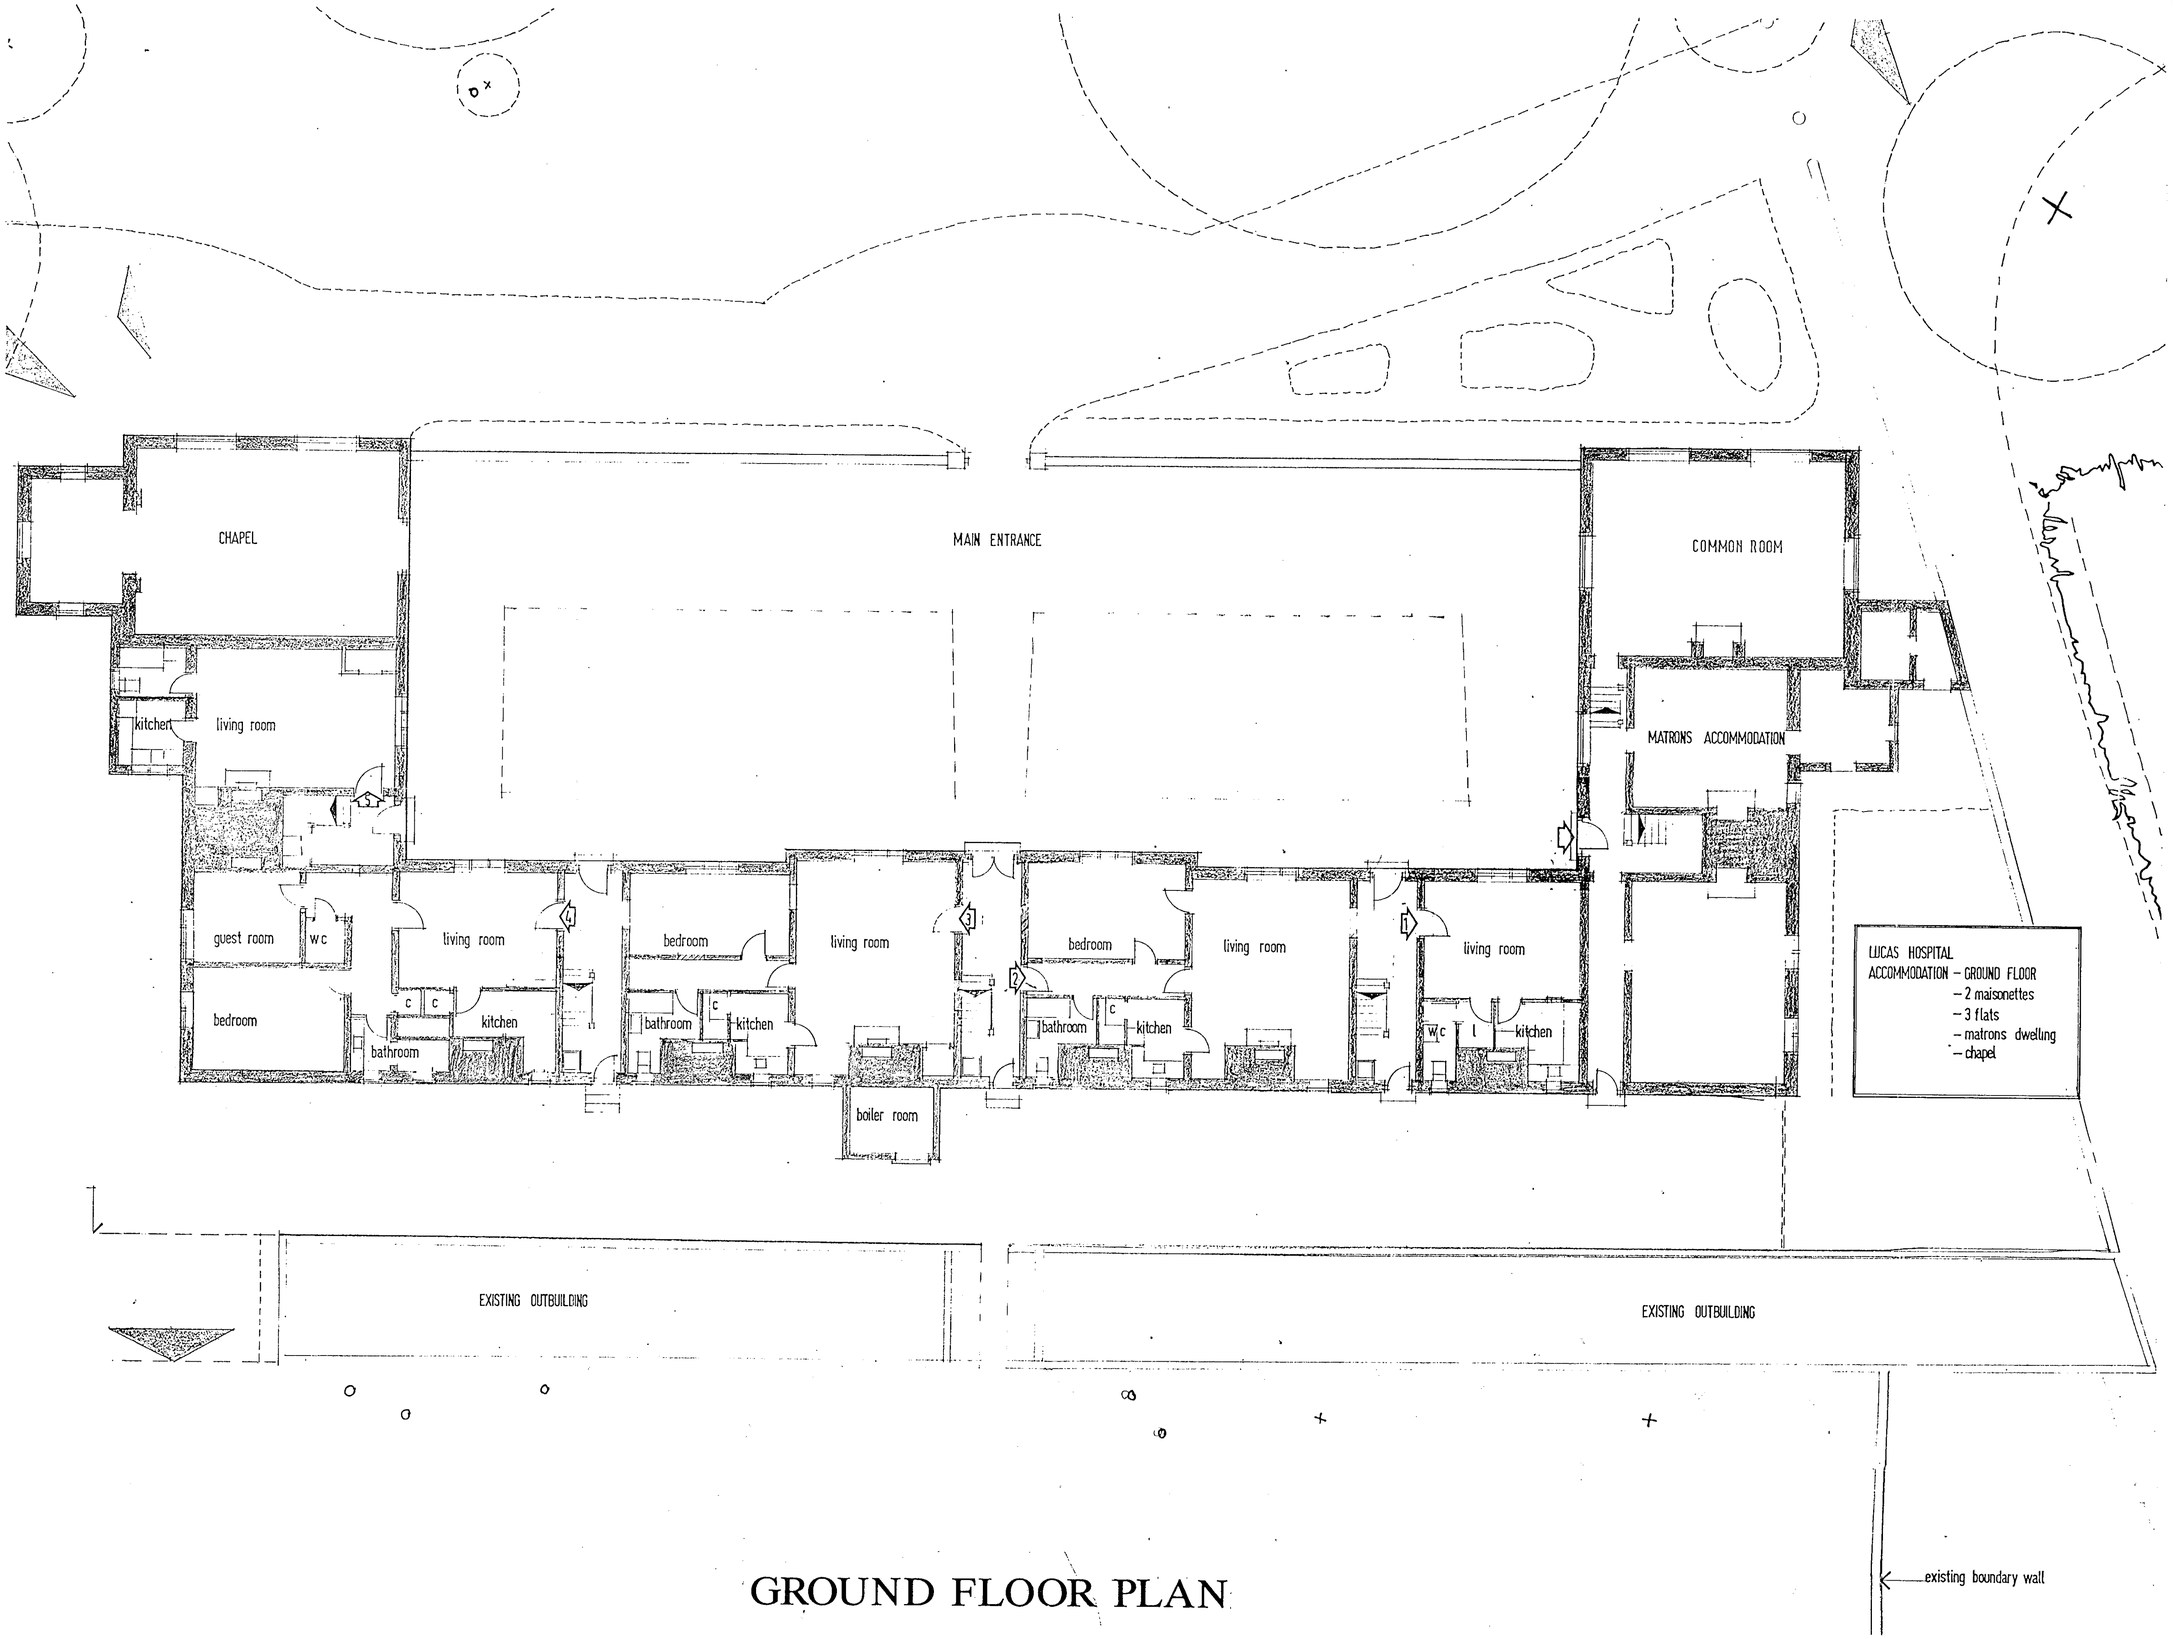

GROUND FLOOR PLAN

09 AUG 1990

36372

30 JUL 1990

BROADWAY MALYAN

Broadway Malyan, Chartered Architects
3 Weybridge Business Park,
Weybridge, Surrey KT15 2UN
Tel (0932) 845599 Fax (0932) 856206

10 High Street, Theale, Reading,
Berkshire RG7 5AN
Tel (0734) 323456 Fax (0734) 323461

8 Southampton Street, Southampton,
Hampshire SO1 2ED
Tel (0703) 330808 Fax (0703) 330986

40 Queen Square, Bristol,
Avon BS1 4QP
Tel (0272) 299003 Fax (0272) 251175

37 Soho Square, London W1V 5DG
Tel 071-437 0770 Fax 071-437 1248

LUCAS HOSPITAL

COTTAGE HOMES

ALTERATIONS TO EXISTING BUILDING

Scale	Date	Drawn
1:100	JUL 90	

Job no	Drawing no	Revision
C7042	08	

Original size 100mm Broadway Malyan © Copyright

CONTRACTORS ARE NOT TO SCALE
DIMENSIONS FROM THIS DRAWING

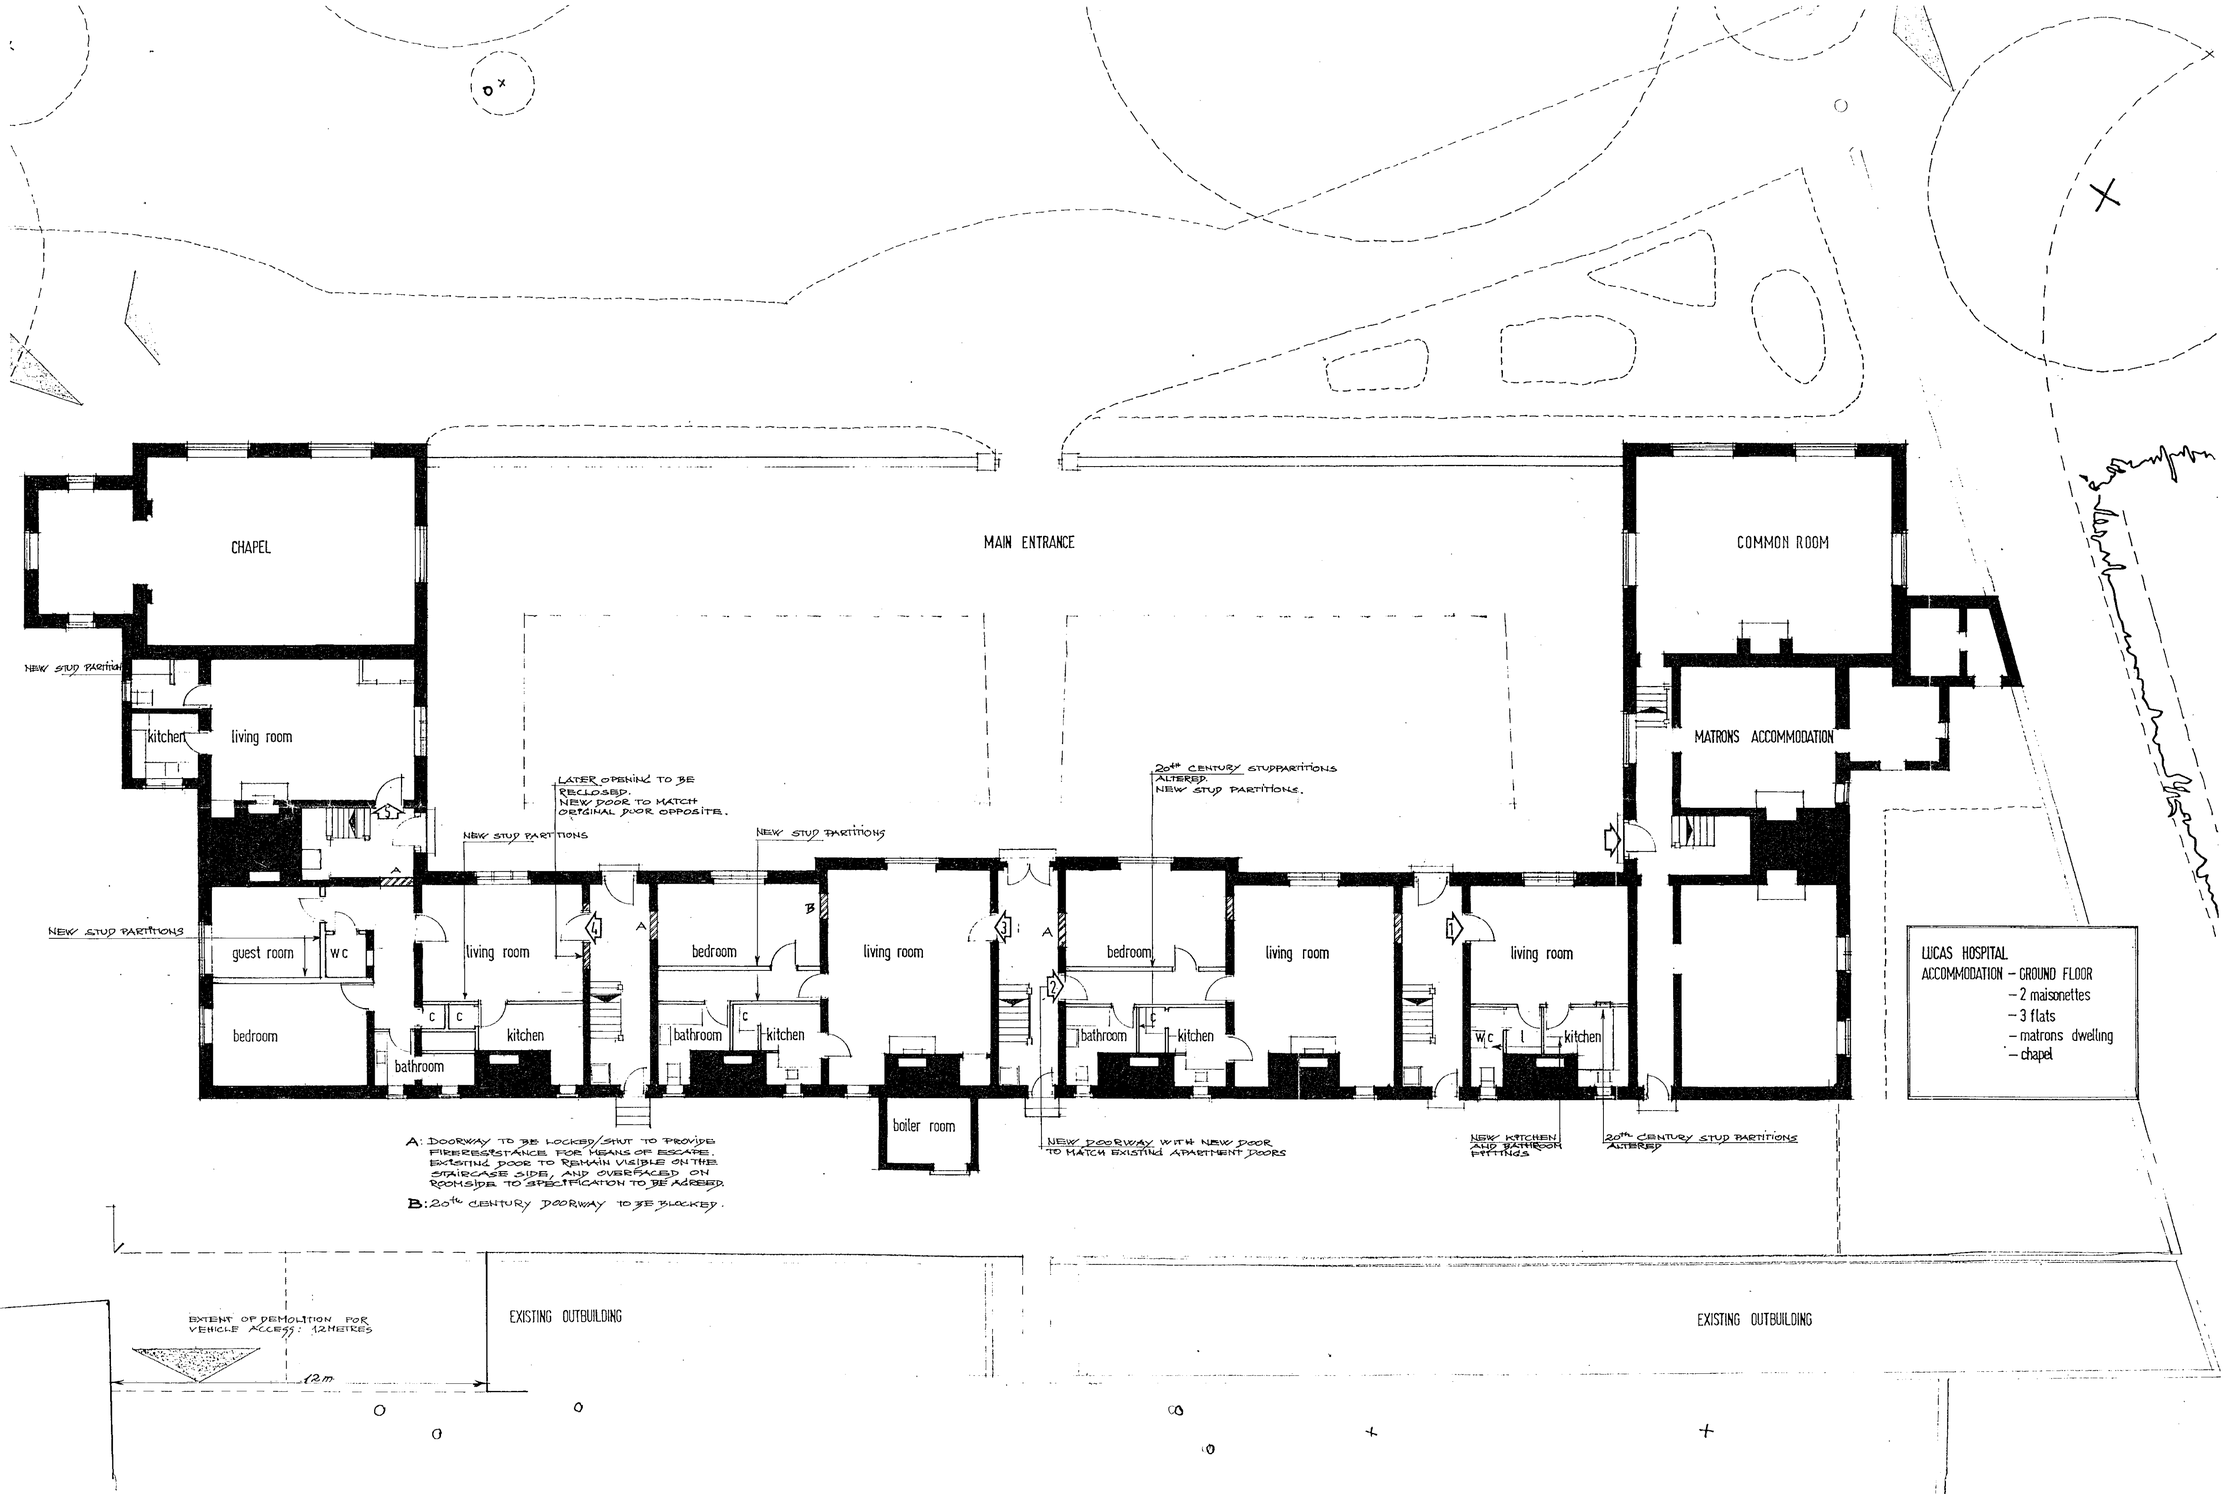

GROUND FLOOR PLAN

BROADWAY MALYAN

Broadway Malyan, Chartered Architects
3 Weybridge Business Park, Weybridge, Surrey KT15 2UN
Tel (0932) 845599 Fax (0932) 856206

10 High Street, Theale, Reading, Berkshire RG7 5AN
Tel (0734) 323456 Fax (0734) 323461

8 Southampton Street, Southampton, Hampshire SO1 2ED
Tel (0703) 330808 Fax (0703) 330986

40 Queen Square, Bristol, Avon BS1 4QP
Tel (0272) 299003 Fax (0272) 251175

37 Soho Square, London W1V 5DG
Tel 071-437 0770 Fax 071-437 1248

LUCAS HOSPITAL

COTTAGE HOMES

ALTERATIONS TO EXISTING BUILDING

Scale	Date	Drawn
1:100	JUL 90	

Job no	Drawing no	Revision
C7042	08	A

Original size 100mm Broadway Malyan © Copyright

D8.

CONTRACTORS ARE NOT TO SCALE
DIMENSIONS FROM THIS DRAWING

09 AUG 1990

36372

30 JUL 1990

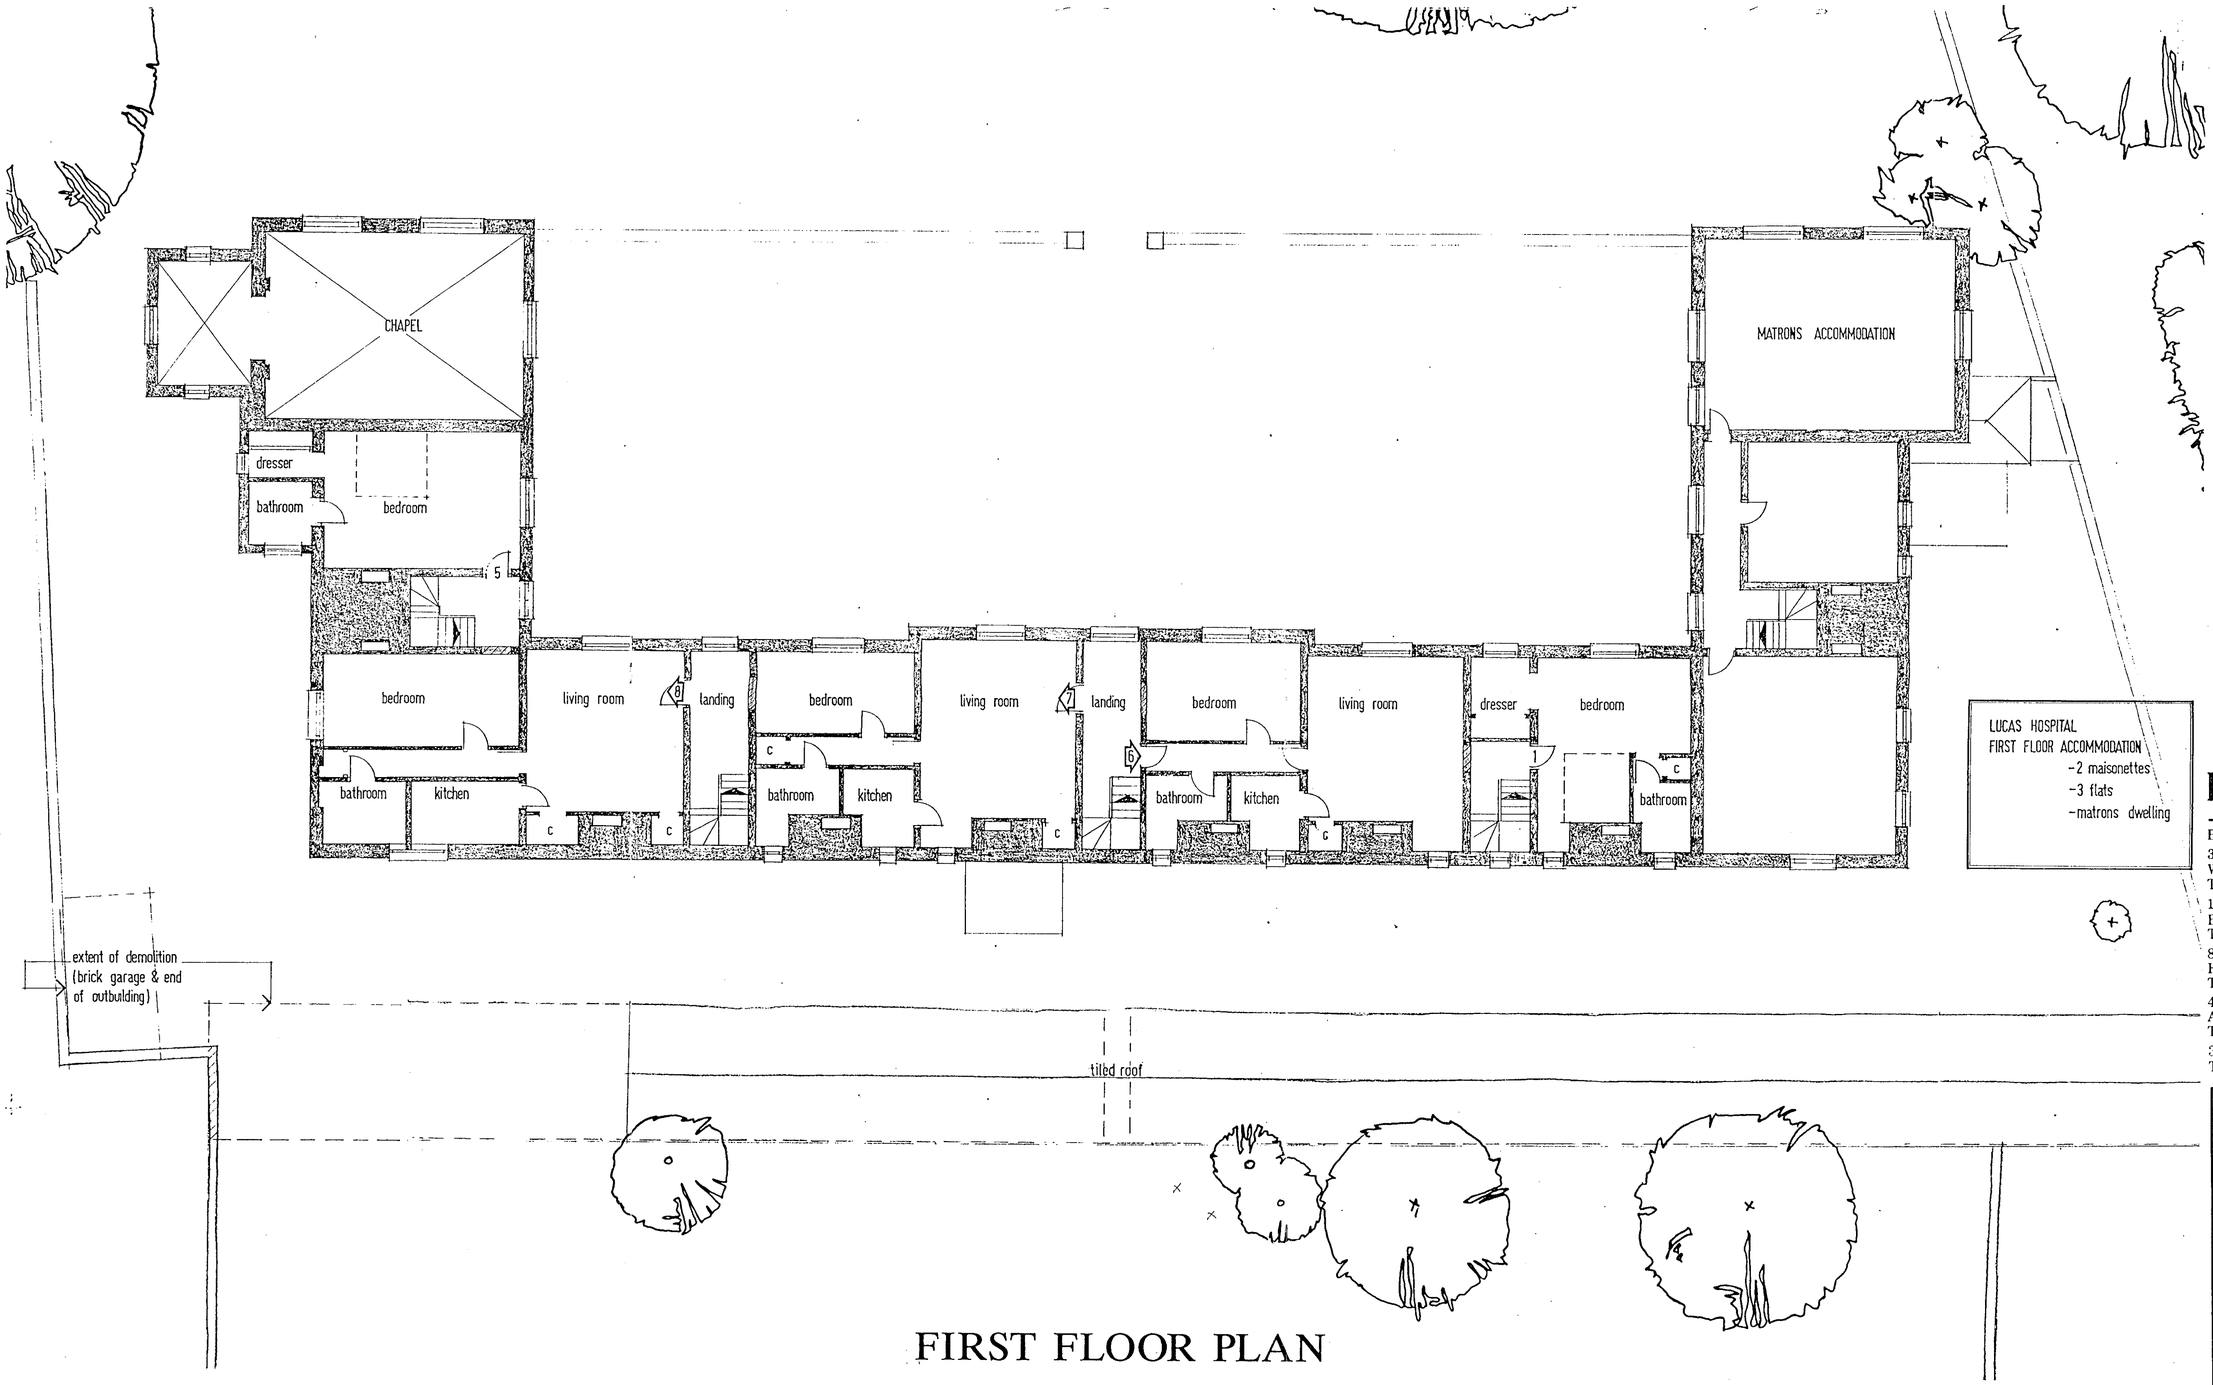

LUCAS HOSPITAL
FIRST FLOOR ACCOMMODATION
-2 maisonettes
-3 flats
-matrons dwelling

FIRST FLOOR PLAN

BROADWAY MALYAN

Broadway Malyan, Chartered Architects
3 Weybridge Business Park,
Weybridge, Surrey KT15 2UN
Tel (0932) 845599 Fax (0932) 856206

10 High Street, Theale, Reading,
Berkshire RG7 5AN
Tel (0734) 323456 Fax (0734) 323461

8 Southampton Street, Southampton,
Hampshire SO1 2ED
Tel (0703) 330808 Fax (0703) 330986

40 Queen Square, Bristol,
Avon BS1 4QP
Tel (0272) 299003 Fax (0272) 251175

37 Soho Square, London W1V 5DG
Tel 071-437 0770 Fax 071-437 1248

LUCAS HOSPITAL

COTTAGE HOMES

ALTERATIONS TO EXISTING BUILDING

Scale	Date	Drawn
1:100	JUL 90	

Job no	Drawing no	Revision
C7042	09	

Original size 100mm Broadway Malyan © Copyright

CONTRACTORS ARE NOT TO SCALE
DIMENSIONS FROM THIS DRAWING

CHAPEL
dresser
bathroom
bedroom
5
A
MATRONS ACCOMMODATION
EXISTING 20th CENTURY DOOR TO BE BLOCKED
20th CENTURY STUD PARTITION TO BE ALTERED. NEW STUD PARTITION
20th CENTURY STUD PARTITIONS TO BE ALTERED. NEW STUD PARTITIONS
NEW STUD PARTITIONS
bedroom
living room
8
landing
A
bedroom
B
living room
7
landing
A
bedroom
B
living room
dresser
bedroom
C
C
C
C
C
C
bathroom
kitchen
bathroom
kitchen
6
bathroom
kitchen
1
C
bathroom
A: SEE DRAWING NO 08
B: SEE DRAWING NO 08
extent of demolition (brick garage & end of outbuilding)
tiled roof

LUCAS HOSPITAL
FIRST FLOOR ACCOMMODATION
-2 maisonettes
-3 flats
-matrons dwelling

FIRST FLOOR PLAN

BROADWAY MALYAN

Broadway Malyan, Chartered Architects
3 Weybridge Business Park, Weybridge, Surrey KT15 2UN
Tel (0932) 845599 Fax (0932) 856206
10 High Street, Theale, Reading, Berkshire RG7 5AN
Tel (0734) 323456 Fax (0734) 323461
8 Southampton Street, Southampton, Hampshire SO1 2ED
Tel (0703) 330808 Fax (0703) 330986
40 Queen Square, Bristol, Avon BS1 4QP
Tel (0272) 299003 Fax (0272) 251175
37 Soho Square, London W1V 5DG
Tel 071-437 0770 Fax 071-437 1248

LUCAS HOSPITAL

COTTAGE HOMES

ALTERATIONS TO EXISTING BUILDING

Scale	Date	Drawn
1:100	JUL 90	
Job no	Drawing no	Revision
C7042	09	A

Original size 100mm Broadway Malyan © Copyright

D9A.

WEST ELEVATION

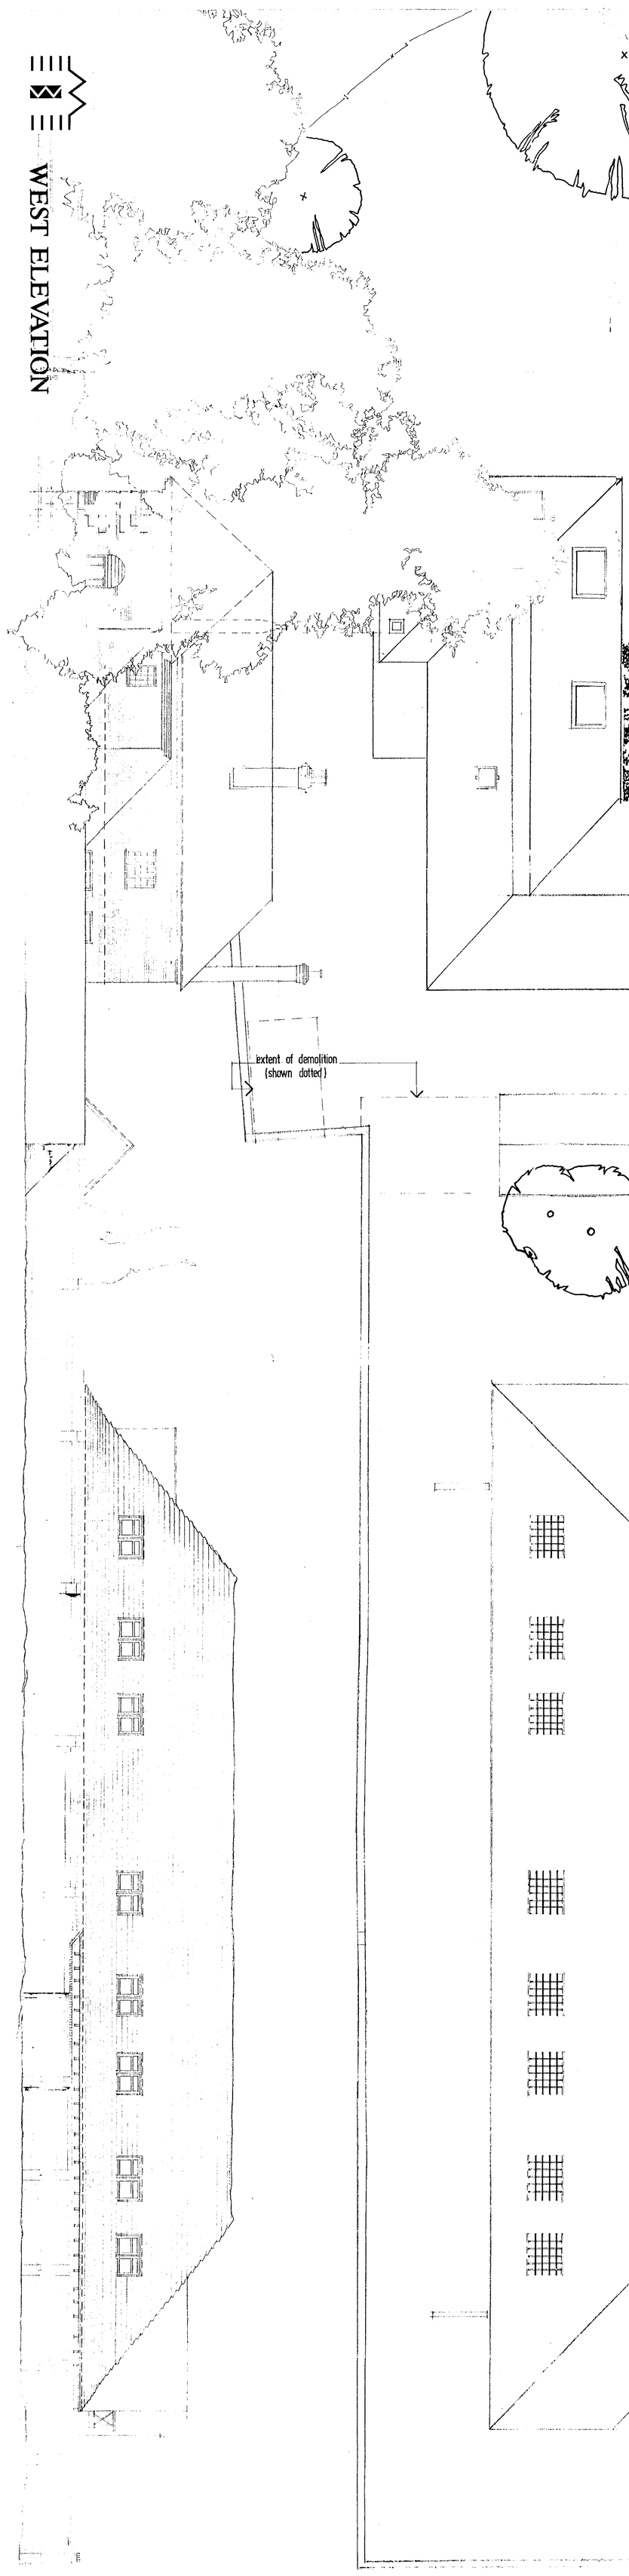

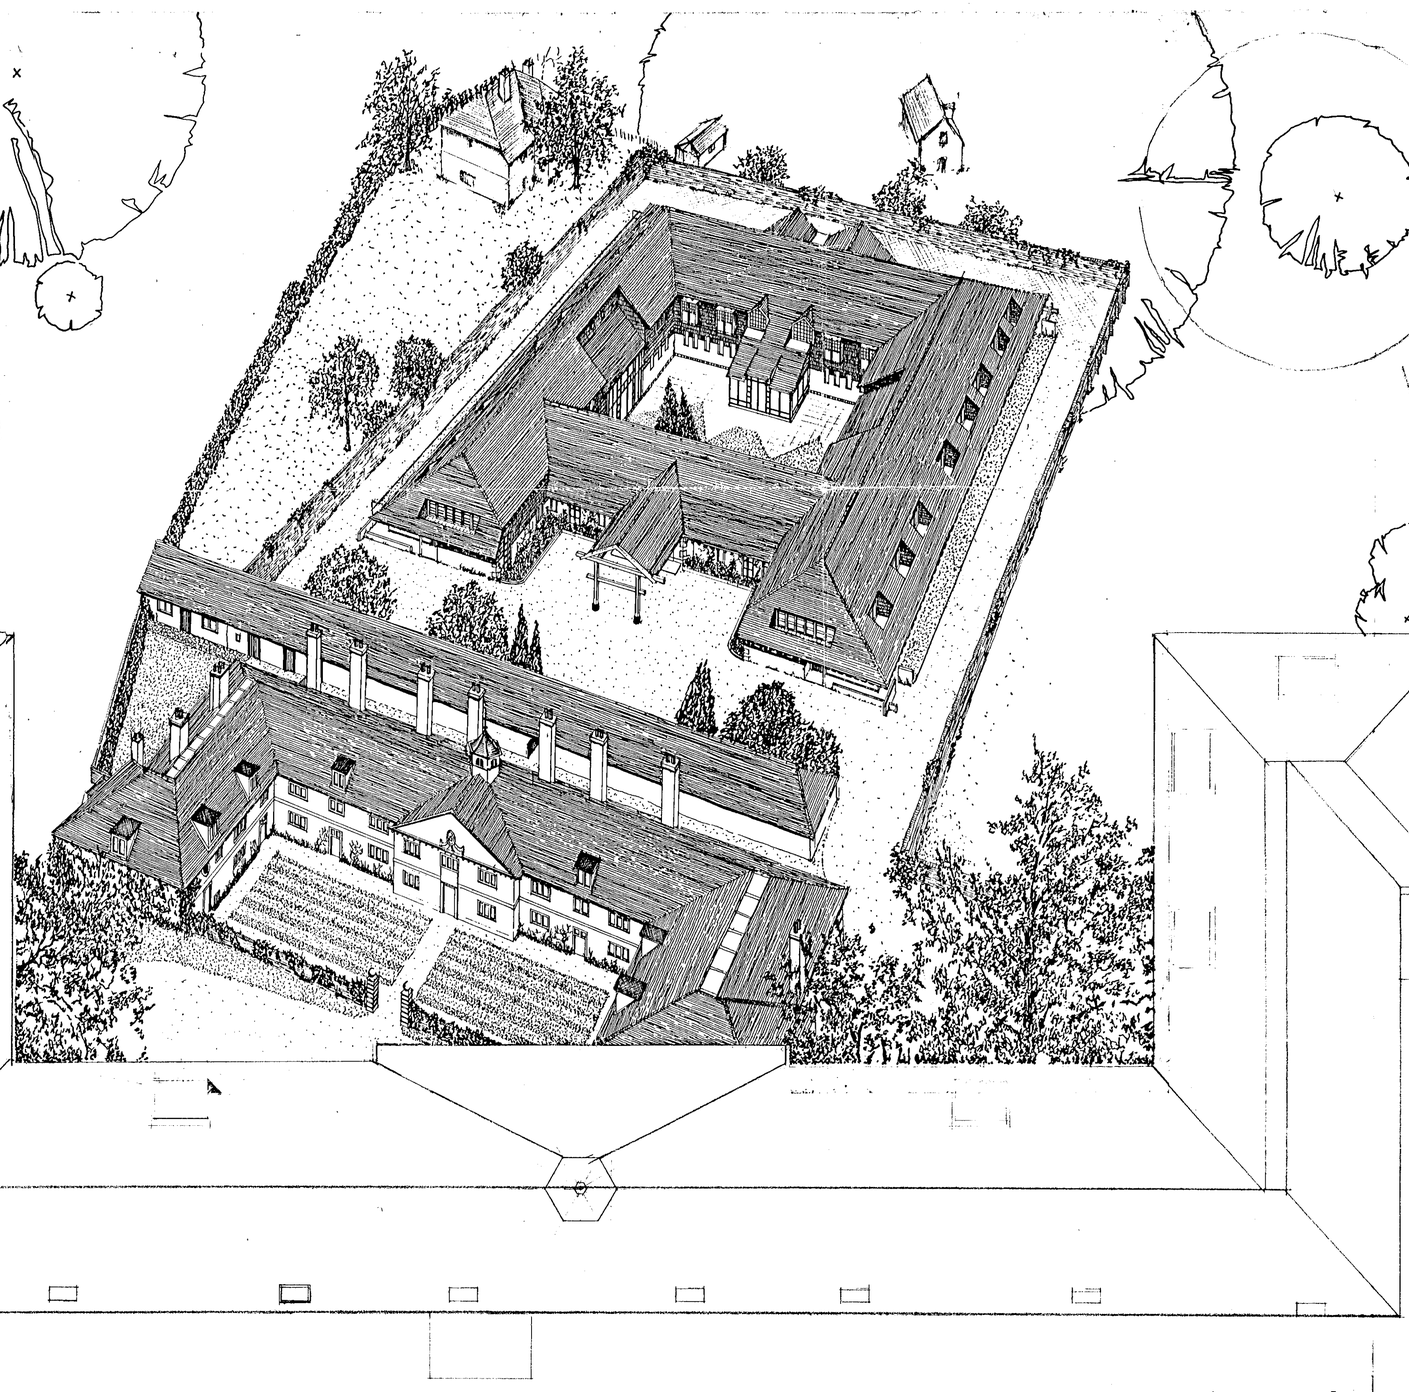

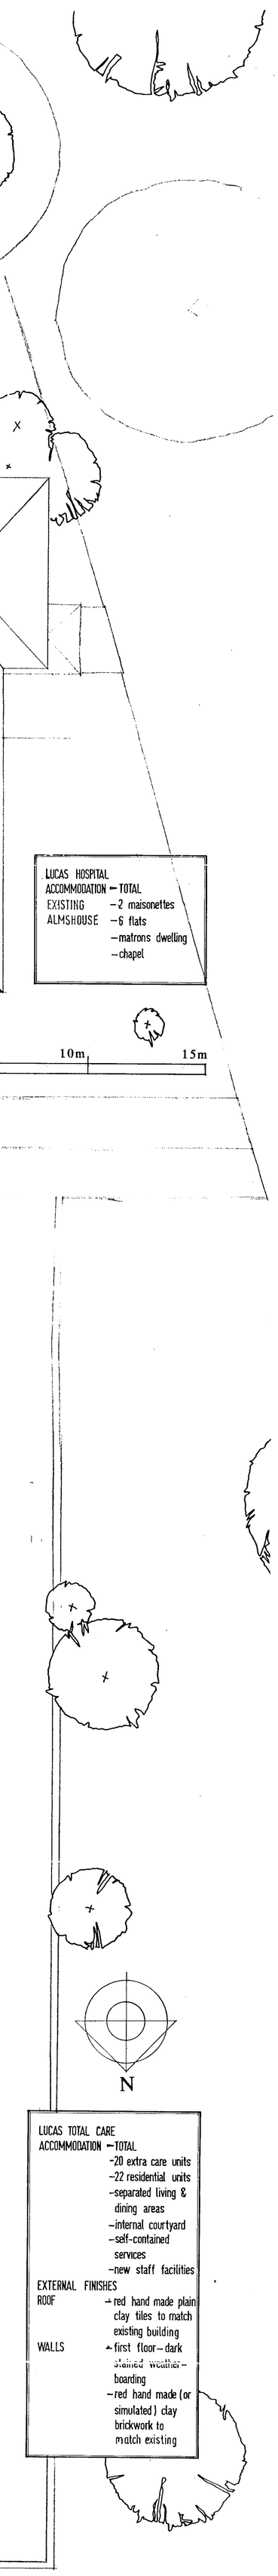

extent of demolition (shown dotted)

LUCAS HOSPITAL
ACCOMMODATION – TOTAL
EXISTING – 2 maisonettes
ALMSHOUSE – 6 flats
– matrons dwelling
– chapel

scale 1m 5m 10m 15m

ROOF PLAN

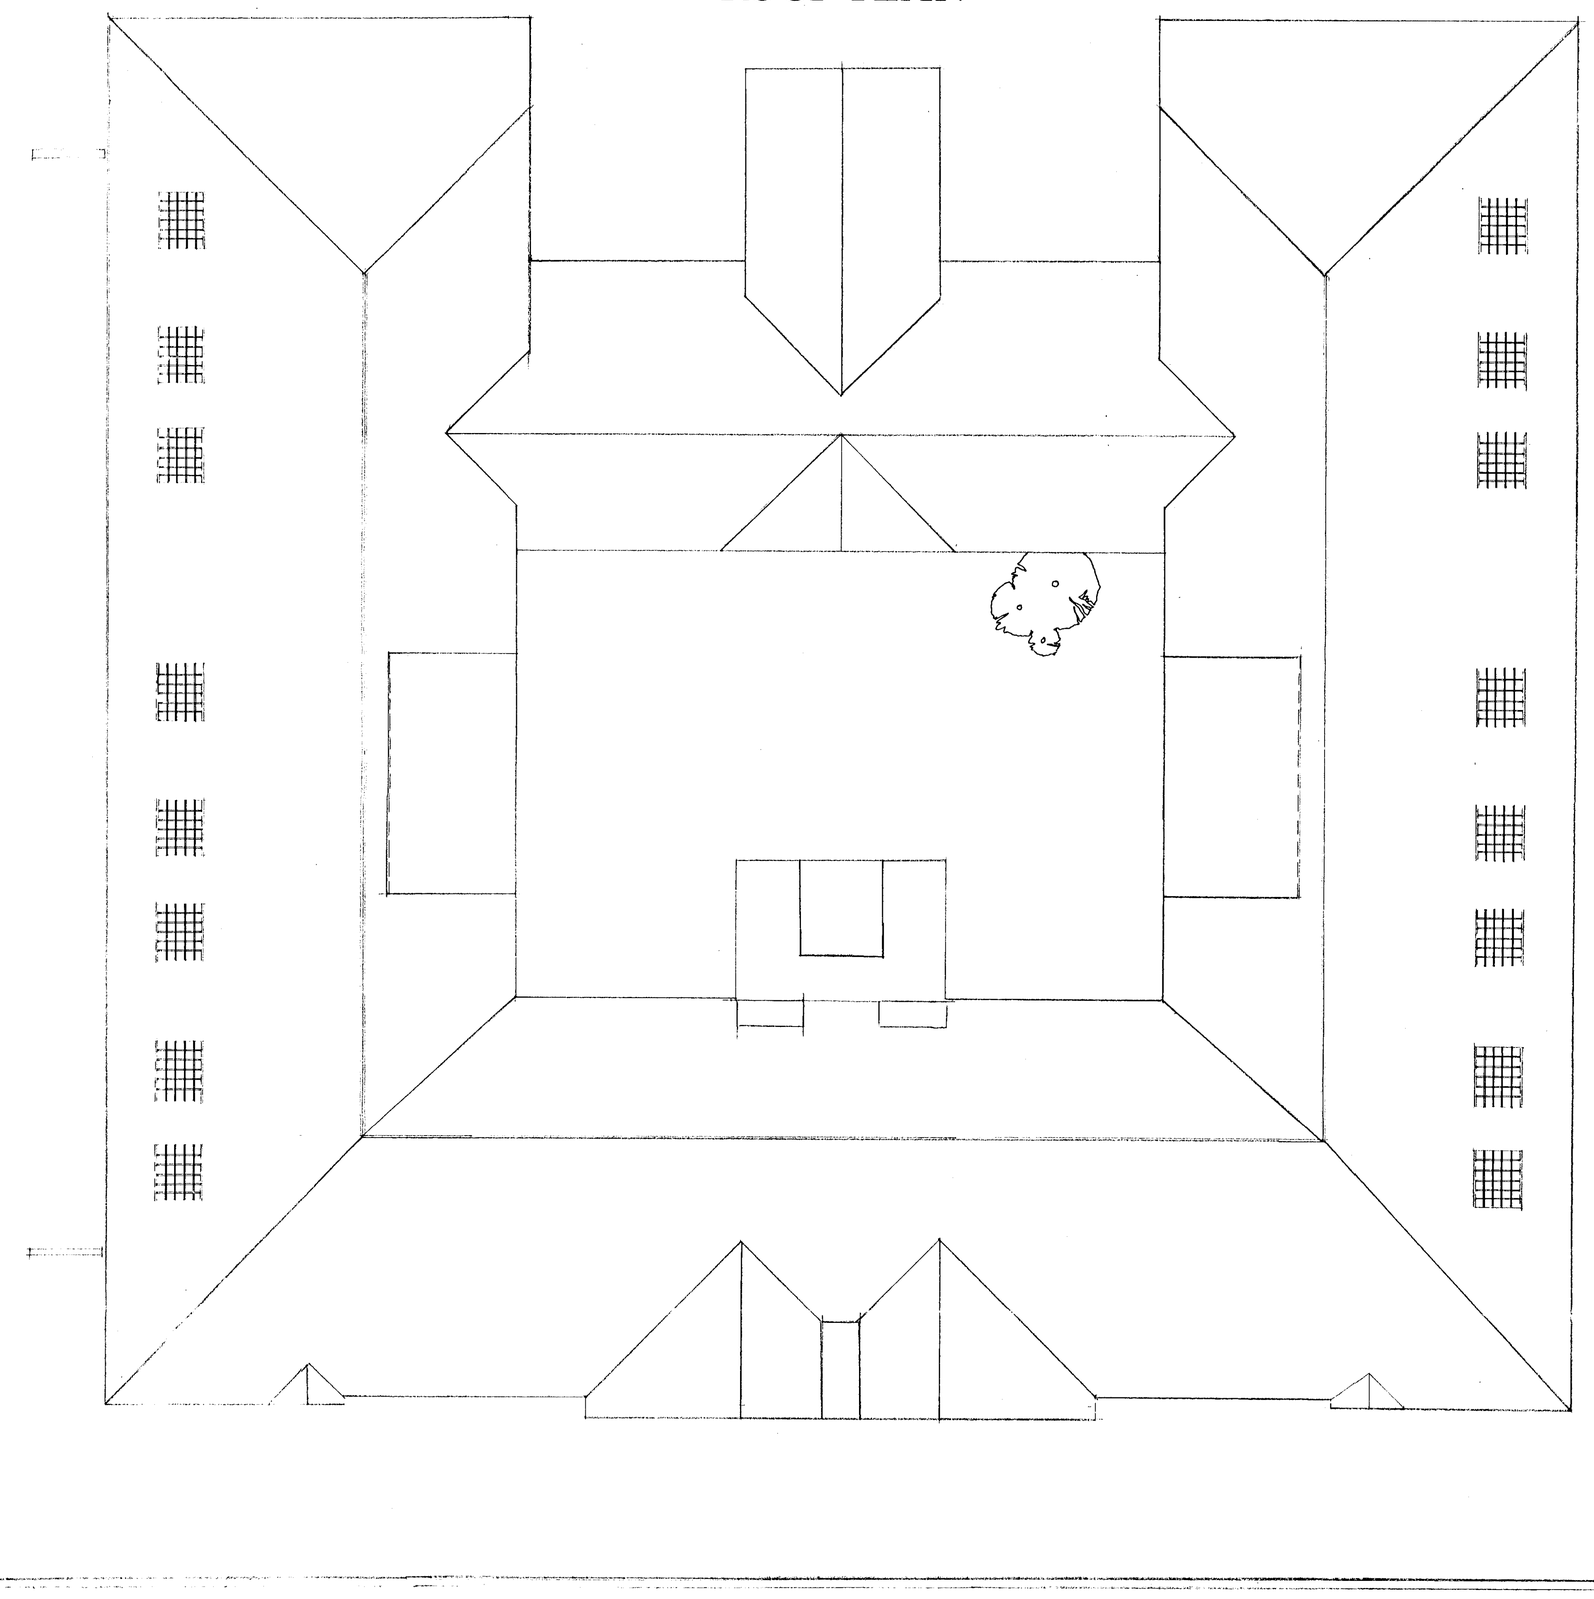

N

LUCAS TOTAL CARE
ACCOMMODATION – TOTAL
– 20 extra care units
– 22 residential units
– separated living & dining areas
– internal courtyard
– self-contained services
– new staff facilities

EXTERNAL FINISHES
ROOF – red hand made plain clay tiles to match existing building
WALLS – first floor – dark stained weather – boarding
– red hand made (or simulated) clay brickwork to match existing

21 NOV 1989
3487 3

LUCAS HOSPITAL

3

SITE SECTION

CHAPEL

MAIN ENTRANCE

COMMON ROOM

MATRONS ACCOMMODATION

kitchen

living room

guest room

wc

bedroom

bathroom

c

kitchen

boiler room

entrance hall

landing-first fl.

attic

LUCAS HOSPITAL
ACCOMMODATION – GROUND FLOOR
– 2 maisonettes
– 3 flats
– matrons dwelling
– chapel

extent of demolition (shown dotted)

EXISTING OUTBUILDING

GROUND FLOOR PLAN

gravel

grassed area

bathroom

cleaners

sluice

ec. 1

ec. 2

w.c.

ec 3

ec 4

ec 5

ec 6

ec 7

ec 8

ec 9

ec 10

staff changing

staff room

hair salon

duty room

reception

matron

store

FOYER

staff changing

lift

HEARTH

ENCLOSED COURTYARD

CONSERVATORY

dining area (e c)

dining area (residents)

ec 20

treatment

physiotherapy

ec 19

ec 18

e.c.17

ec 16

ec 15

ec 14

ec.13

e.c.12

e.c.11

linen store

smalls wash

staircase

laundry

staff rest room

kitchen

dry goods store

veg store

cold store

disabled wc 1

disabled wc 2

disabled wc 3

disabled wc 4

existing boundary wall

N

SERVICED AREA

FOYER

conservatory

dining area

r 11

corridor

plant

kitchen

SERVICED AREA

LUCAS TOTAL CARE ACCOMMODATION – TOTAL
–20 extra care units
–22 residential units
–separated living & dining areas
–internal courtyard
–self-contained services
–new staff facilities

EXTERNAL FINISHES
ROOF – red hand made plain clay tiles to match existing building
WALLS – first floor – dark stained weather-boarding
–red hand made (or simulated) clay brickwork to match existing

21 NOV 1989

34873

LUCAS HOSPITAL

1 Ci

SOUTH ELEVATION

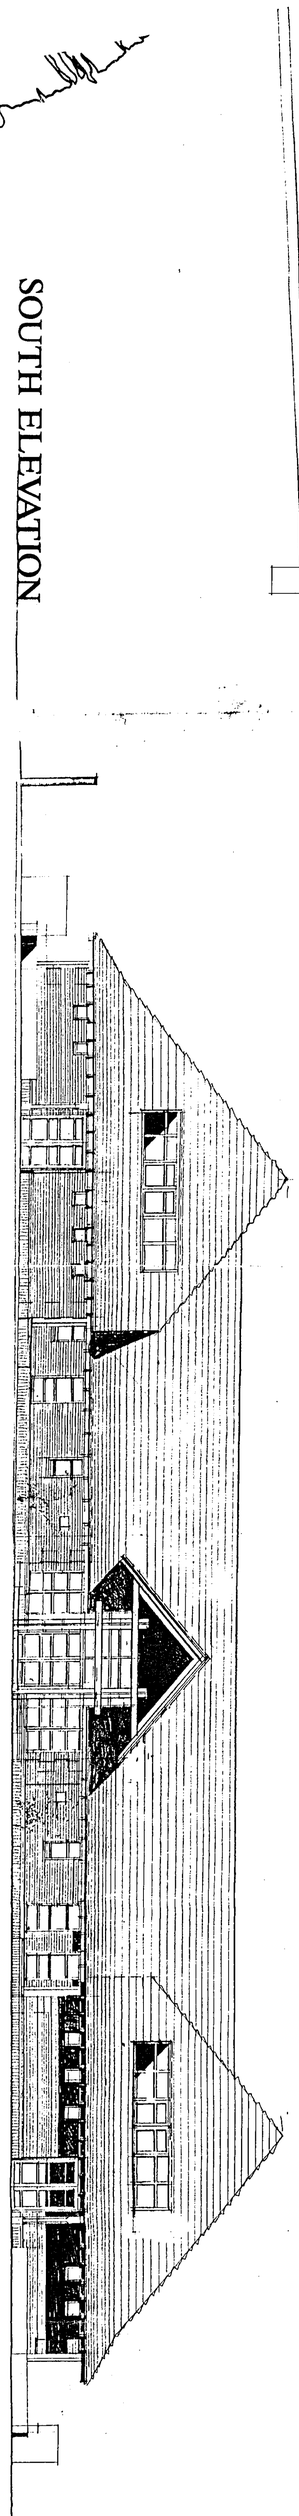

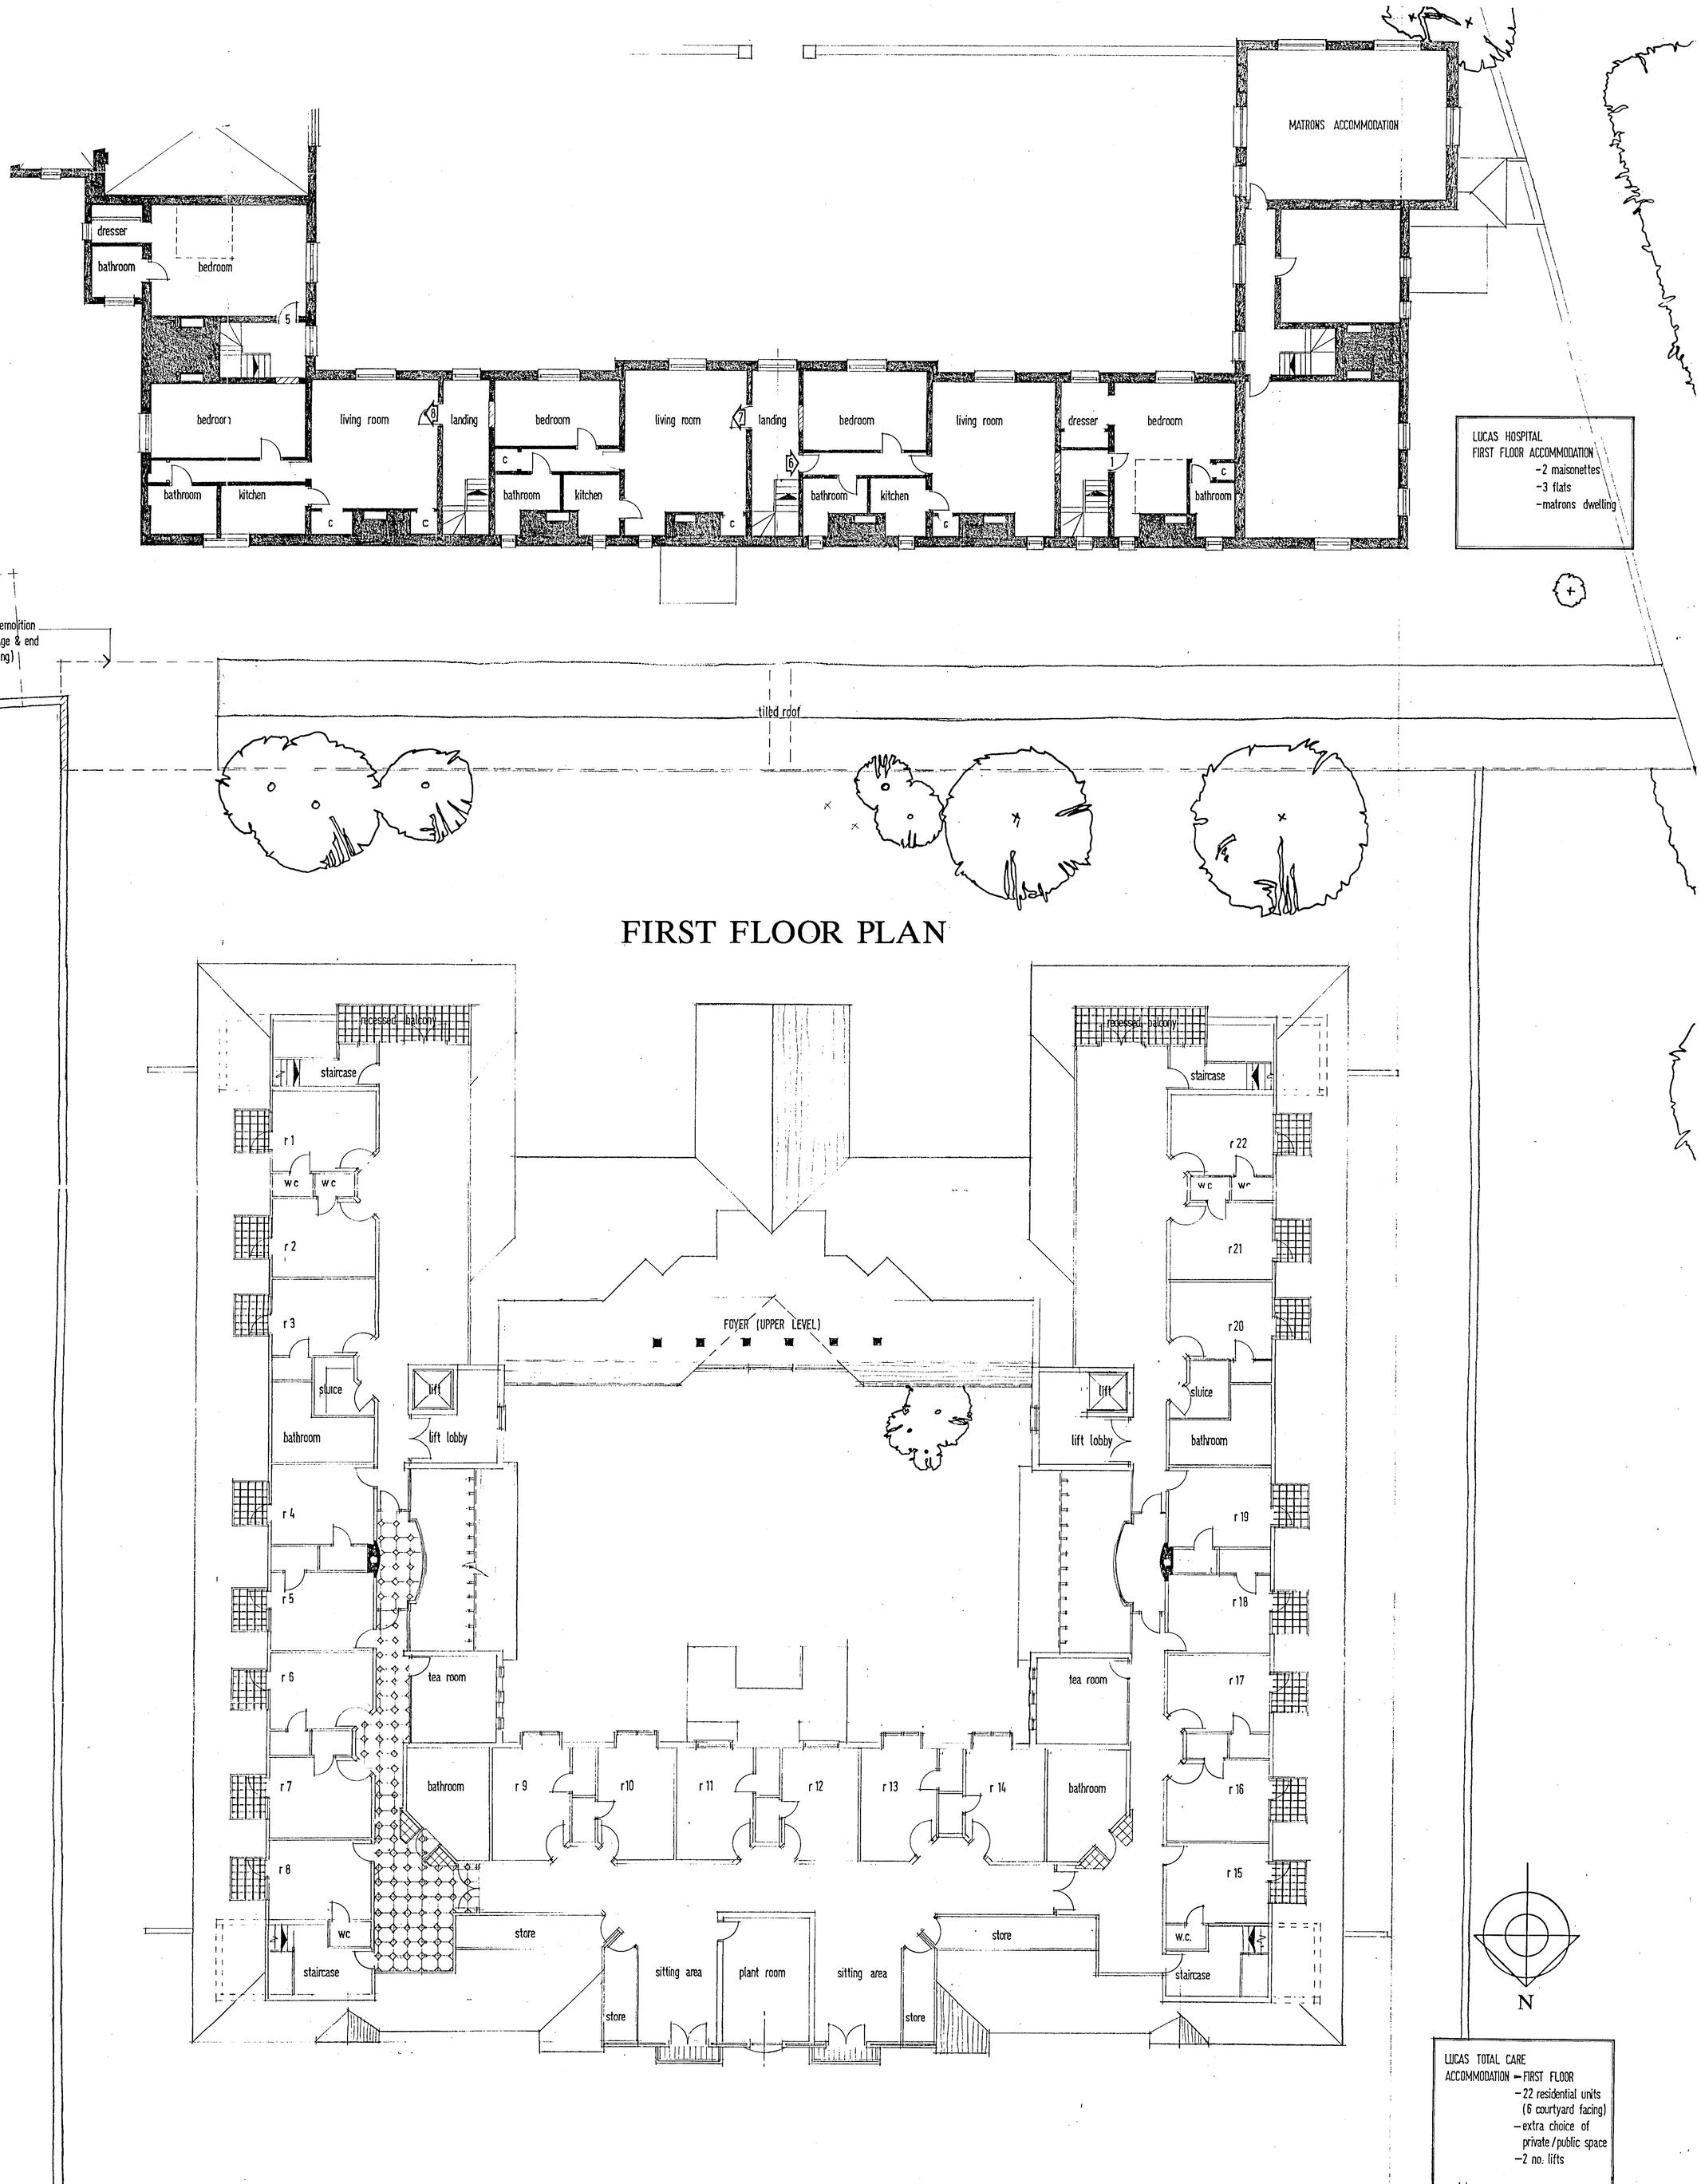

LUCAS HOSPITAL
FIRST FLOOR ACCOMMODATION
-2 maisonettes
-3 flats
-matrons dwelling

FIRST FLOOR PLAN

N

LUCAS TOTAL CARE
ACCOMMODATION – FIRST FLOOR
- 22 residential units (6 courtyard facing)
- extra choice of private/public space
- 2 no. lifts

EXTERNAL FINISHES
ROOF – red hand made plain clay tiles to match existing building
WALLS – first floor – dark stained weather boarding
– red hand made (or simulated) clay brickwork to match existing

NORTH ELEVATION

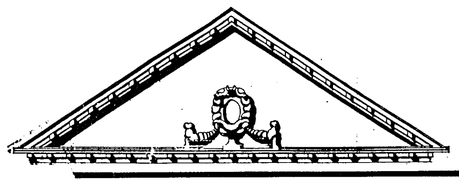

C ii

LUCAS HOSPITAL

2

CONTRACTORS ARE NOT TO SCALE
DIMENSIONS FROM THIS DRAWING



09 AUG 1990

36372

30 JUL 1990

SECTION BB

SECTION CC

SECTION AA

EC 1
EC 2
Bath
Sluice
F Chg
M Chg
Staff Room
Duty Room
Laundry
Store
Staff Dining
dry food store
veg store
cold store
DINING ROOM
Kitchen
cloaks
Kitchen Staff
waste bins
Lobby
Foyer
Courtyard
Reception
Matron
Bath
EC 18
Treatment
Physiotherapy
Sitting Room
st
EC 17
EC 16
EC 15
EC 14
EC 13
EC 12
EC 11
EC 10
garden bins
EC 3
EC 4
EC 5
Bath
EC 6
Bath
EC 7
EC 8
EC 9

BROADWAY MALYAN

Broadway Malyan, Chartered Architects
3 Weybridge Business Park,
Weybridge, Surrey KT15 2UN
Tel (0932) 845599 Fax (0932) 856206

10 High Street, Theale, Reading,
Berkshire RG7 5AN
Tel (0734) 323456 Fax (0734) 323461

8 Southampton Street, Southampton,
Hampshire SO1 2ED
Tel (0703) 330808 Fax (0703) 330986

40 Queen Square, Bristol,
Avon BS1 4QP
Tel (0272) 299003 Fax (0272) 251175

37 Soho Square, London W1V 5DG
Tel 01-437 0770 Fax 01-437 1248

LUCAS HOSPITAL

COTTAGE HOMES

GROUND FLOOR PLAN

Scale	Date	Drawn
1:100	JUL 90	

Job no	Drawing no	Revision
C7042	03	

Original size 100mm Broadway Malyan © Copyright

CONTRACTORS ARE NOT TO SCALE
DIMENSIONS FROM THIS DRAWING

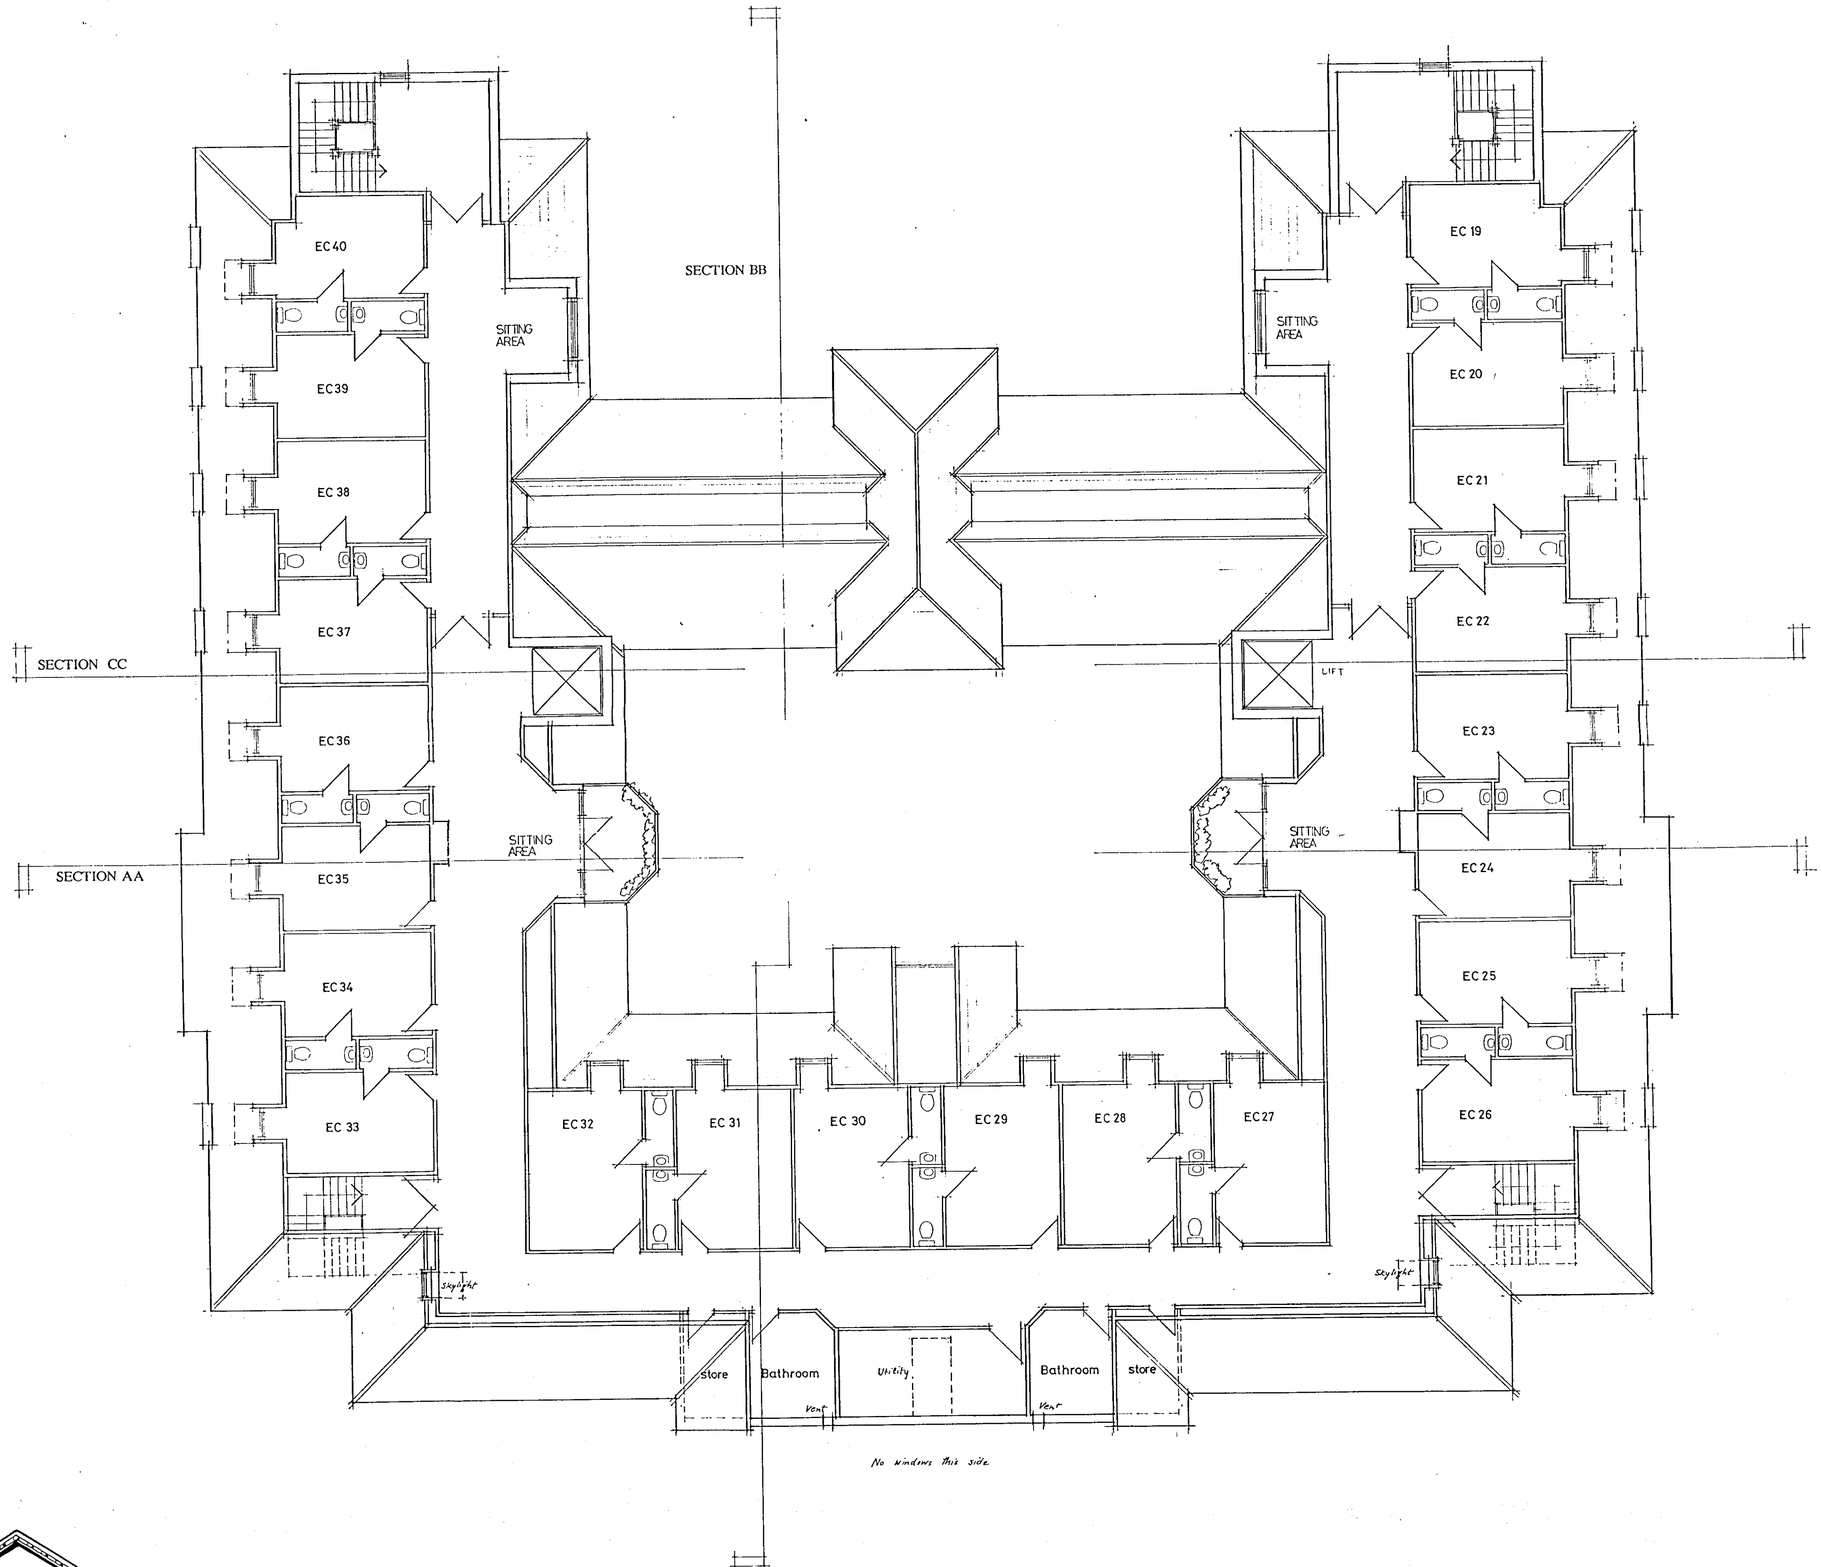

36372

30 JUL 1990

BROADWAY MALYAN

Broadway Malyan, Chartered Architects
3 Weybridge Business Park,
Weybridge, Surrey KT15 2UN
Tel (0932) 845599 Fax (0932) 856206

10 High Street, Theale, Reading,
Berkshire RG7 5AN
Tel (0734) 323456 Fax (0734) 323461

8 Southampton Street, Southampton,
Hampshire SO1 2ED
Tel (0703) 330808 Fax (0703) 330986

40 Queen Square, Bristol,
Avon BS1 4QP
Tel (0272) 299003 Fax (0272) 251175

37 Soho Square, London W1V 5DG
Tel 01-437 0770 Fax 01-437 1248

LUCAS HOSPITAL

COTTAGE HOMES

FIRST FLOOR PLAN

Scale	Date	Drawn
1:100	JUL 90	

Job no	Drawing no	Revision
C7042	04	

Original size 100mm Broadway Malyan © Copyright