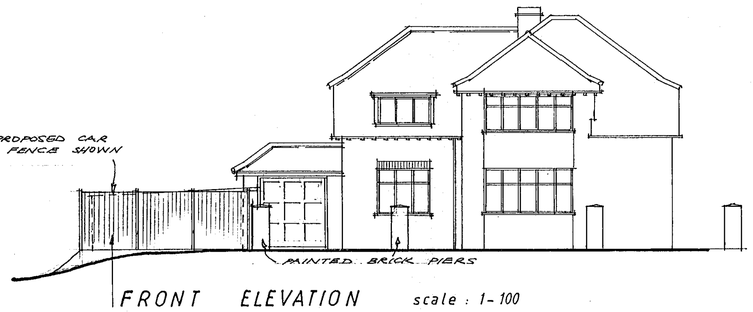

FRONT ELEVATION scale : 1-100

EXISTING 1880mm HIGH TIMBER PANEL FENCE WITH 100 x 100mm TIMBER POSTS.

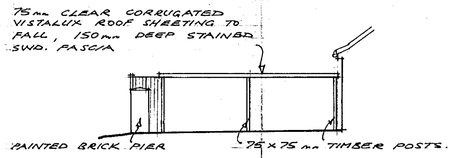

SIDE ELEVATION

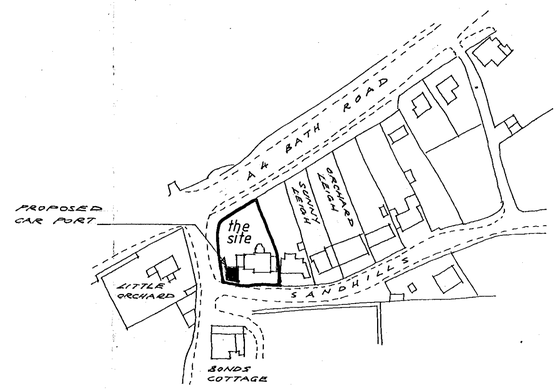

LOCATION PLAN scale : 1-1250

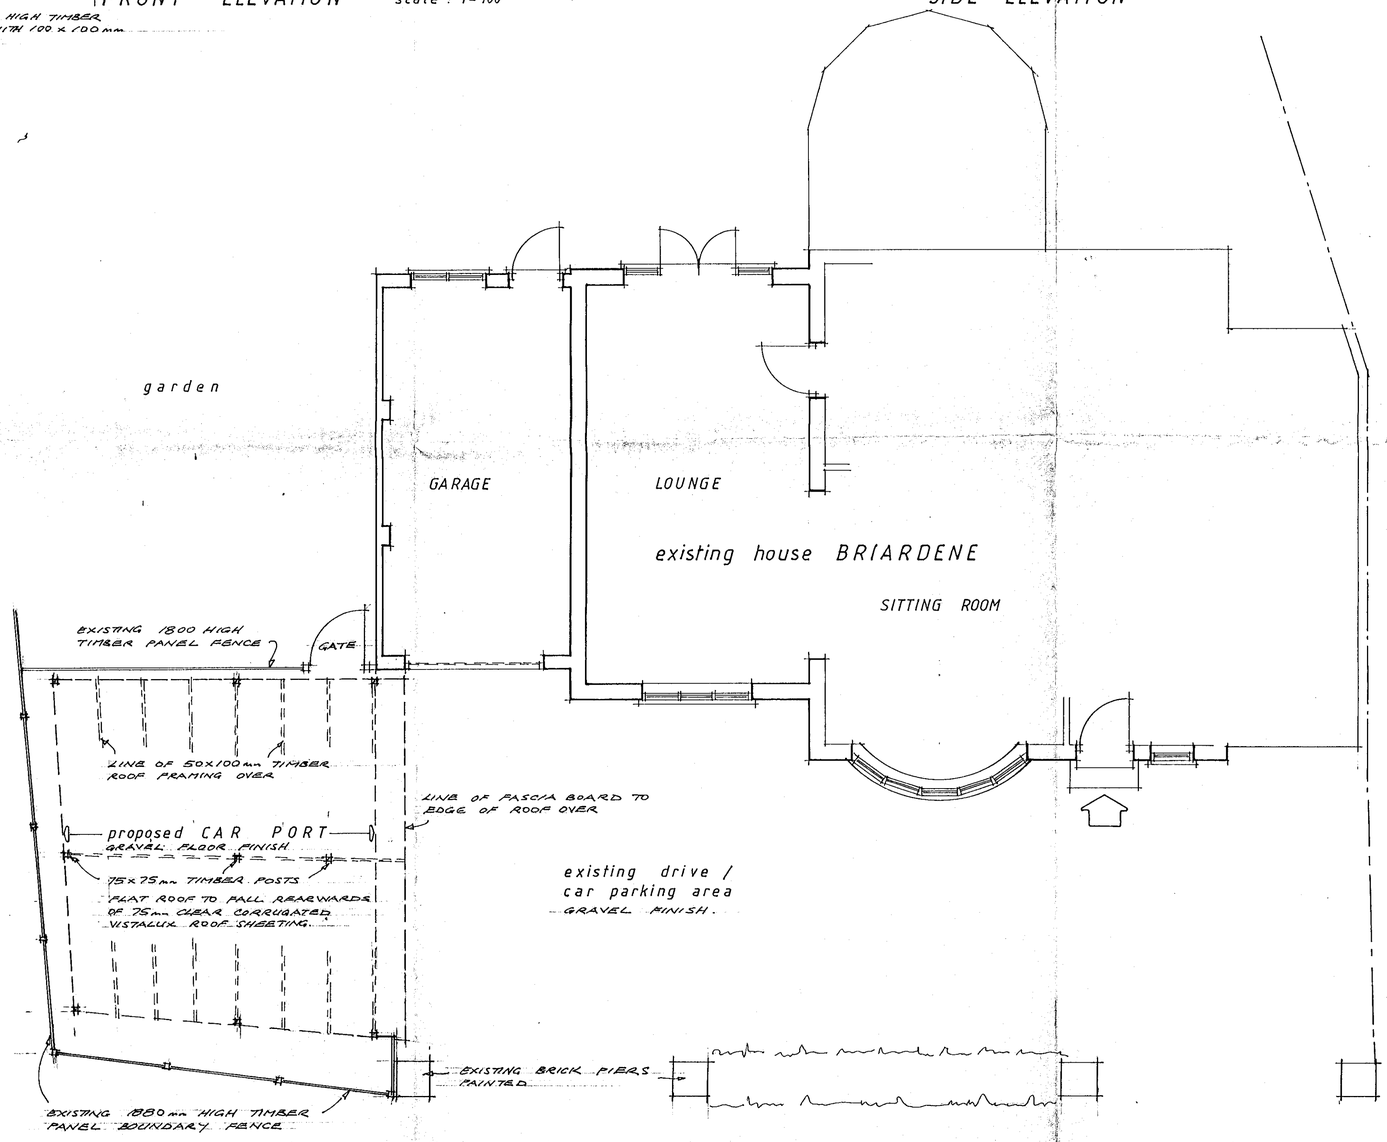

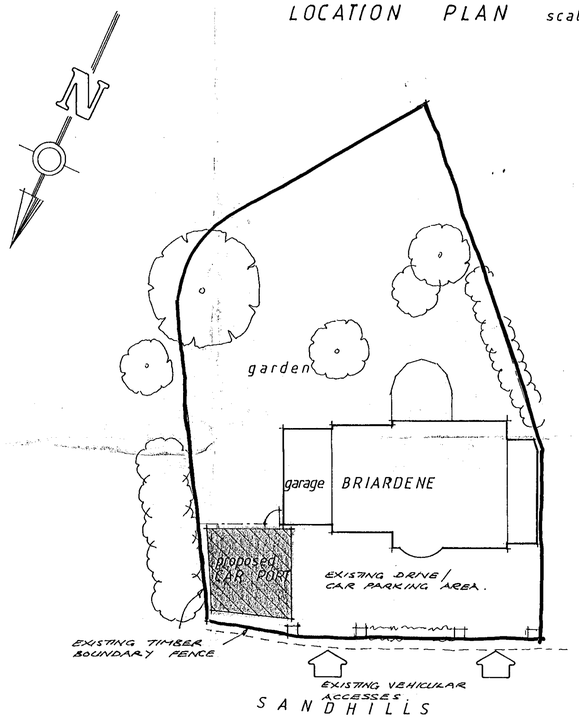

SITE PLAN scale : 1-200

REFUSED

16.MAY2000* 1551

CHARTA DESIGNS
planning and design consultants
21 York Road Maidenhead SL6 1SQ
tel. 01628 634665 fax. 01628 770748

client Mr. F.N. Sherlock

job 'BRIARDENE'
SANDHILLS
KNOWL HILL
MAIDENHEAD

title proposed car port

scale : as shown date : April 2000

job number 1216 drawing number 3 revision