22.MAY2000* 1562

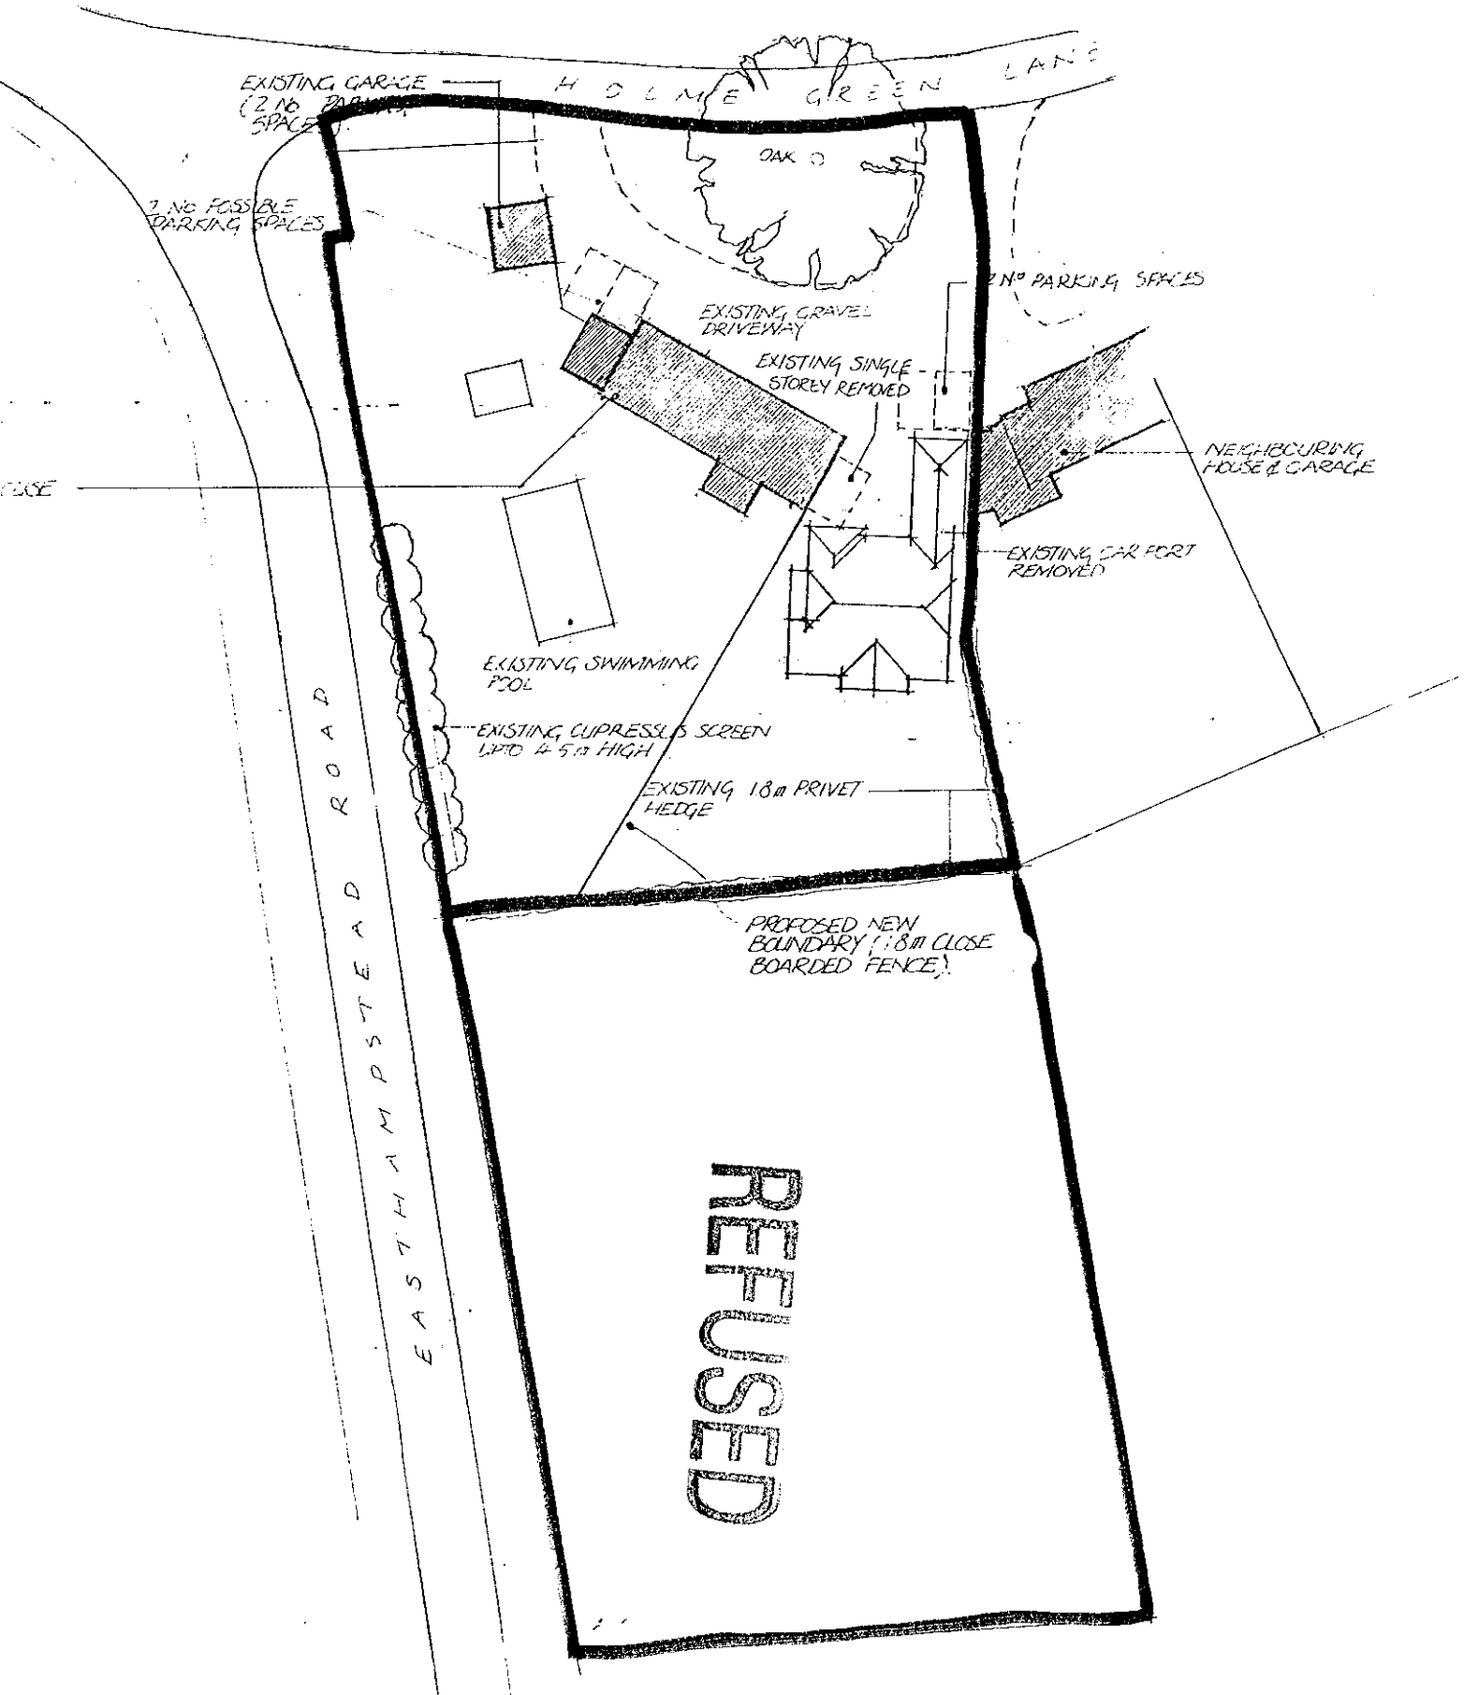

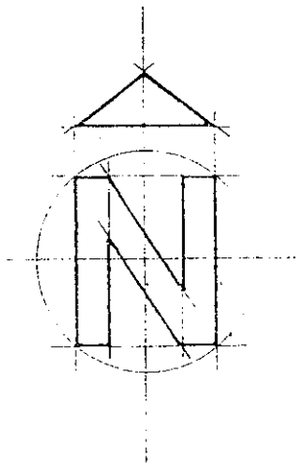

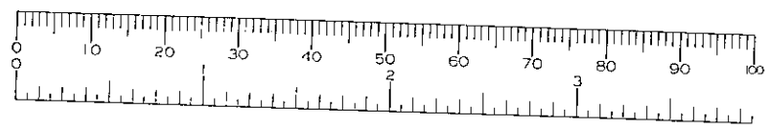

DMT
THE • DAT • TANNER

ARCHITECTURE & PLANNING PARTNERSHIP

CLIENT MR. BARKER

JOB ALTERATIONS TO SUTTON COTTAGE, EASTHAMPSTEAD ROAD, WOKINGHAM

DRG SITE PLAN

SCALE 1:500 DRAWN DATE MAY '00

1327/05

~~DO NOT SCALE FROM THIS DRAWING.~~ VERIFY ALL DIMENSIONS BEFORE SETTING OUT, COMMENCING WORK OR MAKING ANY SHOP DRAWINGS. REPORT ANY DISCREPANCIES TO SUPERVISING OFFICER IMMEDIATELY.

© COPYRIGHT

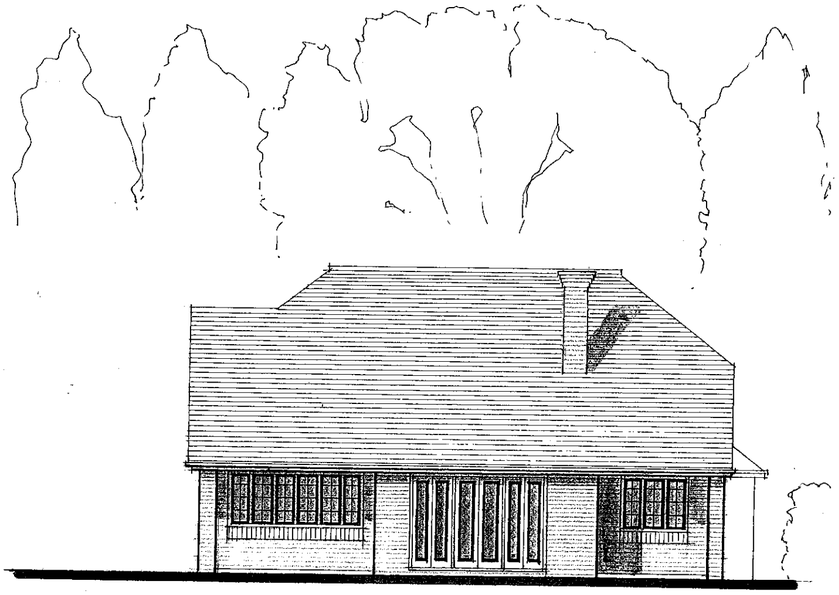

SOUTH

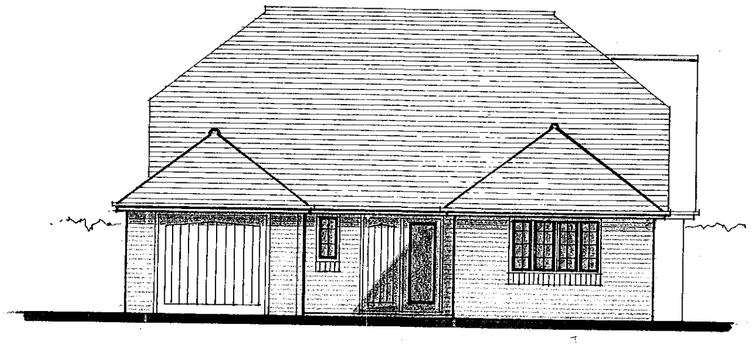

NORTH

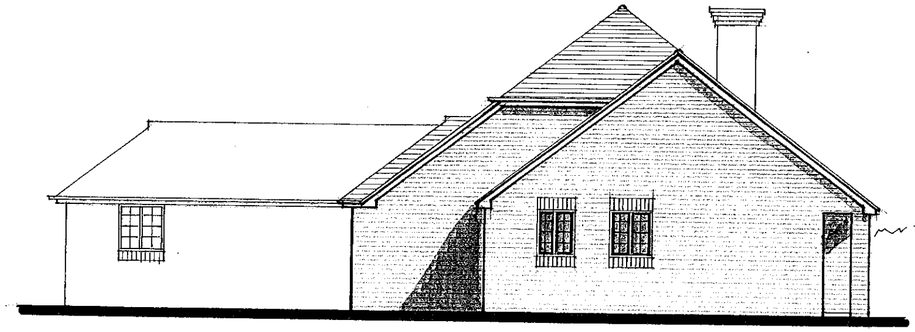

WEST

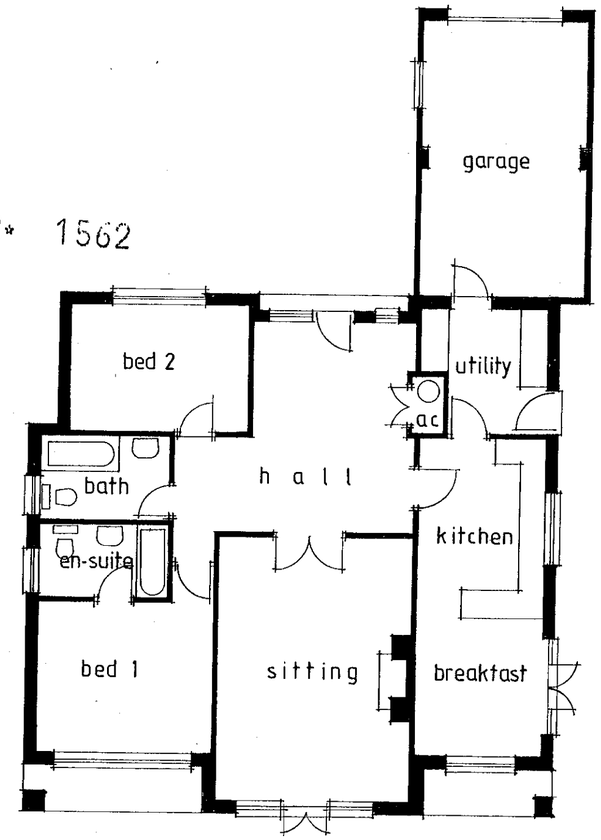

PLAN

22.MAY2000* 1562

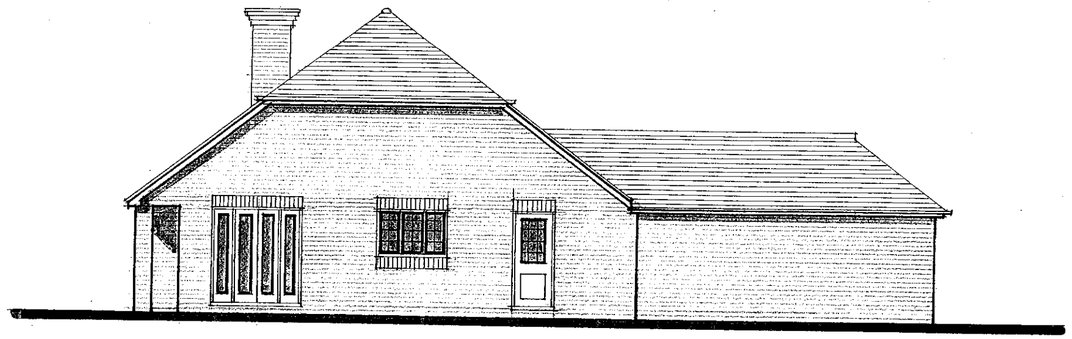

EAST

REFUSED



DMT
THE • DAY • TANNER
ARCHITECTURE & PLANNING PARTNERSHIP

CLIENT Mr & Mrs A Barker

JOB Sutton Cottage, Easthampstead Road, Wokingham

DRG PROPOSED BUNGALOW

SCALE 1/100 DRAWN DATE may 00

11-13 DUKES RIDE, CROWTHORNE, BERKSHIRE, RG11 6LZ, 01344 · 777143
5a PROSPECT ST, CAVERSHAM, READING, RG4 8JA, 0118 · 946 1242

1327/04

TPR 151