SYSTEMS LTD

APPLICATION NO:
**F/2000/1565**

LOCATION:
**52 Barkham Ride, Finchampstead Wokingham.**

APPLICANT:
**A Cartwright C/O C Rice**

PROPOSAL:
**Proposed first floor rear extension to dwelling**

EARLIEST DATE FOR DECISION: **29/06/2000**

APPLICATION EXPIRY DATE: **17/07/2000**

CASE OFFICER: **Elaine Connor**

# WOKINGHAM DISTRICT COUNCIL

**TOWN AND COUNTRY PLANNING ACTS**

**Notification of Approval of Permission**

**A Cartwright**
**C/O C Rice**
**21 Grovelands Avenue**
**Winnersh**
**WOKINGHAM**
**Berkshire**
**RG41 5JU**

**Application Number: F/2000/1565**

**Parish:** **FINCHAMPSTEAD**

**Location:** **52 Barkham Ride, Finchampstead, Wokingham**

**Proposal:** **Proposed first floor rear extension to dwelling**

The Wokingham District Council in pursuance of their powers under the above Acts and Regulations hereby **Approve Permission** for carrying out the above development in accordance with the application and the accompanying plans submitted to the Council subject to compliance with the following conditions, the reasons for which are specified hereunder.

**Condition**
1. The development hereby permitted shall be begun before the expiration of five years from the date of this permission.

**Condition**
2. All new works and works of making good to the retained fabric shall be finished to resemble in size, colour, texture and profile those of the existing building.

**Condition**
3. The high level bedroom window in the west side elevation of the development hereby permitted shall not at any time be glazed other than with obscured glass. It shall be fixed shut, and be permanently so retained thereafter.

**Condition**
4. Notwithstanding the provisions of the Town and Country Planning, (General Permitted Development) Order 1995 (or any Order revoking and re-enacting that Order with or without modification) no additional windows or similar openings shall be constructed in the first floor flank walls of the extension hereby permitted except for any which may be shown on the approved drawing(s).

**Reason**
1. In pursuance of Section 91(1) of the Town and Country Planning Act 1990

**Reason**
2. To ensure that the external appearance of the building is satisfactory.

**Reason**
3. To safeguard the residential amenities of the occupiers of neighbouring properties.

**Reason**
4. To safeguard the residential amenities of the occupiers of neighbouring properties.

John Mitchell
Development Control Manager
Date: 08/09/2000

**If this notice grants permission to proceed with the proposal the applicant is reminded that it relates to planning permission only and does not constitute approval under any other legislation including Building Regulations.**

Refused

# DEVELOPMENT CONTROL/BUILDING CONTROL CHECKLIST

## CHECKLIST WHEN A BUILDING REGULATION APPLICATION HAS BEEN RECEIVED.

| SITE DETAILS | | CASE OFFICER |
|---|---|---|
| PLANNING APPLICATION NUMBER | 1565 | EC |
| BUILDING CONTROL NUMBER | FP 2001/1822 Brain | |
| ~~APPLICANT~~/AGENT | G. Rice | |
| ADDRESS OF SITE | 52 Barkham Rde FINCHAMSTEAD. | |
| DESCRIPTION OF PROPOSED WORK | first floor rear ext | |

| DRAWING NUMBERS | BC | DC |
|---|---|---|
| BLOCK PLAN | | ✓ |
| ELEVATIONS | recd. 26/4/01 | recd 22/5/00 + 9/6/00 |
| FLOOR PLANS | - ~ | ~ |

| CHECKLIST | 1ST CHECK | 2ND CHECK |
|---|---|---|
| PERMITTED DEVELOPMENT | | |
| APPLIC. NECESSARY-NOT RECEIVED | | |
| APPLIC.RECEIVED & APPROVED | 8/9/00. | |
| APPLIC.RECEIVED-NO DECISION | | |
| APPLIC.REFUSED | | |
| DIFFERENCES BETWEEN DC/BC DRAWINGS | None | |
| IF YES, WHAT ARE THE DIFFERENCES ? | / | |
| DATE | 10/5/01 | |

| PROBLEMS | REQUESTED | RECEIVED | REMINDER |
|---|---|---|---|
| PLANNING PERMISSION NEEDED | | | |
| REVISED PLANS NEEDED | | | |
| PLANNING APPLIC.REFUSED | | | |
| WAIT FOR PLANNING DECISION | | | |

| | |
|---|---|
| COMMENCED ON SITE | |
| NO PLANNING DECISION | |
| NO PLANNING APPLICATION | |

**********FILE COPY**********

Tel: (0118) 974 6451

Date: **05 June 2000**

My ref: F/2000/1565

**CONFIDENTIAL**

Councillor Long
Foxfield
Wick Hill Lane
Finchampstead
RG40 3PY


Environmental Services Department
Planning Services
P.O. Box 157
Shute End, Wokingham
Berkshire RG40 1WR
Tel: (0118) 974 6000
Fax: (0118) 974 6484
Minicom No: (0118) 974 6991
DX: 33506 – Wokingham


Dear Councillor

**Application Number: F/2000/1565**
**52, Barkham Ride, Finchampstead, Wokingham.**
**Proposed first floor rear extension to dwelling**

I write to let you know that the above mentioned house holder application has been received

At this stage a recommendation has not yet been made. This form should only be returned if it is likely that you may wish the application to be listed for consideration by the Development Control Sub-Committee. This form must be received no later than 28 days from the date of this letter.

If you have any questions please do not hesitate to contact **Elaine Connor** on **(0118) 974 6451**.

Yours faithfully,

*John Mitchell*

John Mitchell
Development Control Manager

---

**LISTING FORM**

Case officer: **Elaine Connor** Application Number: **F/2000/1565**
**52, Barkham Ride, Finchampstead, Wokingham.**
**Proposed first floor rear extension to dwelling**
I wish this application to be listed should the officers recommendation be for_____
and my reason(s) are_____
_____
_____

Signed: _____ Date: _____
Councillor Long

**********FILE COPY**********

**********FILE COPY**********

Tel: (0118) 974 6451

Date: **05 June 2000**

My ref: F/2000/1565

**CONFIDENTIAL**

Councillor Cockroft
113a Nine Mile Ride
Finchampstead
RG40 4HX


Environmental Services Department
Planning Services
P.O. Box 157
Shute End, Wokingham
Berkshire RG40 1WR
Tel: (0118) 974 6000
Fax: (0118) 974 6484
Minicom No: (0118) 974 6991
DX: 33506 – Wokingham


Dear Councillor

**Application Number: F/2000/1565**
**52, Barkham Ride, Finchampstead, Wokingham.**
**Proposed first floor rear extension to dwelling**

I write to let you know that the above mentioned house holder application has been received

At this stage a recommendation has not yet been made. This form should only be returned if it is likely that you may wish the application to be listed for consideration by the Development Control Sub-Committee. This form must be received no later than 28 days from the date of this letter.

If you have any questions please do not hesitate to contact **Elaine Connor** on **(0118) 974 6451**.

Yours faithfully,

*John Mitchell*

John Mitchell
Development Control Manager

---

**LISTING FORM**

Case officer: **Elaine Connor** Application Number: **F/2000/1565**
**52, Barkham Ride, Finchampstead, Wokingham.**
**Proposed first floor rear extension to dwelling**
I wish this application to be listed should the officers recommendation be for_____
and my reason(s) are_____
_____
_____

Signed: _____ Date: _____
Councillor Cockroft

**********FILE COPY**********

**Received by Wokingham District Council**

# Application No: F/2000/1565

**Proposal:**
Proposed first floor rear extension to dwelling

**Location:**
52, Barkham Ride, Finchampstead, Wokingham.

**The application is available for inspection at Wokingham District Council's offices during the following times:**

**PLANNING DEPARTMENT, SHUTE END, WOKINGHAM TEL (0118) 974 6428**
**8.30 - 5.00 Monday - Thursday & 8.30 - 4.00 Friday**

**WOODLEY LIBRARY HEADLEY ROAD WOODLEY (9.30am - 7.00pm Mon, Thurs & Fri. 9.30am - 5.00pm Tues, 9.30am - 1.00pm Saturday. closed all day Wednesday). If you intend to view this application at Woodley Library (see details above) please allow 4 days from the date of this notice for delivery of plans.**

**Comments should be sent in writing QUOTING THE APPLICATION NUMBER to the Case Officer Elaine Connor P.O. Box 157 Council Offices, Shute End, Wokingham Berkshire, RG40 1WR to arrive on or before 29/06/2000. Written comments submitted will become available for public inspection.**

**In view of the very large number of planning applications and letters of comment received, it will not normally be possible for an individual reply to observations made. However any comments will be taken into account when the application is determined and you will be notified of the decision.**

**Head Planning and Transportation**

**05 June 2000**

**Application Number F/2000/1565**
**Conditions/Reasons for Refusal**

| No | Std Con | Std Reas | Non Std Conditions / Reasons for Refusal |
|---|---|---|---|
| 1 | SC01 | SR02 | |
| 2 | SC53 | SR12 | 'WORK' |
| 3 | SC20 | SR10 | 'high level bedroom window'... 'west side elevation' ... OBSCURE GLAZED & CLOSED FIXED. |
| 1 | C001 | R001 | |
| 2 | C014 | R014. | |
| 3 | C045 | R045 | INSERT AS ABOVE no. 3. |
| 4 | C044 | R044 | "First floor flank walls" "extension" |

8/9/00

# RECORD OF SITE VISIT

SITE ADDRESS: 52 Barkham Ride
Finchampstead Wokingham.

APPLICATION NUMBER: F/2000/1565

OFFICER: Elaine Connor

DATE OF SITE VISIT: 28/6/00

1 SITE/STATUTORY NOTICE DISPLAYED ? yes

2. DESCRIPTION OF SURROUNDINGS
established residential area.
mixture of housing types.

3. DESCRIPTION OF SITE/BUILDING
2st. detached dwelling set back from main road
lrge rear garden
exisitng s.st. flat roof rear extension

4. RELATIONSHIP TO ADJOINING PROPERTIES

5. SITE CONSTRAINTS

TREES

ACCESS/PARKING

LEVELS

BOUNDARY TREATMENT

OTHERS

**WORK SHEET FOR :** Elaine Connor

**Application Number :** F/2000/1565

**Applicant :** A Cartwright C/O C Rice.

**Location :** 52, Barkham Ride, Finchampstead, Wokingham.
**Proposal :** Proposed first floor rear extension to dwelling

**Site Notice Displayed ? :**

| YES | NO | DATE |
|---|---|---|
| ✓ | | |

**Date of Neighbour Notifications :** .....

**Date of Site Visit :** .....

**Date Registered : 22/05/2000**

**Earliest Date for Decision : 29/06/2000**

**Latest Consultation Date/Site Notice Expiry Date : 29/06/2000**

**Application Expiry Date: 17/07/2000**

**Consultation Responses :**

FINCH. PARISH COUNCIL : see file.

**Planning Issues :** IDENT. SETTLEMENT.

• IMPACT UPON NEIGHB.

Application Number: F/2000/1565
PROP: 1st fl rear extension.
Appraisal :

The application being considered proposes a 1st floor extension which involves extending the line of the existing roof to ~~provide a new~~ incorporate the existing single storey rear, flat roof extension, plus. 2 dormer extensions to increase the size of existing bedrooms.

IMPACT UPON NEIGHB. PROPS
Currently the single storey rear extension @ no. 52 Barkhant Ride projects beyond the rear building line of both neighbouring props by approx. 3m. It is not considered that the creation of a new roof over the existing extension, by extending the line of the existing roof ~~is not considered to~~ would have an adverse negative impact upon either of the neighb. props.
The scheme also proposes 2 dormer extensions. The proposed dormer window to the east of the rear elevation will be approx. 2m from the dwelling to the east no. 54, & the prop. window to the west approx. 3.5m away (no. 50, to the west. It is not considered however that the proposed dormer extensions will have an adverse negative impact upon the daylighting to these neighb. dwellings.
The rear elevation of the existing dwelling has 3 windows at 1st floor level overlooking the rear gardens of no. 50 & no. 54. It is not considered that the new dormer window will have any additional impact upon the privacy & amenity of these neighb dwellings.

**Recomendation : Approval:** ☑ **Refusal:** ☐
(tick appropriate box)

FROM: Elaine Connor

DATE: 05 June 2000

DELEGATED

## FINCHAMPSTEAD PARISH CONSULTATION SHEET

**Application Number:** F/2000/1565

**Proposal:** Proposed first floor rear extension to dwelling.

**Site Address:** 52, Barkham Ride, Finchampstead, Wokingham.

**Applicant:** A Cartwright C/O C Rice.

Your observations are required in respect of this application **by 29/06/2000** .

---

No objection in principal but concern was expressed as to possible intrusion of privacy to the neighbouring property.

| | |
|---|---|
| PLANNING SERVICES | HPT |
| POL | TLS |
| DC | ENF |
| APP | |
| CS | |
| 26 JUN 2000 | |
| COPIES TO: | ACK: |
| | FILE: |

SIGNED: C. S. _____ DATE: _____

Clerk To Finchampstead Parish/Town Council.

50 Barkham Ride
Finchampstead
Berks
RG40 4ET

F.A.O. Mr. John Mitchell .
Environmental Services Dept.
Planning Services
P.O. Box 157
Shute End
Wokingham
Berks RG40 1WR

22nd June 2000.

Dear Sir,

Re:- Application No F/2000/1565

With regard to the above and the proposed 'New Window' to side elevation (West) which directly overlooks our property, we would like to request that this is to be fixed and obscure on any approval passed.

This would reduce any noise and maintain our privacy.

Yours faithfully,

.....
Mr. & Mrs. Eustace

30960

| | |
|---|---|
| PLANNING SERVICES | HPT |
| POL | TLS |
| DC EC | ENF |
| APP | |
| CS | |
| 23 JUN 2000 | |
| COPIES TO: | ACK: |
| | FILE: |

# WOKINGHAM D.C. DEVELOPMENT CONTROL

| Start date: 22 MAY | |
|---|---|
| Officer: EC | Application No. F/2000/1586 |

Map No. 98.. Site ..0.00....
Easting: ..... Flood Pln .....
Northing: ..... Mineral .....

Level: ☐ Sub Committee ☑ Delegated ☐ Sec. State
☐ Incorrect Fee ☐ Invalid ☐ PD

Description:
(F.) PROPOSED FIRST FLOOR REAR EXTENSION TO DWELLING

Location: 52, BARKHAM RIDE

Parish: Finchampstead WOKINGHAM Ward: Finchampstead South

5.6.2000

Applicant: A CARTWRIGHT

Fee (£) Received 95-00 Required ..... Additional ..... Refund .....

Enforcement Section to be notified ☐ tick if required

---

**Additional information required for validation**

| | | Reason | Requested | Received |
|---|---|---|---|---|
| 1 | 1:2500 OS location plan showing property edged in blue/red | | | |
| 2 | 1:500 block plan showing existing & proposed dev. + adj. Properties | | | |
| 3 | Forms unsigned | | | |
| 4 | Correct S 66 certificate | | | |
| 5 | Elevation plans | | | |
| 6 | Floor plans | Rear bedroom windows not indicated on floor plan. | 5.6. | |
| 7 | Metric scale disclaimer | | | |
| 8 | Encroachment letter | | | |
| 9 | Miscellaneous | | | |

APPLN NO. _____

## ACTION REQUIRED BY DEVELOPMENT CONTROL

Conservation Area .....

Listed Building 1 2 2*

Advertisement Required .....

---

Date Site Notice Sent : 5.6.2000 Parish Council Informed - YES / NO

### INTERNAL CONSULTATIONS

| | |
|---|---|
| Building Control | NF: ..... |
| Landscape | NK: ..... |
| Trees | NK: ..... |
| Conservation Officer | NK: ..... |
| Environmental Health | NA: ..... |
| Housing | NA: ..... |
| Leisure & Cultural services | PA: ..... |
| Public Rights of Way | PA: ..... |
| Property | NG: ..... |
| District Secretary (only if called in by SOS) | MA: ..... |
| Policy & Plans | QA: ..... |
| Strategic Planning (JSPU) | HA: ..... |
| Minerals (BABTIE) | GA: ..... |
| Archaeological Site (BABTIE) | : ..... |
| Education | AP: ..... |
| Social Services | BT: ..... |
| Highways | XA: ..... |

### EXTERNAL CONSULTATIONS

| | |
|---|---|
| Adjacent D P A | : ..... |
| Adjacent Parish | : ..... |
| Southern Electricity Board | BN: ..... |
| British Gas | BM: ..... |
| PSA Oil Pipeline | BD: ..... |
| Transco | : ..... |
| Environment Agency | BP: ..... |
| Rail Track | BI: ..... |
| Police Arch. Liaison Officer | PC: ..... |

### HERITAGE BODIES

| | |
|---|---|
| The Georgian Group | KC: ..... |
| Ancient Monuments Society | KA: ..... |
| Council for British Arch. | KB: ..... |
| RCHME | KF: ..... |
| Telecommunications (NRPB) | : ..... |
| Sport England | : ..... |

### OTHERS:

.....

.....

..... No pre-apps. .....

### NEIGHBOURS:

S/N + 50, 52, 45, 47 Barkham Ride

1 Carolina Place

589 Barkham Ride

# Environmental Services

For office use only.
Application number: 22.MAY2000* 1565

## Householder planning application form

Please answer all questions in CAPITAL letters.
If any question does not apply to you, put N/A in the space.
Please send six copies of the filled in form and your plans to the address on the front of the folder.
We provide guidance notes to help you fill in the form. If you have any questions, please call Planning Support on 0118 974 6428 or 0118 974 6429.

| | | |
|---|---|---|
| 1 | Your name | A. CARTWRIGHT |
| | Address and postcode | 52 BARKHAM RIDE<br>WOKINGHAM<br>BERKSHIRE<br>RG40 4ET |
| | Phone number | 0118 9328701 |
| | Agent's Name | G RICE (C:Eng) |
| | Address and postcode | 21 GROVELANDS AVENUE<br>WINNERSH<br>WOKINGHAM<br>BERKS RG41 5JG |
| | Phone number | 0118 9819420 |
| 3 | Site<br>We need you to send in six copies of the 1:2500 scale location plan and six copies of the 1:500 scale block plan, with the site outlined in red. You can buy these maps from the Environmental Services reception or order them by phoning 0118 974 6485. | As above |
| 4 | Give brief details of the proposal for example, two storey side extension. About the application | FIRST FLOOR EXTENSION TO BEDROOMS AT REAR OF PROPERTY WITH TILED ROOF TO REPLACE EXISTING FLAT ROOF |
| 5 | Are there any trees on the site?<br>If Yes, please show their positions, spread and species of the trees on the plans. Say which trees you plan to cut down. | Yes ☐ No ☑<br>NONE |
| 6 | Please list the external materials you will use for example, red brick to match any existing bricks and dark stained timber. | RED BRICK TO MATCH EXISTING AND TILES TO MATCH EXISTING |
| 7 | Will the proposal change the pedestrian or vehicle access to the site?<br>Please show details of the existing access and any proposed changes on the plans. | Yes ☐ No ☑ |
| 8 | Will the car parking provision at the site be changed?<br>If Yes, please show details of any changes on the plans. | Yes ☐ No ☑ |

3544 Crystal Mark
Clarity approved by Plain English Campaign

Please turn over

| | | | |
|---|---|---|---|
| **9** | How many bedrooms does the property have? | Existing: 4 | Proposed: 2 |
| **10** | Does a public right of way touch the site?<br>If yes, please show the route and any proposed alternative on the plans. | Yes ☐ | No ☑ |
| **11** | Checklist. Please make sure that you enclose the following.<br>a Six copies of this form signed and dated.<br>b The fee (We have attached a current scale of fees).<br>If you do not have to pay a fee, please say why below. | 95-00 | |
| | | | |
| | c Six copies of each set of plans and drawings listed below. | | |
| | • 1:2500 scale location plan with the site outlined in red. | | |
| | • 1:500 scale site layout plan. | | |
| | • 1:100 or 1:200 scale floor plans and elevations. | | |

**12** Certificate of ownership (Section 66 Town & Country Planning Act 1990)
*Please delete either certificate A or certificate B. If neither apply, you must fill in a full certificate which you can get from Environmental Services.*

(Owner means a person with a freehold interest, or someone who is a leasehold tenant with at least seven years left on their agreement)

**Certificate A**

I certify that

- At the beginning of the period of 21 days ending with the date of the application nobody, except the applicant, owned any part of the land which the application relates to.
- None of the land forms part of an agricultural holding.

**Certificate B**

I certify that

- I or the applicant has given the necessary notice to everyone else who (at the beginning of the period of 21 days ending with the date of the application) owned any part of the land which the application relates to as listed below.

| Owner's name | Address at which the notice was served | Date on which the notice was served |
|---|---|---|
| | DELETED - | |

None of the land forms part of an agricultural holding.

Your signature: A. Cartwright on behalf of Self

Date 25.4.2000

Please tick this box if you or your husband, wife or partner are employed by Wokingham District Council ☐

ADDRESS 52 BARKHAM RIDE PC 02031052 PARISH BARKHAM Finchampstead 14-16

PLOT No. 6 & 6 ORD. SHEET No. SU. 7965 (98)

BUILDER

| Plan No. | Applicant | Description of Development | Date of Decision | Decision |
|---|---|---|---|---|
| a/153/64 | Orbit Concrete LTD | det bungalow+garage | 16·6·64 | N/A C/A |
| 140/67 | W & A Scott | det house + garage | 17·8·67 | APP N/A |
| 148/67 | " | det house + garage | 18·9·67 | APP C/A |
| BR 9277 | MR. W. KANE | EXT. TO LOUNGE | 15-6-78 | APP N/A |
| BR23565 | " | CONSERVATORY | 20 & 8/6 | APP N/A |
| 23565 | | | 8.9.86 | C/A |
| BRA523 | " | S/St. Ext. + 2 WINDOWS | 16.6.86 | APP N/A |
| | | | | |
| | | | | |
| | | | | |
| | | | | |

DATE OF COMPLETION


MINISTRY DECISION

SPECIAL ORDERS

DRAINAGE

091074

22.MAY2000* 1565

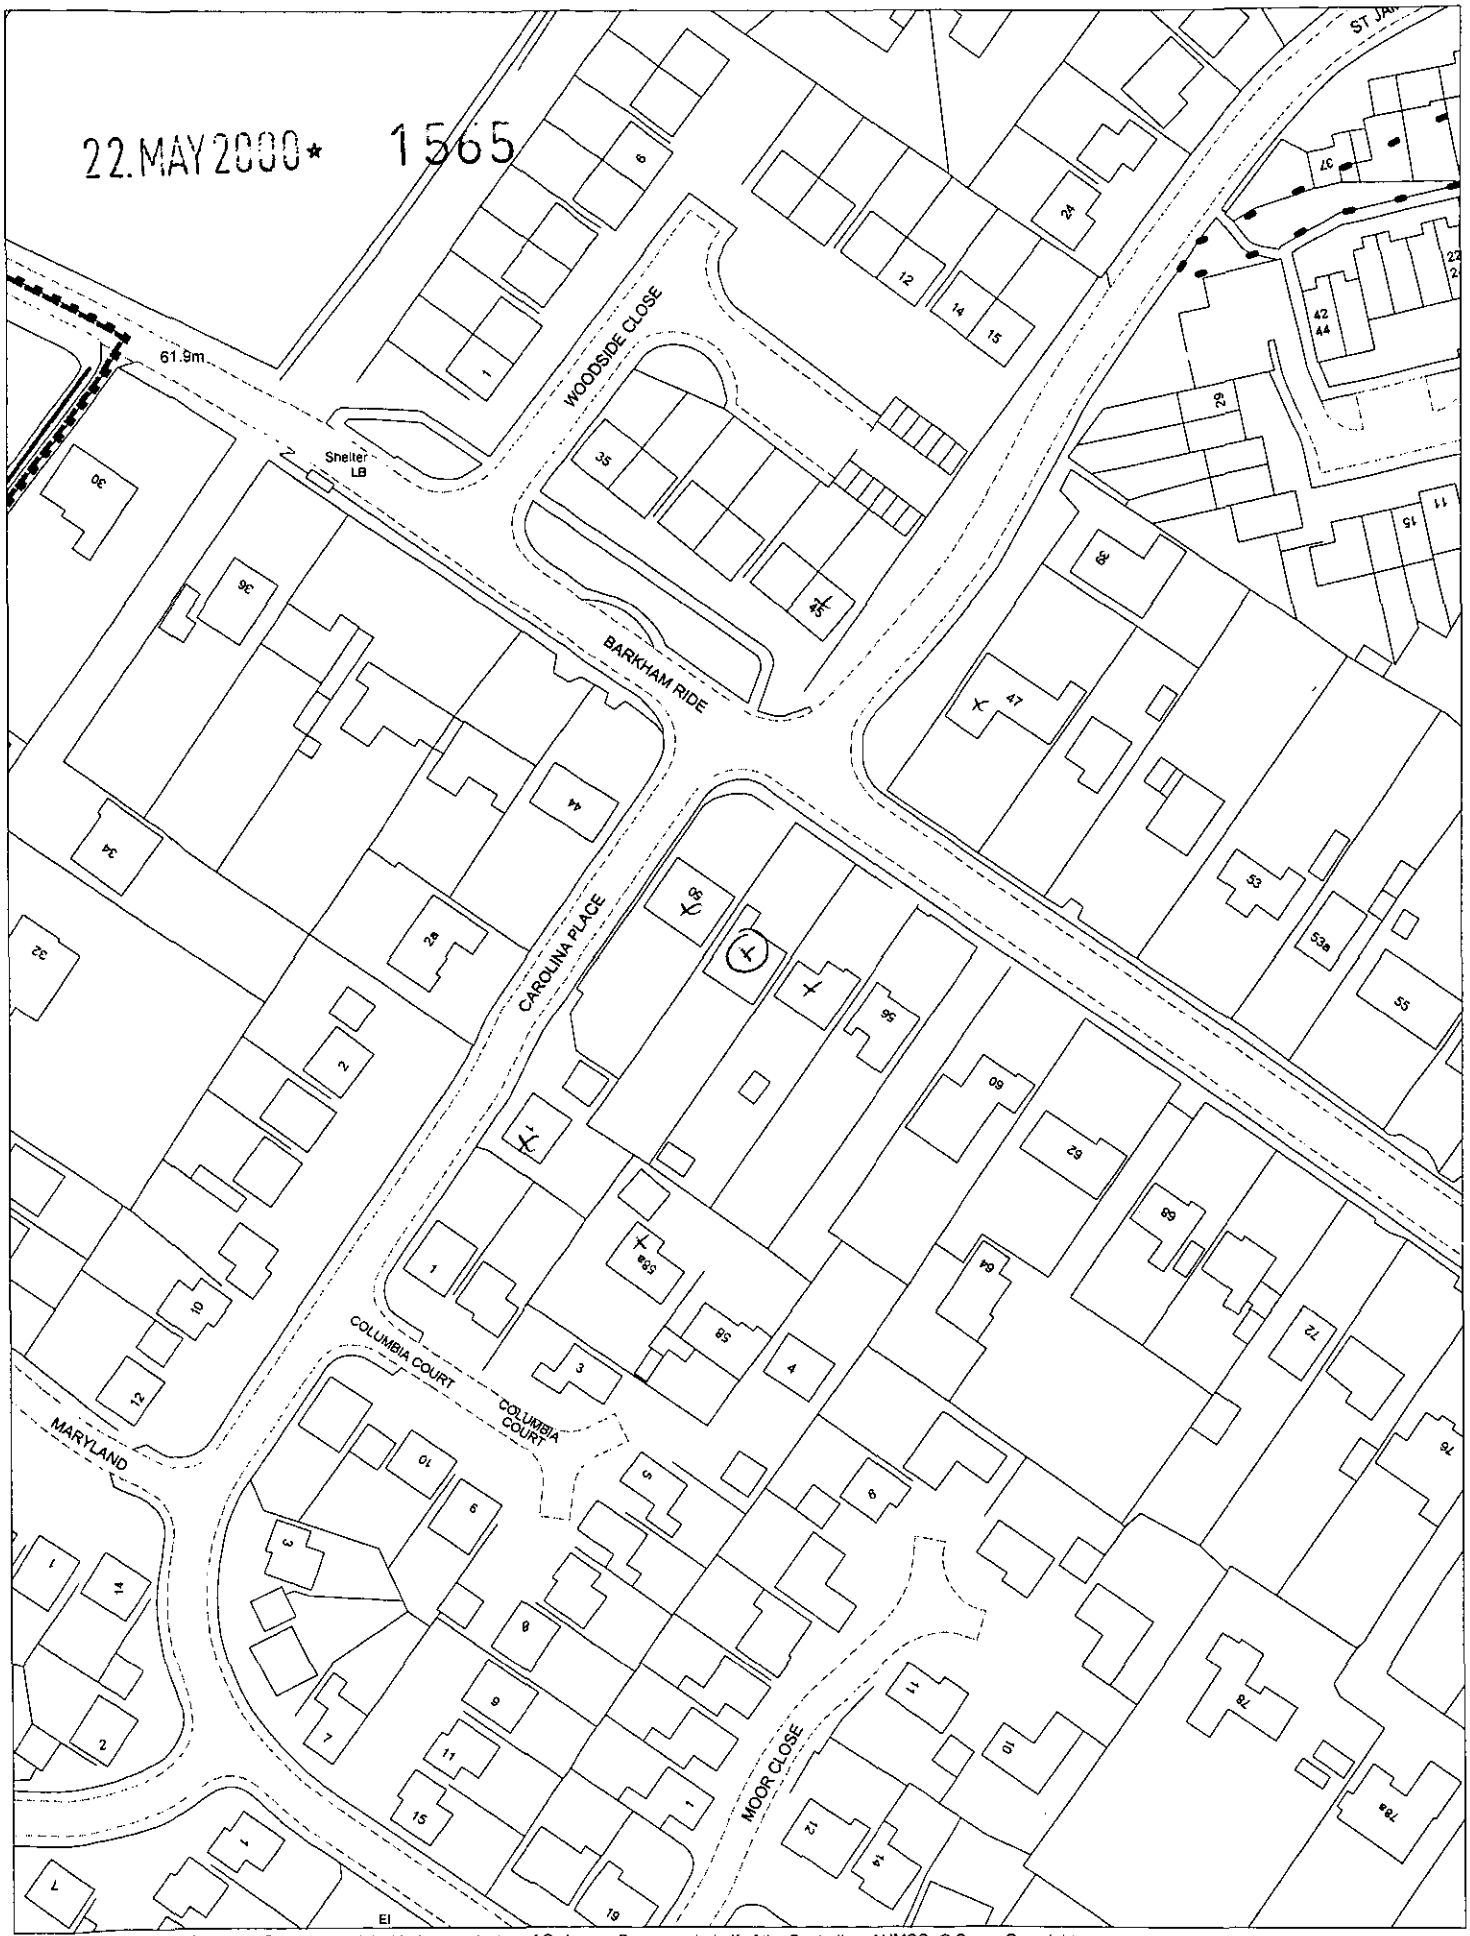


This map is based upon Ordnance Survey material with the permission of Ordnance Survey on behalf of the Controller of HMSO. © Crown Copyright.
Unauthorised reproduction infringes Crown Copyright and may lead to prosecution or civil proceedings.Wokingham District Council Licence LA086134


Development Control Section, Environmental Services, Wokingham District Council.

26 May 2000

Scale: 1 : 1250

N
W E
S

PLANNING SERVICES | HPT
POL | TLS
DC | EHF
PP |
CS |
05 JUN 2000
COPIES TO: | ACK:
FILE:

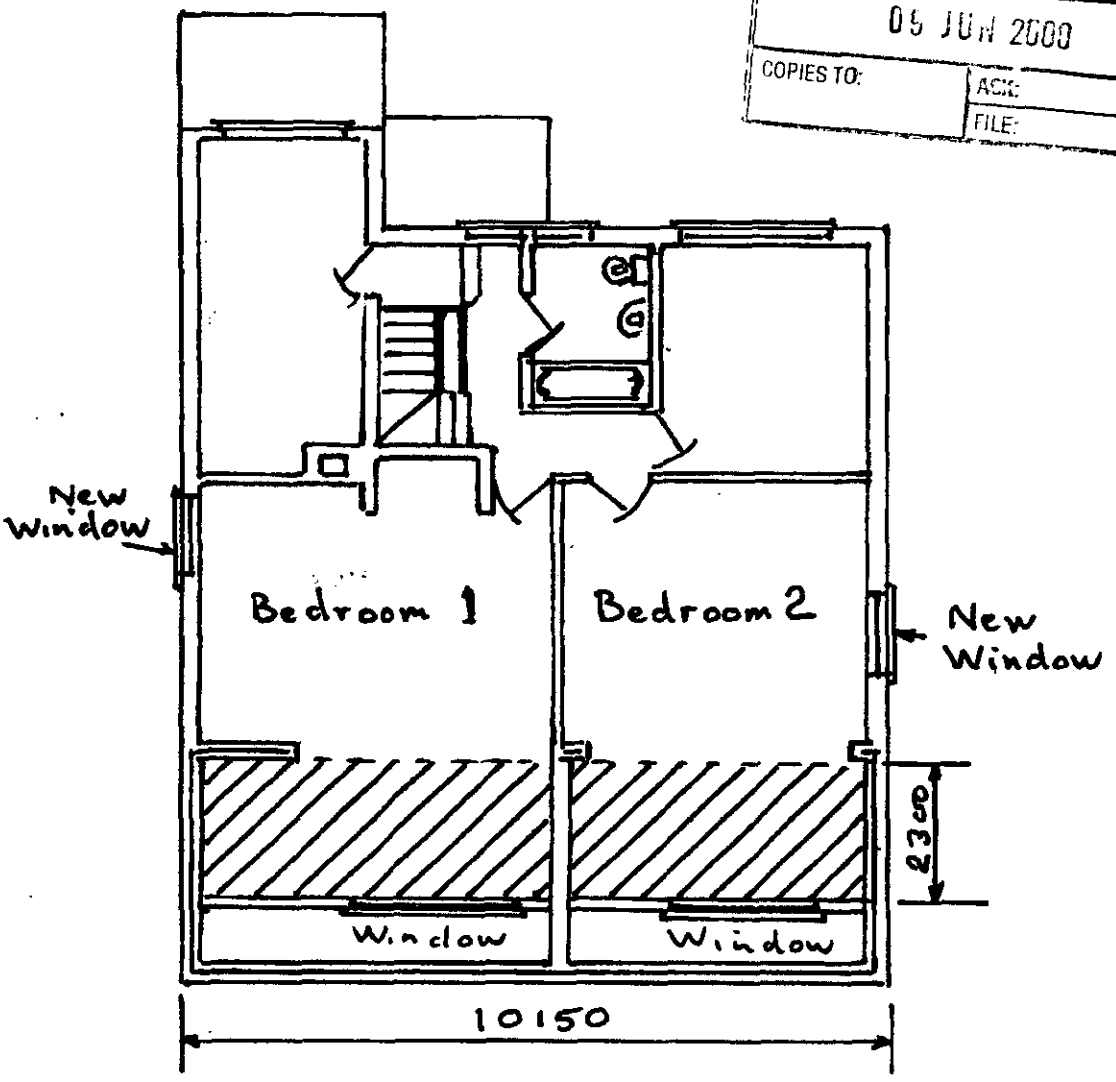


PROPOSED FIRST FLOOR PLAN
(SHOWING INCREASED FLOOR AREA)
AND WINDOW LAYOUT


---

52 BARKHAM RIDE
BARKHAM, FINCHAMSTEAD
RG 40 4ET
Scale 1 : 100

8.6.2000
Amendment

---

ad 10/5/01

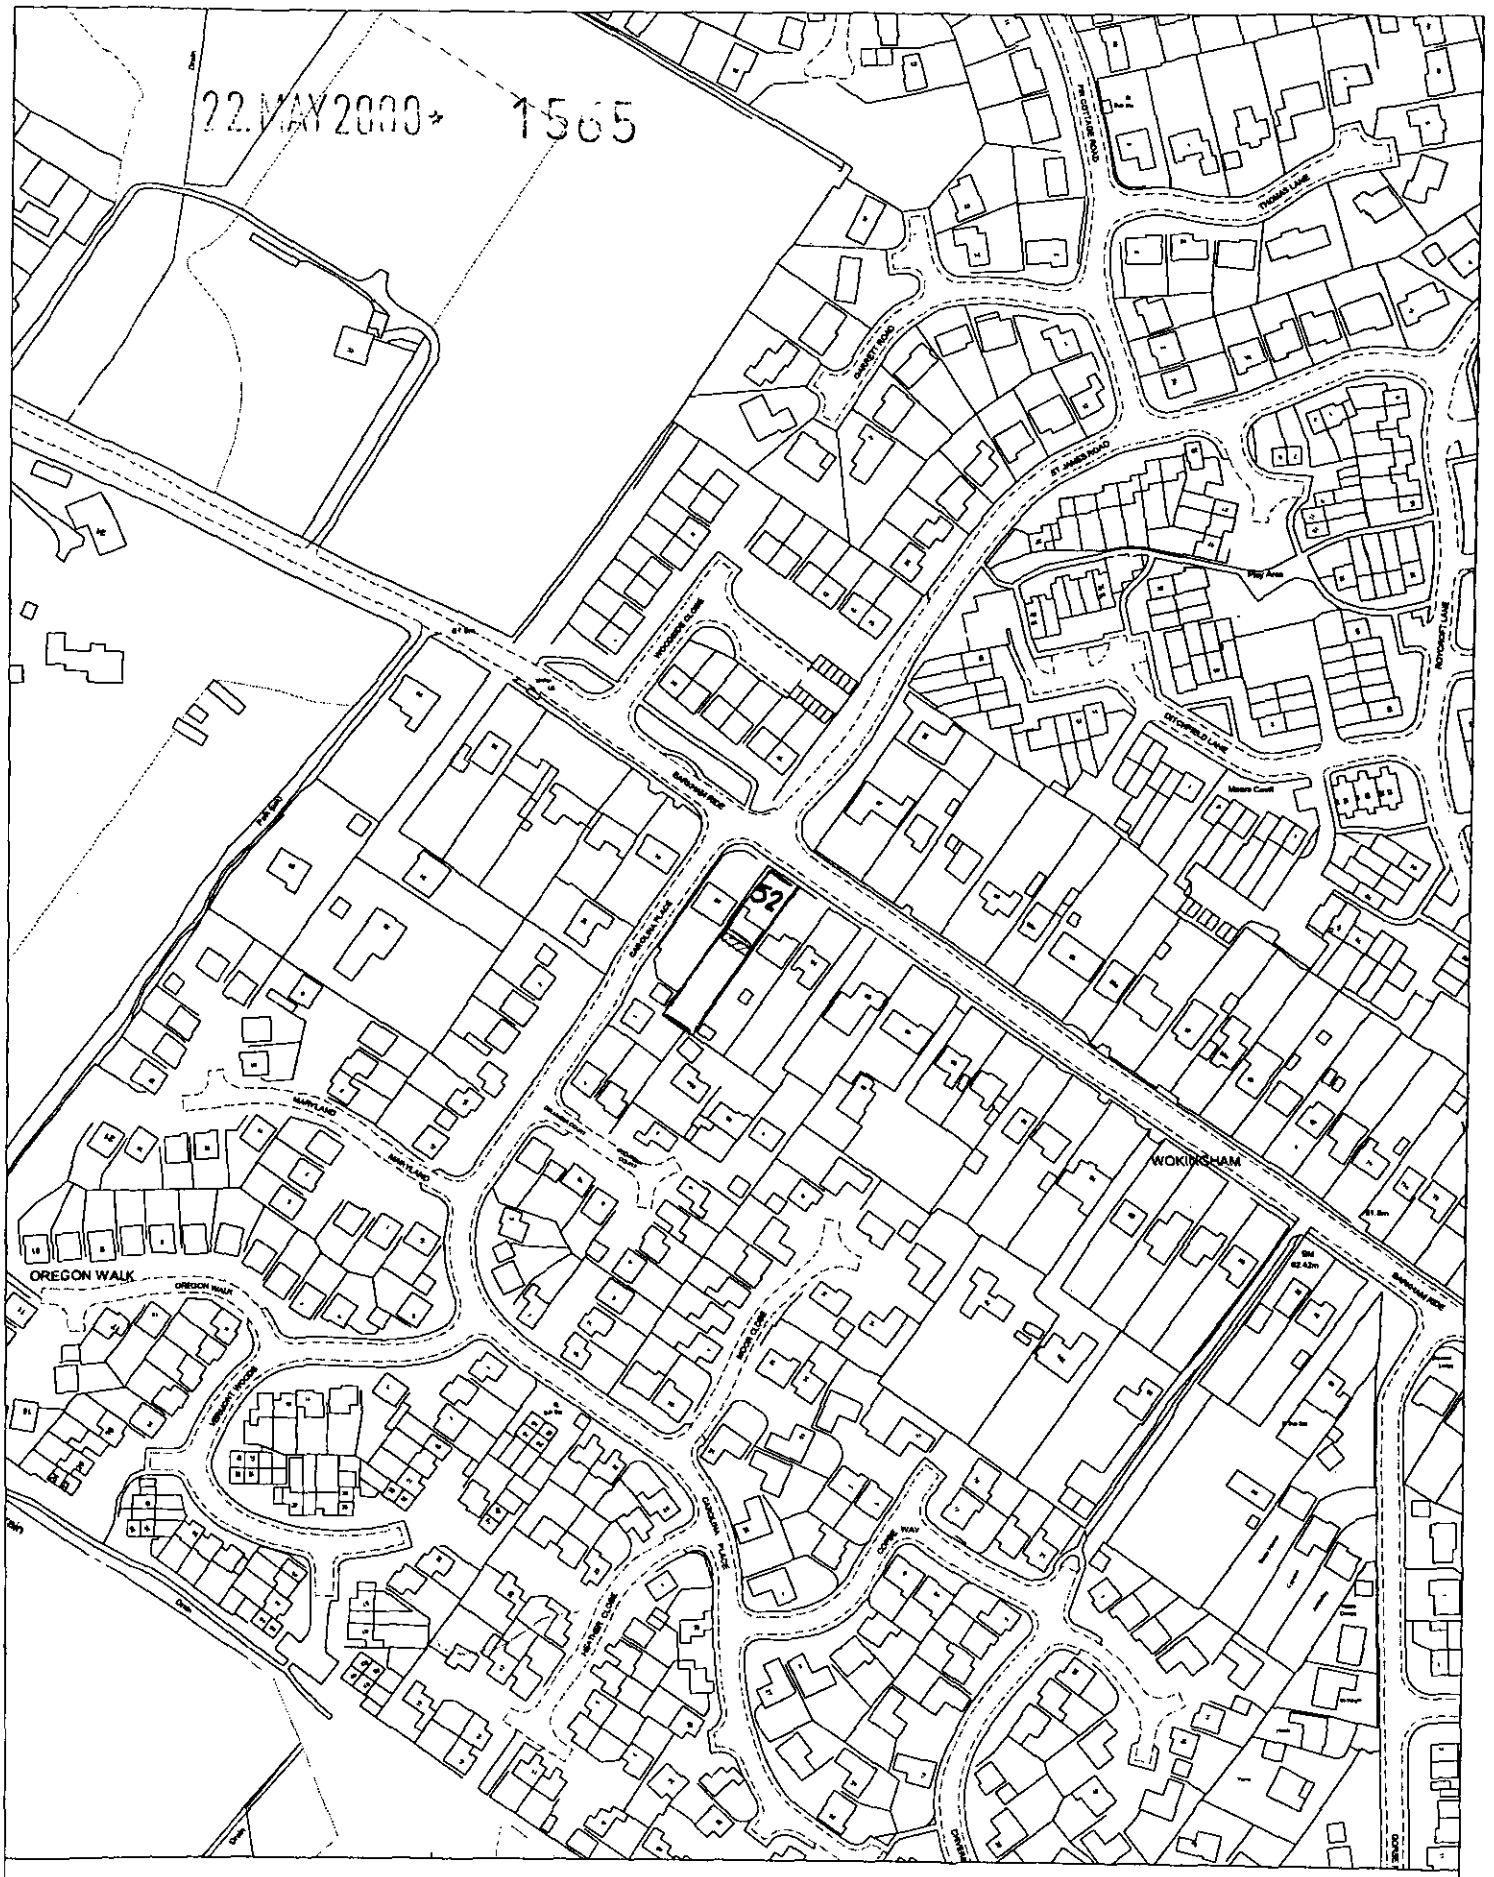



Site Plan, Scale: 1 to 2500

This copy has been produced specifically for the map return scheme purposes only. No further copies may be made.

This map is reproduced from Ordnance Survey material with the permission of Ordnance Survey on behalf of the Controller of HMSO Office. © Crown Copyright. Wokingham District Council, Licence No. LA086134

Date: 3 March 2000

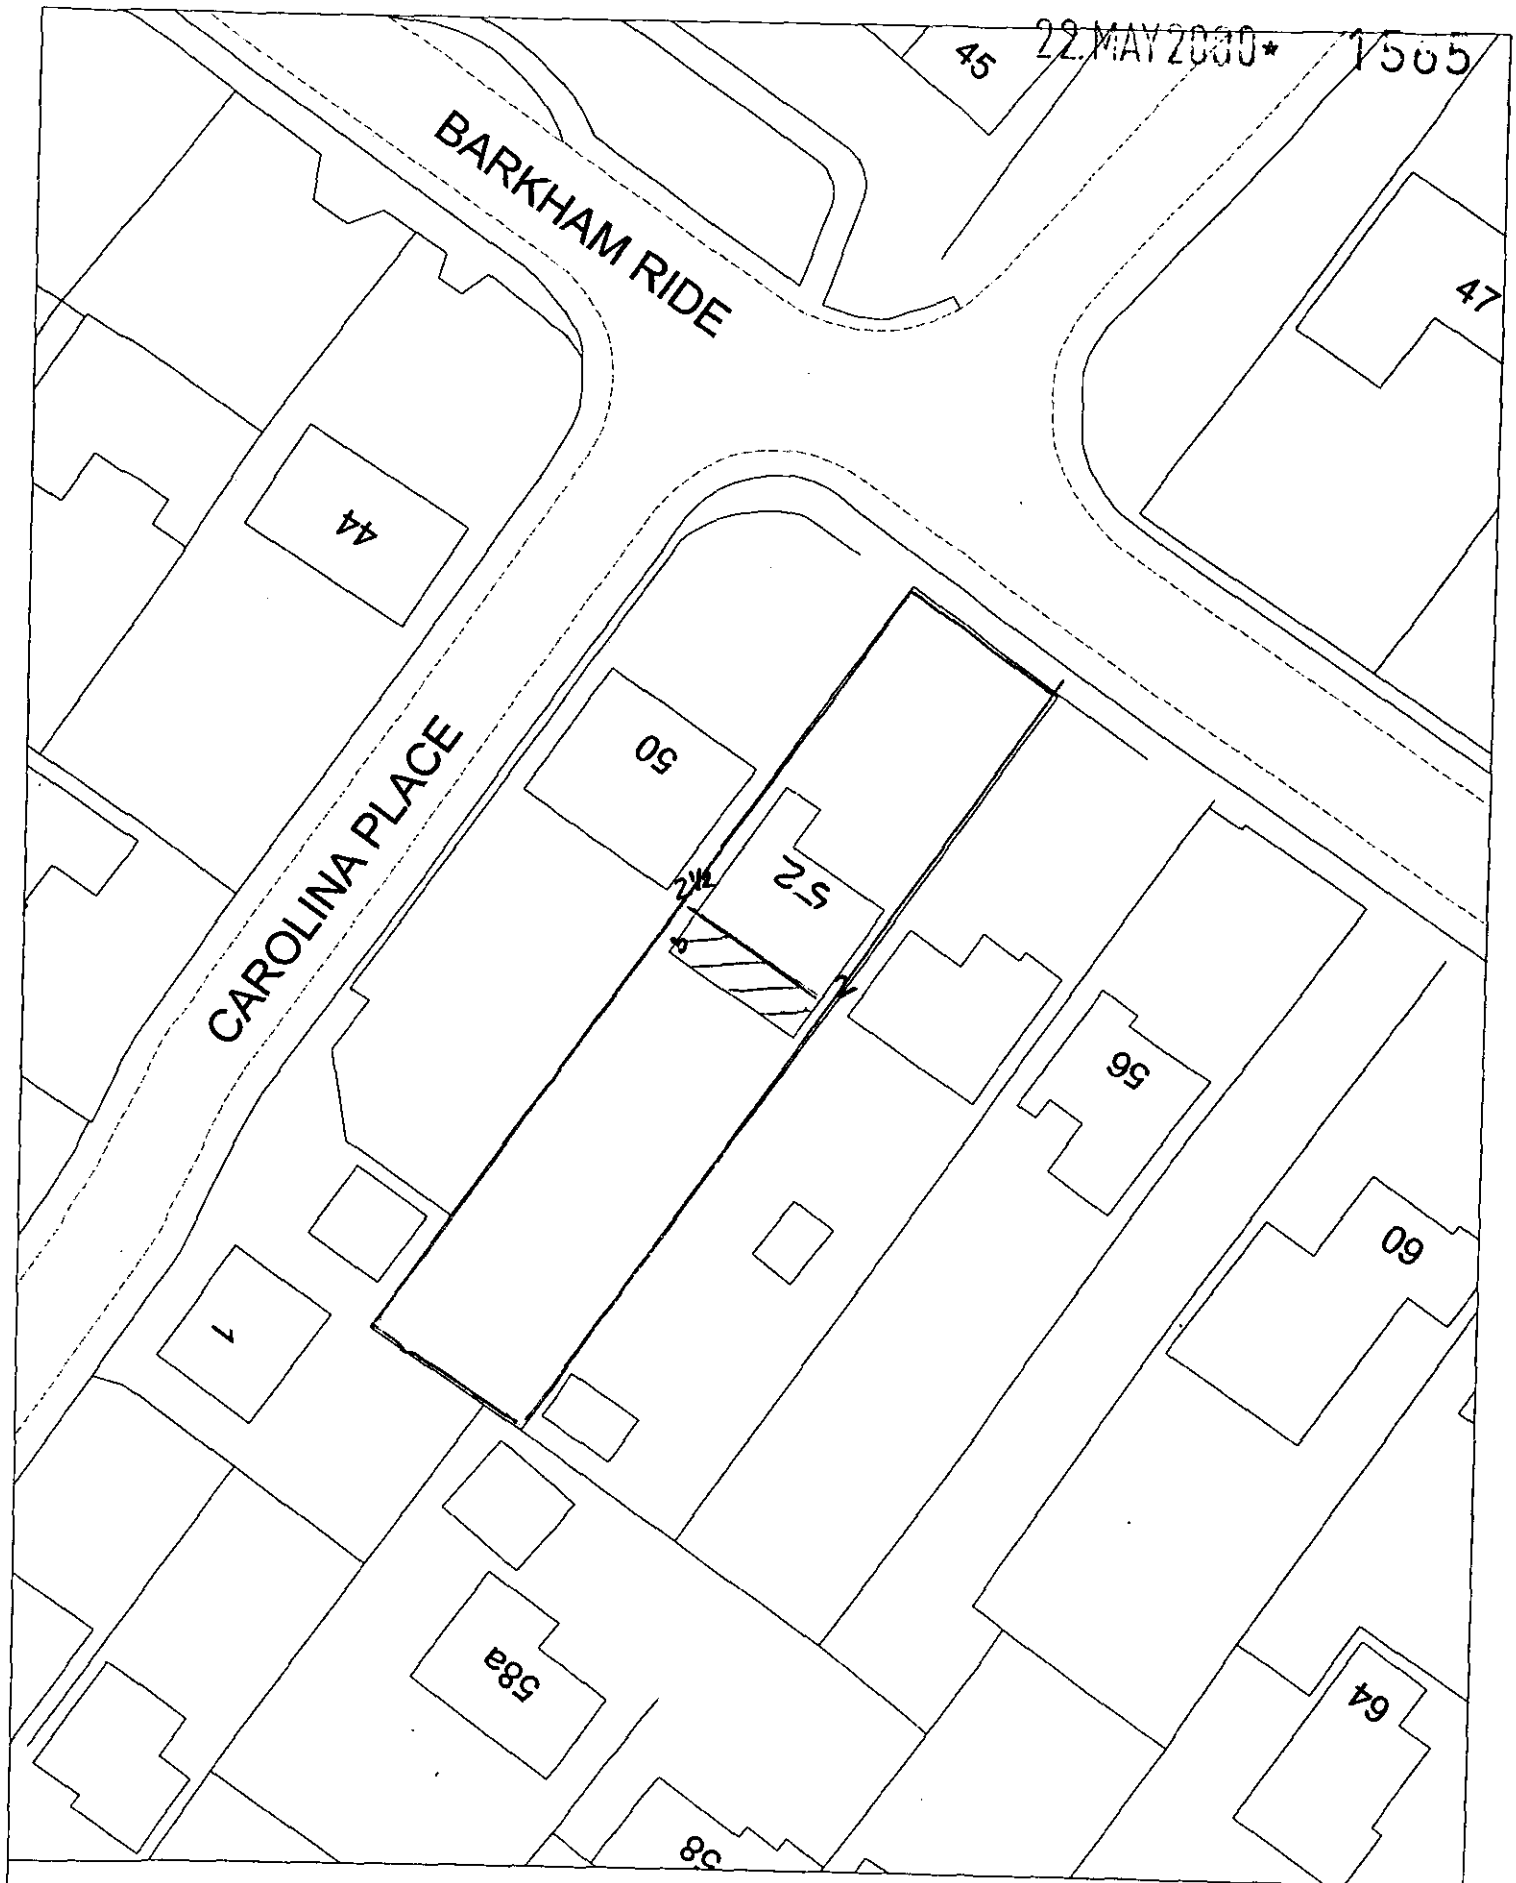


Site Plan, Scale: 1 to 500

This copy has been produced specifically for the map return scheme purposes only. No further copies may be made.

This map is reproduced from Ordnance Survey material with the permission of Ordnance Survey on behalf of the Controller of HMSO Office. © Crown Copyright. Wokingham District Council, Licence No. LA086134

Date: 3 March 2000

N
W E
S