

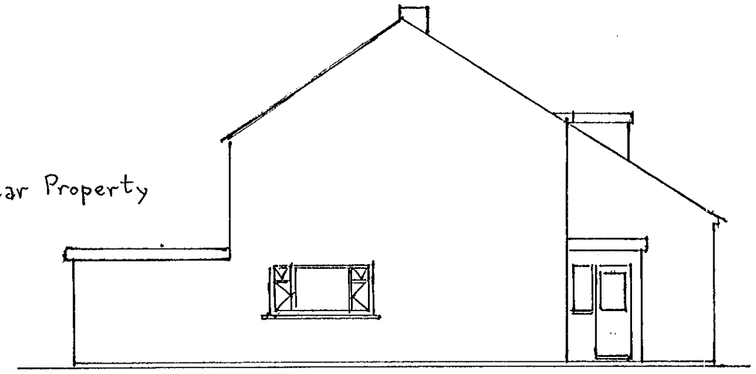



Existing Side Elevation (East)

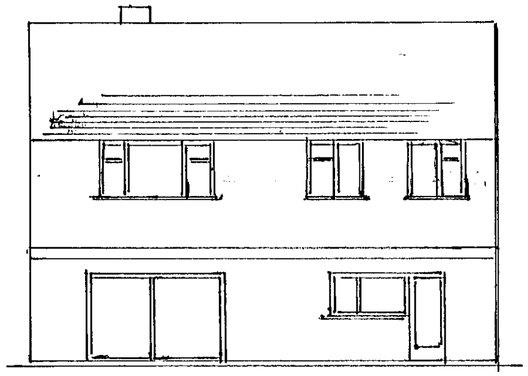


Existing Rear Elevation (South)

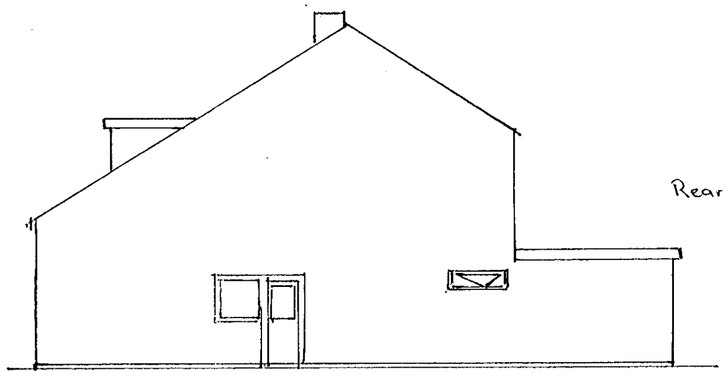


Existing Side Elevation (West)

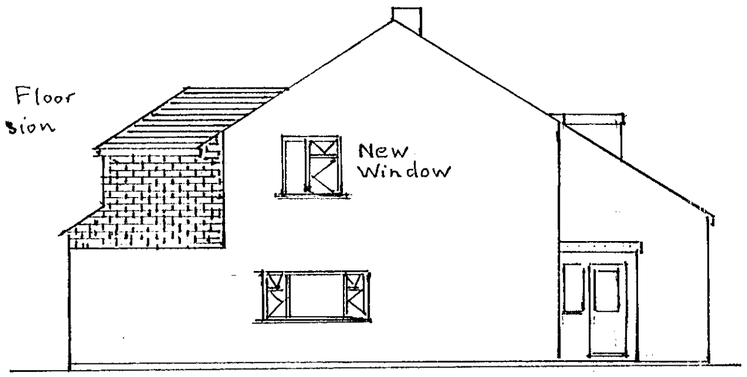

Proposed Side Elevation (East)

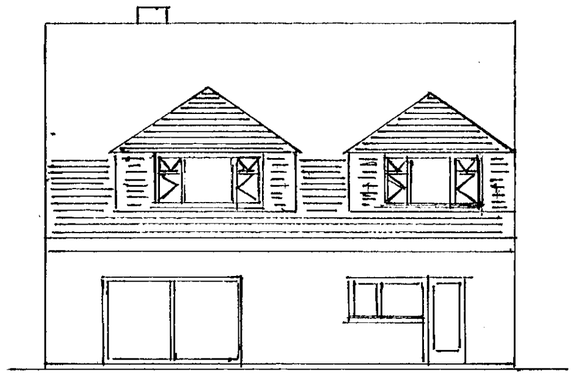


Proposed Rear Elevation (South)

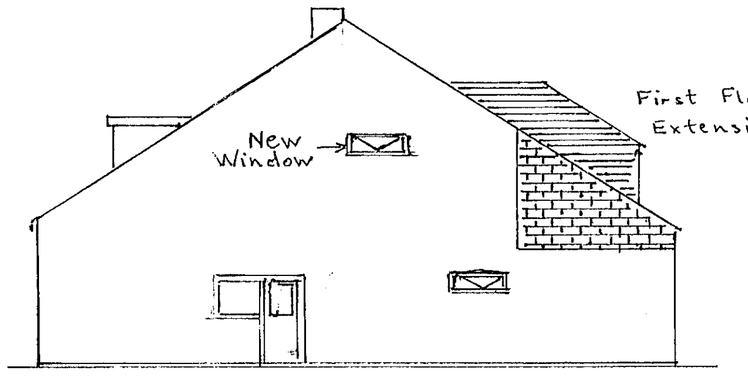


Proposed Side Elevation (West)


22 MAY 2000 15565

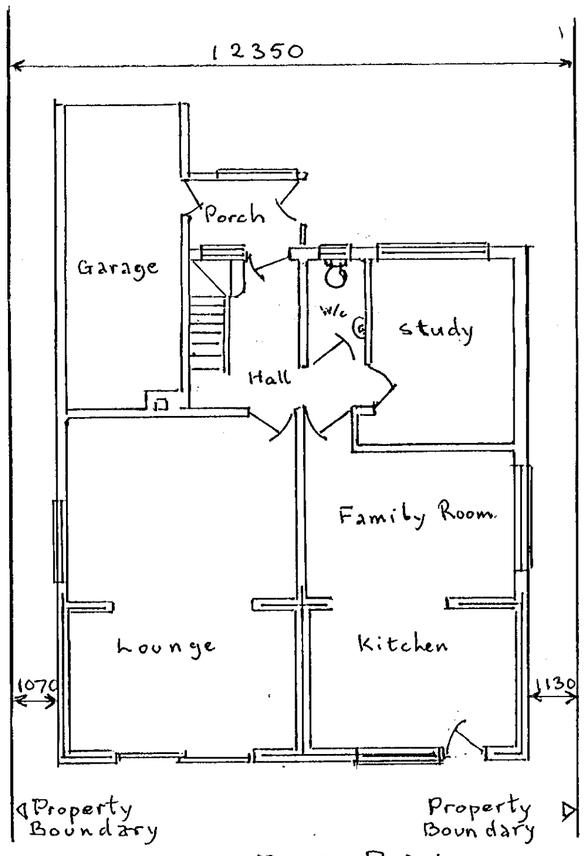

GROUND FLOOR PLAN

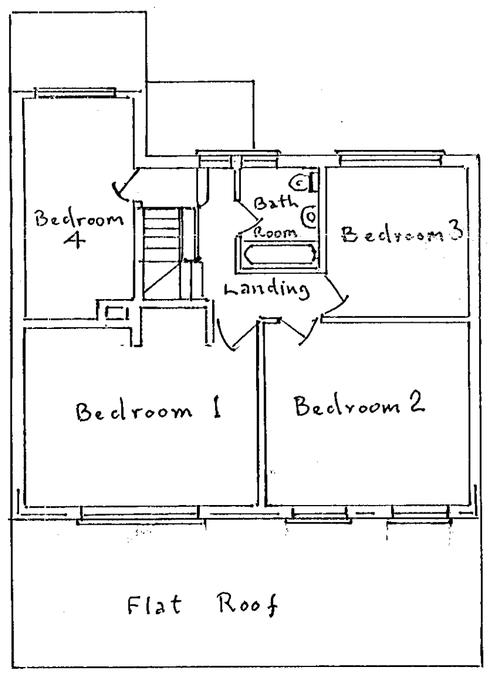

FIRST FLOOR PLAN

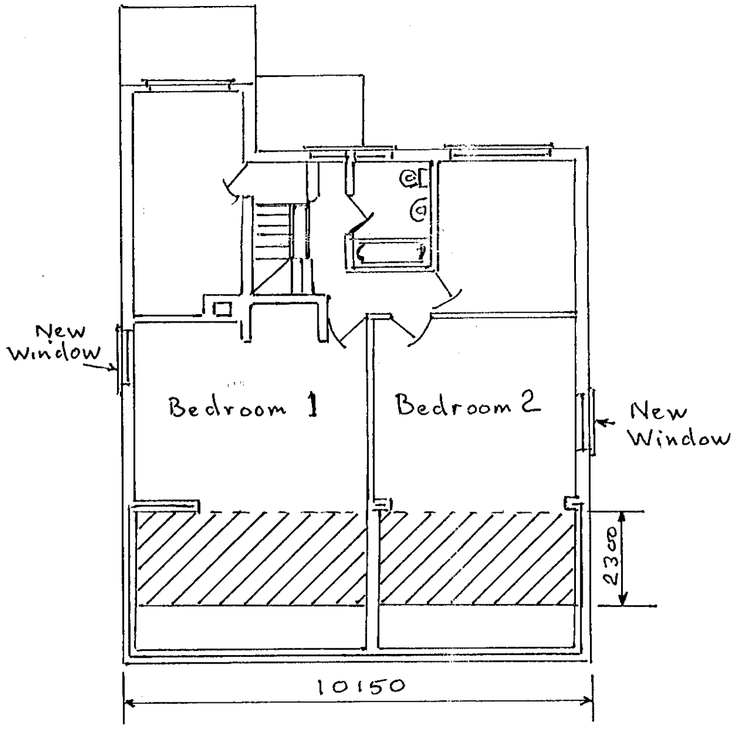

PROPOSED FIRST FLOOR PLAN
(SHOWING INCREASED FLOOR AREA)



NOTES :

1. ROOF TILES TO MATCH EXISTING TILES.
2. HANGING TILES TO MATCH.

APPROVED

CO 18/4/01

PROPOSED FIRST FLOOR EXTENSION to :
52 BARKHAM RIDE
BARKHAM, FINCHAMPSTEAD
RG40 4ET.

Scale 1 : 100

Drawn by G. RICE 25.4.2000