THIS DRAWING IS THE PROPERTY OF ALAN BARNES CONSULTING ENGINEERS COPYING / REDISTRIBUTION BY CONSENT ONLY

NOTES

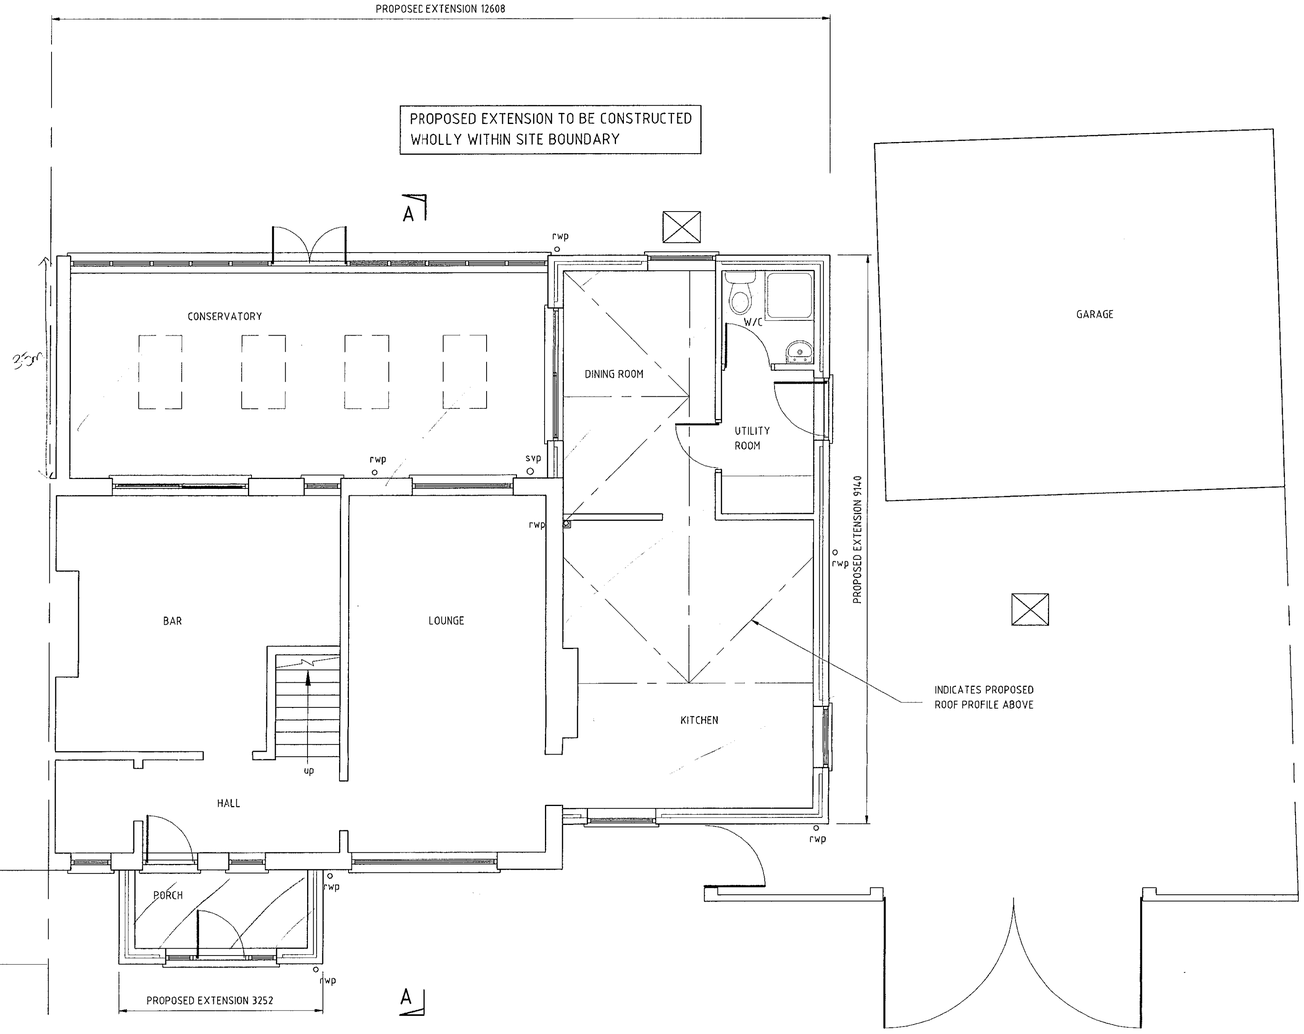

PROPOSED GROUND FLOOR PLAN
SCALE 1:50

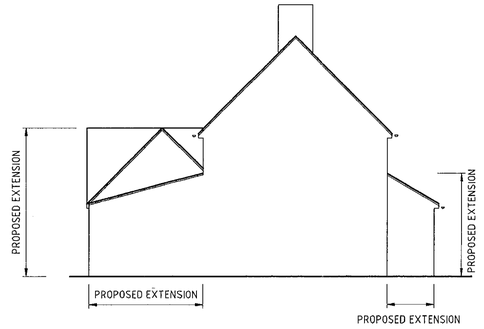

PROPOSED SIDE ELEVATION
SCALE 1:100

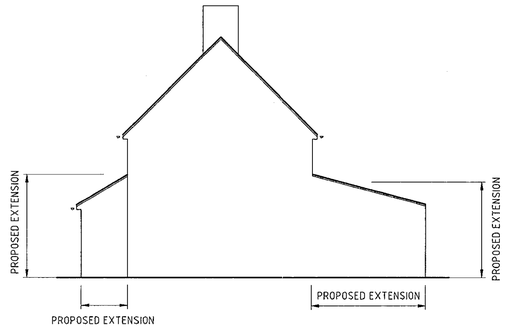

SECTION A-A
SCALE 1:100

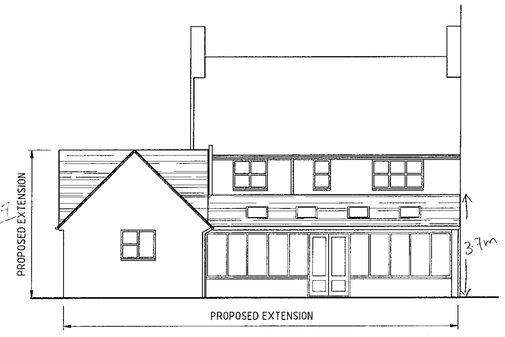

PROPOSED REAR ELEVATION
SCALE 1:100

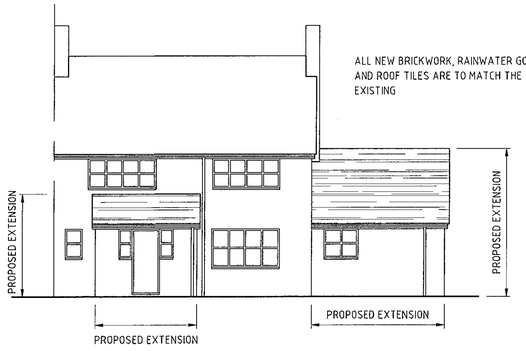

PROPOSED FRONT ELEVATION
SCALE 1:100

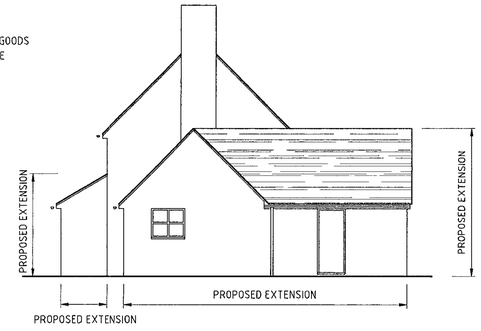

PROPOSED SIDE ELEVATION
SCALE 1:100

APPROVED

REVISED PLAN
08 3
0835

Rev	Date	Amendment
A	JULY 2000	CONSERVATORY AMENDED

Client
MR AND MRS FERGUSON

Job Title
2 LOWLANDS
THE STREET
SWALLOWFIELD
BERKSHIRE

Drawing Title
PROPOSED EXTENSION
PROPOSED PLANS &
ELEVATIONS

Scale 1:50 1:20

Date NOV 1999 | Drawn by KGW | Checked by

ALAN BARNES
Consulting Civil and Structural Engineers
THE STREET, SWALLOWFIELD, READING, BERKS RG7 1QY
TEL: READING (0118) 9884010 FAX: (0118) 9882386
SUITE 6-7, PANSTAR HOUSE
13/15 SWAKELEY'S ROAD, ICKENHAM, MIDDX UB10 8DF
TEL: (01895) 632444 FAX: (01895) 632555

Drg. No. 25099 / 02 | Rev. A

THIS DRAWING IS THE PROPERTY OF ALAN BARNES CONSULTING ENGINEERS COPYING / REDISTRIBUTION BY CONSENT ONLY

NOTES

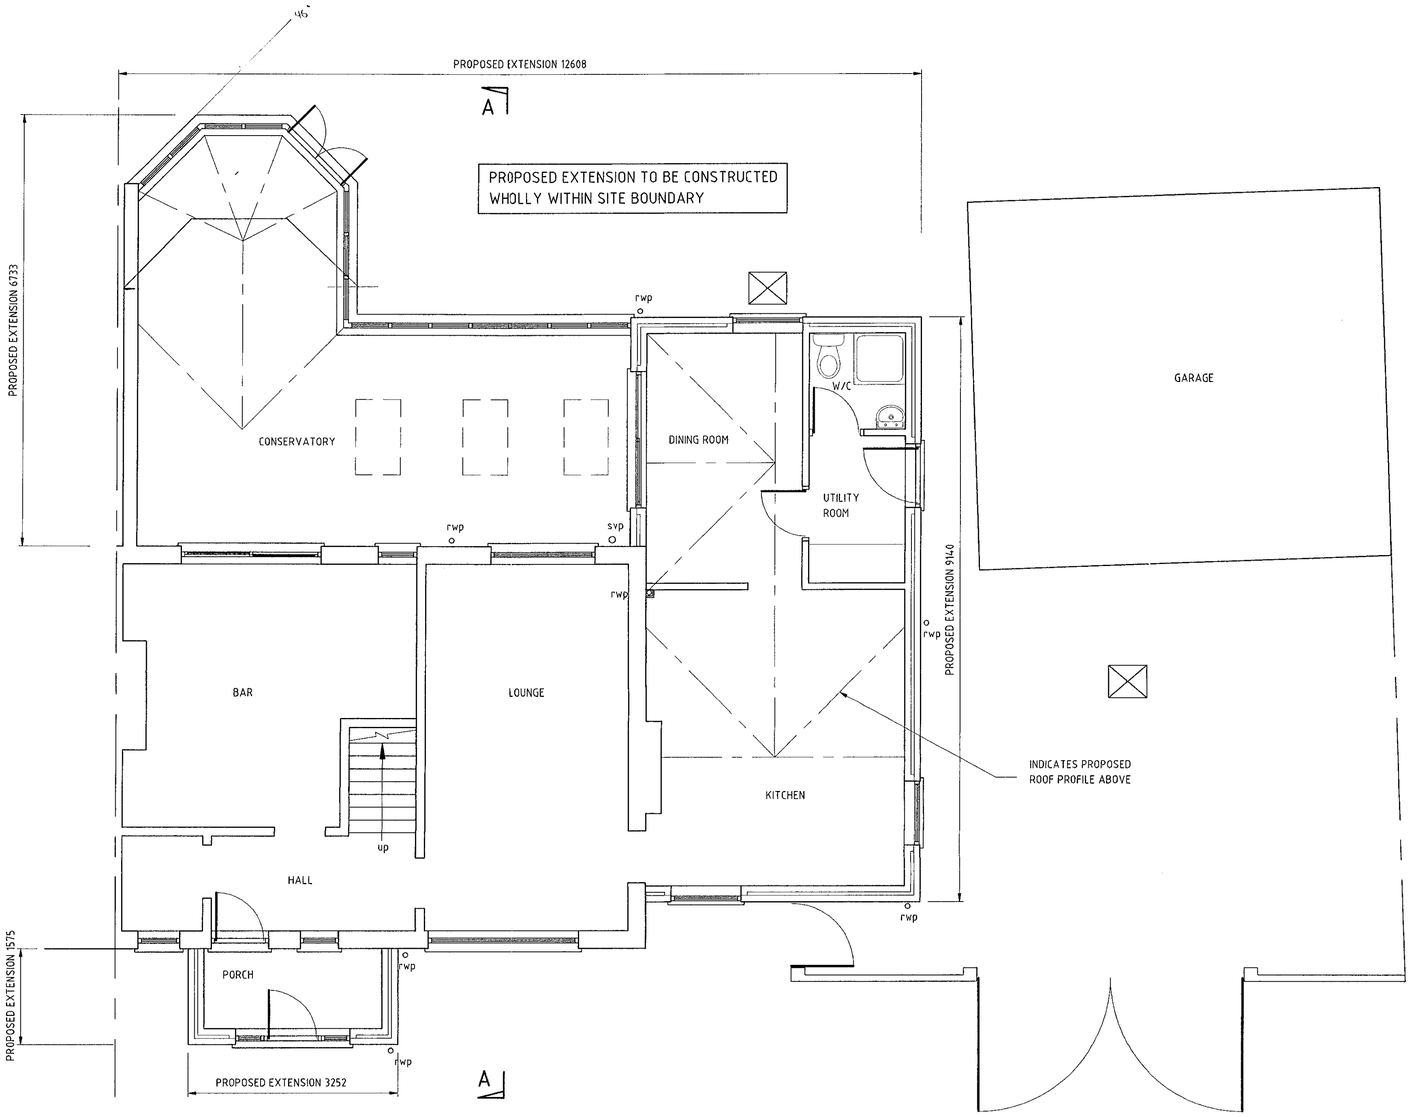

PROPOSED GROUND FLOOR PLAN
SCALE 1:50

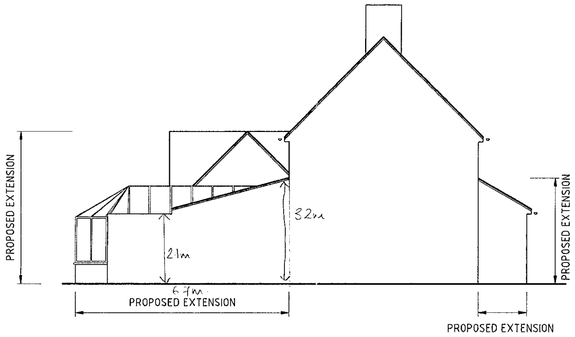

PROPOSED SIDE ELEVATION
SCALE 1:100

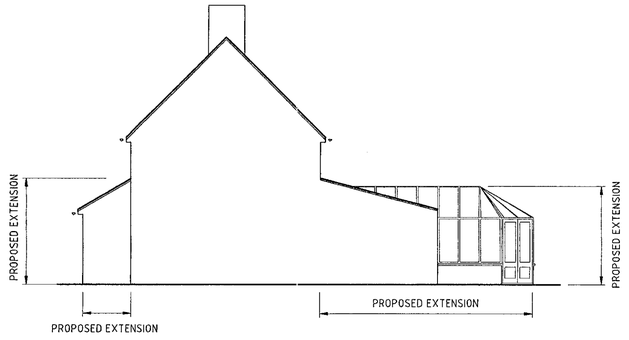

SECTION A-A
SCALE 1:100



PROPOSED REAR ELEVATION
SCALE 1:100

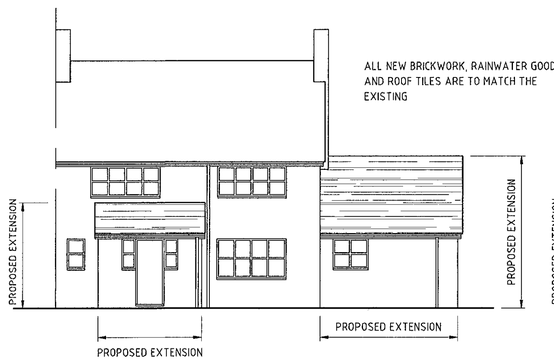

PROPOSED FRONT ELEVATION
SCALE 1:100

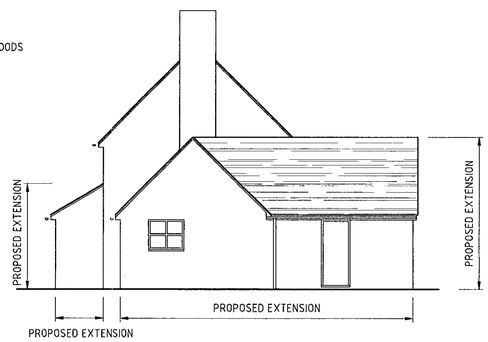

PROPOSED SIDE ELEVATION
SCALE 1:100

Rev	Date	Amendment
A		

Client
MR AND MRS FERGUSON

Job Title
2 LOWLANDS
THE STREET
SWALLOWFIELD
BERKSHIRE

SUPERSEDED

Drawing Title
PROPOSED EXTENSION
PROPOSED PLANS & ELEVATIONS

Scale 1:50 1:20

Date	Drawn by	Checked by
NOV 1999	KGW	

ALAN BARNES
Consulting Civil and Structural Engineers
THE STREET, SWALLOWFIELD, READING, BERKS RG7 1QY
TEL: READING (0118) 9884010 FAX: (0118) 9882386
SUITE 6-7, PANSTAR HOUSE
13/15 SWAKELEY'S ROAD, ICKENHAM, MIDDX UB10 8DF
TEL: (01895) 632444 FAX: (01895) 632555

Drg. No.	Rev.
25099 / 02	

10 MAR 2000 0835