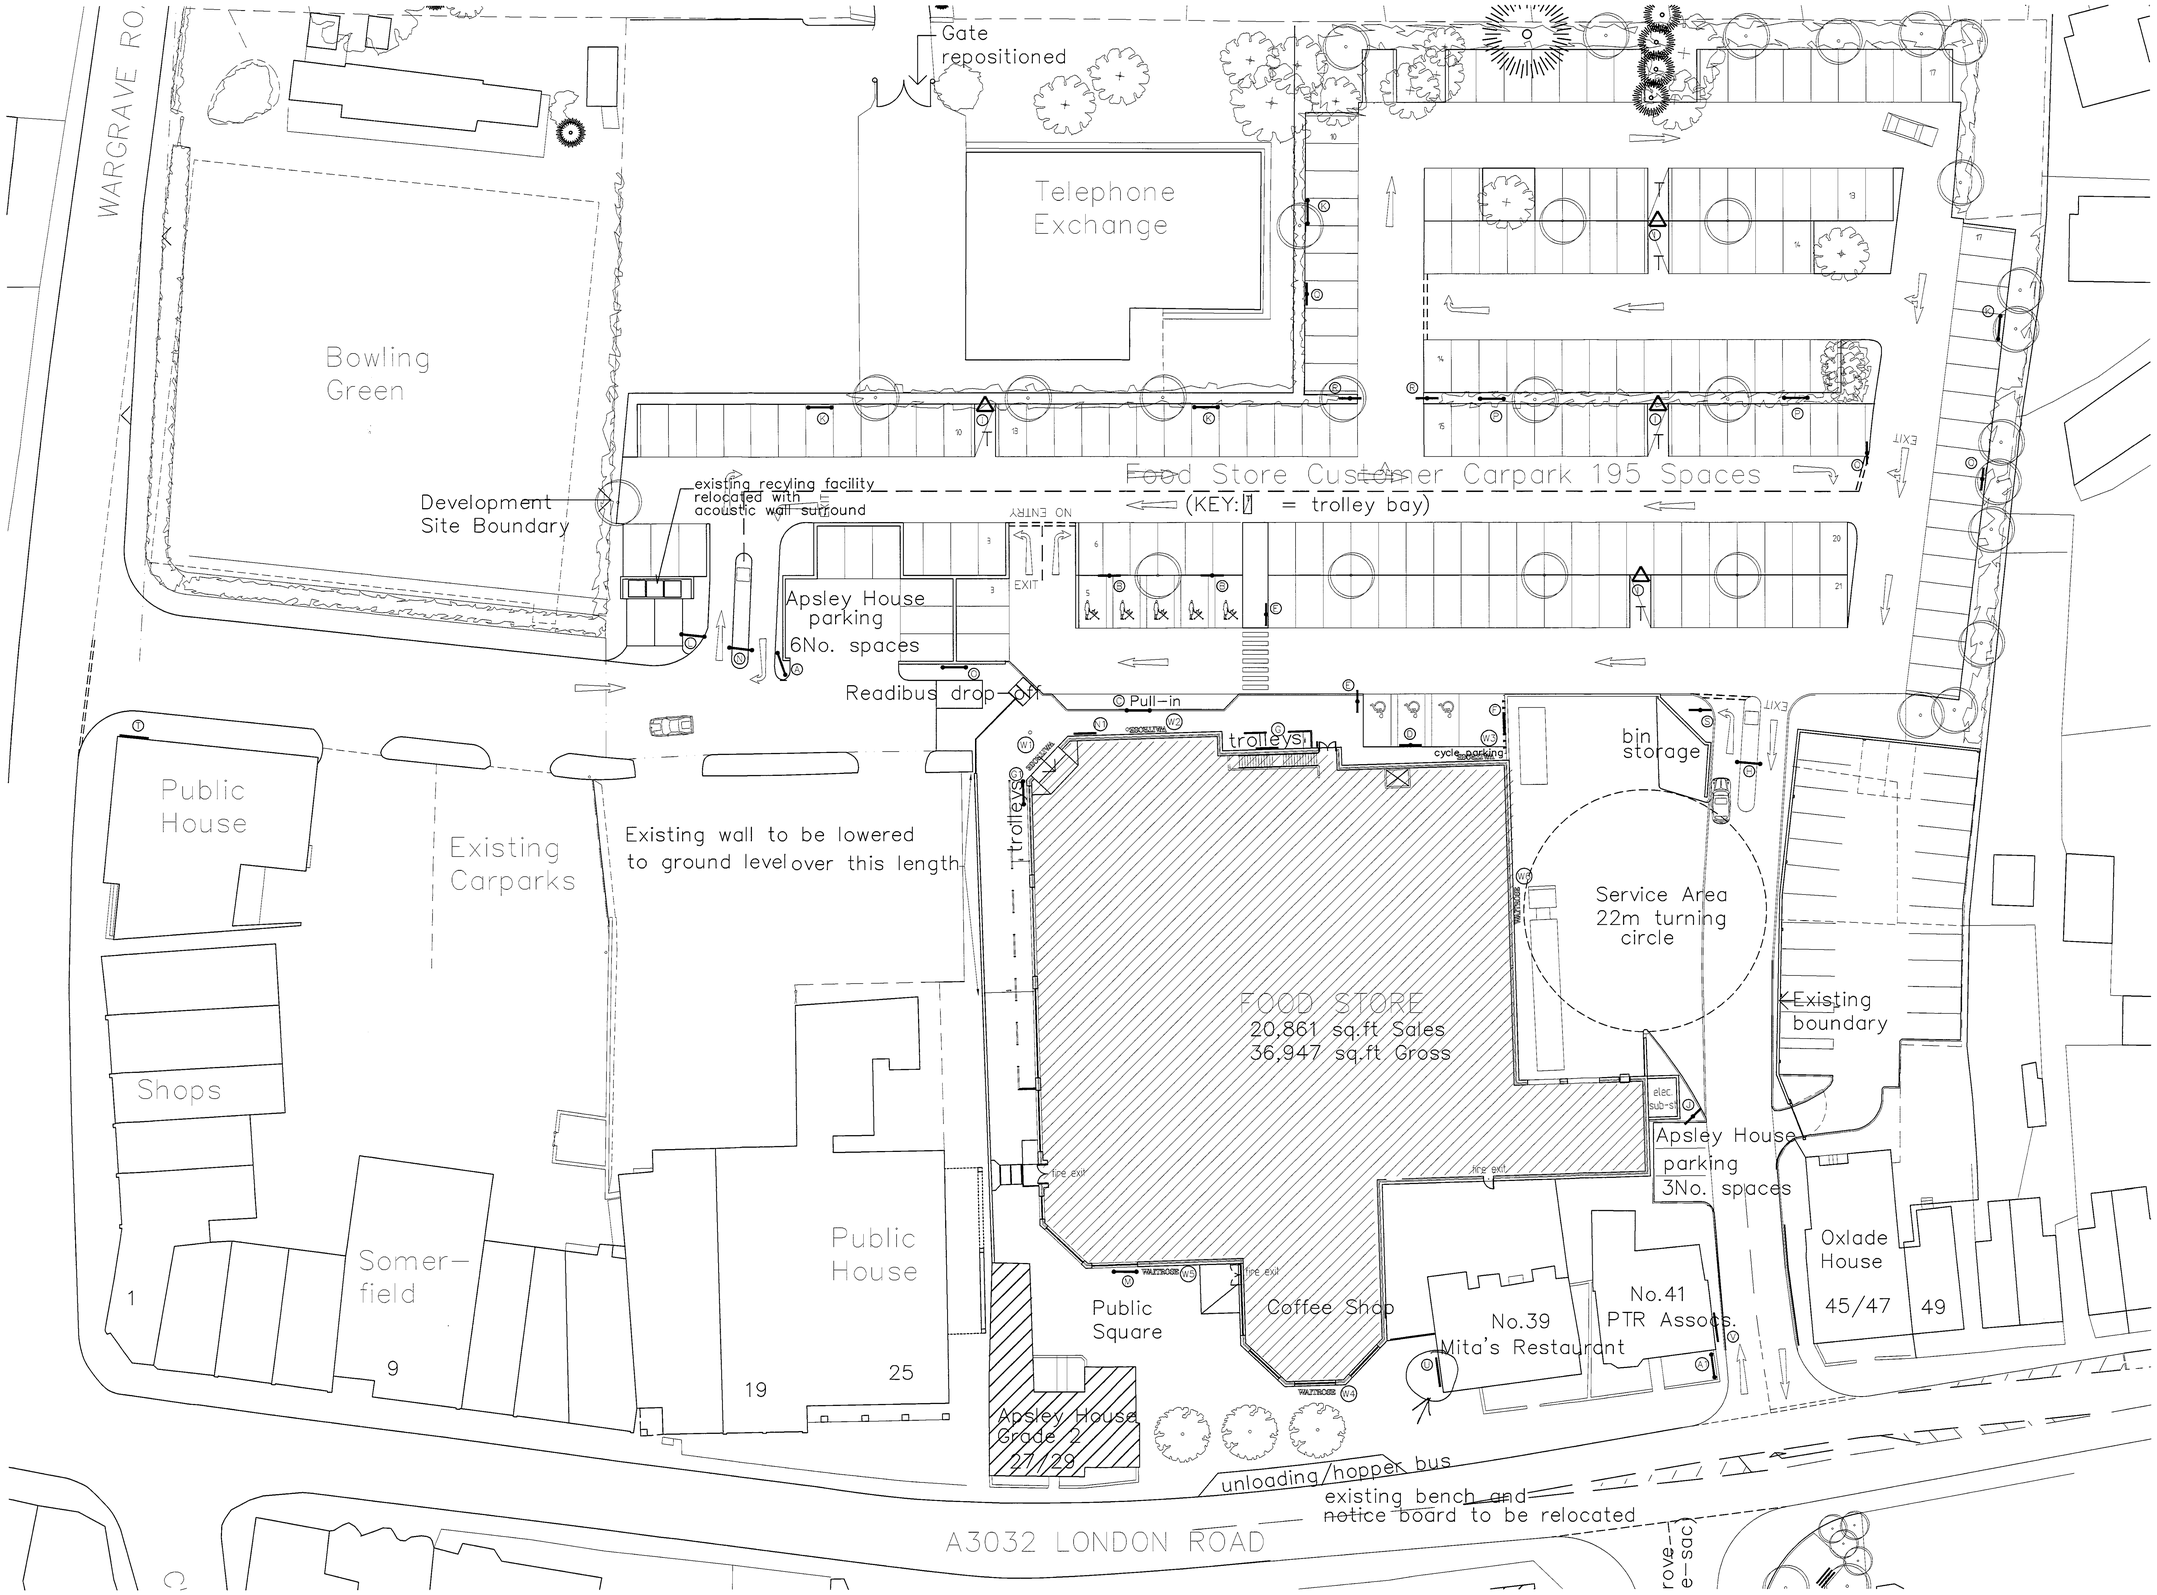


Rev	Date	Amendments	By
A	10/01/00	MAIN ENTRANCE SIGN A REPOSITIONED, SIGN P REMOVED. SIGN I AMENDED TO COMBINED SIGN. ADDITIONAL DIRECTIONAL SIGN. ADDITIONAL MAIN ENTRANCE SIGN. ADDITIONAL ROAD MARKINGS. CYCLE RACKS TO BE REPOSITIONED.	VT
B	09/02/00	DISABLED PARKING & CYCLE RACKS TO BE AS SHOWN ON FARRELL & CLARKE DWG.257 rev 'A'. ADDITIONAL SIGN Q ADDED. ADDITIONAL SIGN U & V ADDED. TROLLEY BAY & DISCLAIMER SIGNS TO BE SEPERATE AS TENDER ISSUE. SIGN A1 REPOSITIONED AND NO LONGER ILLUMINATED.	VT

Notes

1.) No dimensions to be scaled from this drawing.

SIGN	DESCRIPTION	Dwg. No.
A	Main Entrance sign	6025/DS-001
A1	Main Entrance sign	6025/DS-021
B	Parent & Child parking	6025/DS-002
C	Pick up Point	6025/DS-003
D	Disabled Parking	6025/DS-004
E	Pedestrian Crossing (MOT 1 sign)	6025/DS-005
F	Cycle Parking	6025/DS-006
G	Trolley Types	6025/DS-007
H	Charges/ Caution Delivery Vehic.	6025/DS-008
I	Trolley bay signs	6025/DS-009
J	Delivery Vehicles/ Car park	6025/DS-010
K	Disclaimer sign (single sided)	6025/DS-011
L	Recycling sign	6025/DS-012
M	Pedestrian sign	6025/DS-013
N	Charges sign	6025/DS-014
N1	Charges sign	6025/DS-025
O	Bus sign	6025/DS-015
P	Disclaimer sign (double sided)	6025/DS-016
Q	Right turn only (MOT sign 2)	6025/DS-017
R	Ahead only (MOT sign 3)	6025/DS-018
S	Left turn only (MOT sign 4)	6025/DS-019
T	Waitrose Restaurant panel sign	6025/DS-022
U	Waitrose Restaurant panel sign	6025/DS-023
V	Waitrose Restaurant panel sign	6025/DS-024
W1	Waitrose building sign	6025/AE-100
W2	Waitrose building sign	6025/AE-100
W3	Waitrose building sign	6025/AE-100
W4	Waitrose building sign	6025/AE-101
W5	Waitrose building sign	6025/AE-101
W6	Waitrose building sign	6025/AE-101

APPROVED
IN RESPECT OF SIGN (4) ONLY

JOHN LEWIS PARTNERSHIP
DESIGN DEPARTMENT
171 Victoria Street London SW1E 5NN
Telephone 0171-828 1000
Fax 0171-592 5530

Branch
WAITROSE TWYFORD

Title
CAR PARK
SIGNAGE LAYOUT

Scale	NTS
Date	13/12/99
Drawn by	VT
Checked by	
Drawing No.	6020/DE-001 B
Note	

(Plot File Created On 06/03/00 At 18:29(GMT) By GNO DAURAT)