
SCALE 1:100 FEBRUARY 2000

22.MAR2000* 0951

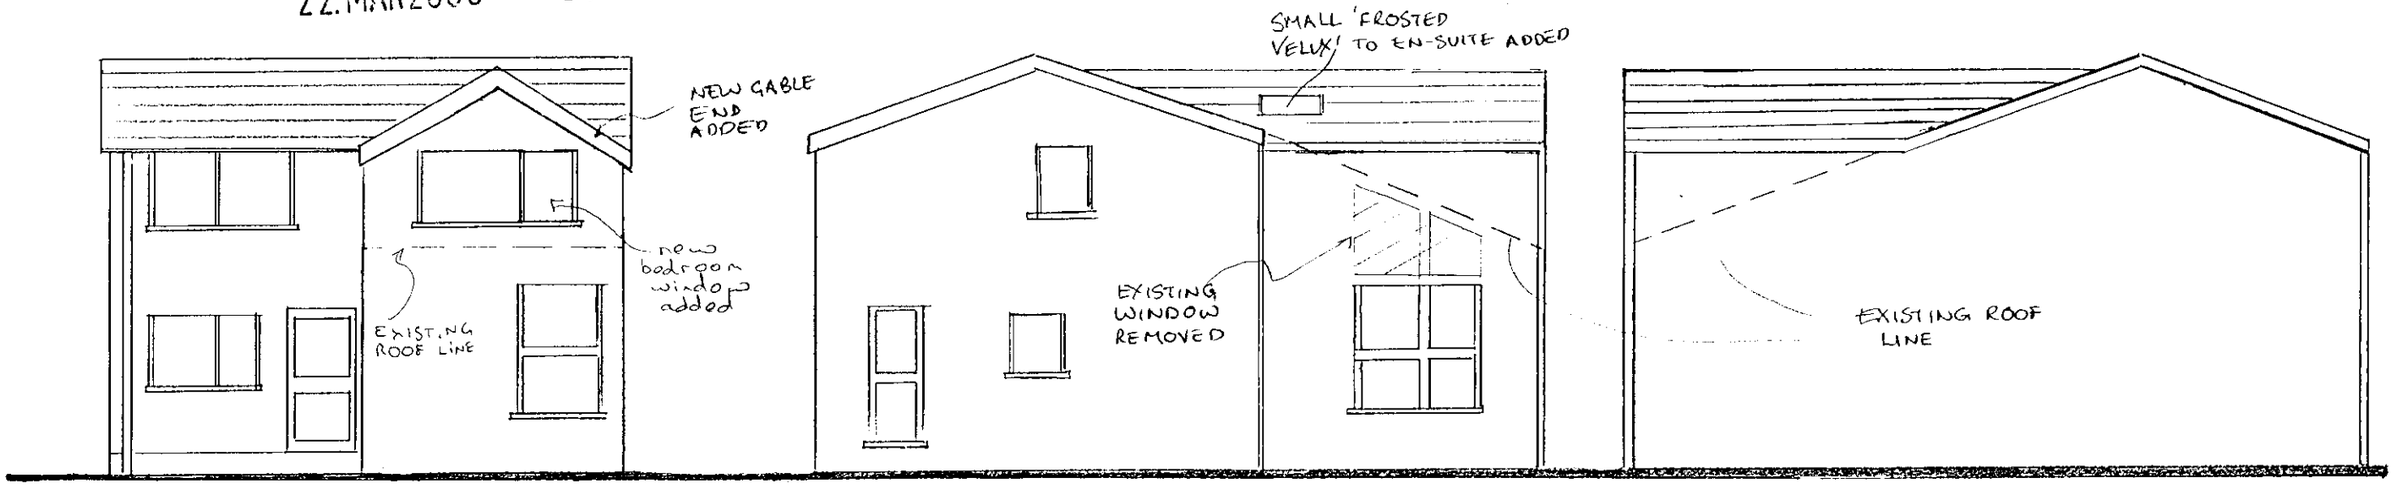


FRONT ELEVATION PHASE 1

SIDE ELEVATION PHASE 1

SIDE ELEVATION PHASE 1

PHASE 1 ADDS FIRST FLOOR BEDROOM 4 ONTO EXISTING DINING ROOM GALLERIED AREA. NO ADDITIONAL EXTENSION TO AREA OF PROPERTY.

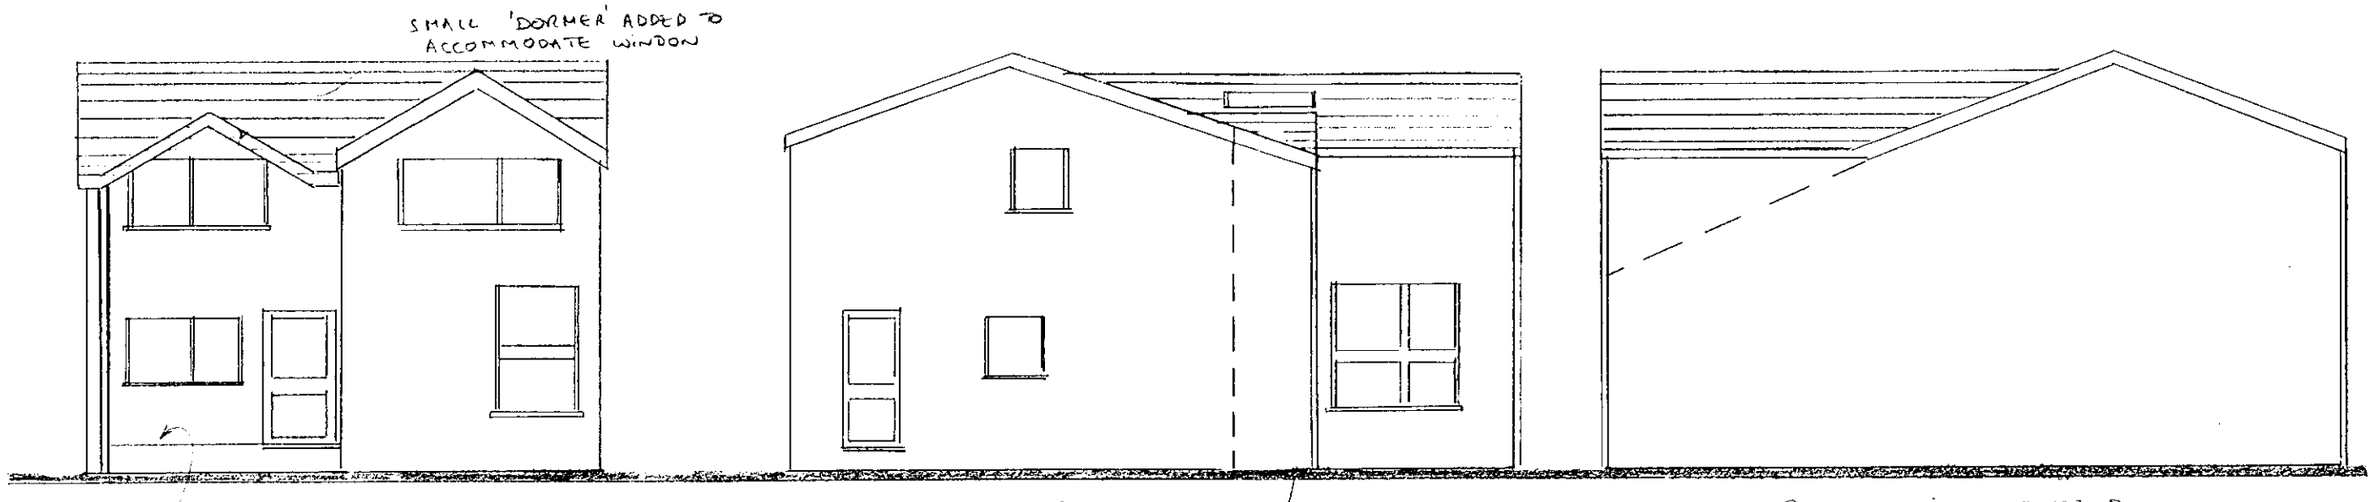

FRONT ELEVATION PHASE 2

CHARACTER OF EXISTING HOUSE FRONT RETAINED. WALL MOVED FORWARD BY ~ 1,3 m.

SIDE ELEVATION PHASE 2


SIDE ELEVATION PHASE 2

PHASE 2 EXTENDS ENTRY AREA OF HOUSE FRONT BY ~1,3 M



Mr + Mrs J. NOWECKI
21, WELBY CRESCENT
WINNERSH
BERKSHIRE RG41 5SW.

SCALE 1:100 FEBRUARY 2000

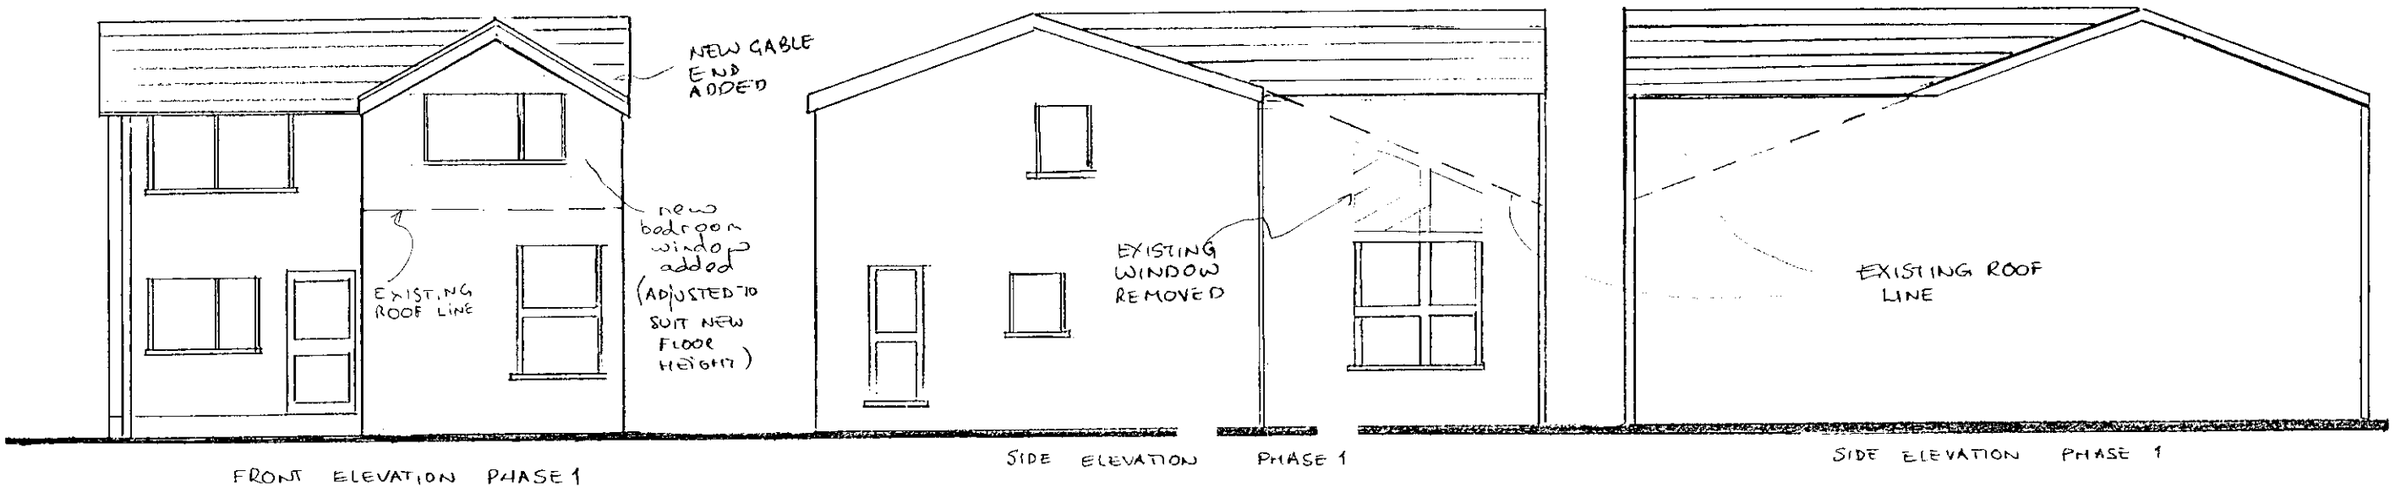


FRONT ELEVATION PHASE 1

SIDE ELEVATION PHASE 1

SIDE ELEVATION PHASE 1

PHASE 1 ADDS FIRST FLOOR BEDROOM 4 ONTO EXISTING DINING ROOM GALLERIED AREA. NO ADDITIONAL EXTENSION TO AREA OF PROPERTY.

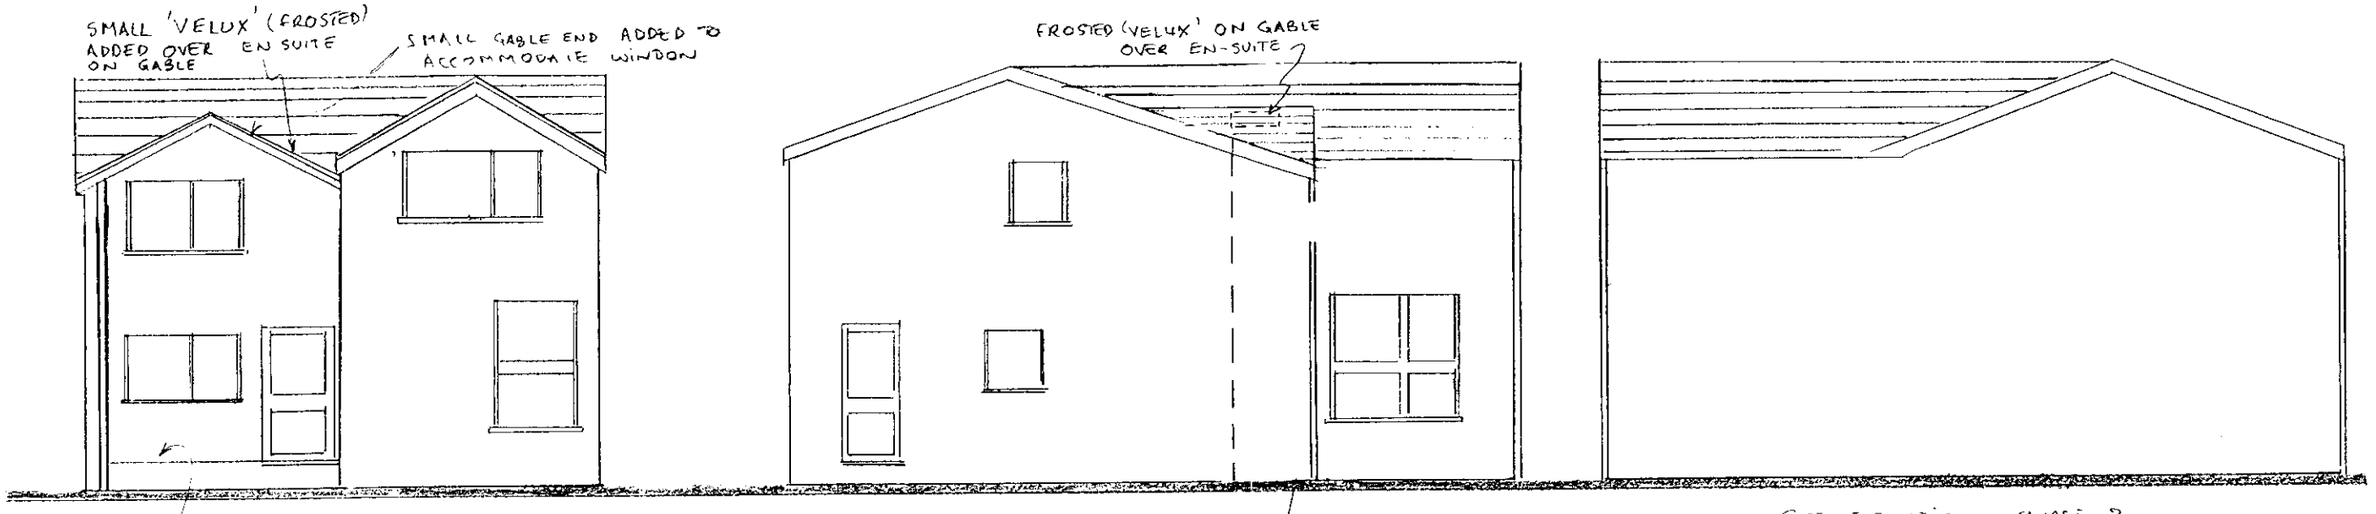

FRONT ELEVATION PHASE 2

CHARACTER OF EXISTING HOUSE FRONT RETAINED. WALL MOVED FORWARD BY ~ 1,3 m.

SIDE ELEVATION PHASE 2.


SIDE ELEVATION PHASE 2.


PHASE 2 EXTENDS ENTRY AREA OF HOUSE FORWARD BY ~ 1,3 M

REVISED PLAN

0951

Mr + Mrs J. NOWECKI
21, WELBY CRESCENT
WINNERSH
BERKSHIRE RG41 5SW.

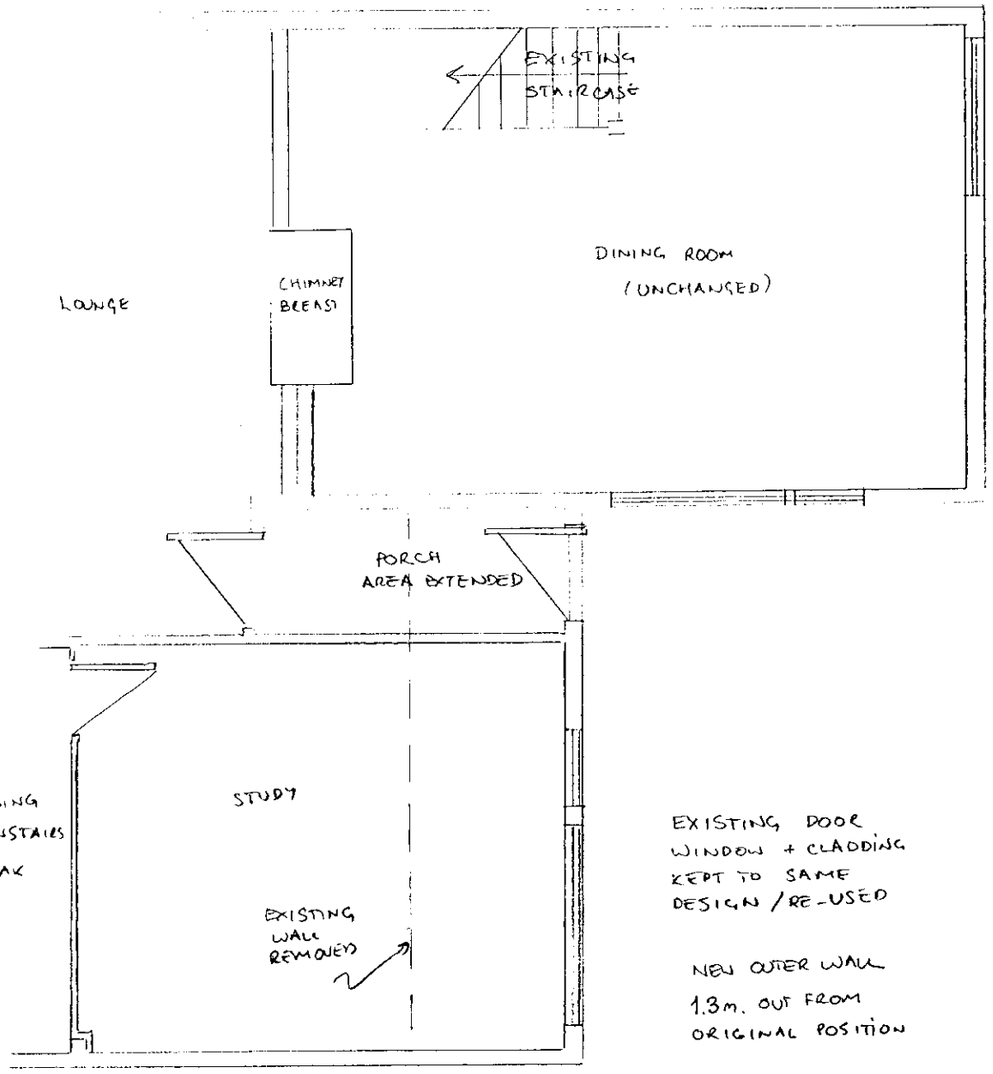

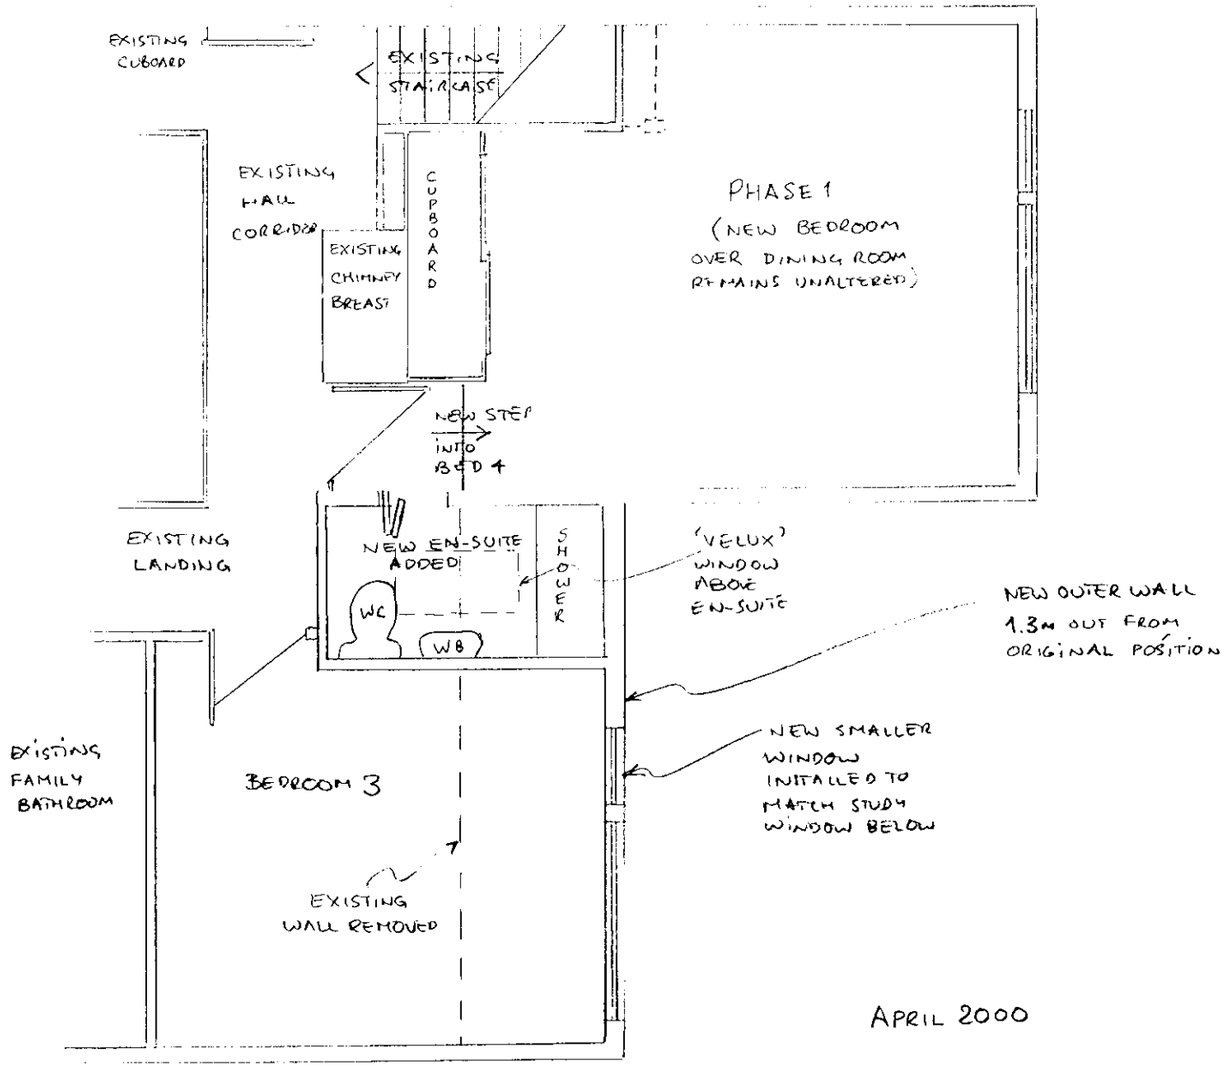

APRIL 2000

MR + MRS J. NOWECKI
21, WELBY CRESCENT
WINNERSH
BERKSHIRE RG41 5SW.


PHASE 2A

TWO FLOOR EXTENSION BRINGING EXISTING PORCH, STUDY, BED 3 OUT BY 1.3m. FROM EXISTING POSITION. CHARACTER OF CLADDING DOORS AND WINDOWS. KEPT TO EXISTING DESIGN (RE-USED WHERE POSSIBLE)


SCALE 1:50


REVISED PLAN

0951

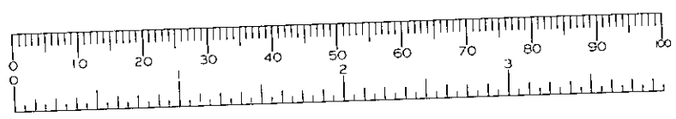

22.MAR2000 0251

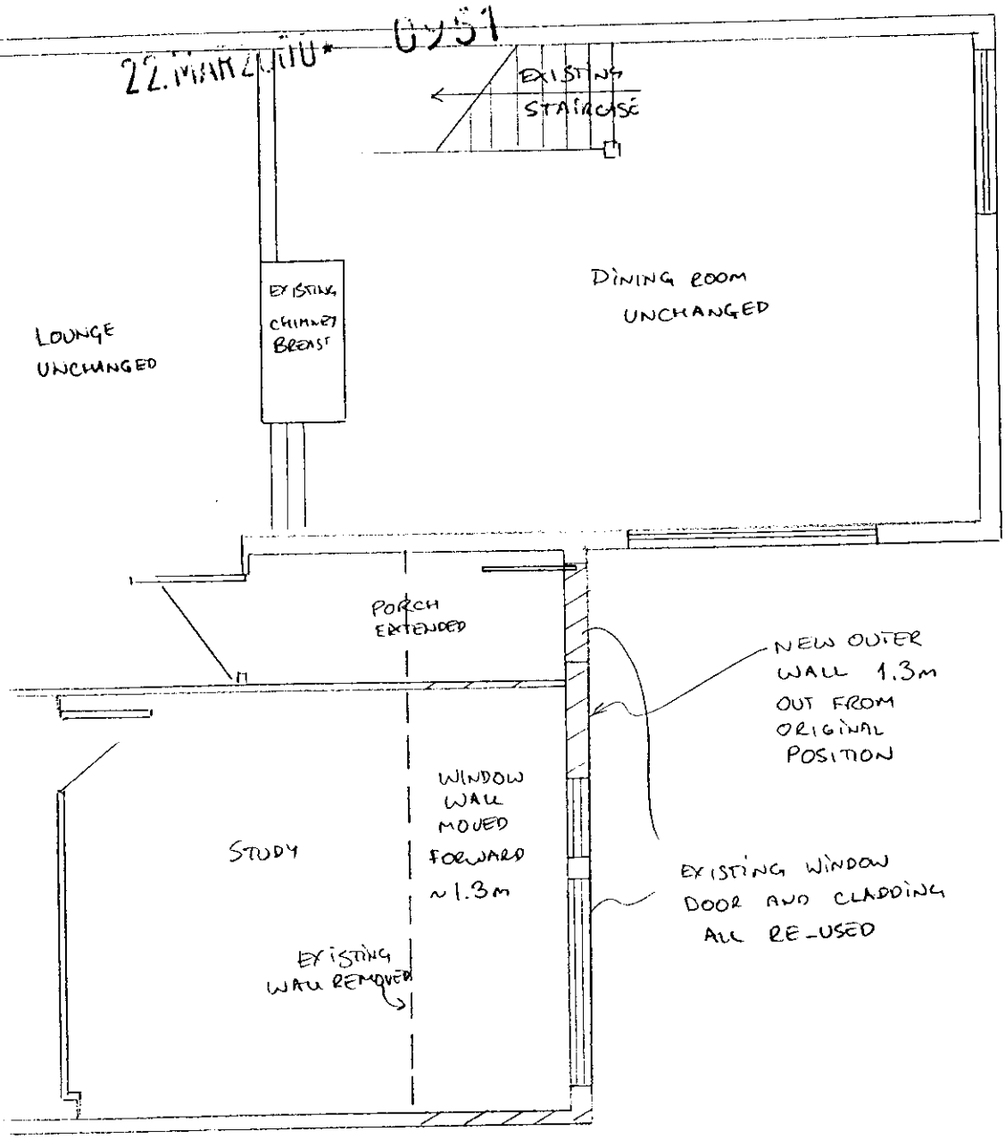

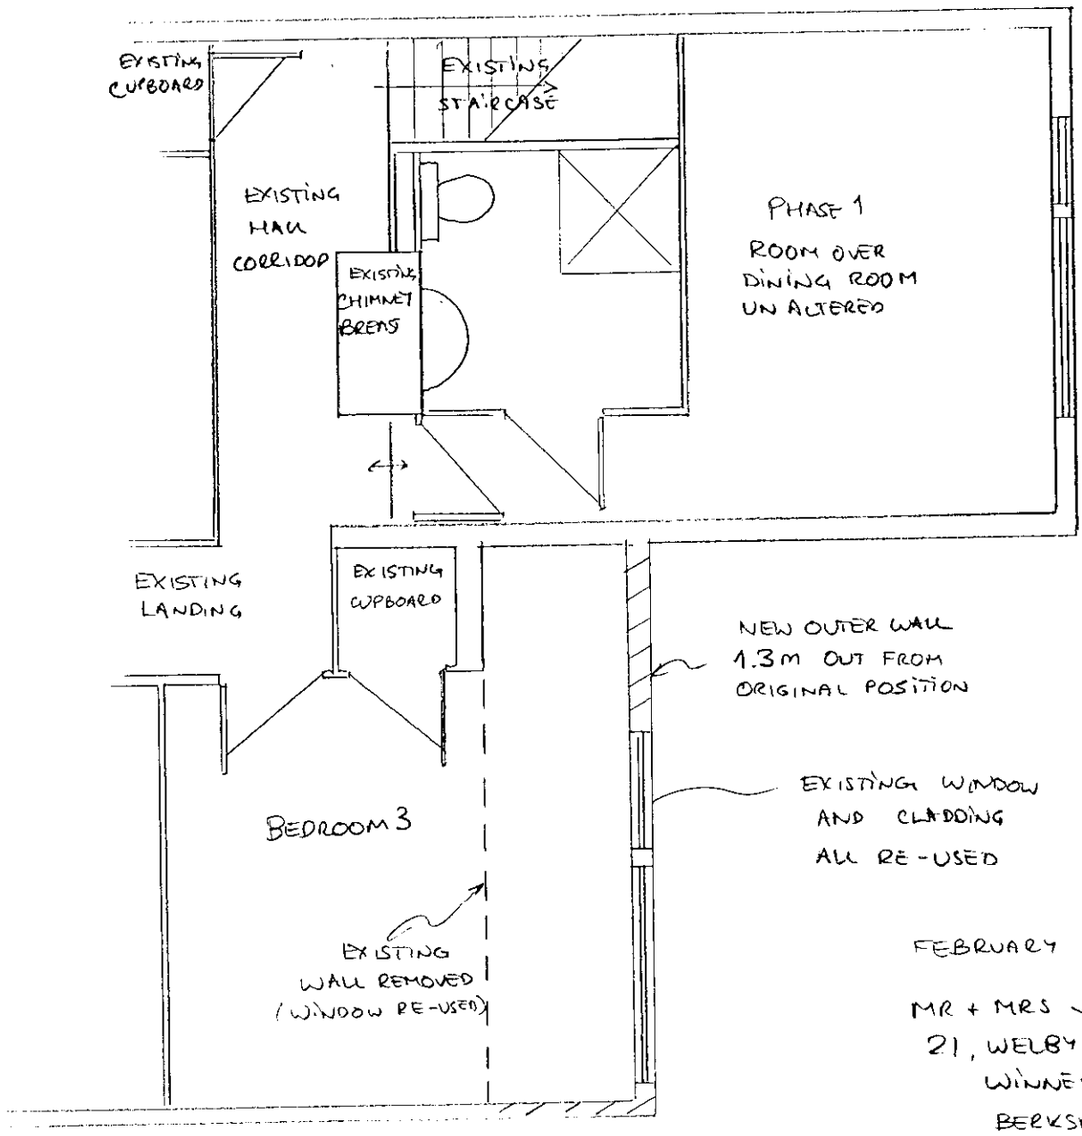

FEBRUARY 2000

MR + MRS J. NOWECKI
21, WELBY CRESCENT
WINNERSH
BERKSHIRE RG41 5SW

PHASE 2

TWO FLOOR EXTENSION BRINGING PORCH, STUDY AND BEDROOM 3 OUT BY 1.3m. FROM EXISTING POSITION. ALL DOORS AND WINDOWS RETAINED.

SCALE 1:50

