
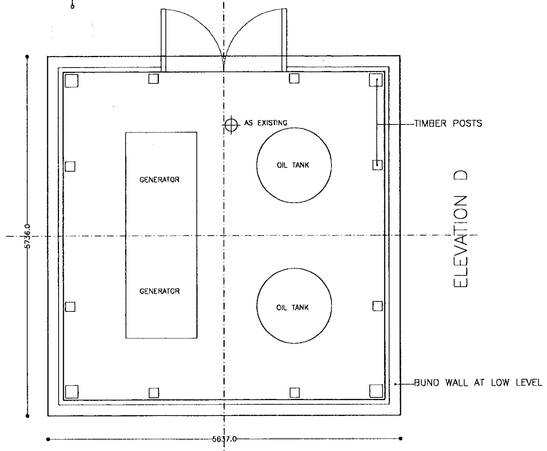



PLAN

BUTT TO COLLECT RAIN WATER TO BE SITED TO GARDENERS APPROVAL.

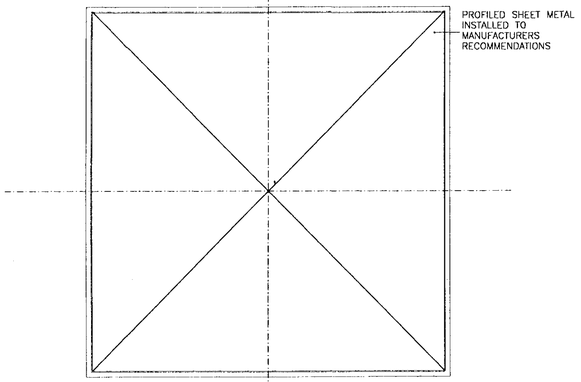


ROOF PLAN

ELEVATION C

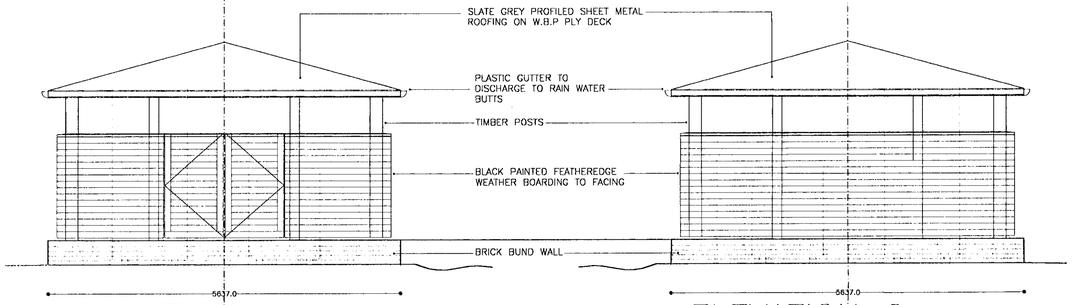


ELEVATION A

ELEVATION C

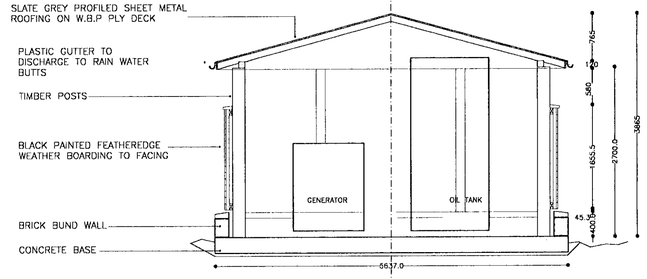


SECTION

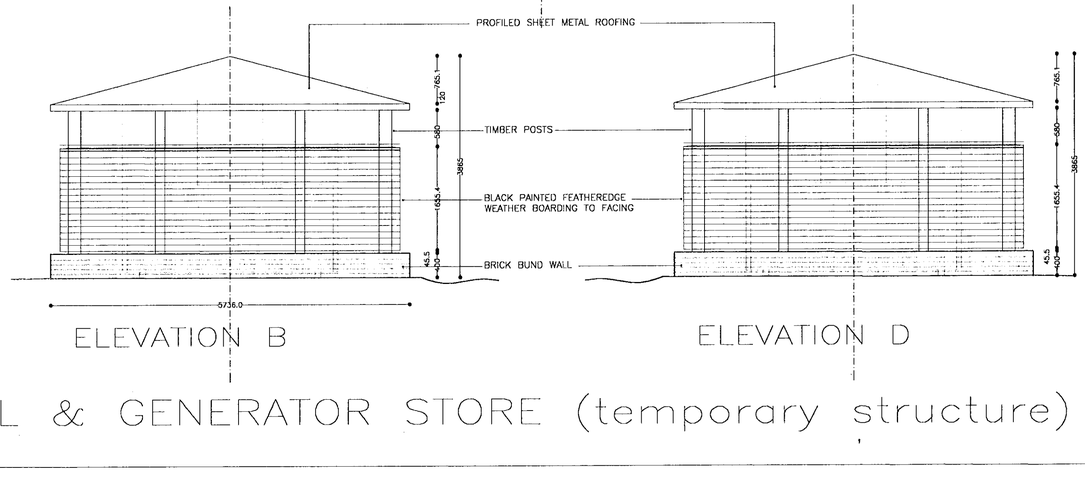

ELEVATION B

ELEVATION D

OIL & GENERATOR STORE (temporary structure)

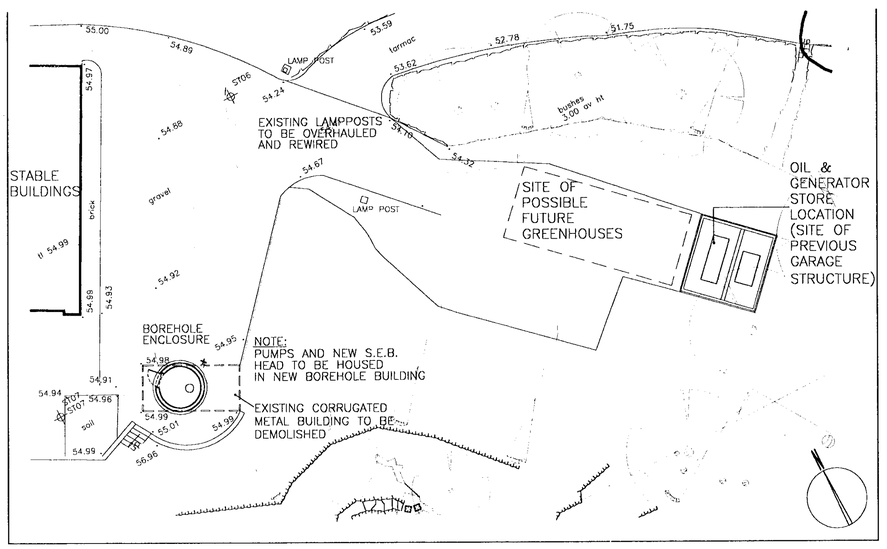


SITE PLAN

n.t.s. EXTRACT FROM DWG 496–001


C	16.03.00	HEIGHT OF OIL GENERATOR STORE REVISED
D	29.03.00	ELEVATION C & D ADDED

NOT PART OF THIS PLANNING APPLICATION

NOT PART OF A.I 207

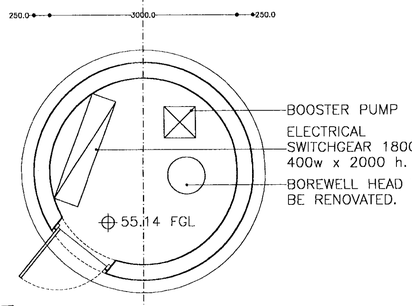


PLAN

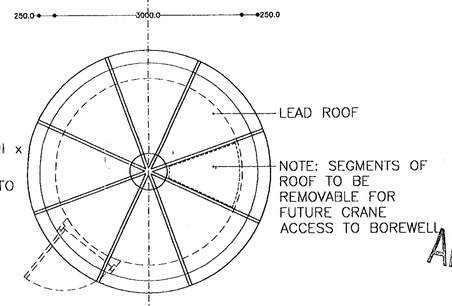


ROOF PLAN

APPROVED

31.MAR2000 1059

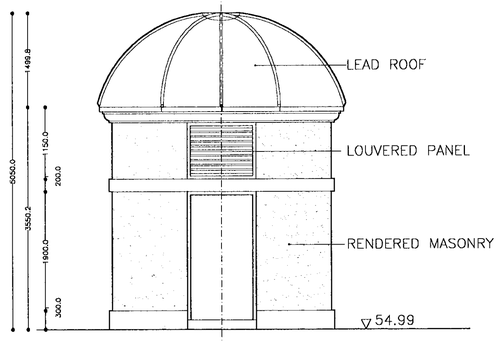

ELEVATION

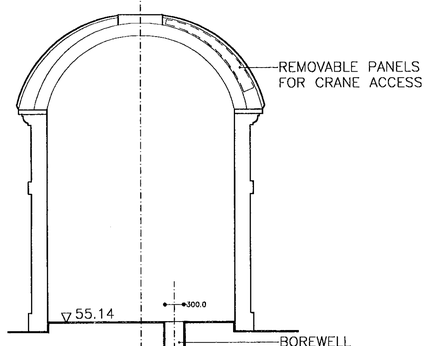

SECTION

BOREHOLE BUILDING

NOTE: BUILDING TO BE SET OUT SO THAT REMOVABLE PANELS ARE ABOVE BOREWELL

IN ADDITION BOREWELL ENCLOSURE TO INCLUDE:
- LIGHTING
- EMERGENCY LIGHTING
- SMALL POWER OUTLET
- LOCAL HEATING FOR FROST/CONDENSATION PROTECTION
- UNDERGROUND DUCT SLEEVES TO ALLOW CABLE ACCESS TO OTHER SERVICES

THIS DRAWING SHOULD NOT BE SCALED.

ALL DIMENSIONS TO BE CHECKED ON SITE PRIOR TO CONSTRUCTION.

ANY DISCREPANCIES BETWEEN DIMENSIONED DRAWINGS AND SITE DIMENSIONS SHOULD BE REPORTED TO THE DESIGNERS IMMEDIATELY

RODS TO BE MADE OF ALL JOINERY AND METALWORK AND SUBMITTED PRIOR TO FABRICATION.

ROBIN MOORE EDE & ASSOCIATES


46 ALBEMARLE ST, LONDON W1X 3FE
TEL : 0171 629 6910
FAX : 0171 409 1742
E-MAIL : rme@centrenet.co.uk

Job	CULHAM COURT HENLEY ON THAMES BERKSHIRE
Title	ANCILLARY BUILDINGS
Date	FEB 00
Drawn	HK
Check	.
Scale	1:50
Dwg no	496 044
Rev	D

REVISIONS

The CULHAM COURT *Estate*

Henley-on-Thames Berkshire / Oxfordshire

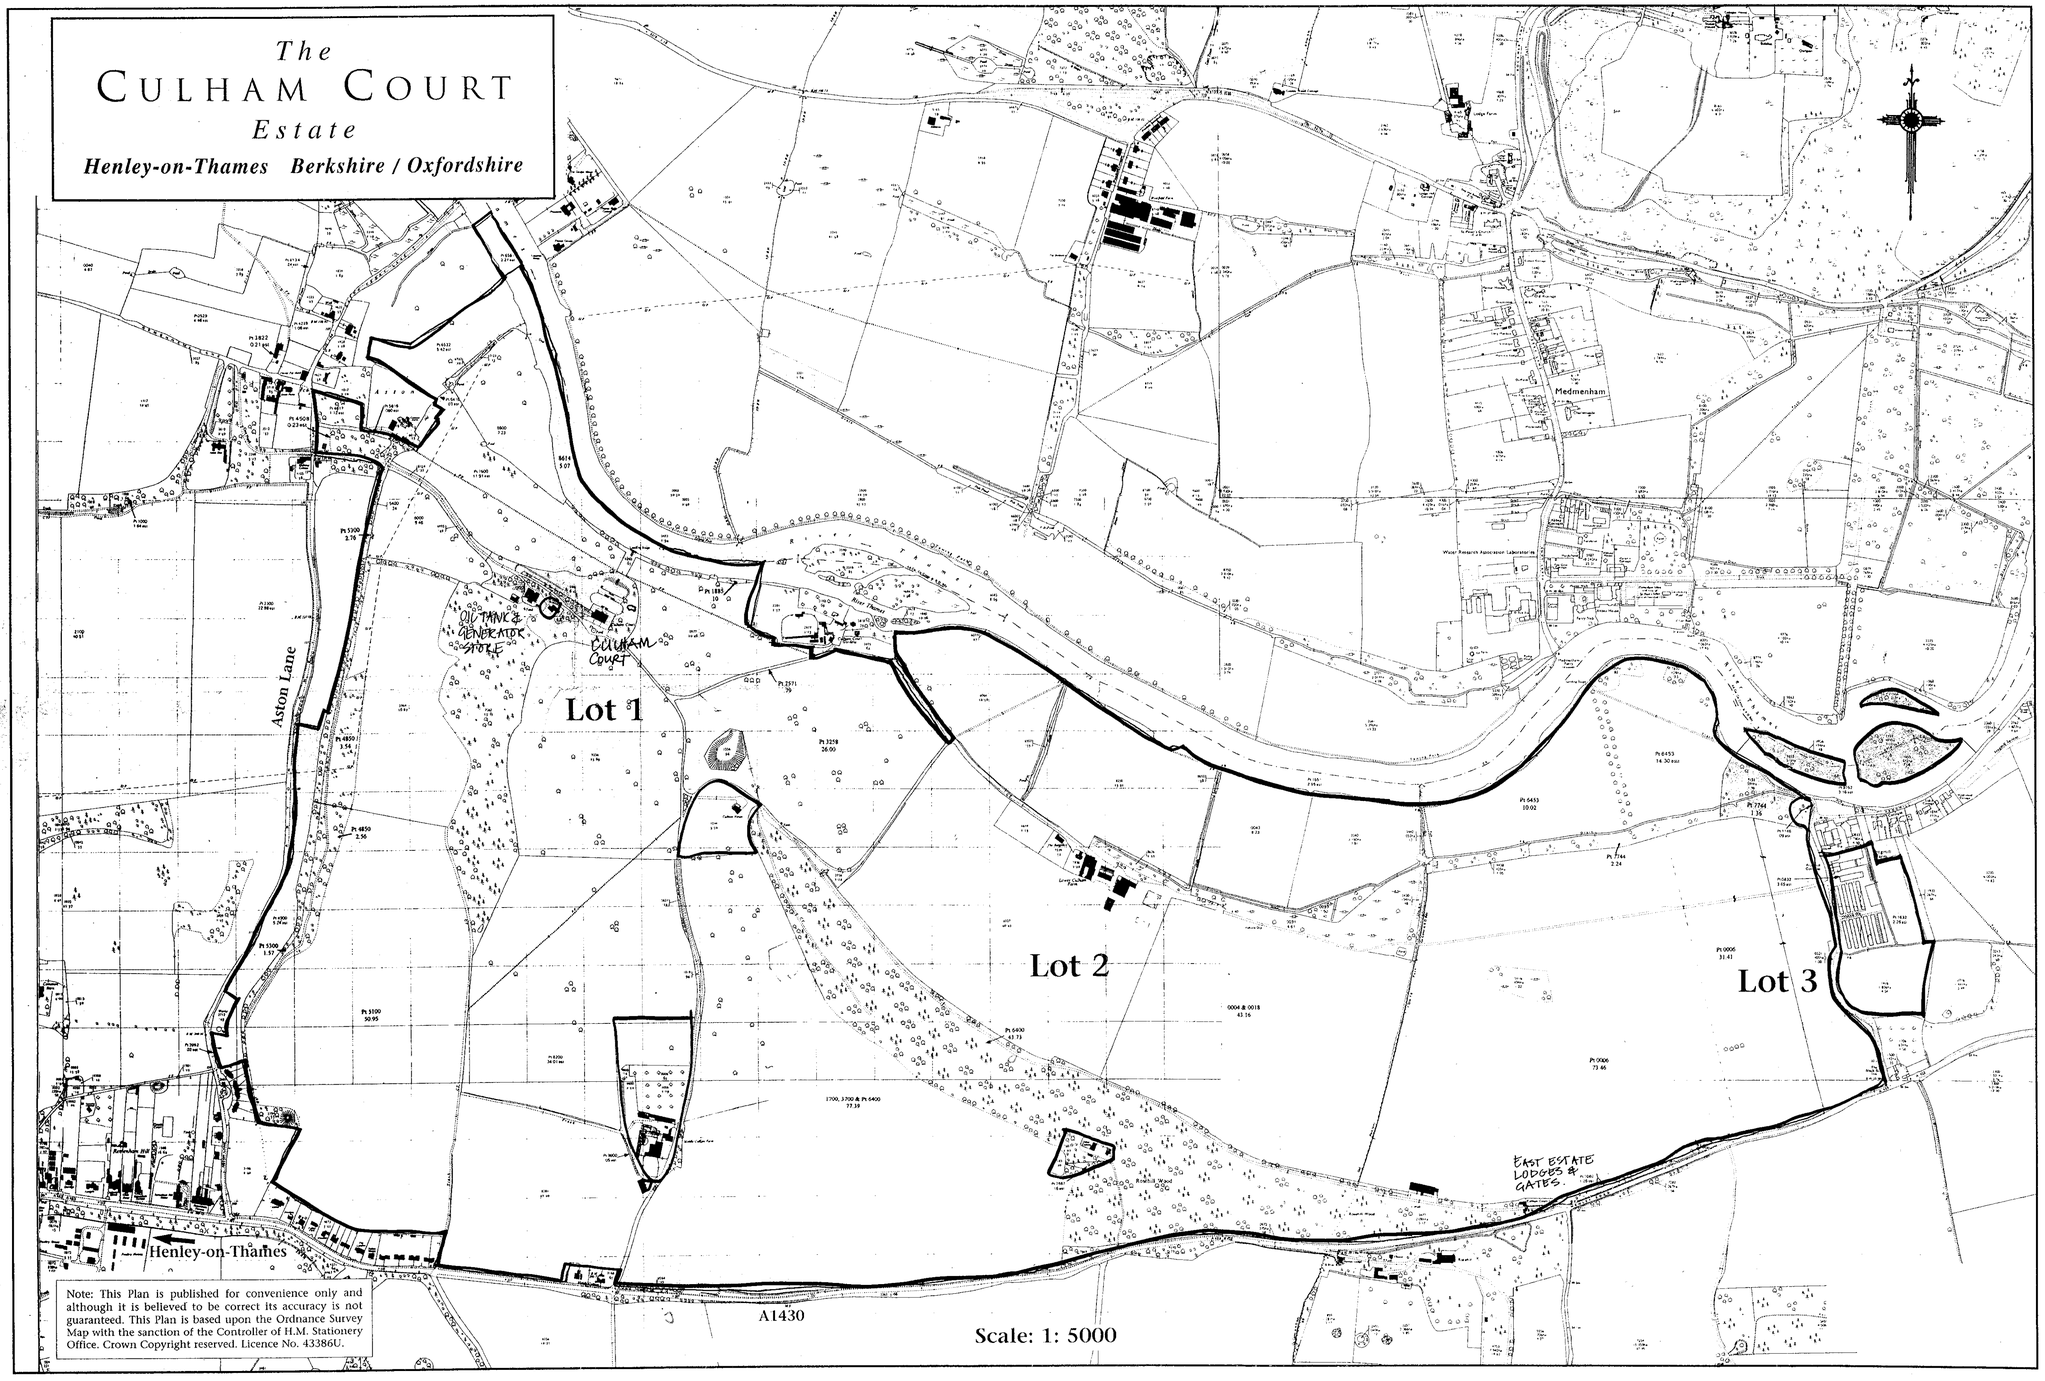

Note: This Plan is published for convenience only and although it is believed to be correct its accuracy is not guaranteed. This Plan is based upon the Ordnance Survey Map with the sanction of the Controller of H.M. Stationery Office. Crown Copyright reserved. Licence No. 43386U.

Scale: 1: 5000

APPROVED

THIS DRAWING SHOULD NOT BE SCALED.

ALL DIMENSIONS TO BE CHECKED ON SITE PRIOR TO CONSTRUCTION.

ANY DISCREPANCIES BETWEEN DIMENSIONED DRAWINGS AND SITE DIMENSIONS SHOULD BE REPORTED TO THE DESIGNERS IMMEDIATELY

ROBIN MOORE EDE & ASSOCIATES

46 ALBERMARLE ST, LONDON W1 3FE
TEL : 0171-629-6910
FAX 0171-409-1742

Job	CULHAM COURT HENLY ON THAMES BUCKINGHAMSHIRE
Title	SITE LOCATION PLAN
Date	JUNE 1998
Drawn	Check
Scale	1:5000
Dwg no	496 – 016 Rev A

KEY

- PARK BOUNDARY
- OLD FENCE LINE
- PROPOSED FENCE LINE
- EXISTING PLANTING
- EXISTING SPECIMEN TREES
- EXISTING SPECIMEN TREES (10 YEARS OLD OR LESS) - HORSE CHESTNUT
- PROPOSED SPECIMEN TREES (LOCATIONS BASED ON 1876 OS MAP)

A ASH
B BEECH
BP NATIVE BLACK POPLAR
H HORSE CHESTNUT
L LIME
LP LONDON PLANE
O OAK

- PROPOSED PLANTING
- EXISTING HEDGEROW
- PROPOSED HEDGEROW
- VIEWS
- AREA OF NEW ROAD SUB-BASE

WEST ESTATE GATES

CATTLE GRID C

AREA OF MINOR REGRADING

CATTLE GRID B

CATTLE GRID A

CULHAM COURT

Salix alba 'Vitellina'

Acer oxalus

Red Oak

Fraxinus ornus

Acer saccharinum

Acer lobelii

Catalpa bignonioides

Robinia

heavy thin to open up views

CULHAM MANOR

RIVER THAMES

APPROVED

PLANNING SERVICES	HPT
POL	TLS
DC	ENF
APP	
CS	
04 MAY 2000	
COPIES TO:	ACK:
	FILE:

Rev B. 17 March 00 oil/generator store revised.
Rev A 25 January 00 cattle grids added.

ROBIN MOORE EDE & ASSOCIATES

46 ALBEMARLE ST, LONDON W1X 3FE
TEL : 0171-629-6910
FAX : 0171-409-1742

Job	CULHAM COURT HENLEY ON THAMES BERKSHIRE
Title	PROPOSED LANDSCAPE IMPROVEMENTS TO THE PARK
Date	Nov 99
Drawn	Check
Scale	1:1250
Dwg no	496 - 018 Rev B