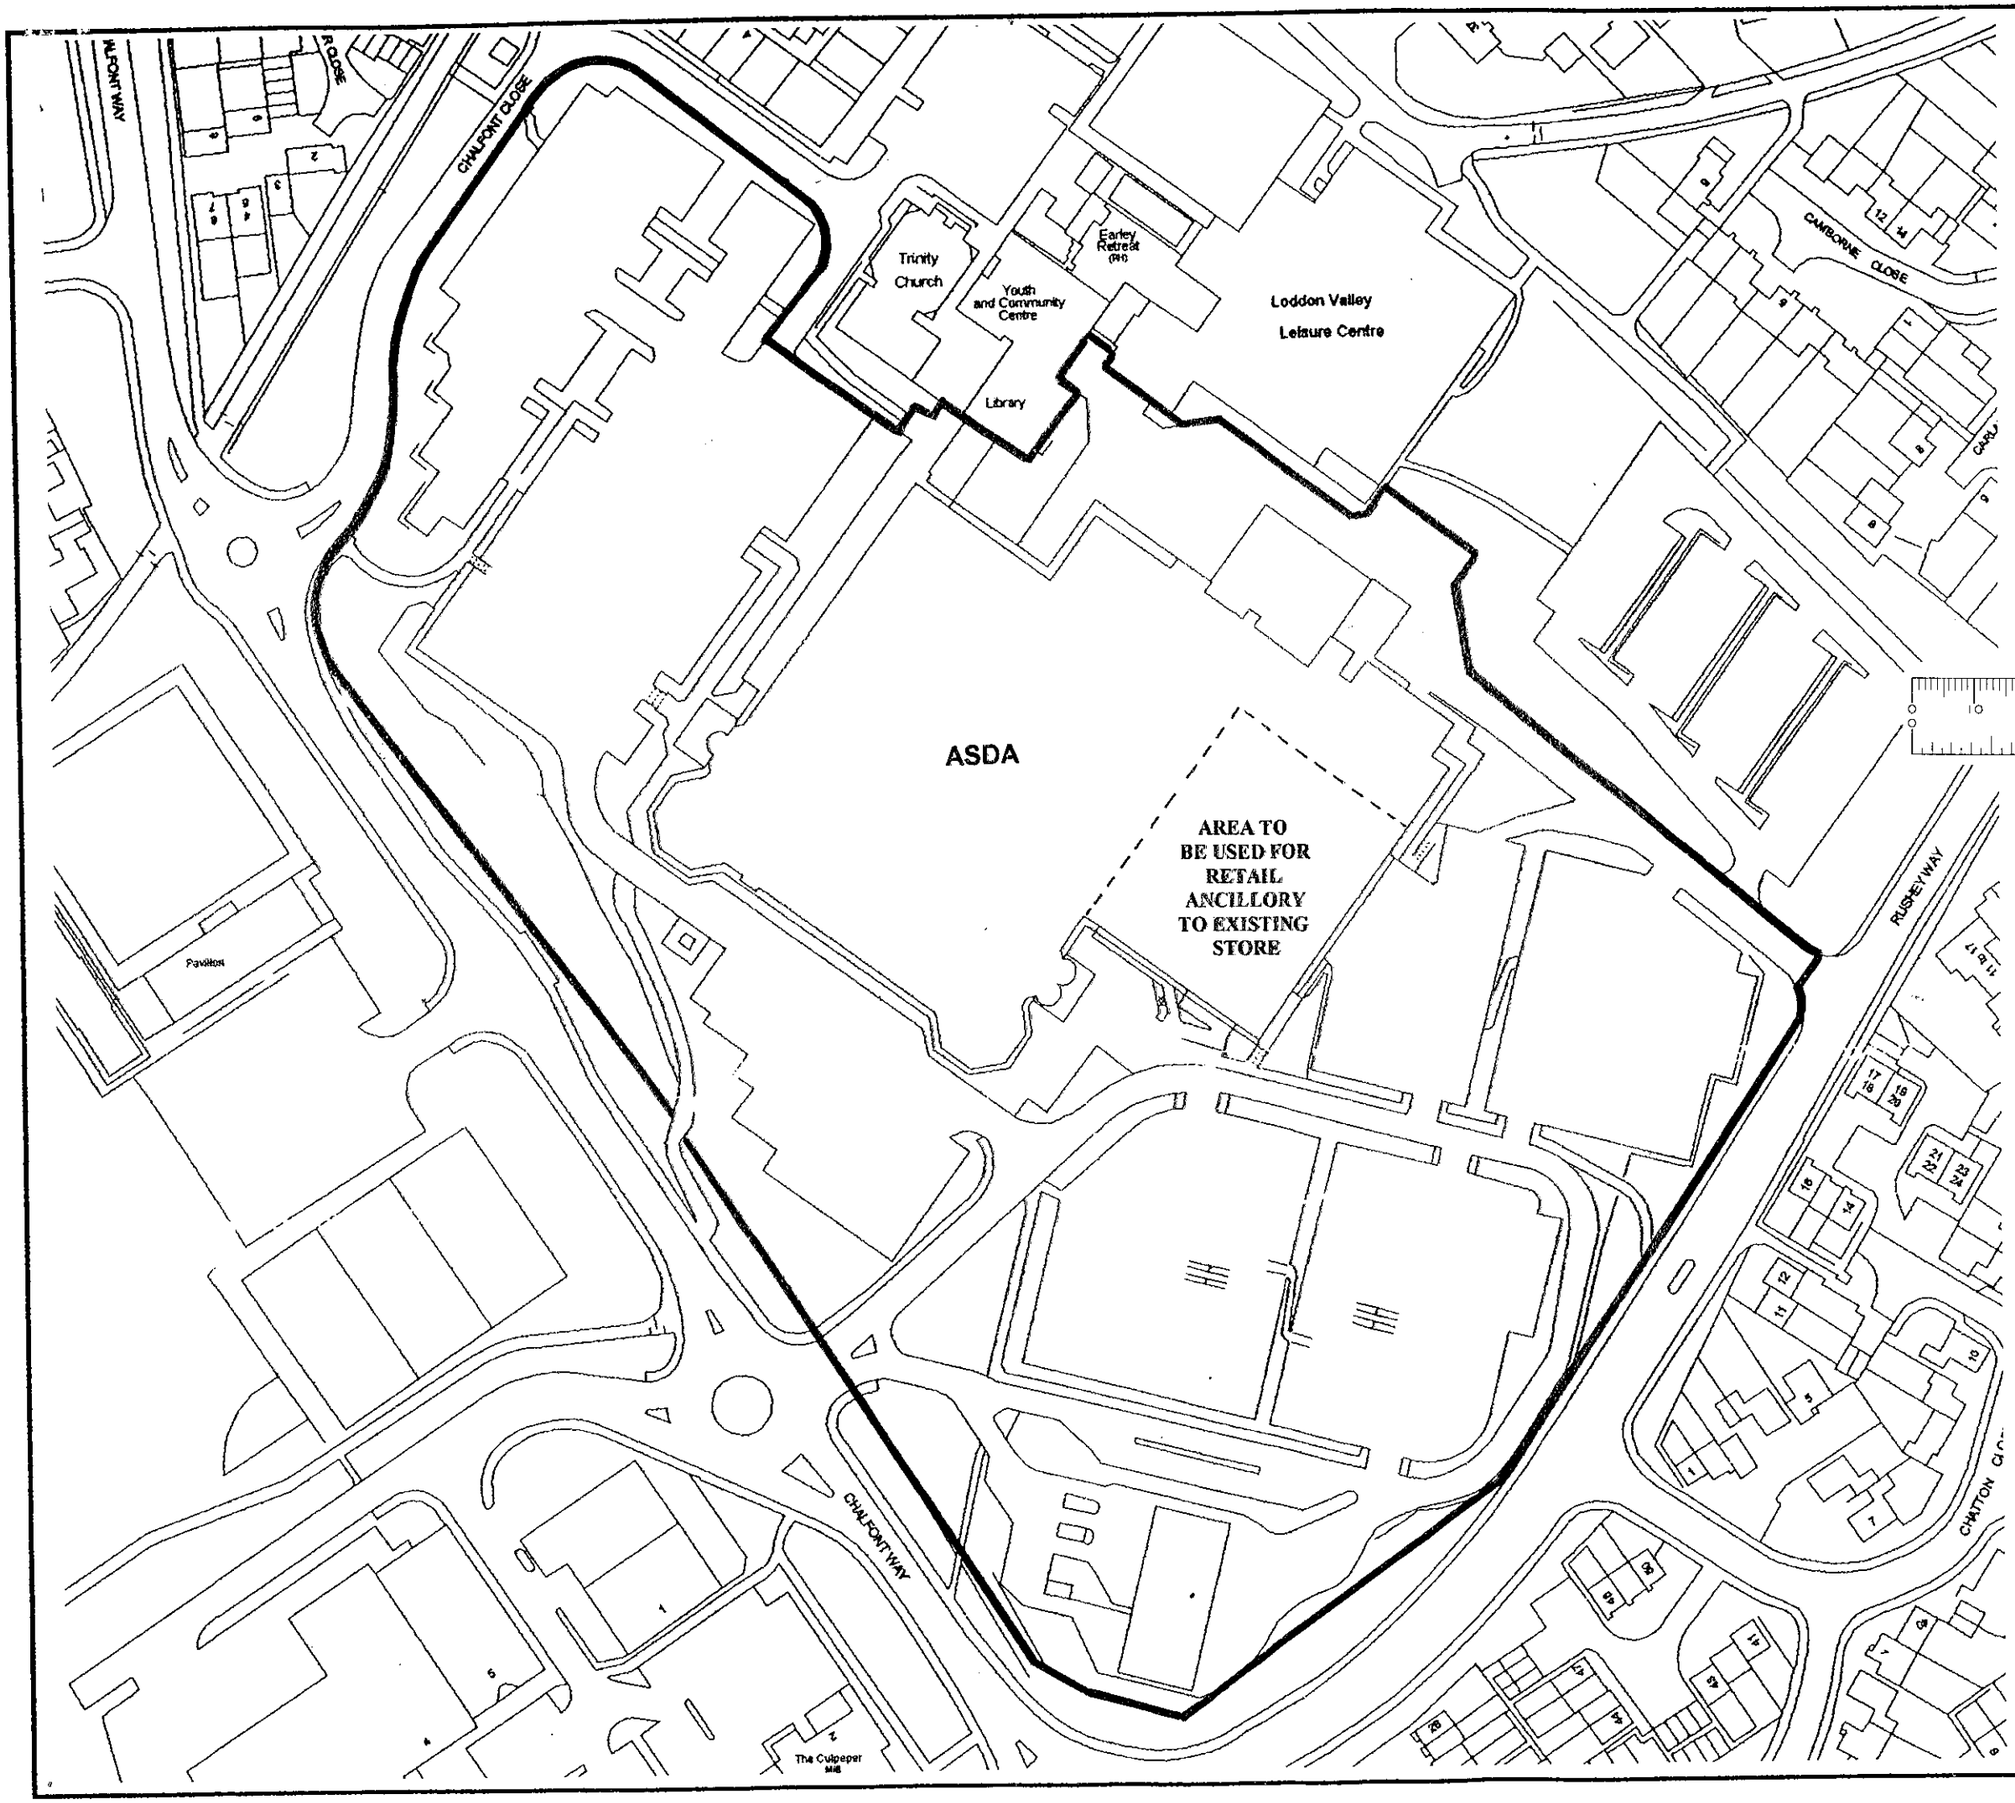

13.MAR2000* 1108

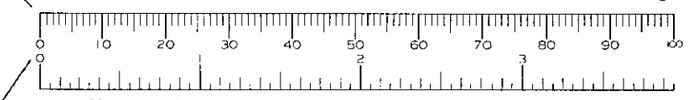

CHARTERED SURVEYORS
LITTMAN & ROBESON
CHARTERED TOWN PLANNERS

Town Planning Consultants
Development Advocacy

PLAN LR 1

SITE LOCATION PLAN

ASDA

CHALFONT WAY, LOWER EARLEY

SCALE 1: 1250

Reproduced from the 1995 Ordnance Survey 1:50 000 map with the permission of The Controller of Her Majesty's Stationery Office, © Crown Copyright, Littman & Robeson, London WC2.

BASEMENT STORAGE
(existing)

existing shutter door

existing shutter door

existing shutter door

access in current use.

3000mm

TURNING AREA
(existing)

* signs should be clearly displayed stating "BEWARE FORKLIFT TRUCKS OPERATING IN THIS AREA"

STAIRS
(existing)

PATH
(existing)

path is for staff and visitor access only (no public access)

1350mm clear

PATH
(existing reduced)

post

edging

existing one-way route in carpark.

3000mm clear

2400mm clear

kerb

LANDSCAPE
(existing reshaped)

repositioned concrete ramp between service road and protected route.

existing kerb

1 metre high heavy duty posts finished in black & yellow stripes and set at maximum 1500mm centres.

PROTECTED ROUTE
(proposed)

RAMP
(repositioned)

2400mm clear

SERVICE ROAD
(existing)

PARKING
(existing)

sections of path to be removed and tarmac finished to same standard as car park.

kerb

kerb reinstated.

LANDSCAPE
(reinstated)

STAFF CAR PARK
(existing)

PARKING SPACES
(existing)

PROPOSED ALTERATIONS TO FORM PROTECTED ROUTE at ASDA SUPERSTORE, CHALFONT WAY, LOWER EARLEY, READING, BERKSHIRE

Drawing no AH/S/650 Scale 1:100 Date MARCH 2001 Drawn ANDESIGN Planning Consultants LITTMAN ROBESON