


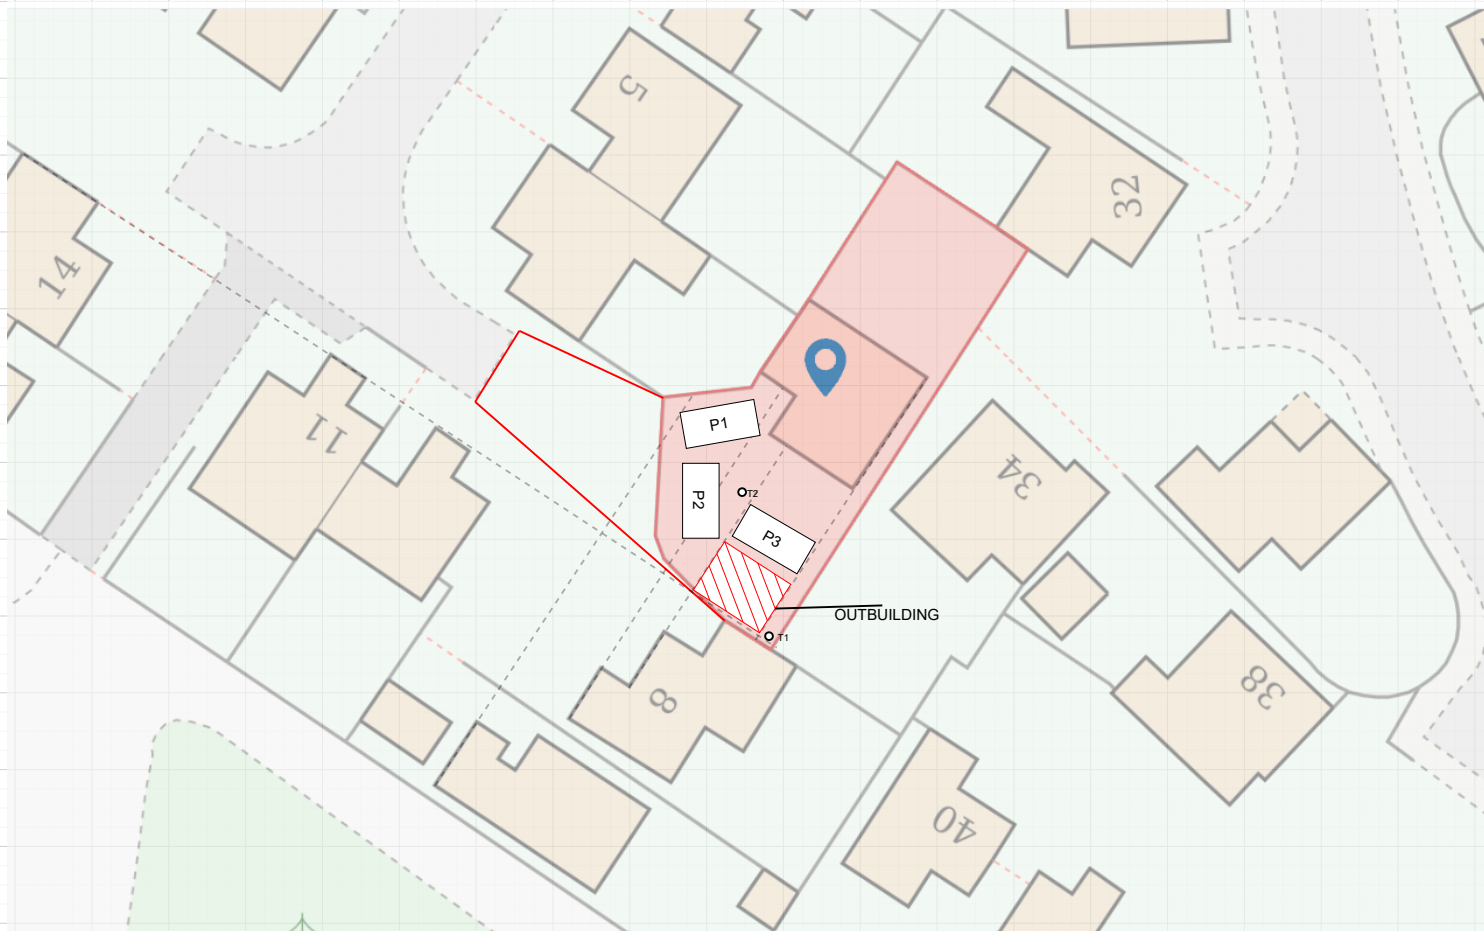


Neil Johnstone  
Planning Application

7 Heather Close  
Finchampstead  
RG40 4PX

Draw Date:  
25 Nov 2025  
REVISION D

SCALE:  
1:500 on A4

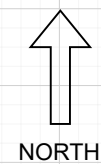

This line represents 25.0 m



0m

25m