
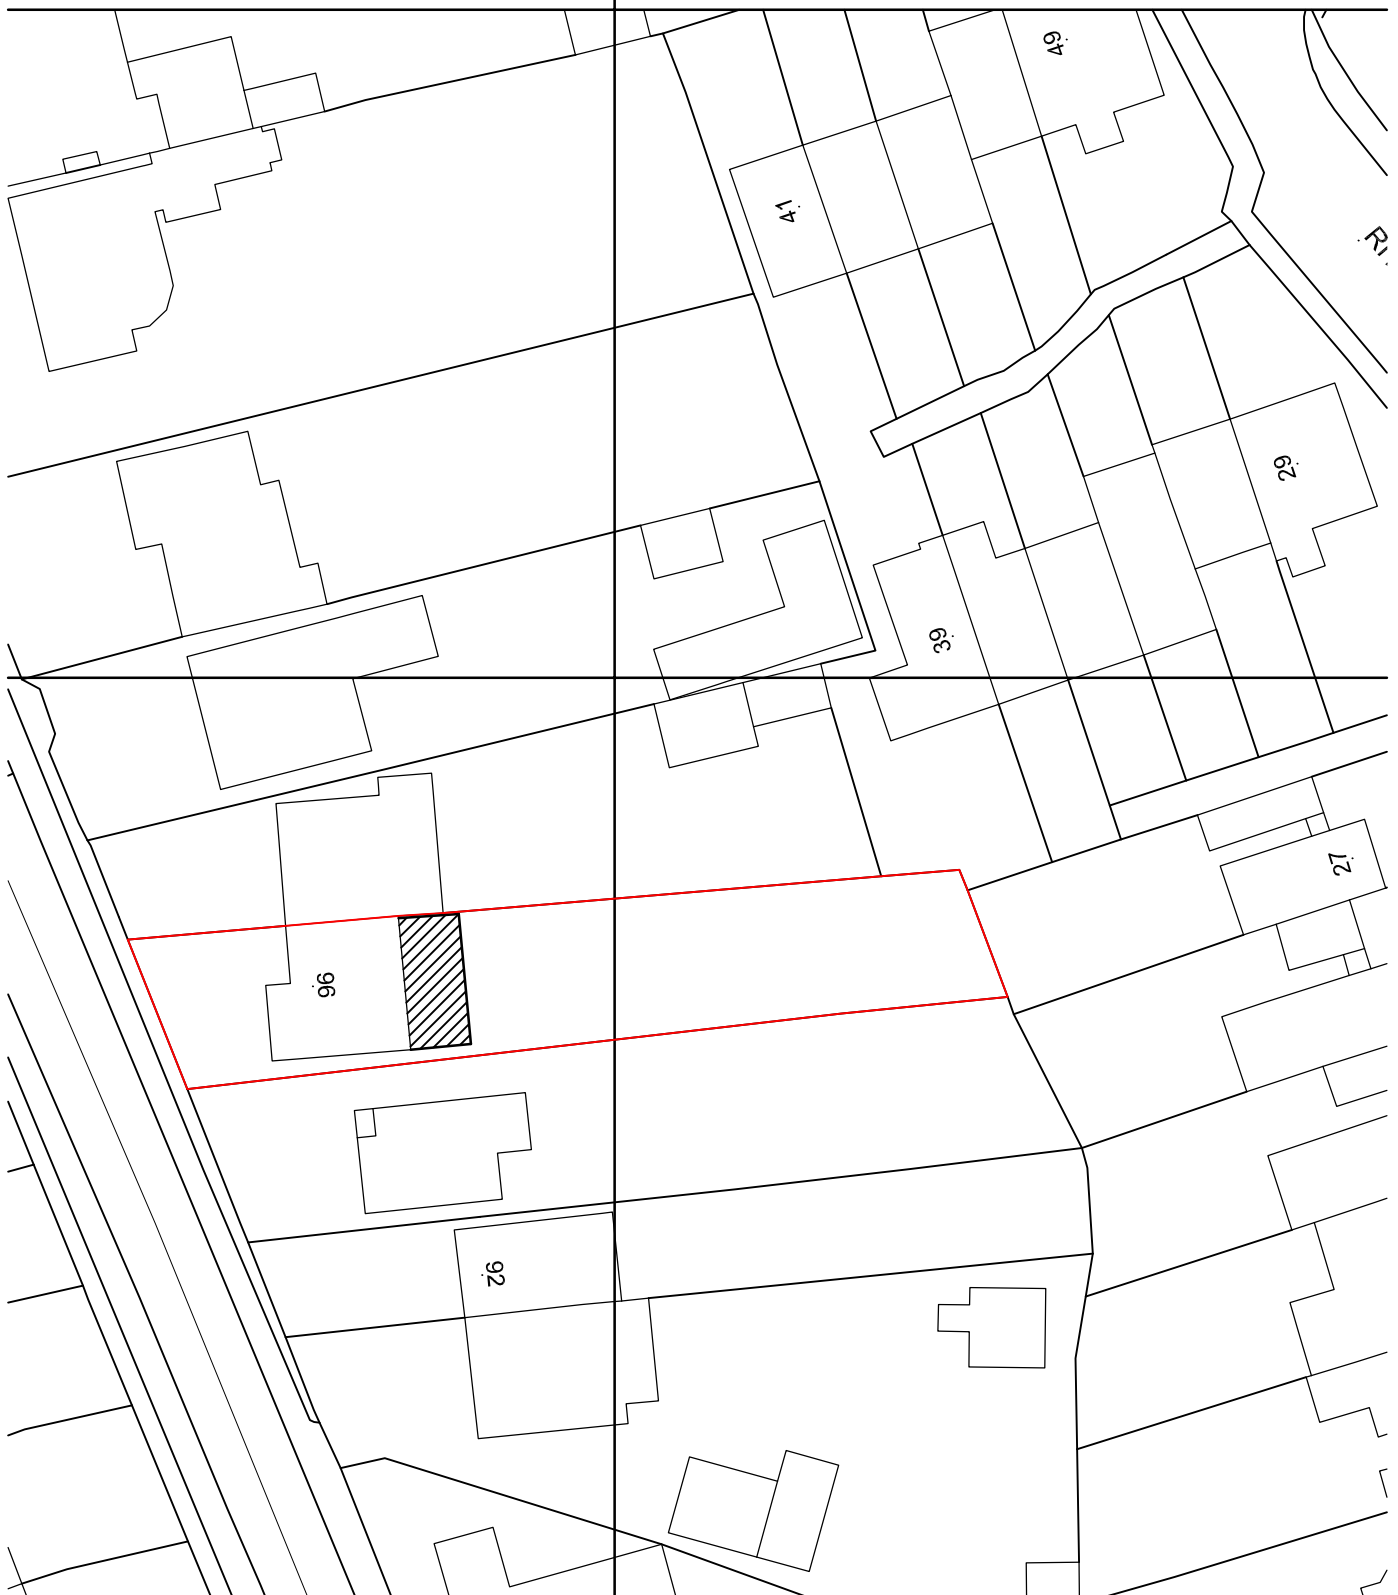


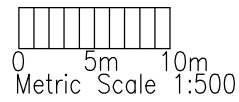

JOB TITLE 96 LODDON BRIDGE ROAD, WOODLEY, RG5 4AN				RRS Designs Architectural & Planning Services Mobile- 07964326643 Email- amar@rrsdesigns.co.uk Website- www.rrsdesigns.co.uk
DRG. TITLE BLOCK PLAN				
DRAWN	CHECKED	DATE FEB 25	SCALE 1:500	
DRG. NO AS03724-BP01				