

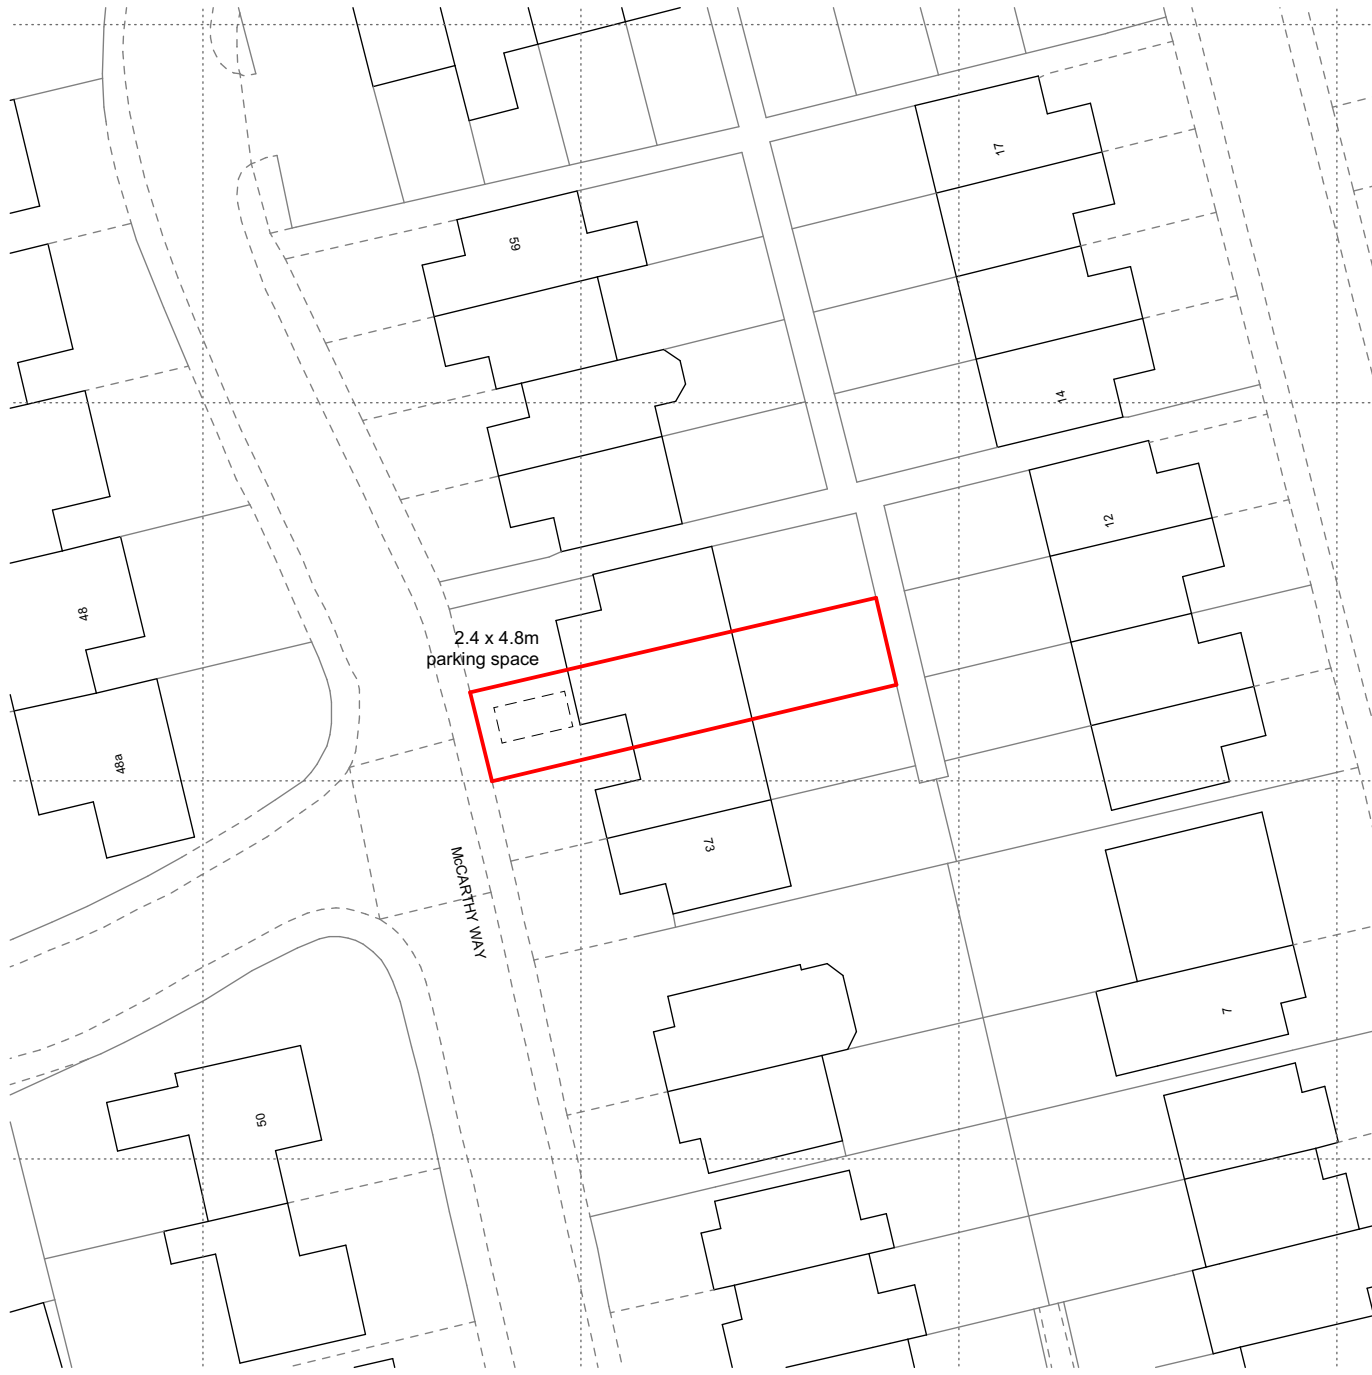


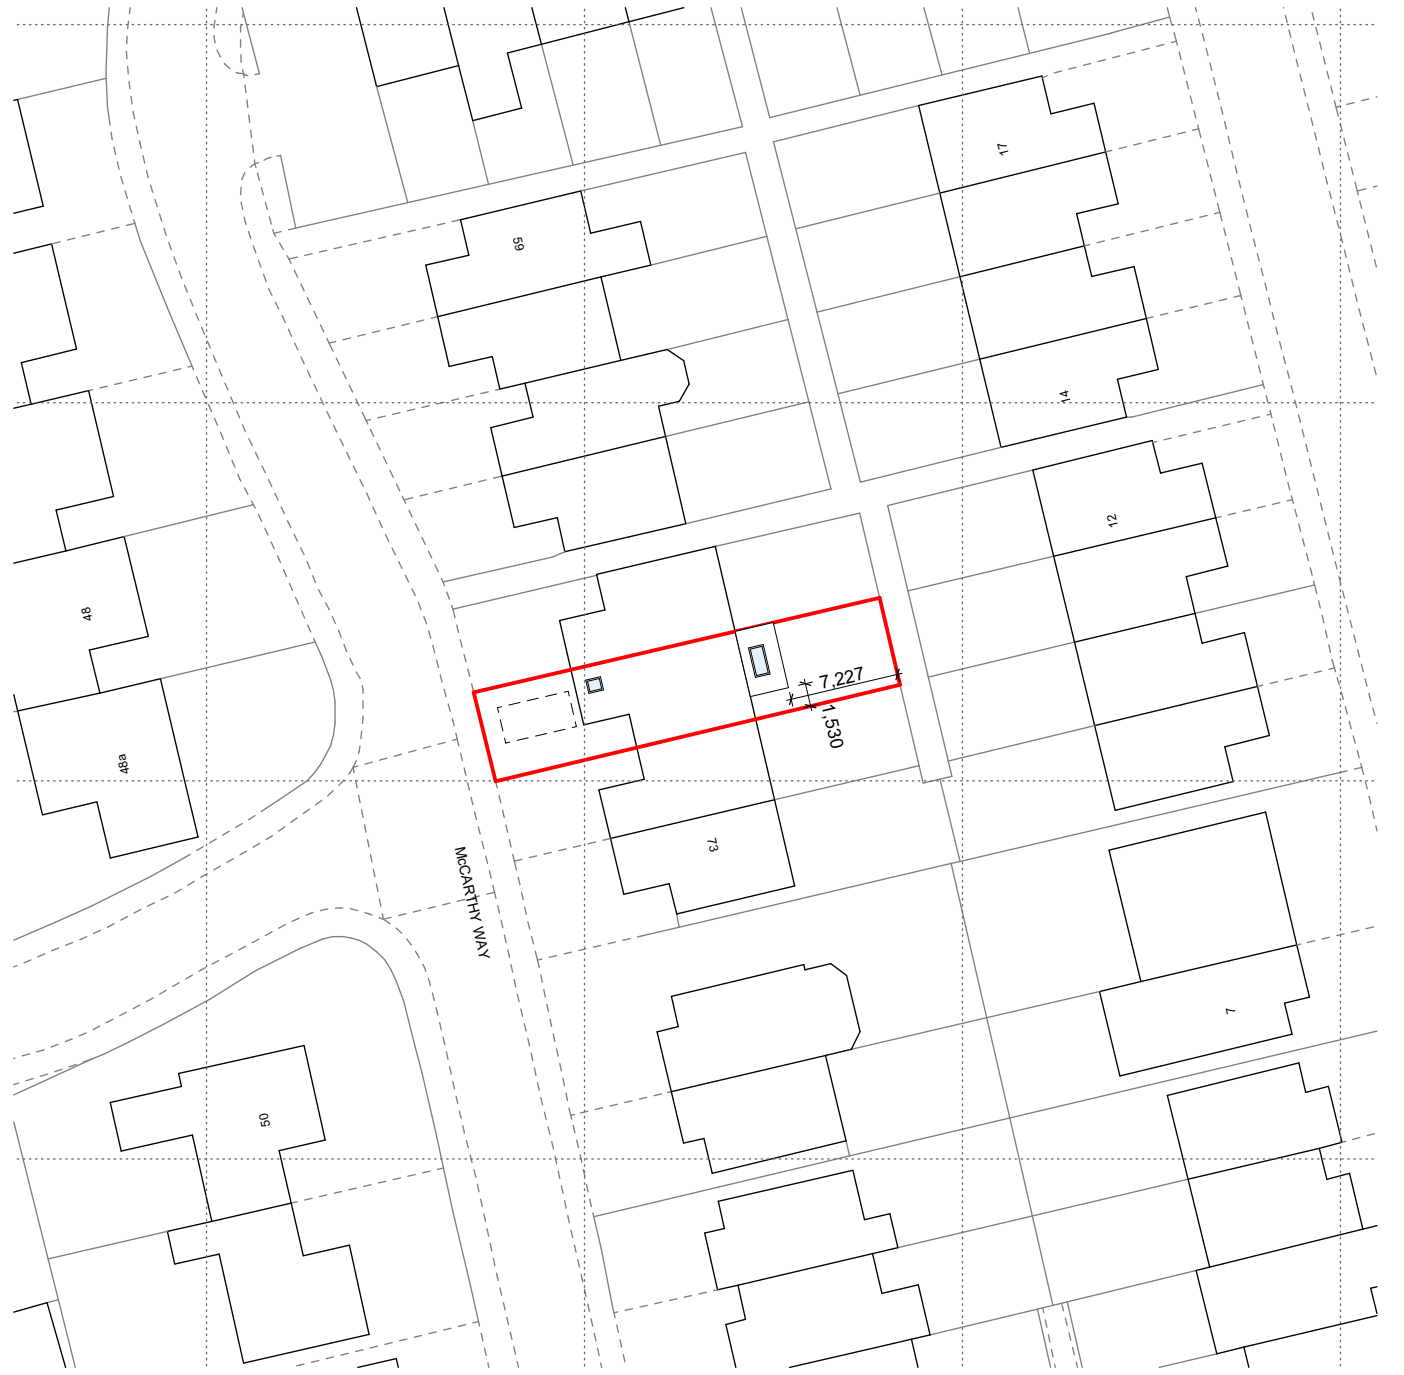

1 Existing Block Plan 1:500

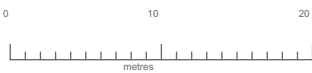

2 Proposed Block Plan 1:500

REV	DESCRIPTION	DATE	AUTHOR	CHK'D	NOTES
P1	INITIAL ISSUE	26.10.24	DD	DD	

This drawing is the copyright of © ARCHITECT and may not be copied, altered or reproduced by a third party without written authority. All dimensions are subject to site survey and site verification. Do not scale from this drawing. Planning purposes exempt.

PROJECT
69 McCarthy Way,
Finchampstead RG40 4UA
CLIENT
Mr J Bowman
STATUS
PLANNING
DRAWING
Existing and Proposed Block Plans

DATE 22.10.24	SCALE @ A3 1:500	AUTHOR DD	CHECKED BY DD	PROJECT NO. 24015-	DRAWING NO. 002	REV. P1
------------------	---------------------	--------------	------------------	-----------------------	--------------------	------------

AR-CHITECT
ARCHITECTURE - DESIGN