




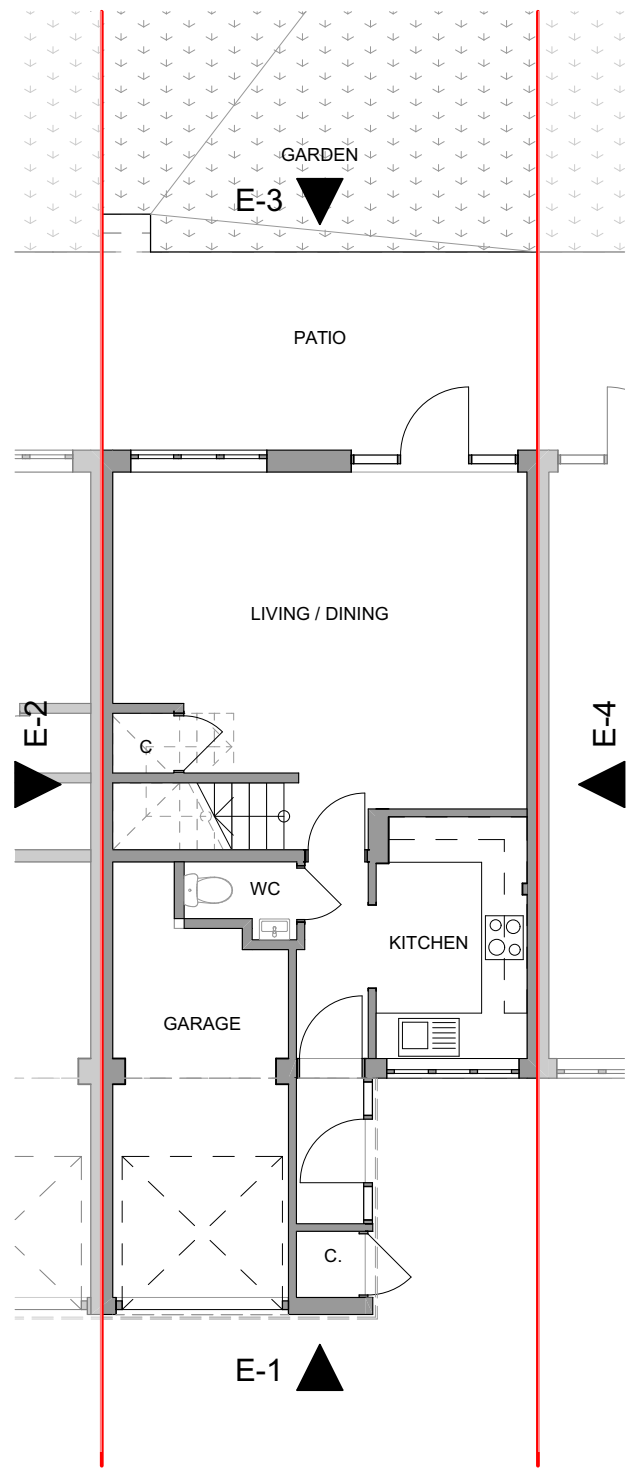

1 GF-Ground Floor 1:100

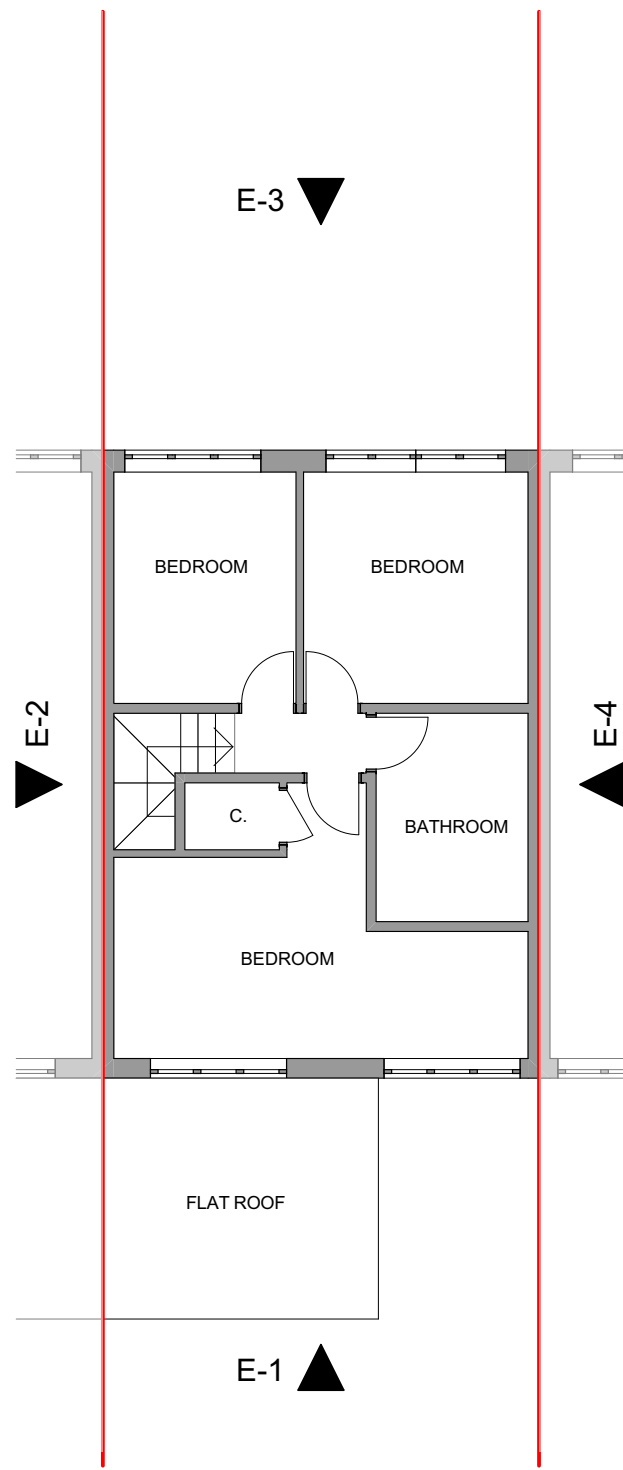

2 01-First Floor 1:100

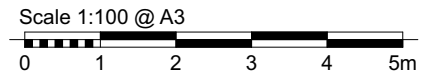

REV	DESCRIPTION	DATE	AUTHOR	CHKD	NOTES
P1	INITIAL ISSUE	26.10.24	DD	DD	

This drawing is the copyright of © ARCHITECT and may not be copied, altered or reproduced by a third party without written authority. All dimensions are subject to site survey and site verification. Do not scale from this drawing. Planning purposes exempt.

PROJECT 69 McCarthy Way, Finchampstead RG40 4UA CLIENT Mr J Bowman STATUS PLANNING DRAWING Existing Plans				ARCHITECT ARCHITECTURE - DESIGN		
DATE 22.10.24	SCALE @ A3 1:100	AUTHOR DD	CHECKED BY DD	PROJECT NO. 24015-	DRAWING NO. 003	REV. P1