



Key


- Existing wall
- Proposed wall
- To Be Demolished
- New Floorspace

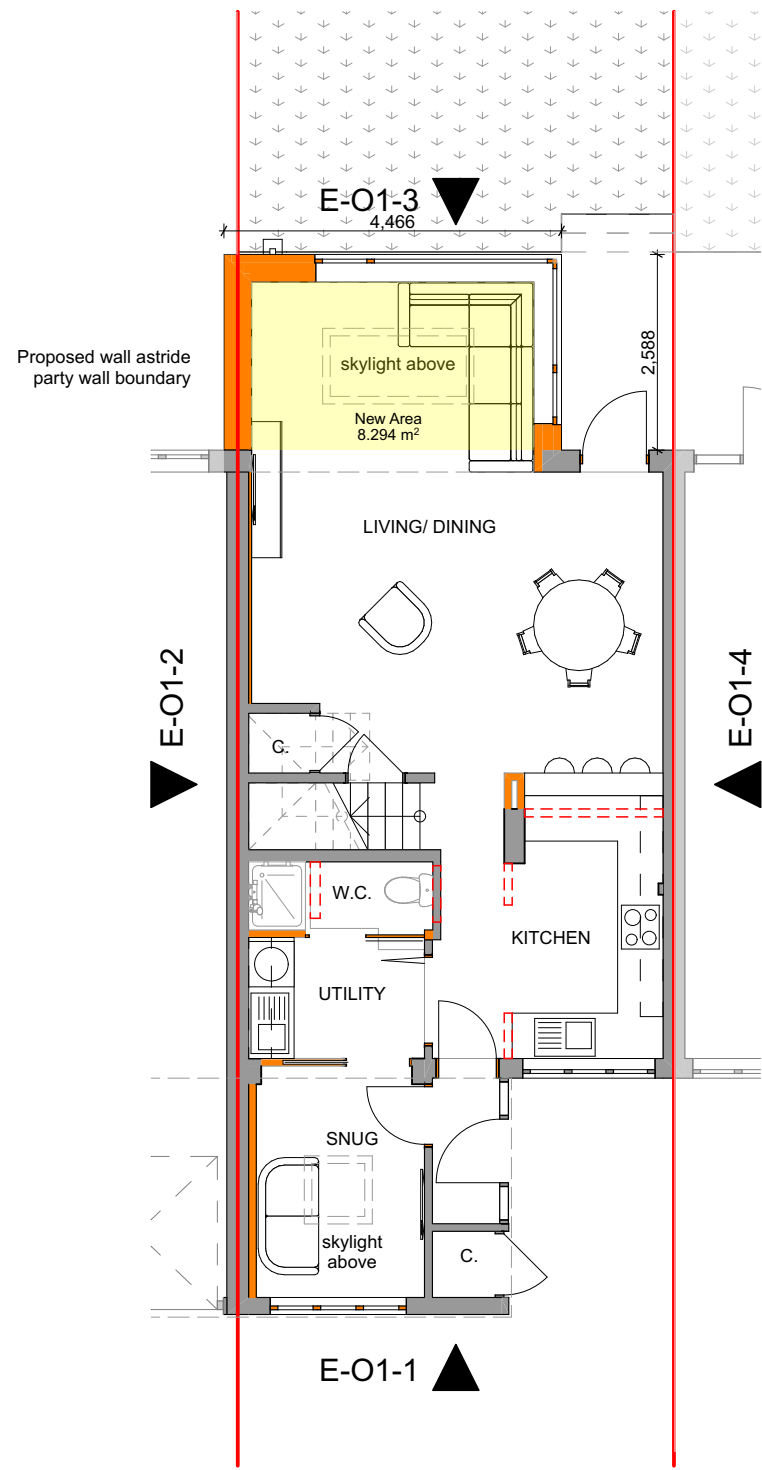

2 GF-Ground Floor 1:100

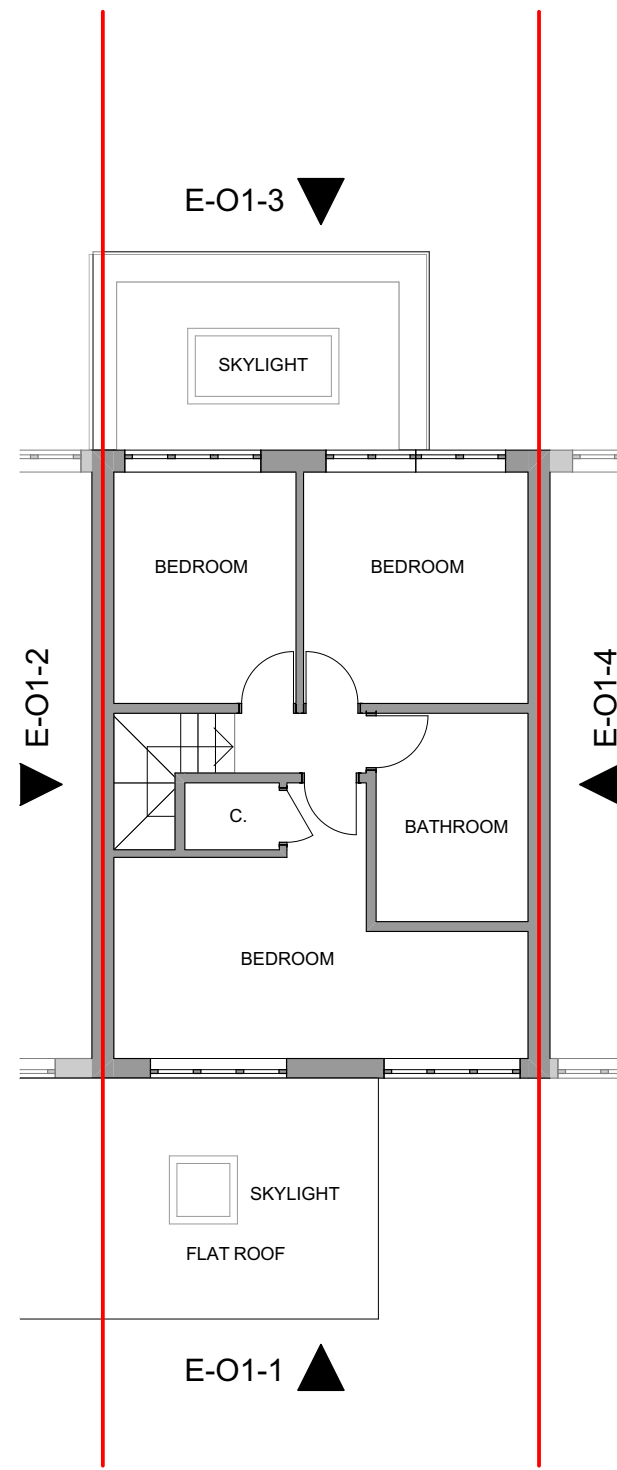

1 01-First Floor 1:100

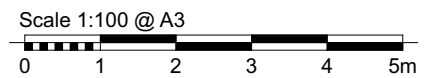

REV	DESCRIPTION	DATE	AUTHOR	CHKD	NOTES
P1		26.10.24	DD	DD	

This drawing is the copyright of © ARCHITECT and may not be copied, altered or reproduced by a third party without written authority. All dimensions are subject to site survey and site verification. Do not scale from this drawing. Planning purposes exempt.

PROJECT
69 McCarthy Way,
Finchampstead RG40 4UA
CLIENT
Mr J Bowman
STATUS
PLANNING
DRAWING
Proposed Plans

DATE	SCALE @ A3	AUTHOR	CHECKED BY	PROJECT NO.	DRAWING NO.	REV.
22.10.24	1:100	DD	DD	24015-	005	P1

AR-CHITECT
ARCHITECTURE - DESIGN