



PLOT HANDINGS:
PLOTS 2012 - 2020 - AS

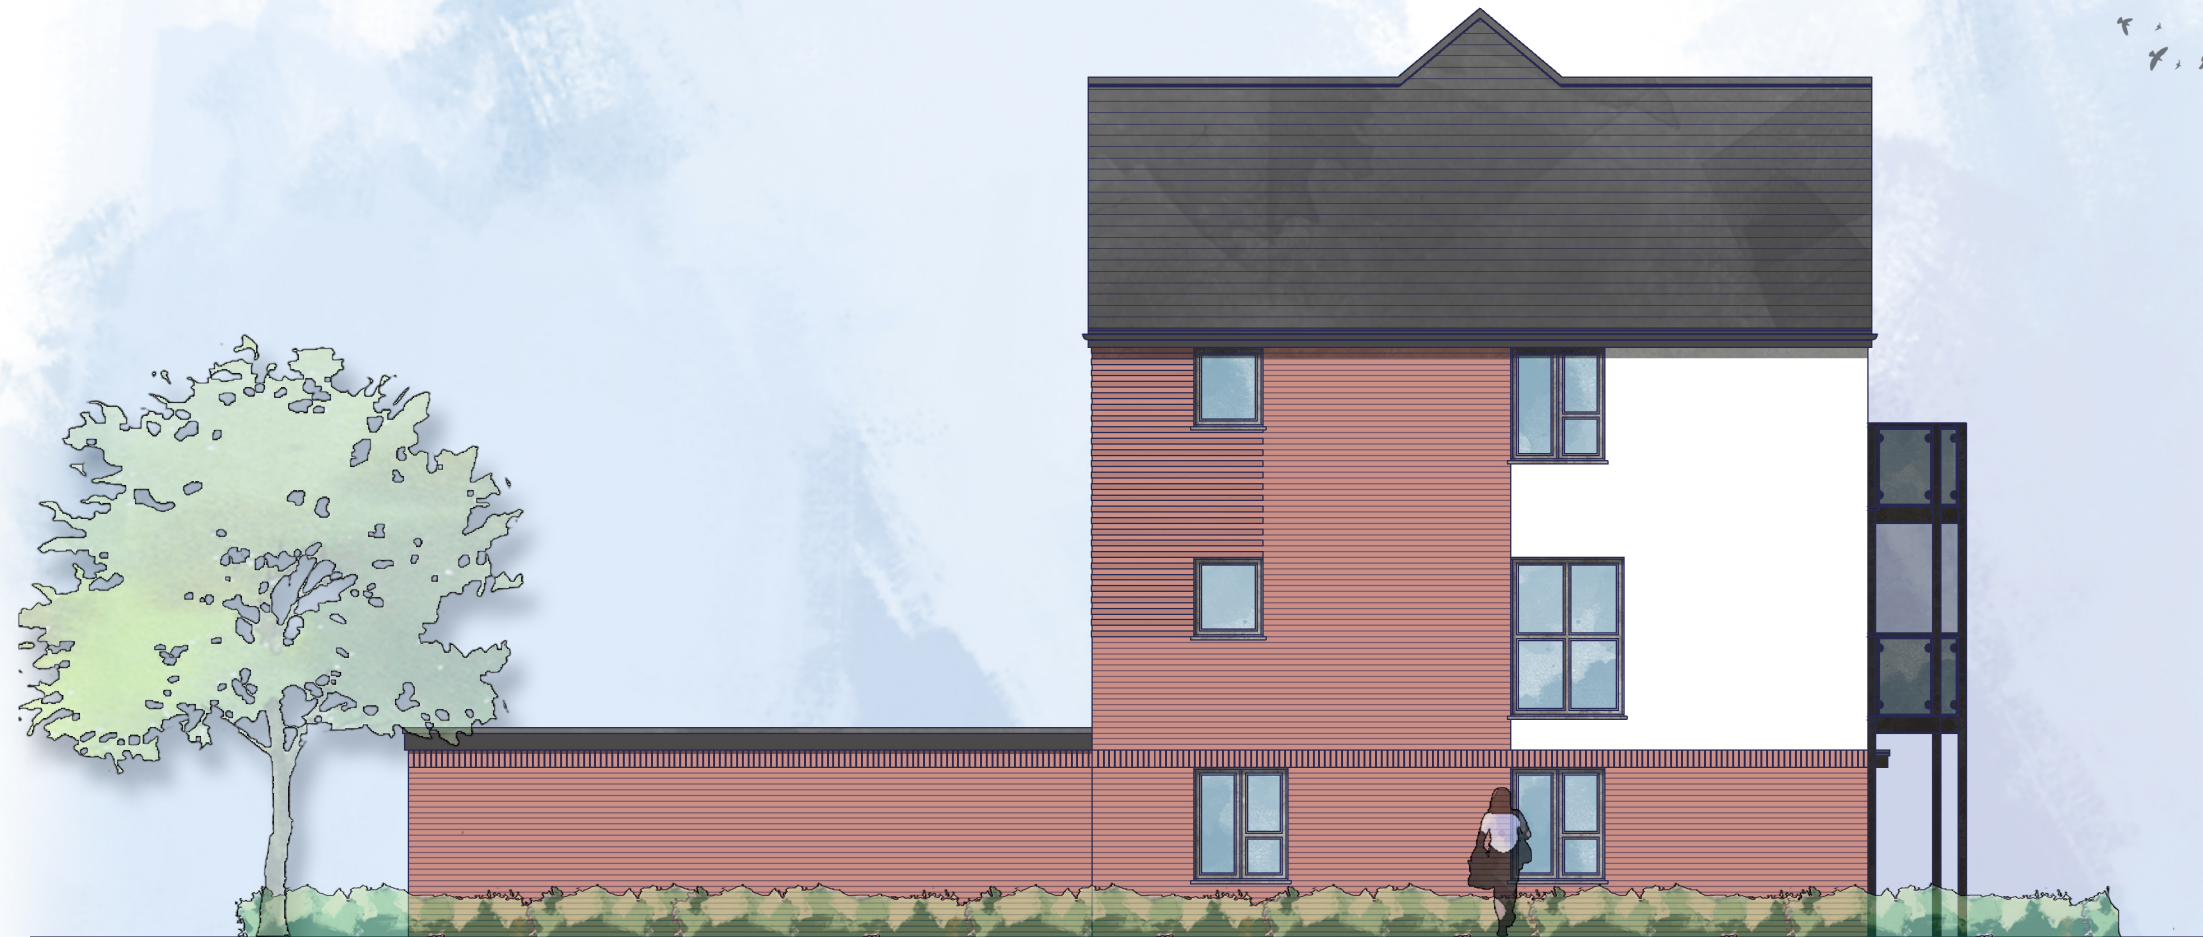

SIDE ELEVATION

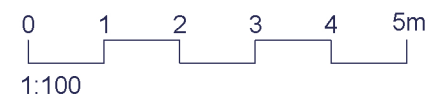

Rev.	Date	Description	Drawn	Checked
Client		Scale	Drawn	Checked
		1:100 @ A3	MCN	DGP
Project	South Wokingham R11	Date	File	
		Feb 2025	P1904 Flat Blocks	
Drawing Title	Block 2 - Style 1 Side Elevation	Drg.No.	Rev.	Drawing Status
		P1904.BLK2.108	-	PLANNING

AAP Architecture Ltd
Unit A, Monument Business Centre, Monument Way East, Woking, Surrey GU21 5LG
T 01483 727345 **E** projects@aap-arc.co.uk **W** aap-arc.co.uk

Under the Intellectual Property Act 2014, this drawing is the copyright of AAP Architecture Ltd.