

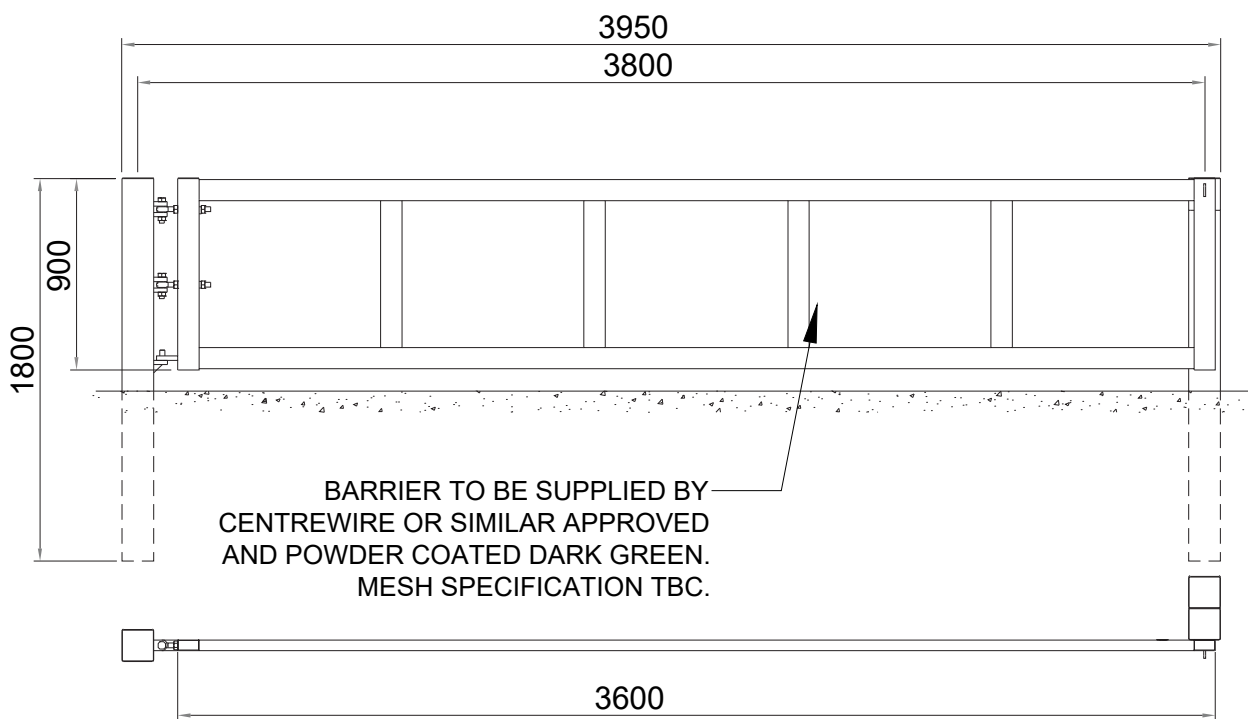
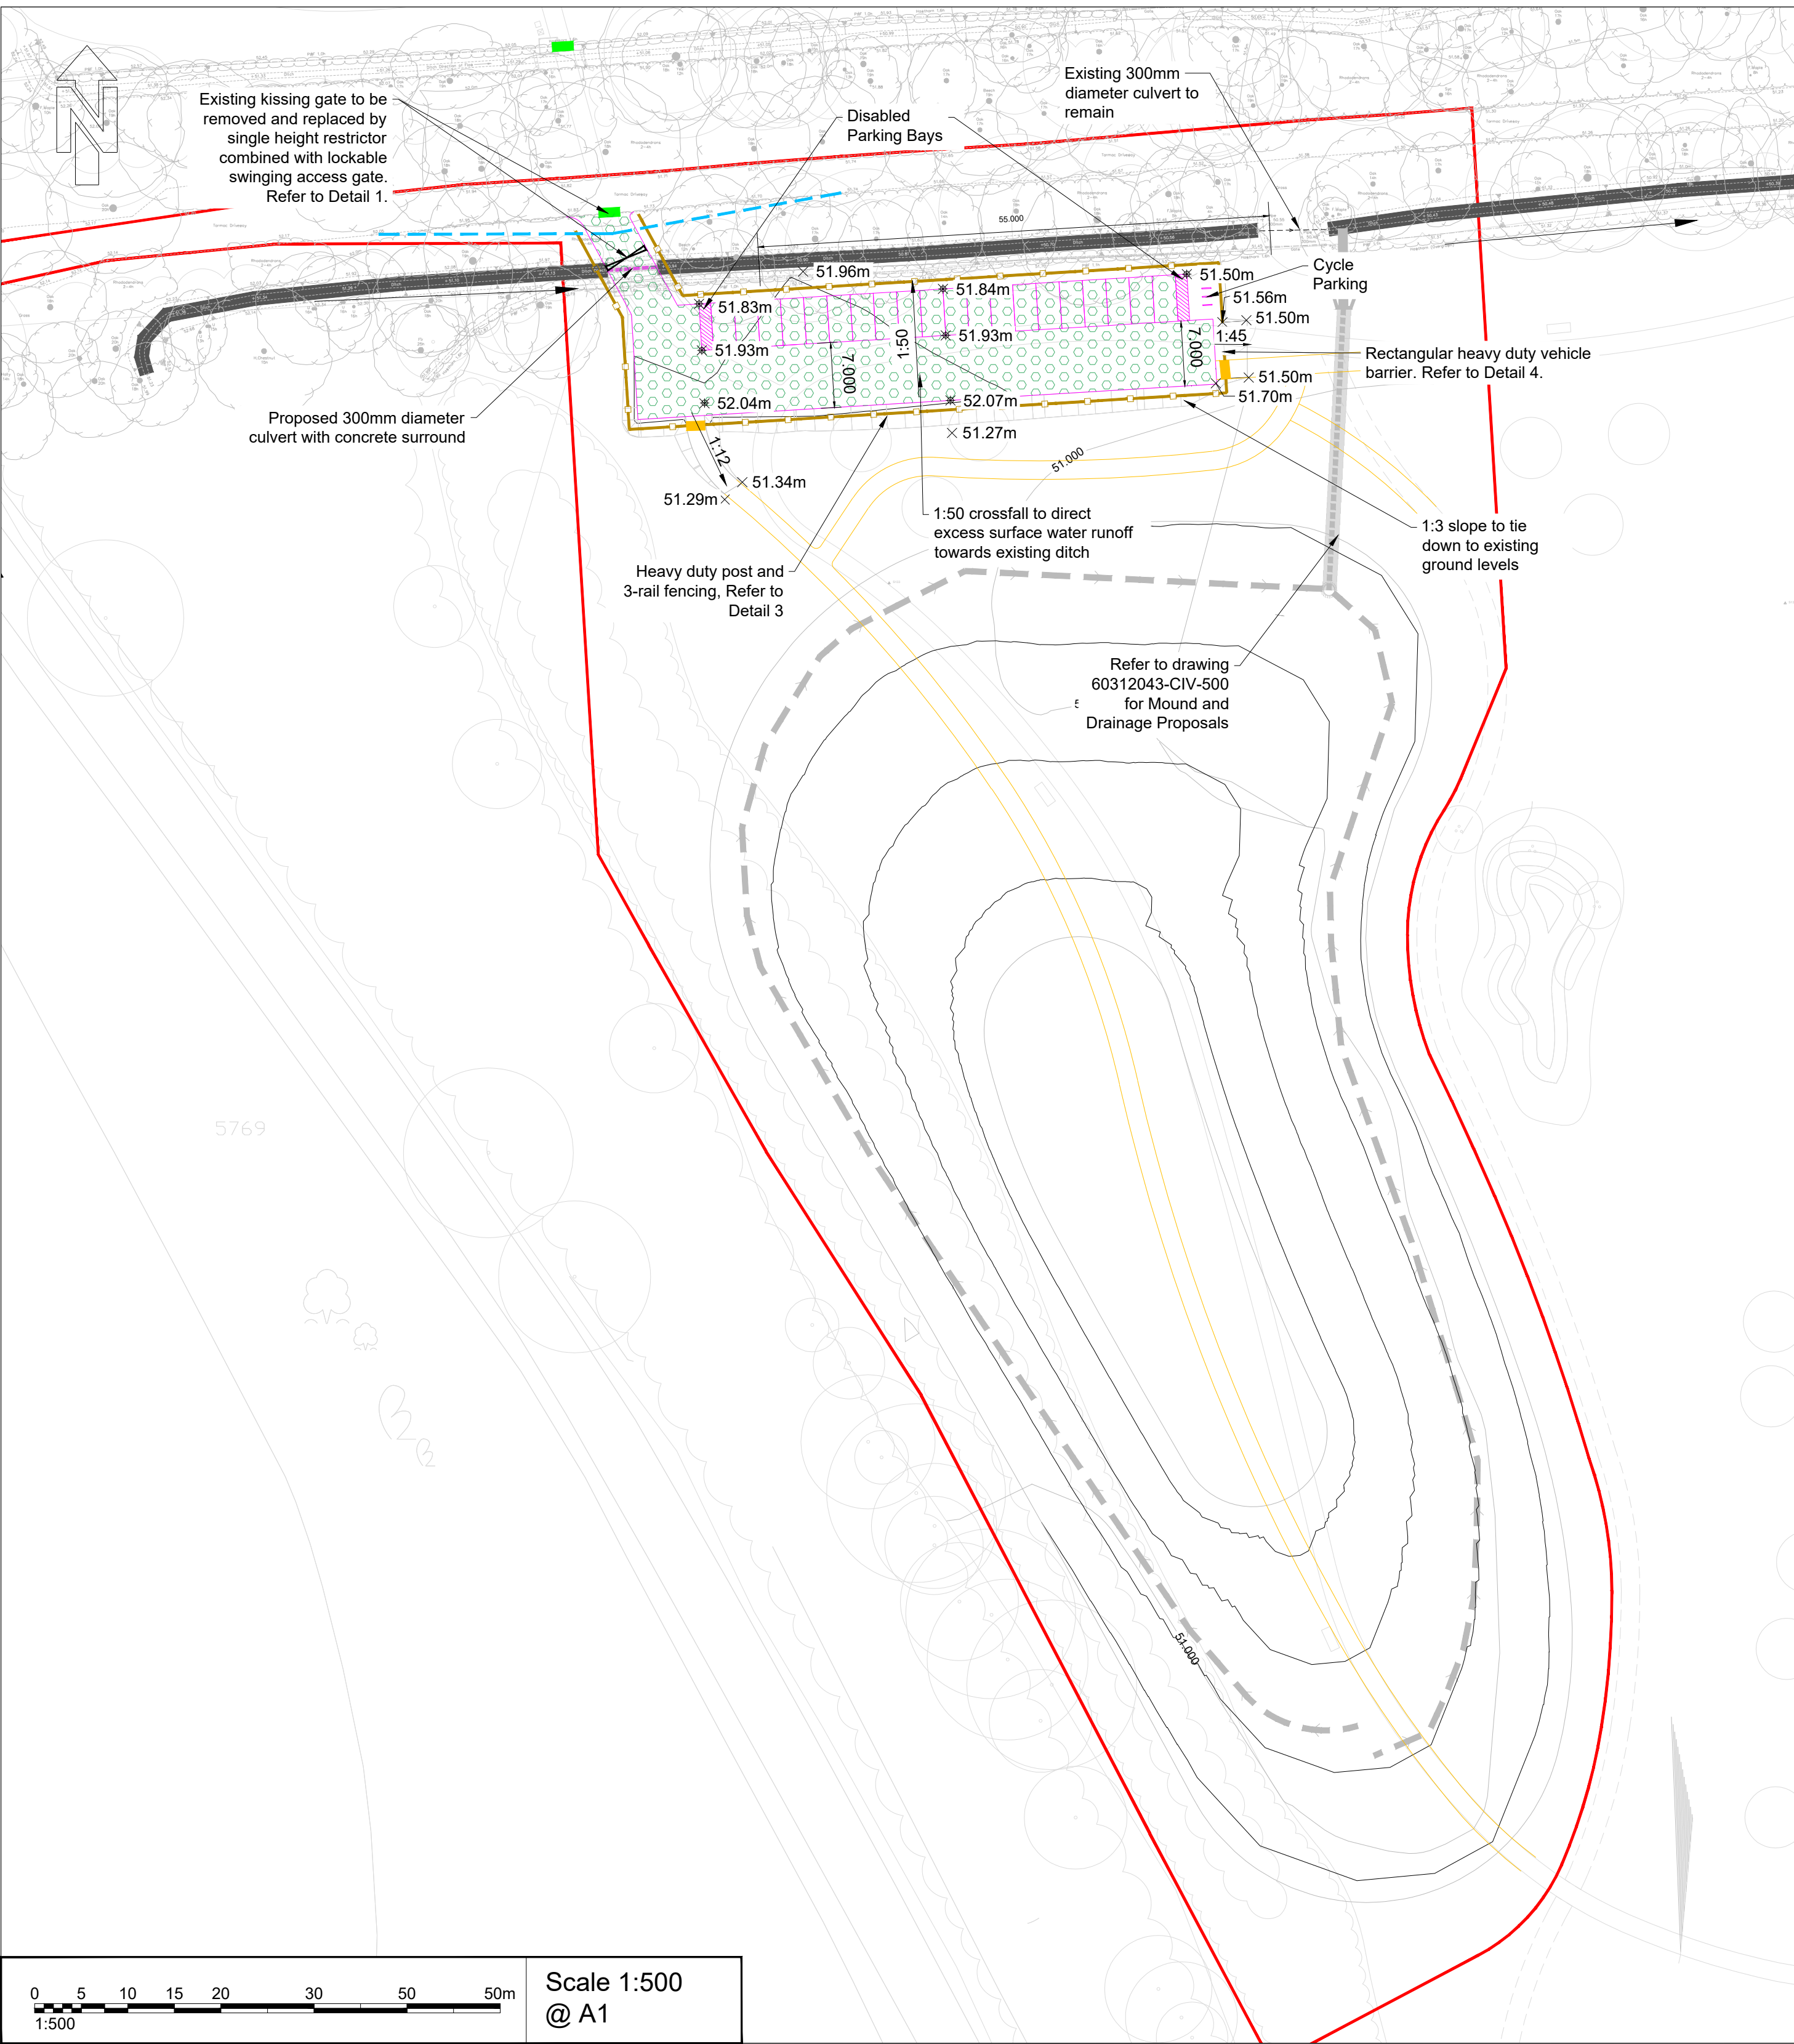


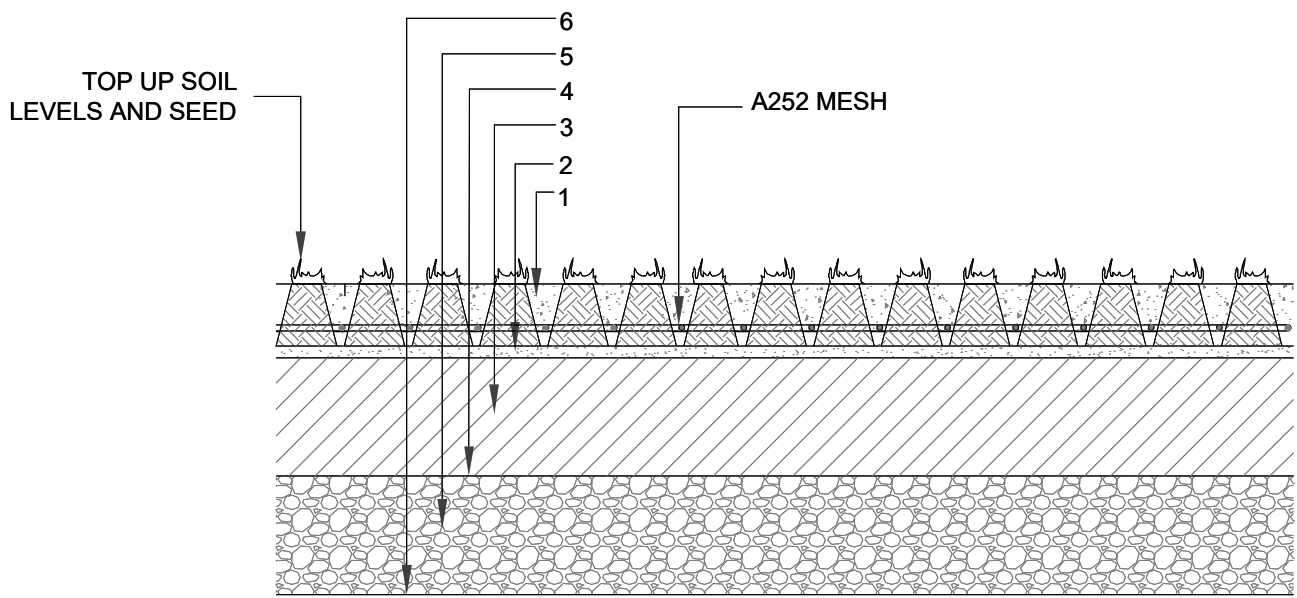


Detail 4 - Rectangular Heavy Duty Vehicle Barrier

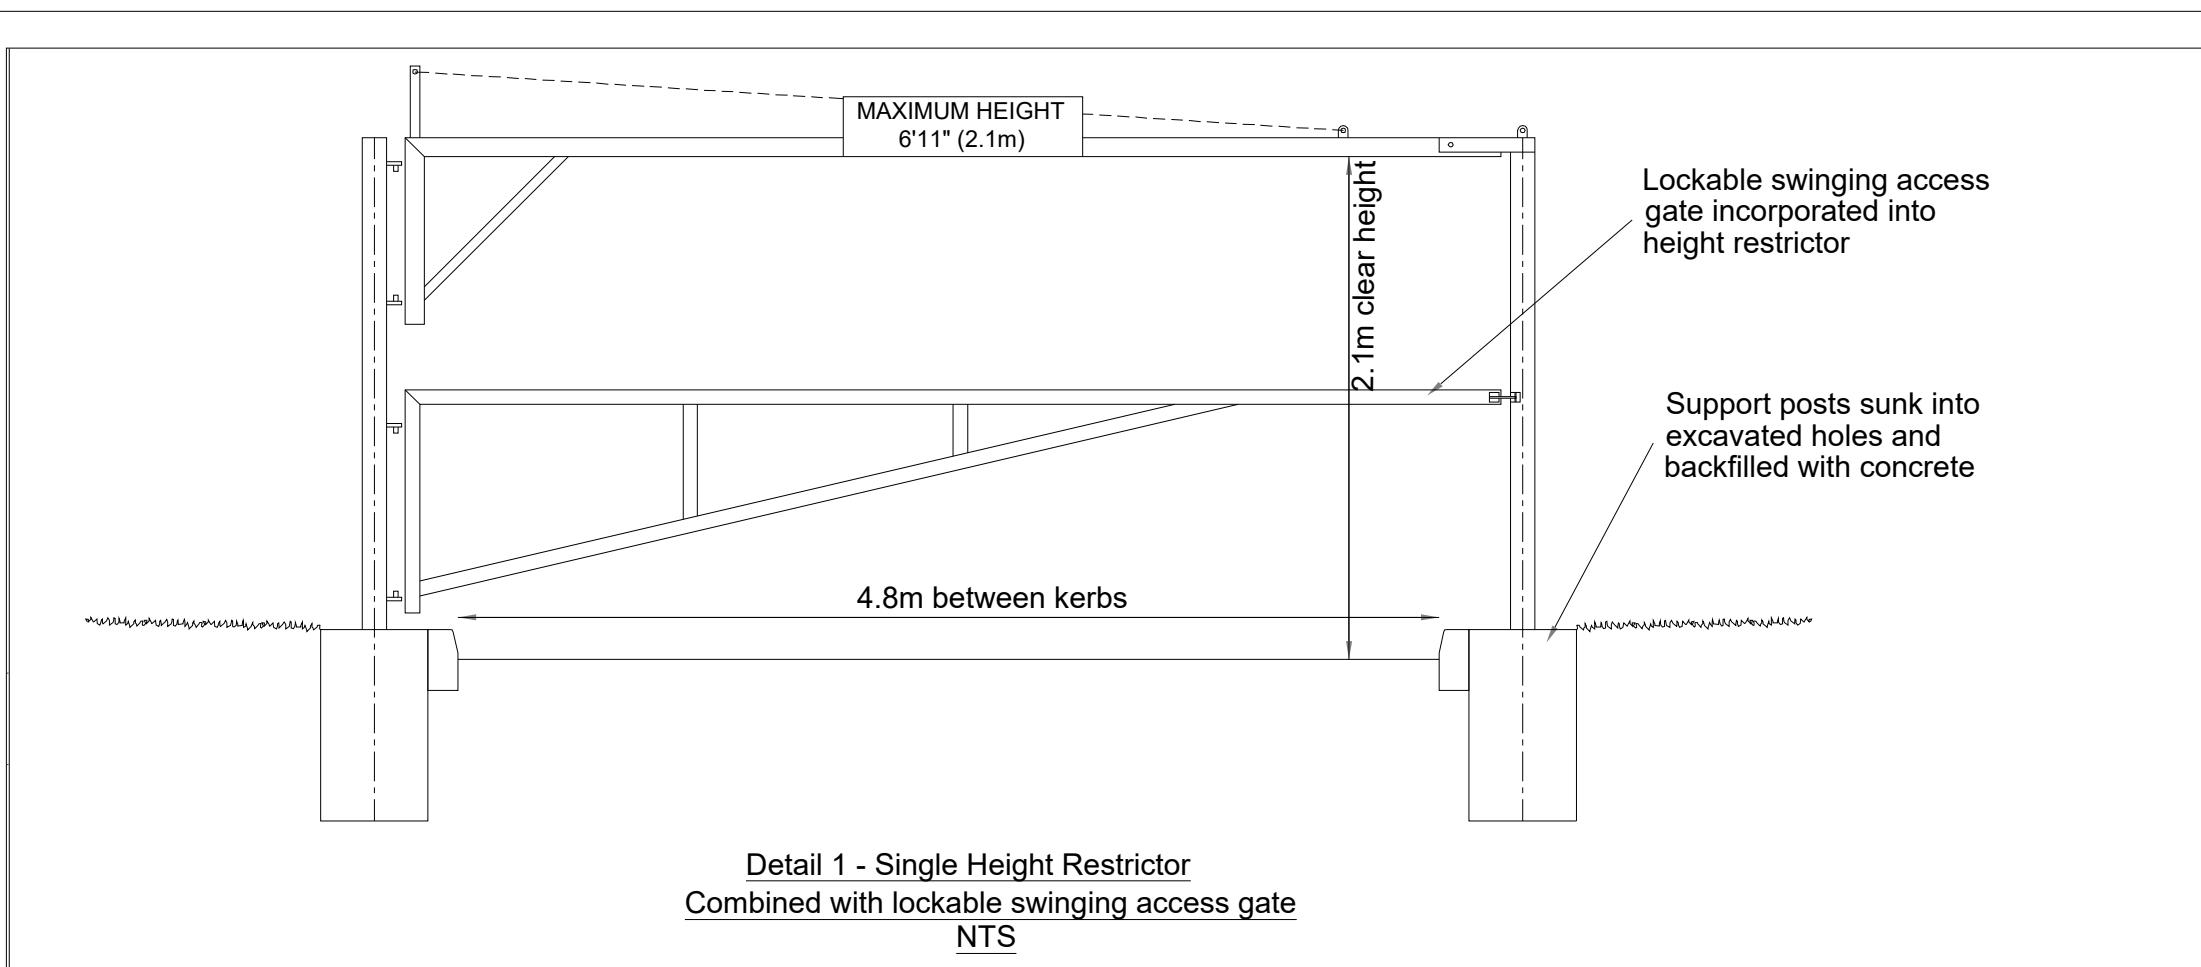

1. REINFORCED GRASS SURFACING
IN-SITU REINFORCED CONCRETE
DEPTH 150mm A252 REINFORCEMENT.
2. BEDDING
20mm BEDDING SAND.
3. BASE
200mm OF TYPE 1 GRANULAR BASE TO CLAUSE 803.
4. GEOTEXTILE
TERRAM T700 OR SIMILAR APPROVED (PERMEABLE).
5. SUB-BASE
200mm OF TYPE 3 GRANULAR MATERIAL
(MINIMUM OF 30% VOID RATIO) - STONE TYPE AS PER SERIES 800 - DOLOMITIC LIMESTONE NOT PERMITTED.
6. GEOTEXTILE
TERRAM T700 OR SIMILAR APPROVED (PERMEABLE).

NOTE
GRASS REINFORCEMENT PROPOSED MUST BE ABLE TO ACCOMMODATE LOADING OF MAINTENANCE TRACTOR AS PER MANUFACTURER'S LOADING GUIDE.

DETAIL 2 - REINFORCED GRASS CAR PARK

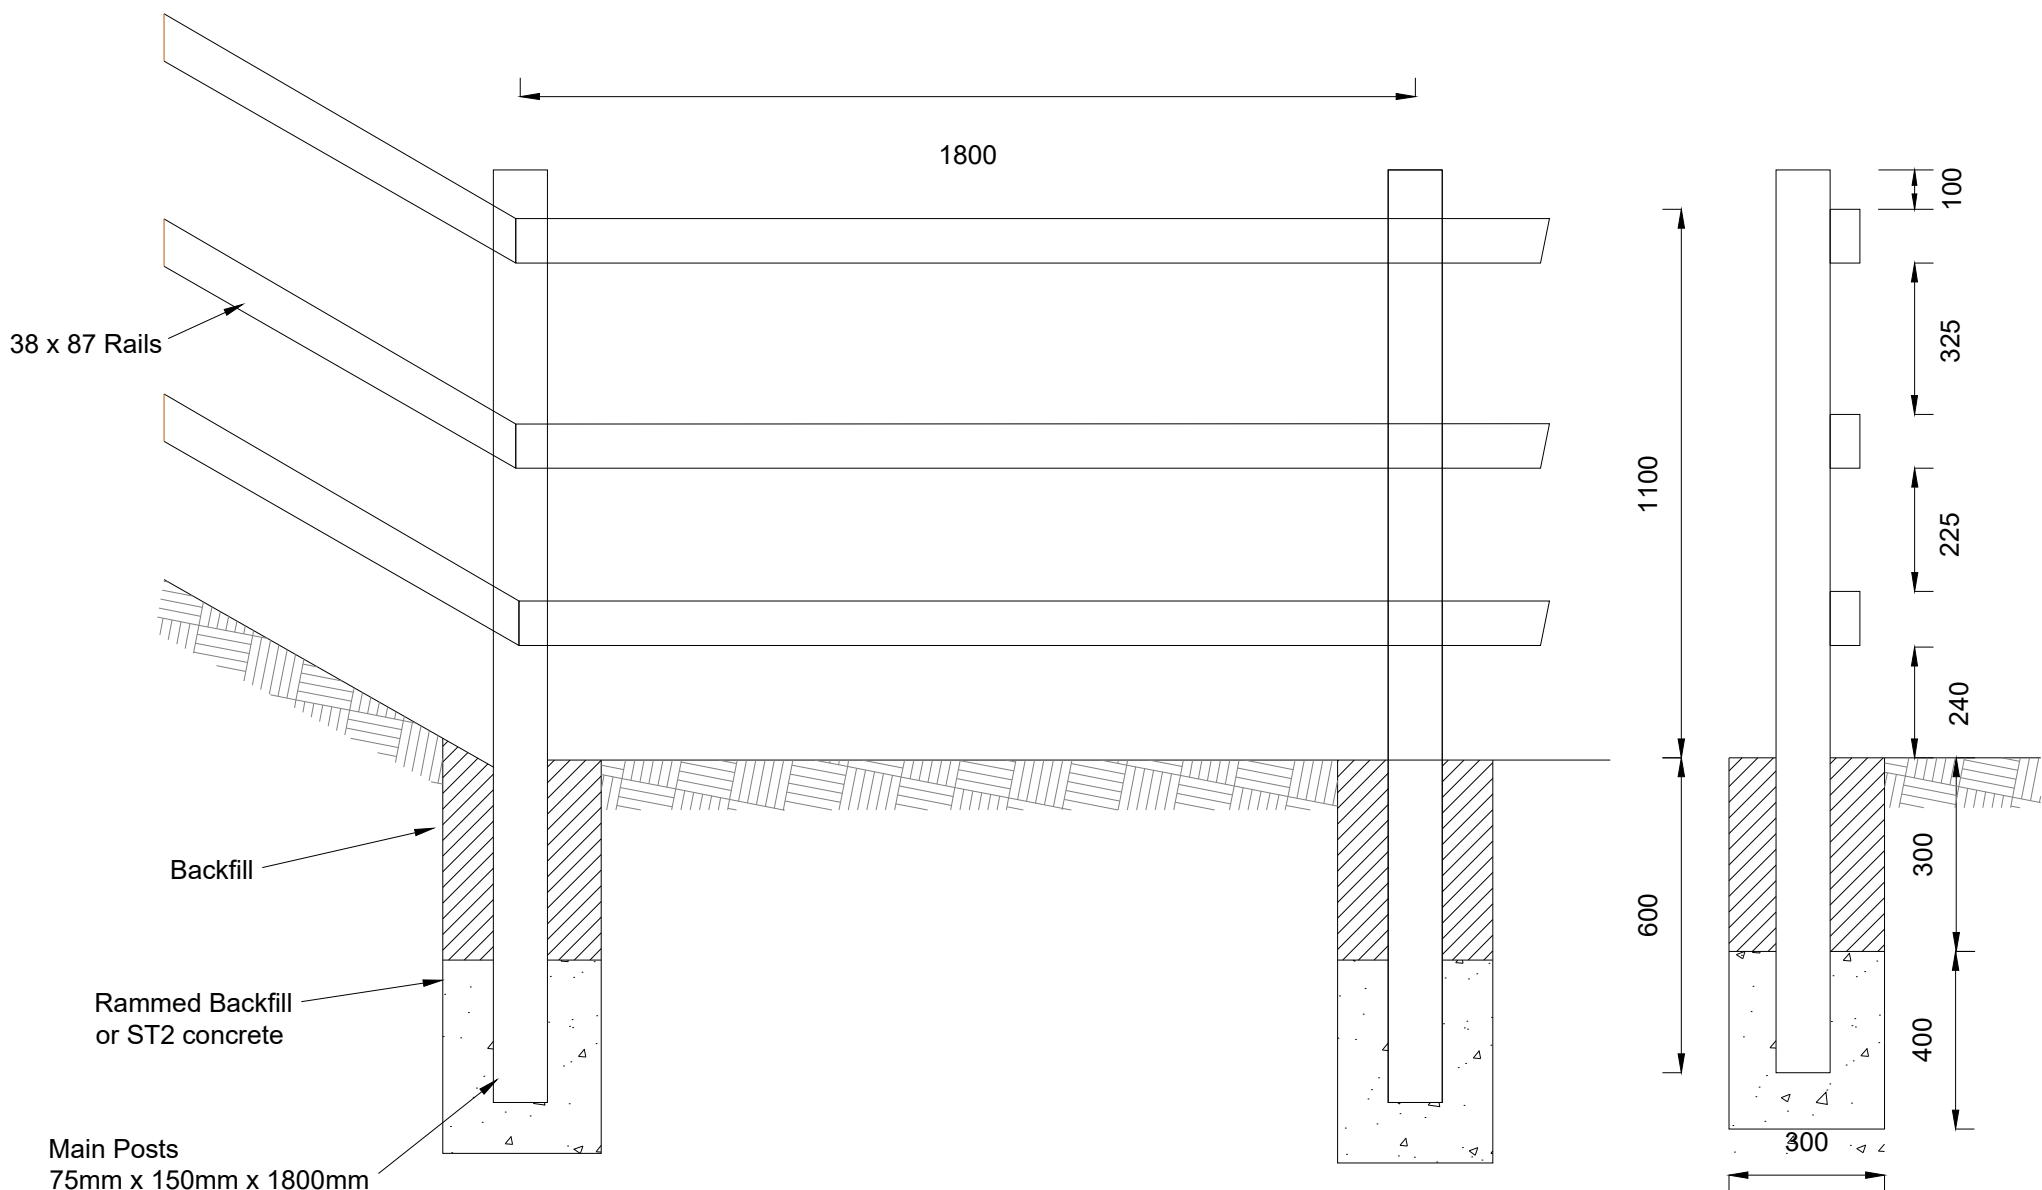

Detail 3 - Heavy Post and 3-Rail Fencing

AECOM

PROJECT

Arborfield Garrison SDL

CLIENT

Crest Nicholson



CONSULTANT

AECOM
The Colmore Building
Colmore Circus Queensway
Birmingham
B4 6AT
T +44 (0)121 212 3035
www.aecom.com

KEY

- Red Line Boundary
- Reinforced Grass Car Park , ref. Detail 2
- Car Park Layout
- Proposed Heavy Post and 3-rail Timber Fencing, ref. Detail 3
- Proposed realigned paths
- Proposed kissing gates
- Existing Pipe
- Existing kissing gates
- Proposed culvert with concrete surround
- Existing Ditchcourse
- Junction Visibility Splay (X:2.4m Y:25m)

NOTES

- 1 - This drawing is not to be scaled.
- 2 - Topographical survey from "Topographical Survey ref. S23976701" received from Hook Survey dated February 2024.
- 3 - All spot levels are set to mAOD
- 4 - West Court Sang car park layout has been taken from drawing 'SANG Base West Car Park' received 14/05/2024.
- 5 - Parking spaces have dimensions of 2.5m x 5m as defined by the British Standard for bay sizes.
- 6 - Detail 1, Swing Arm Height Restricting Barrier provided by Wokingham Borough Council on 10.04.2024
- 7 - The following freely and publicly available statutory undertakers' records have been checked and show no apparatus in this area
 - SSEN (Electricity)
 - SGN (Gas)
 - Gigaclear (Telecoms)It is the contractor's responsibility to undertake a full utilities search and survey prior to any construction works
- 8 - Parking spaces to be delineated using white coloured Bodpave (or similar approved) cells at corners.

KEY PLAN



ISSUE/REVISION

I/R	DATE	DESCRIPTION	BY	CHK	APP
P01	09/02/24	First Issue	DN	CO	CLP
P02	08/05/24	Relocated Access	JR	CO	CLP
P03	14/05/24	Bodpave Paving Removed, Top of Mound and Boundary Amended	DN	CO	CLP

ISSUE PURPOSE / SUITABILITY
ISSUED FOR PLANNING

PROJECT NUMBER

60051619

SHEET TITLE

WEST COURT L&G SANG
CAR PARK LAYOUT PLAN
GENERAL ARRANGEMENT & DETAILS

SHEET NUMBER

60312043-CIV-510