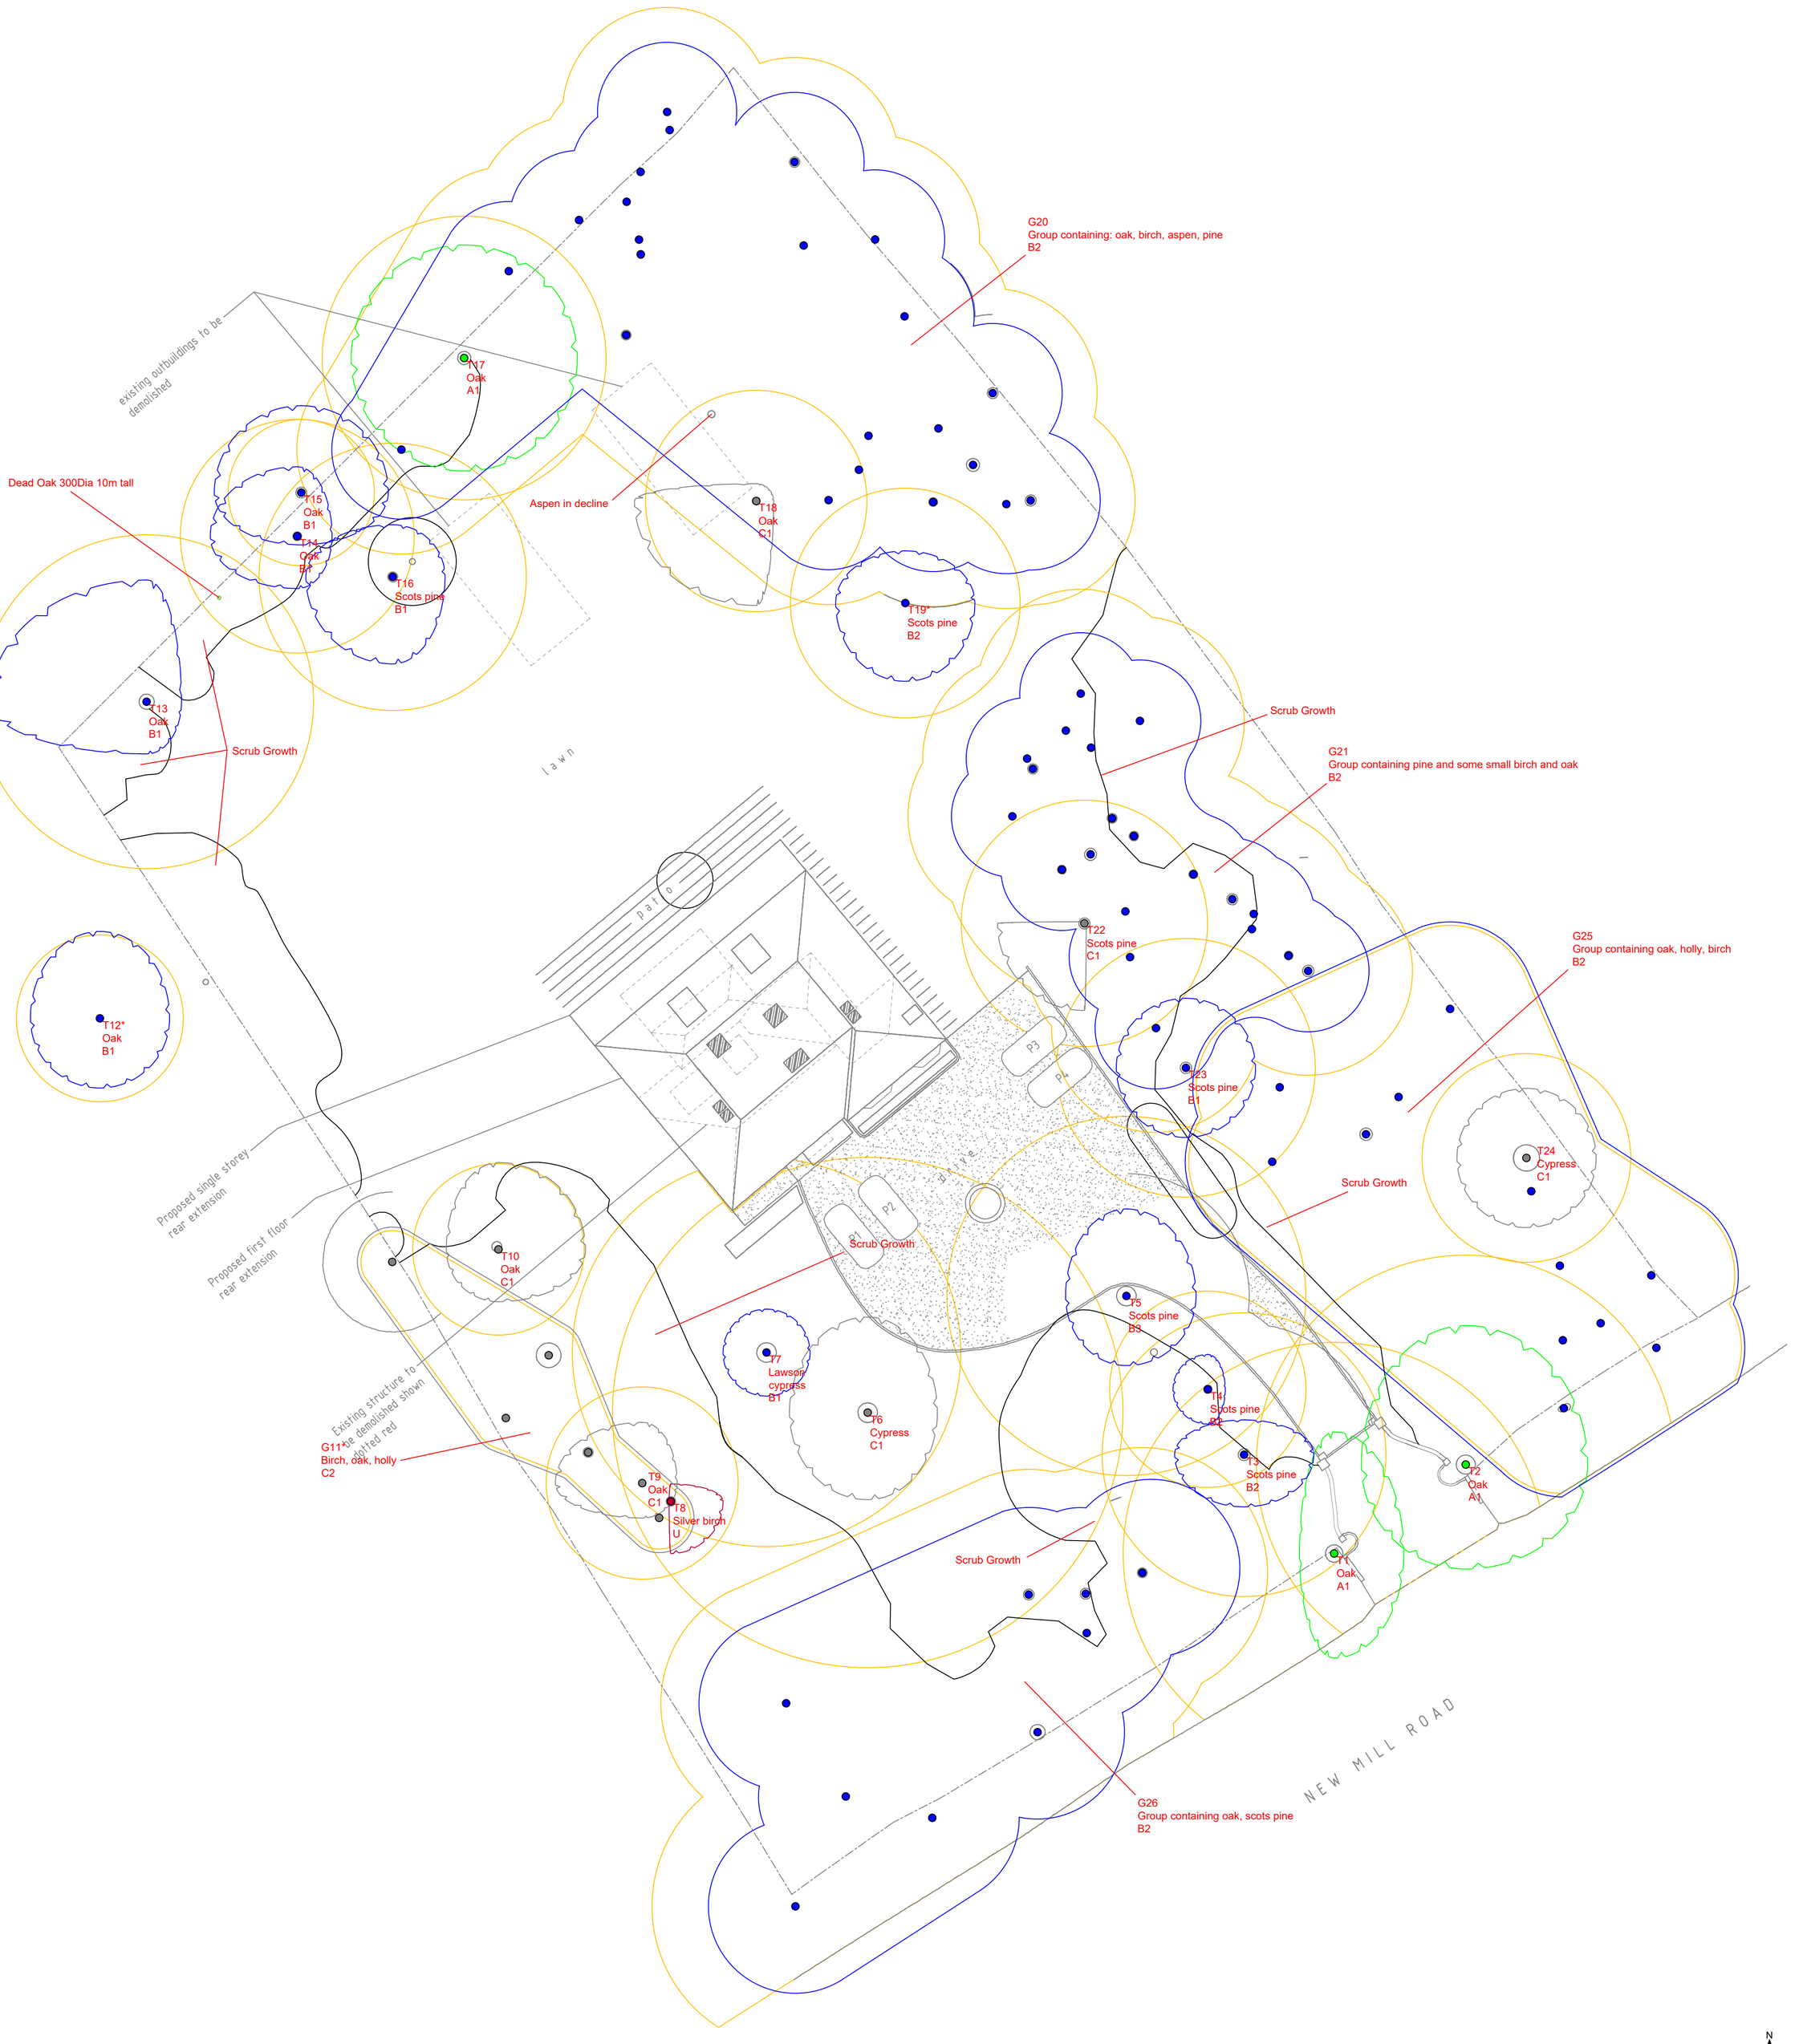



GHAtrees
arboricultural consultancy

t: 07884 056 025
e: glen@ghatrees.co.uk
www.ghatrees.co.uk

Site: Cherrylands, New Mill Road, Finchampstead, RG40 4QU	1:200@A1
Drawing Title: Arboricultural Impact Assessment	August 2025

Key:

- Category A
- Category B
- Category C
- Category U
- Scrub / Shrubs / Hedges

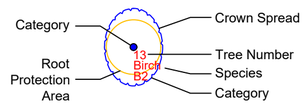

NOTE: Tree/group numbers marked with an * have approximate locations.