
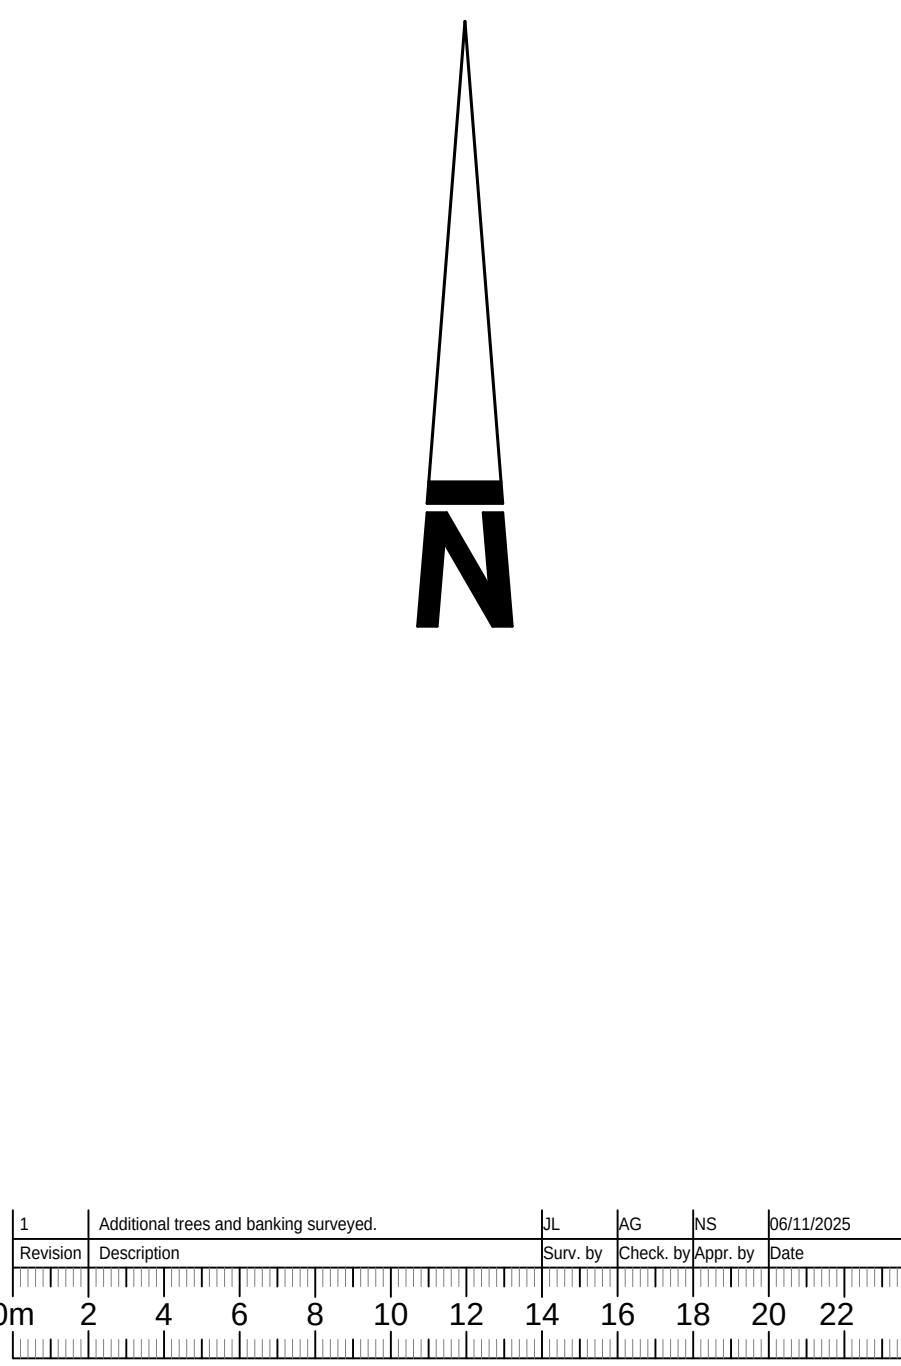
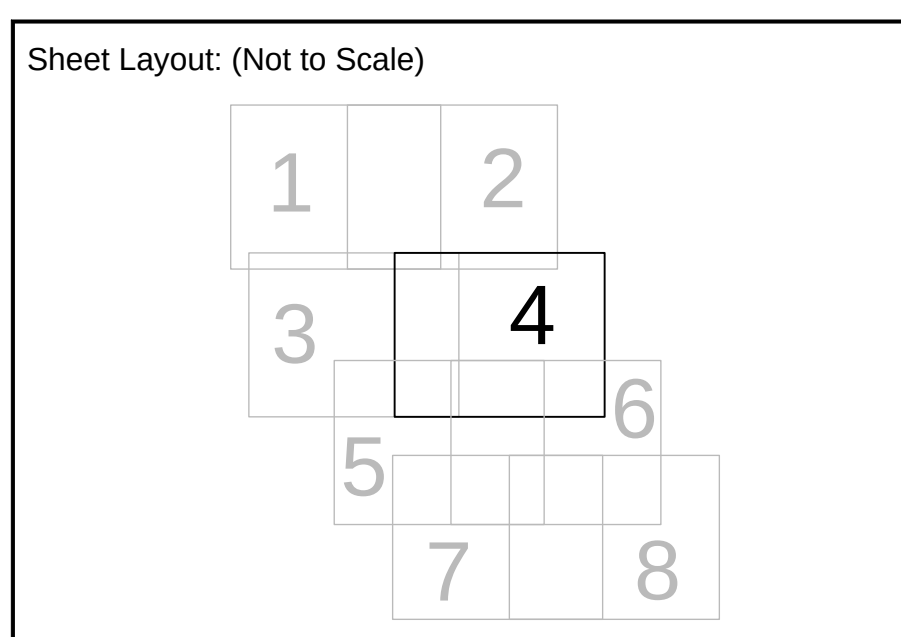


Coordinate Table				
Station	Description	Easting	Northing	Level
S1	Road Nail	483779.543	105687.900	71.535
S2	Road Nail	483759.538	105681.930	70.730
S3	Road Nail	483779.543	105683.930	70.730
S4	Road Nail	483716.156	105671.556	68.926
S5	Road Nail	483680.592	105679.839	69.470
S6	Road Nail	483618.135	105686.964	69.933
S7	Road Nail	483618.135	105686.964	69.933
S8	Road Nail	483499.341	105616.693	67.776
S9	Road Nail	483472.228	105642.308	67.776
S10	Road Nail	483499.341	105616.693	67.776
S11	Road Nail	483380.154	105610.256	68.566
S12	Road Nail	483595.135	105635.584	68.562
S13	Road Nail	483595.135	105635.584	68.562
S14	Road Nail	483591.923	105607.586	67.380
S15	Road Nail	483619.956	105638.125	67.966
S16	Road Nail	483619.956	105638.125	67.966
S17	Road Nail	483602.204	105696.642	68.991
S18	Road Nail	483663.984	105694.153	68.687
S19	Road Nail	483663.984	105694.153	68.687
S20	Road Nail	483651.461	105692.776	67.583

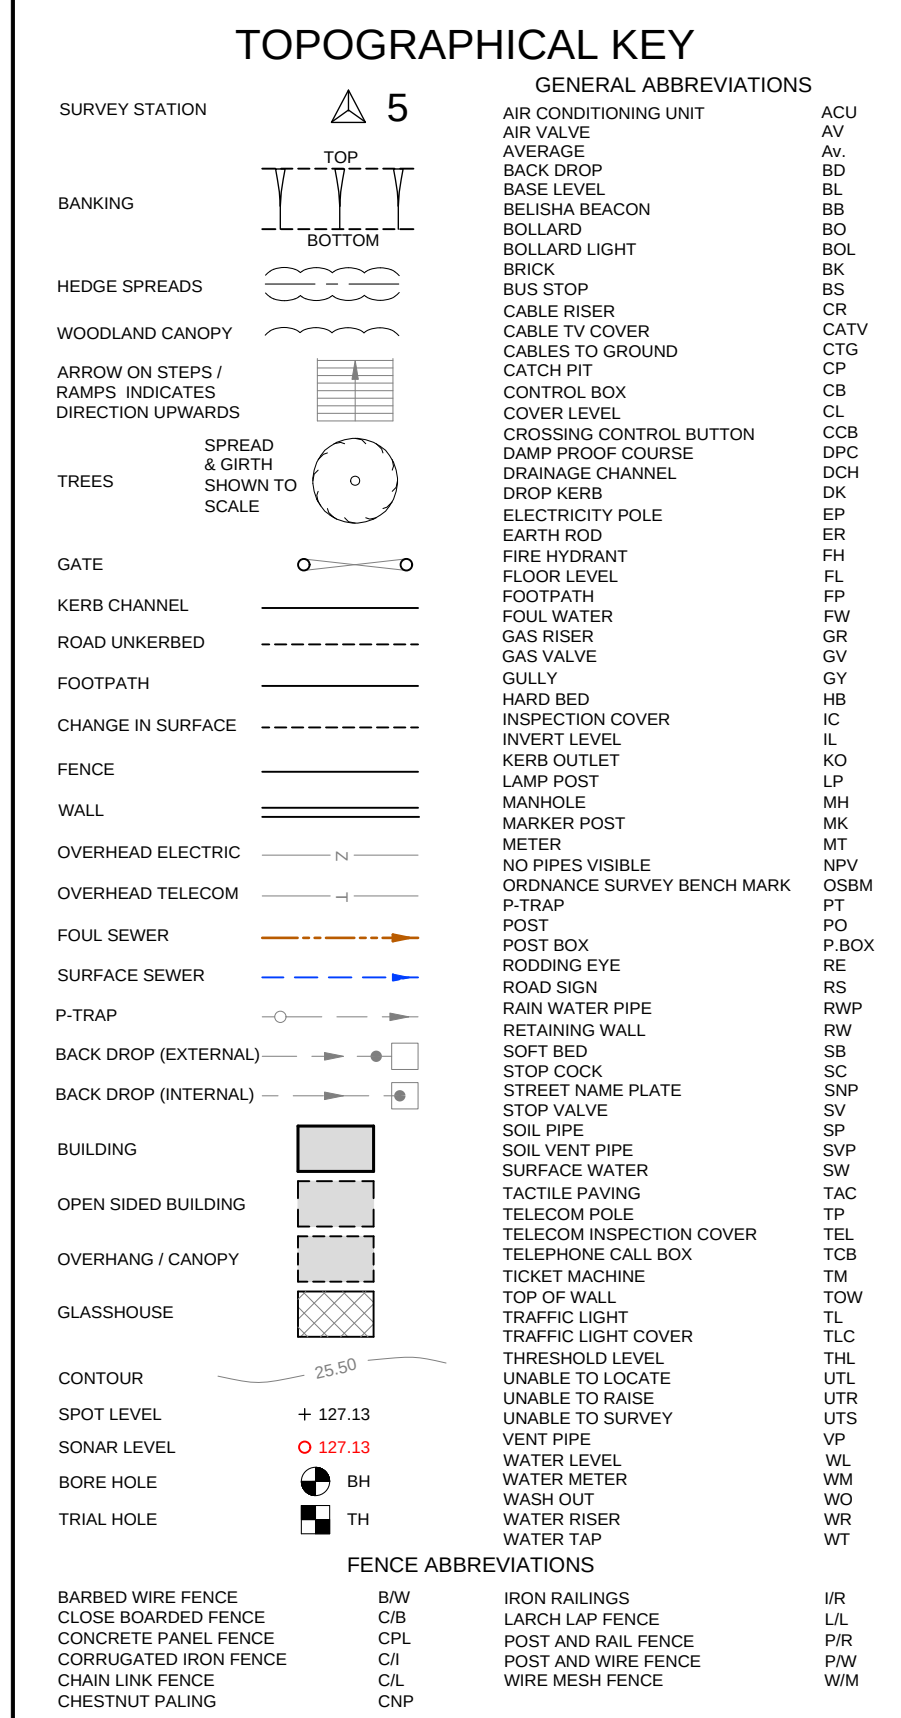

Topographical Survey

Client:

 dandara

Pinewood Campus
Nine Mile Ride
Wokingham
RG40 3EW

Scale: 1:200	Sheet Size: A0	Sheet Number: 4	Date: August 2025		
Project Number: 36437	Rev: 1	Surveyed by: JL	Checked by: AG	Approved by: NS	

mksurveys

www.mk-surveys.com www.surveys4bim.co.uk
Head Office: Milton Keynes t: 01908 565561 e: mail@mk-surveys.co.uk