
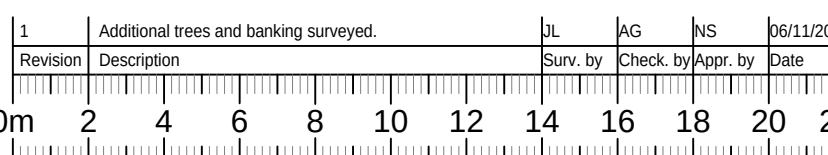
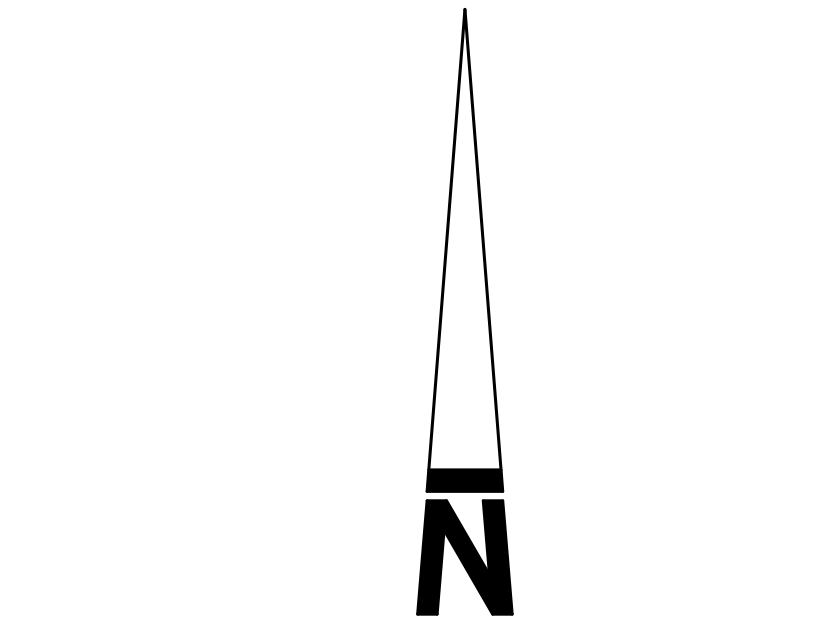
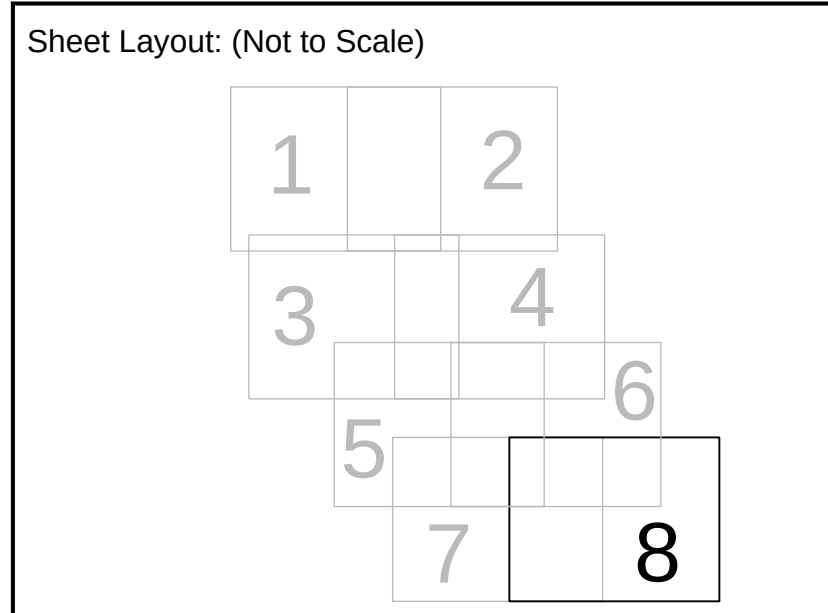


- Notes:**
1. GRID AND LEVELS BASED ON ORDNANCE DATUM, DERIVED FROM THE NATIONAL GNSS NETWORK. LOCAL SCALE FACTOR 0.99968 APPLIED.
 2. TREE AND HEDGE SPECIES HAVE BEEN IDENTIFIED AS ACCURATELY AS POSSIBLE BUT SHOULD BE CROSS CHECKED IN CRITICAL AREAS.

Coordinate Table				
Station	Description	Easting	Northing	Level
S1	Road Nail	437775.54	166567.98	71.0
S2	Road Nail	437379.58	166171.53	70.0
S3	Road Nail	437474.22	165831.42	69.0
S4	Road Nail	437316.11	165711.55	68.0
S5	Road Nail	436860.55	165879.93	69.0
S6	Road Nail	436361.11	165898.96	68.0
S7	Road Nail	435328.21	165893.95	68.0
S8	Road Nail	434999.31	165916.63	68.0
S9	Road Nail	435000.00	165942.50	67.0
S10	Road Nail	435256.57	166001.74	68.0
S11	Road Nail	438300.15	165710.26	70.0
S12	Road Nail	435005.15	166003.58	68.0
S13	Road Nail	435005.15	166003.58	68.0
S14	Road Nail	435591.923	166078.50	70.0
S15	Road Nail	435916.956	166308.125	67.0
S16	Road Nail	436000.694	166000.694	68.0
S17	Road Nail	436002.204	165995.642	68.0
S18	Road Nail	436651.964	165954.153	67.0
S19	Road Nail	436039.923	165903.923	67.0
S20	Road Nail	436361.941	166055.776	67.0

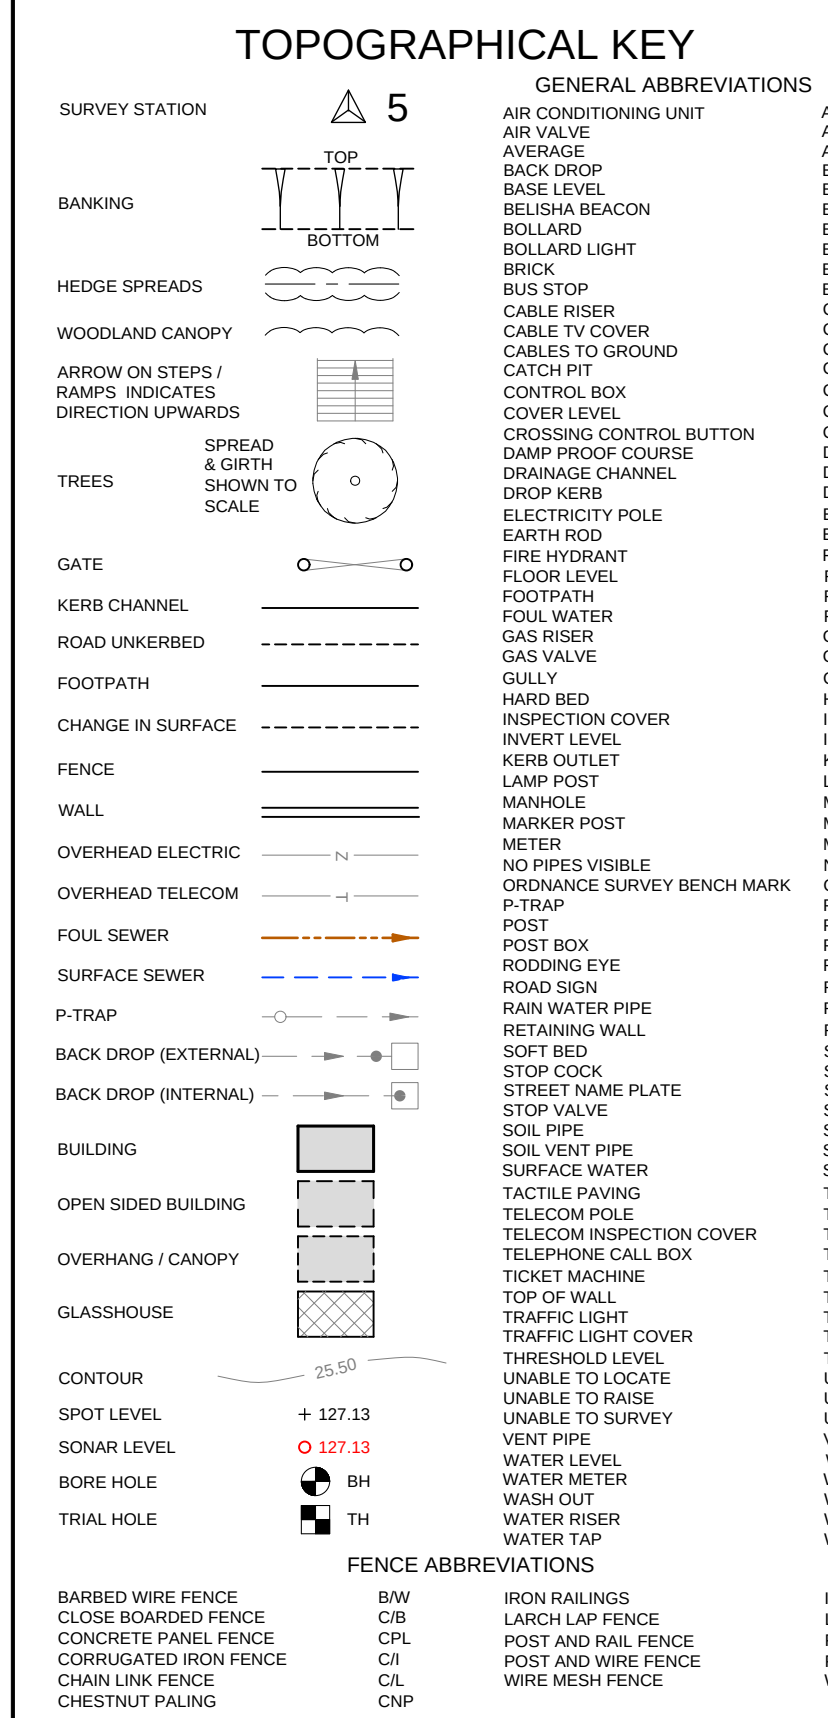

Topographical Survey

Client



Pinewood Campus
Nine Mile Ride
Wokingham
RG40 3EW

Scale: 1:200	Sheet Size: A0	Sheet Number: 8	Date: August 1, 2011
Project Number: 36437	Rev: 1	Surveyed by: JL	Checked by: AG

mksurveys

www.mksurveys.com www.surveys4biz.co.uk

Head Office: Milton Keynes t: 01908 565561 e: mail@mksurveys.com