



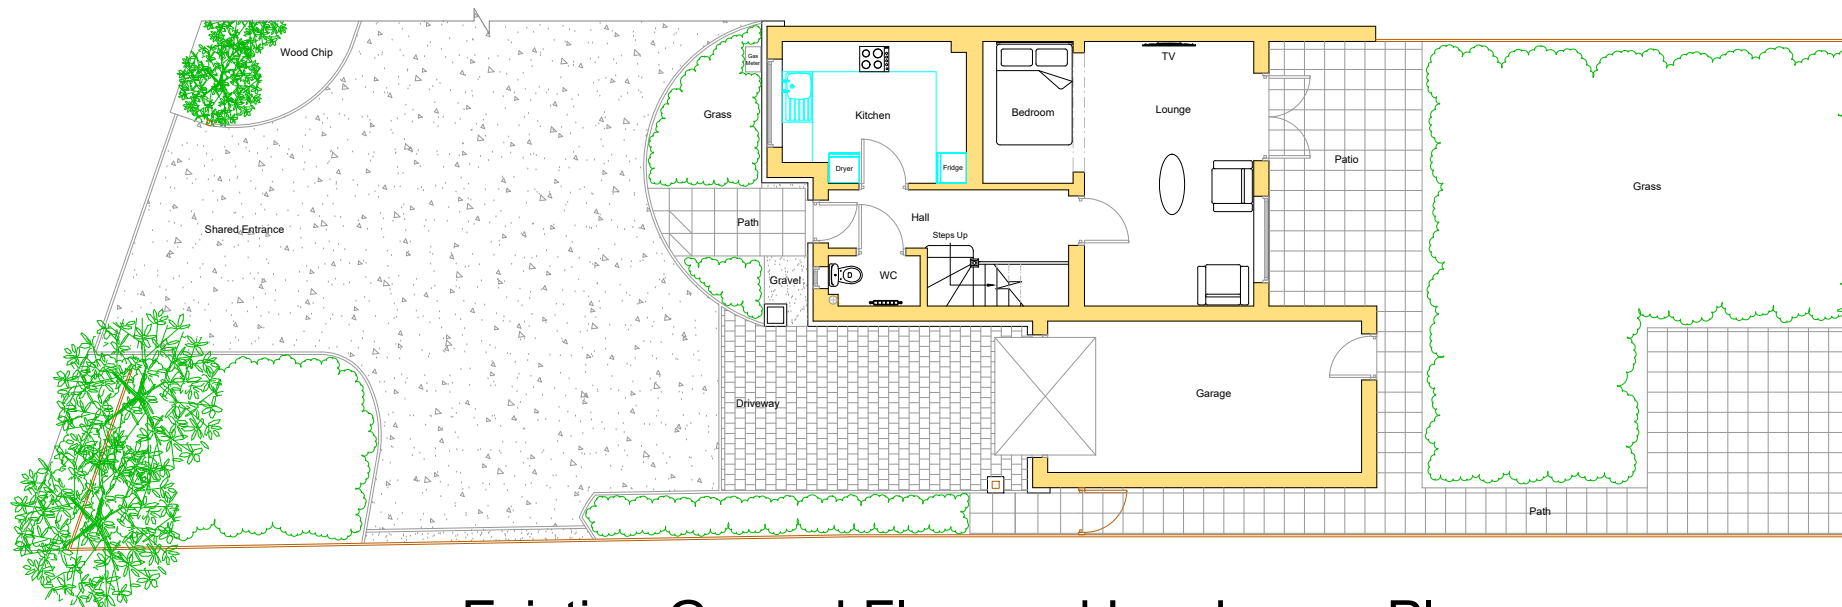

Existing Ground Floor and Landscape Plan

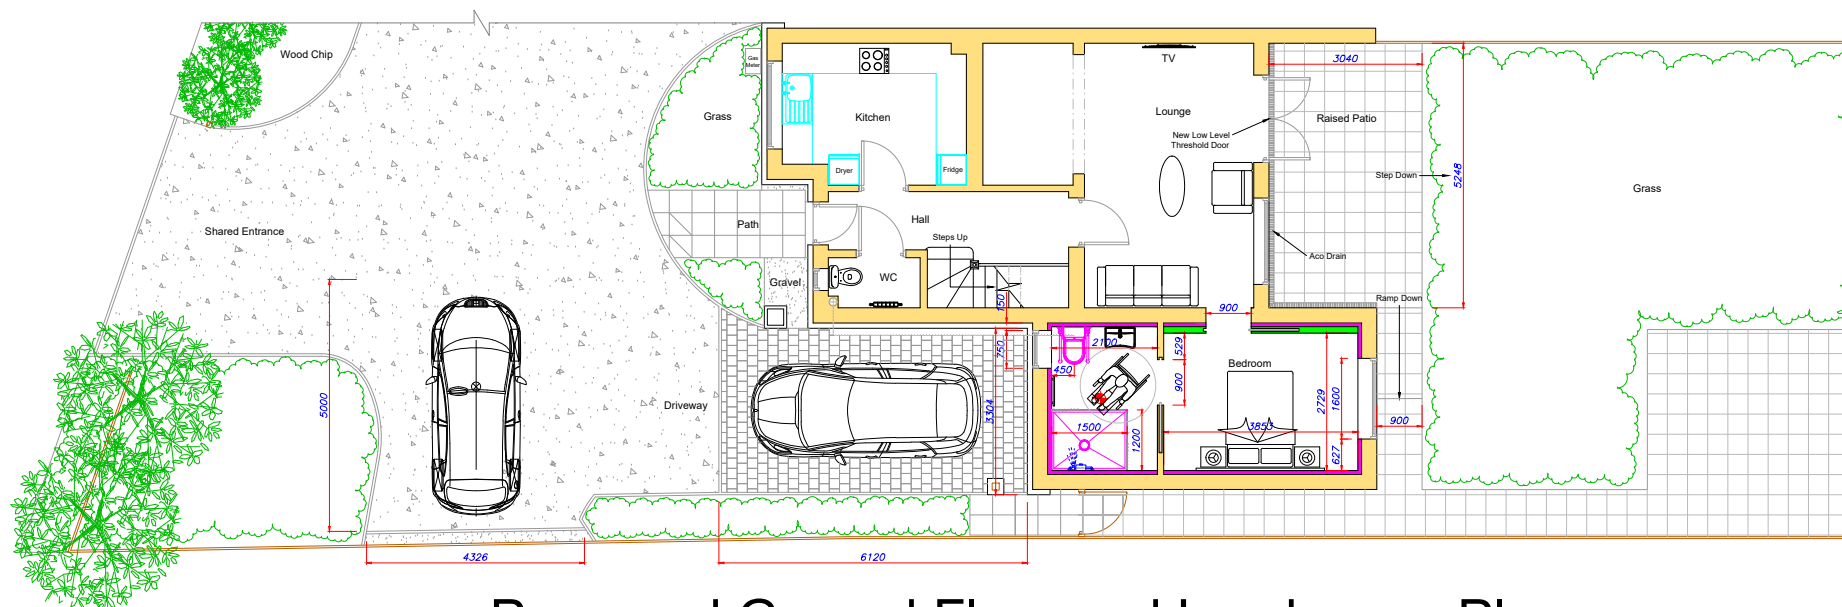

Proposed Ground Floor and Landscape Plan



PROJECT:—

**PROPOSED
GARAGE CONVERSION TO
BEDROOM AND LEVEL ACCESS
SHOWER
AND REAR ACCESS**

CLIENT:—

Levi Organ
371 Wokingham Road
Earley
Reading
RG6 7EH

DRAWN BY:—

**ARCHITECTURAL SURVEY
SERVICES**

DEVONSHIRE HOUSE
AVIARY COURT
BASINGSTOKE
RG24 8PE
TEL:- 01256 541409

INFO@ARCHITECTURALSURVEY.CO.UK

TITLE:—
PLAN

SCALE:—
1:120 — A3 PAPER

DATE:—
17 JULY 2024

DRAWING NO.

1.2