


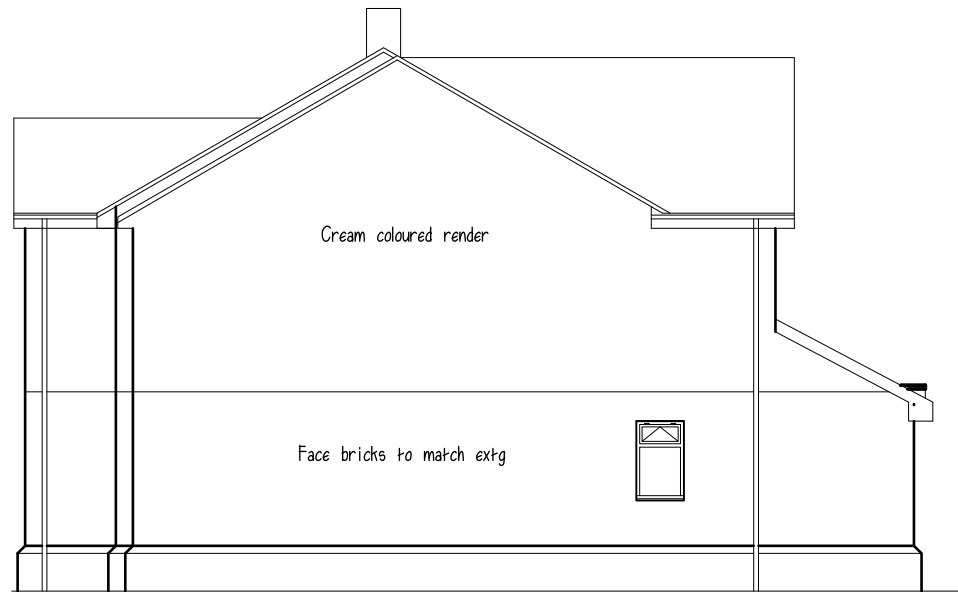


Proposed Side Elev



Proposed Front Elev



Proposed Side Elev

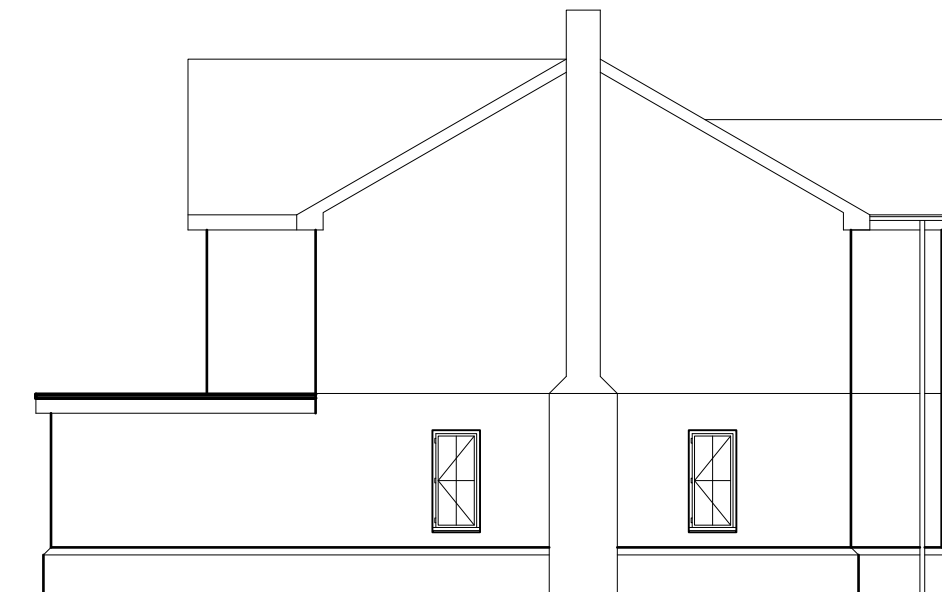

NOTE:-
All dimensions must be checked on site,
and verified with architect.



-	-	-
Date	Revisions	

© copyright David Turner



5 Queens Road, Kingsclere, Nr Newbury
Berkshire. RG20 5ES
TEL: 07733 250978
EMAIL: david@dkr.org.uk

Client
MR S DANCE

Job Title
PROPOSED FIRST
FLOOR EXTENSION

Drawing Title
LAMBWOOD HILL FARM
LAMBWOOD HILL
GRAZELEY

Scale 1:100 Scale A3

Date XX/XX/XX Drawn by DT

Drg No. FD/486/926 Rev. D