





Ordnance Survey, (c) Crown Copyright 2026. All rights reserved. Licence number 100022432

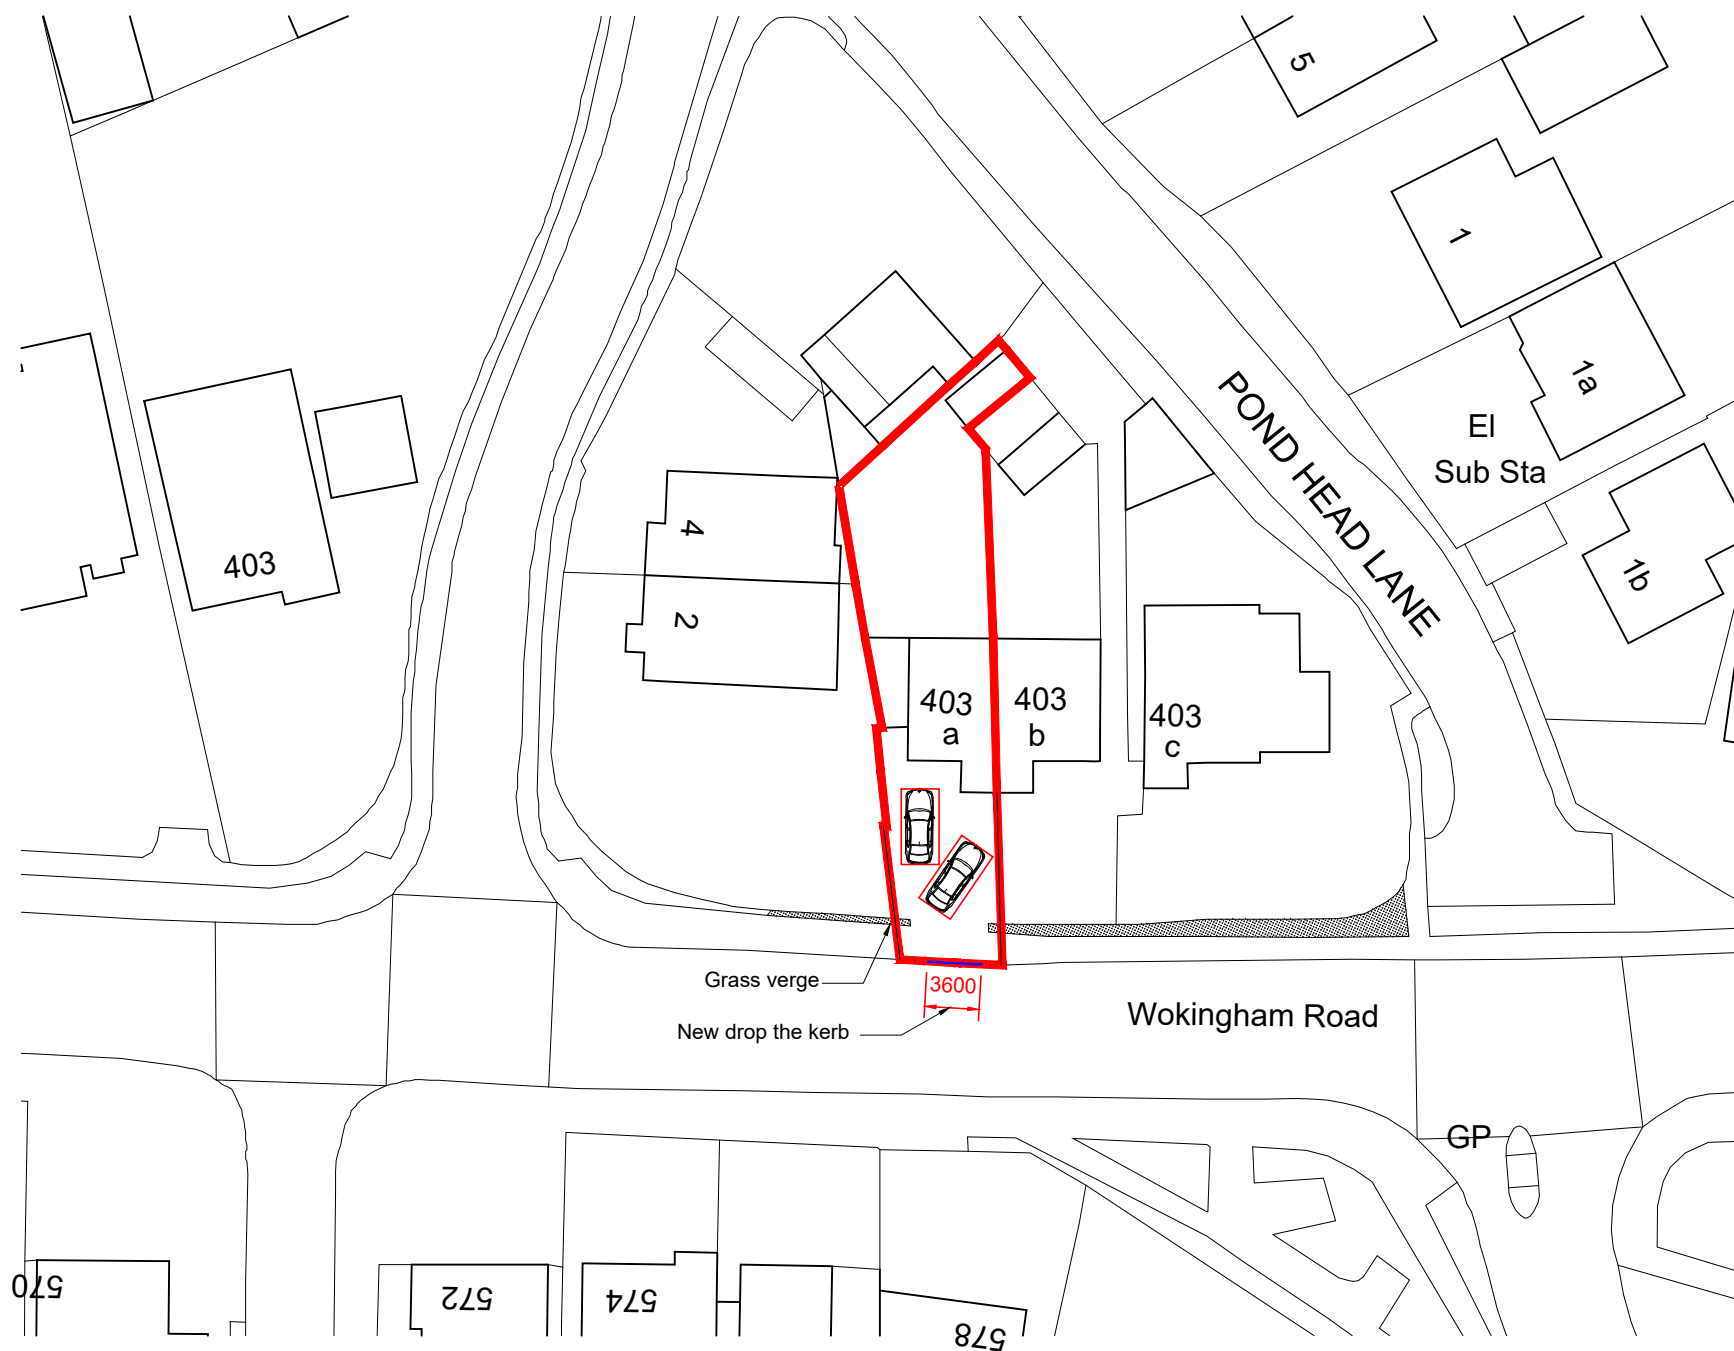


BLOCK PLAN
SCALE 1 : 500

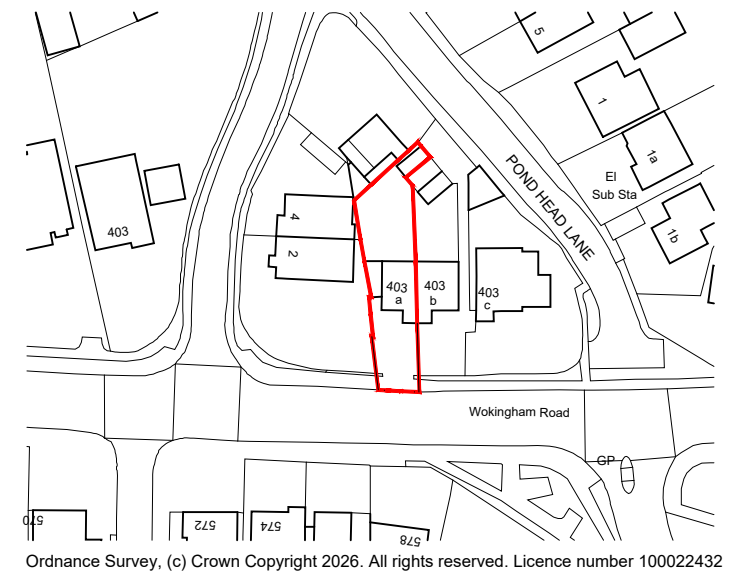

Ordnance Survey, (c) Crown Copyright 2026. All rights reserved. Licence number 100022432

LOCATION PLAN
SCALE 1 : 1250

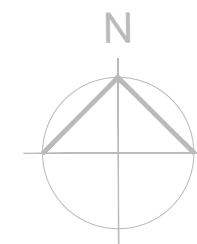

Client: Mrs Nagalakshmi Narasinga Rao		
Project: DROP THE KERB		
Location: 403A Wokingham Road, Earley Reading, RG6 7EJ		
Drawing Title: LOCATION & BLOCK PLAN		
Date: APR 2026	Sheet Size: A3	Drawn: SK
Drawing No: P1732-01		Revision: .