



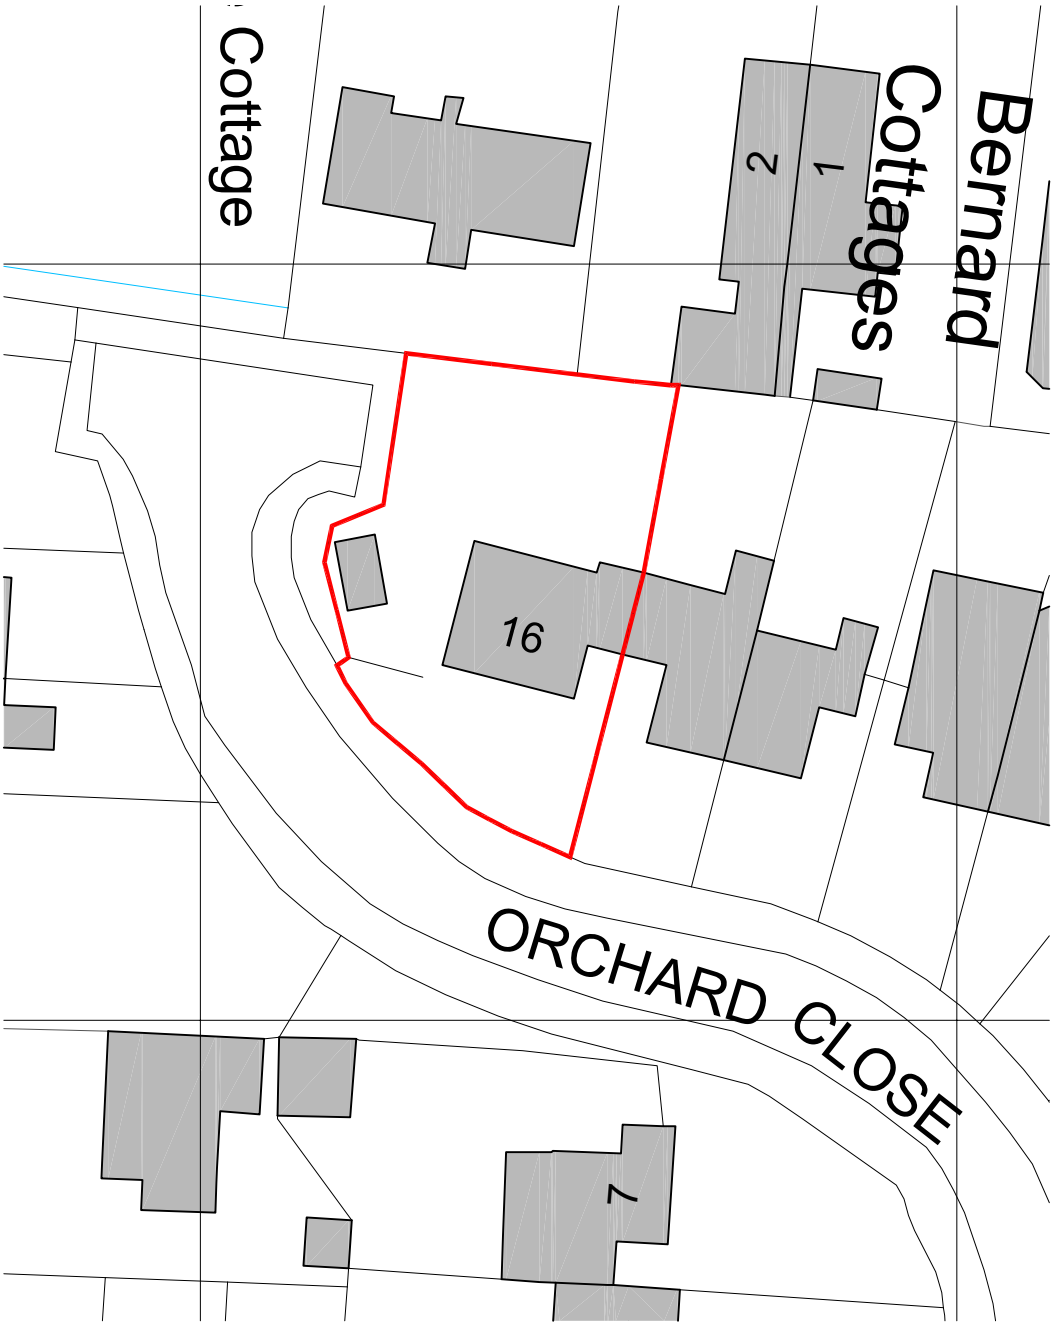


Block Plan - As Existing

Scale: 1:500

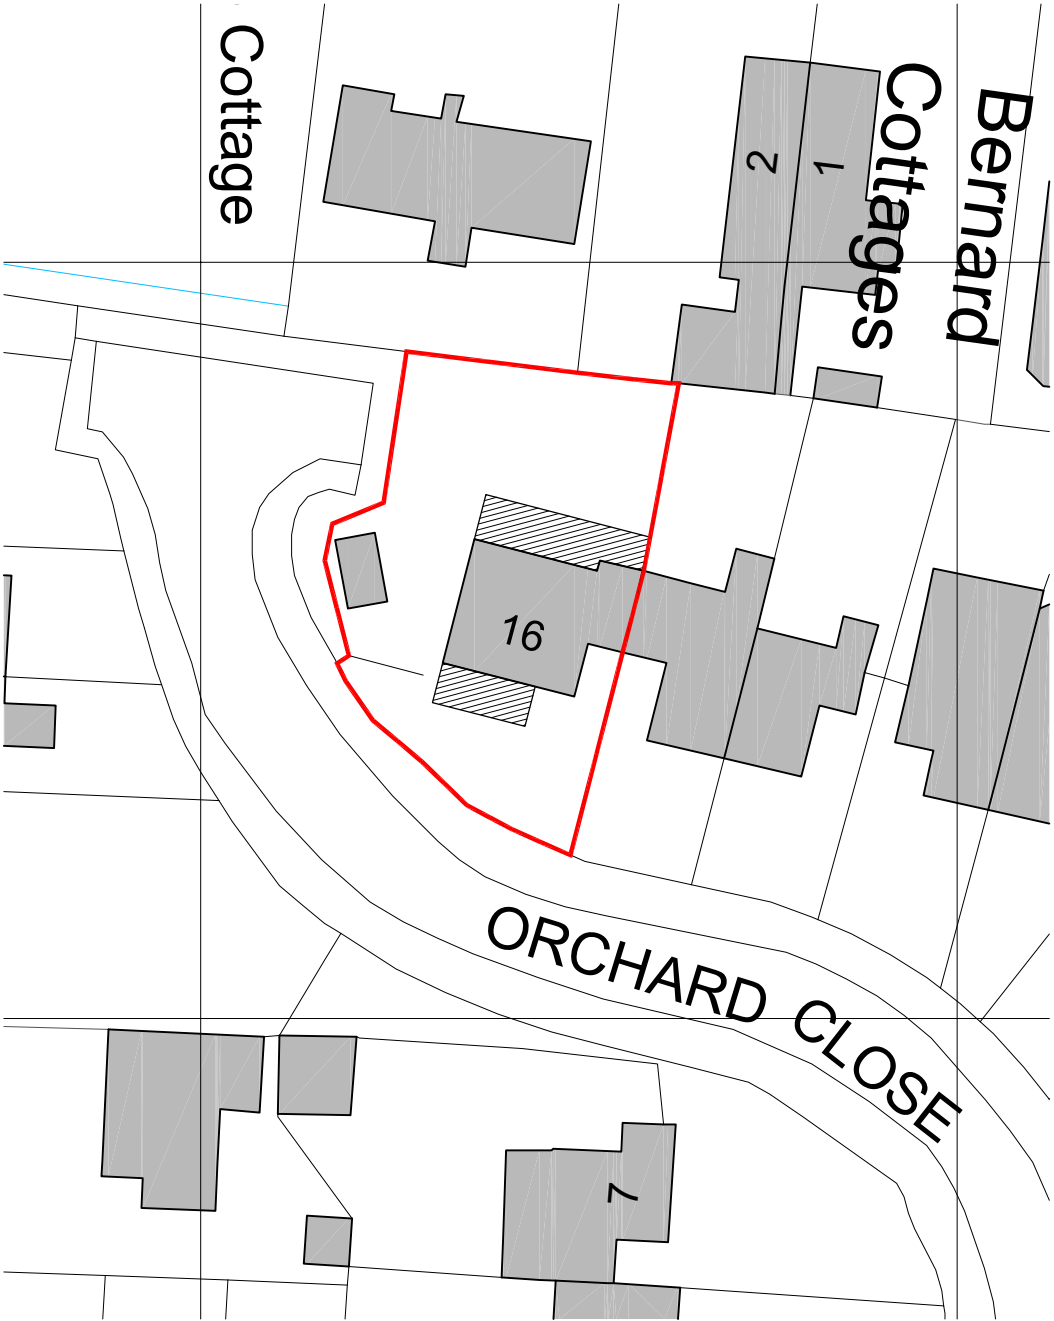

Block Plan - As Proposed

Scale: 1:500

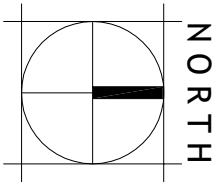

Scale Bar 1:500

Rev	Description	Date	Initials
FOR PLANNING SUBMISSION			

HOLTHAM+NEWMAN ARCHITECTS			
The Old Dairy 228-230 Old Road, Spencer's Wood, Reading, Berkshire, RG7 1DN			
T: 07371 316490 E: info@hnmarchitects.co.uk			
Project: 16, Orchard Close Spencer's Wood Reading RG7 1EU			
Client: Mr and Mrs A. Van Der Kamp			
Drawing Title: Block Plan Site Layout			
As Existing and Proposed			
Scale: 1:500 @ A3		Dwg. No.:	Rev.:
-		2536-P104	-
Drawn by: DH			
Date: Oct 2025			