



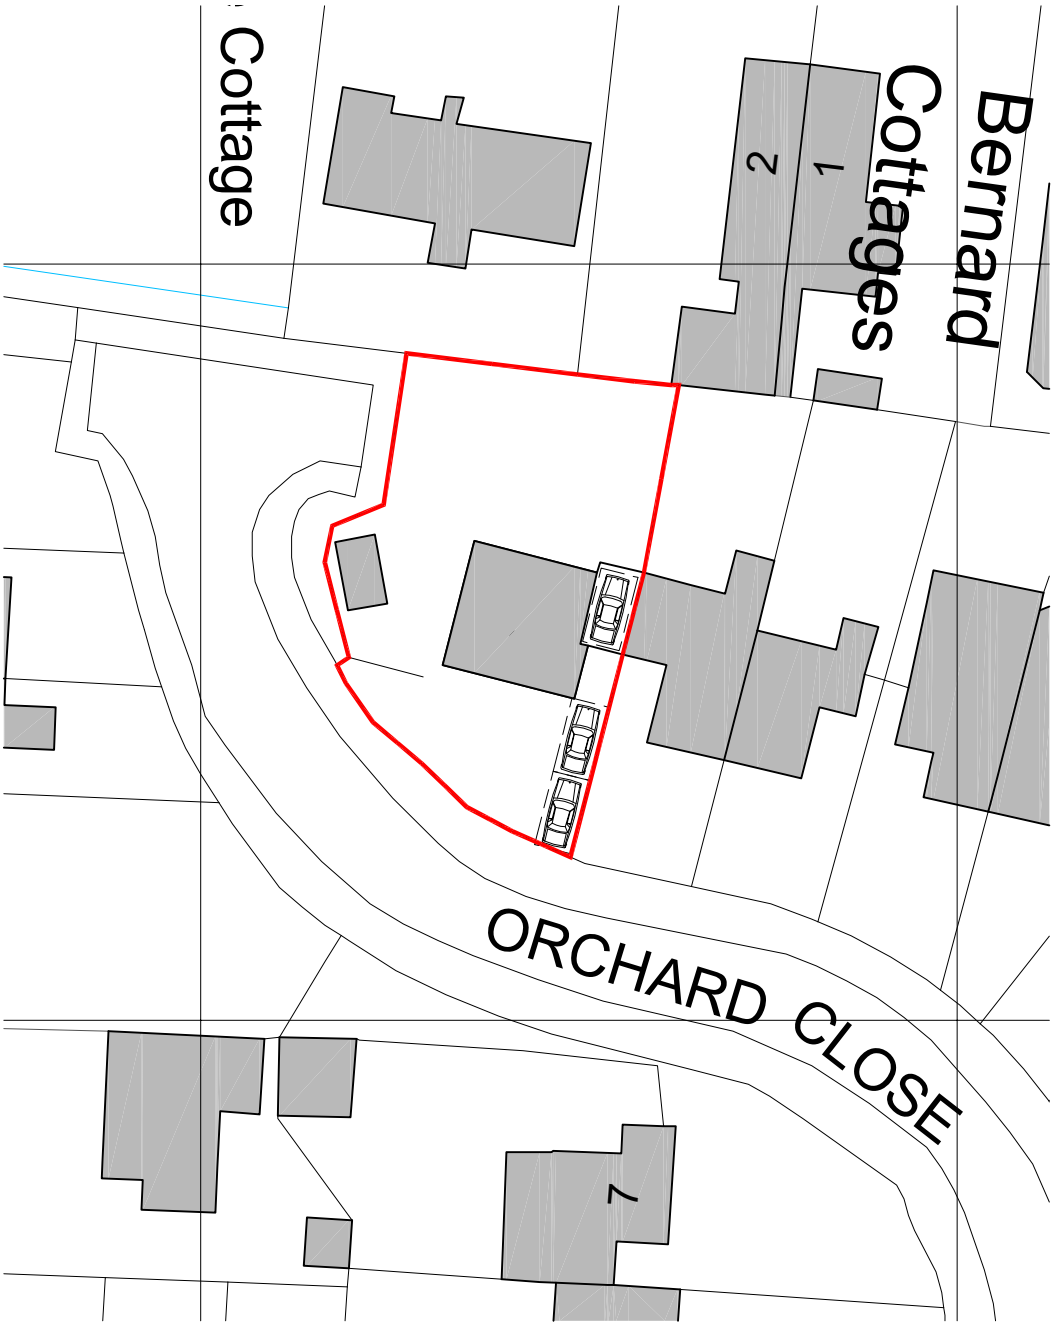

Block Plan - As Existing

Scale: 1:500

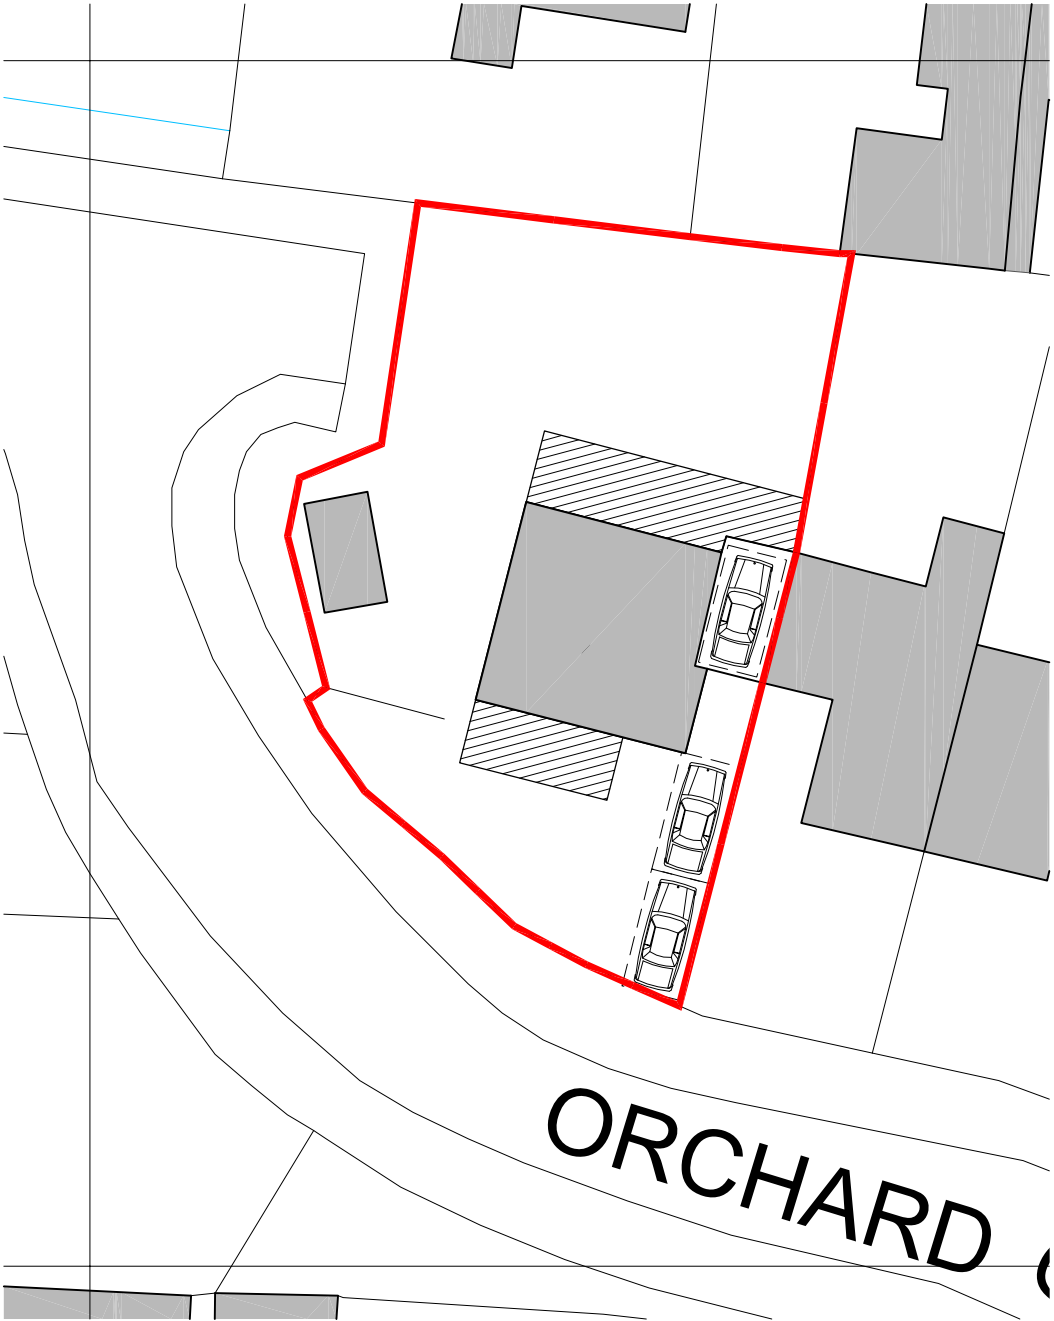

Block Plan - As Proposed

Scale: 1:500

Rev	Description	Date	Initials
FOR PLANNING SUBMISSION			

HOLTHAM+NEWMAN
ARCHITECTS


The Old Dairy
228 Wyke Road, Spencer's Wood,
Reading, Berkshire, RG7 1DN
T: 07271 316490
E: hello@hnmarchitects.co.uk

Project:
16, Orchard Close
Spencer's Wood
Reading
RG7 1EU

Client:
Mr and Mrs A. Van Der Kamp

Drawing Title:
Block Plan
Site Layout
Inc. Car Parking
As Existing and Proposed

Scale: 1:500 @ A3	Dwg. No.: 2536-P105	Rev.: -
Drawn by: DH		
Date: Oct 2025		

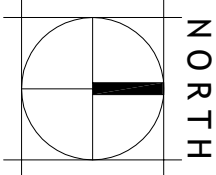

Scale Bar 1:500