



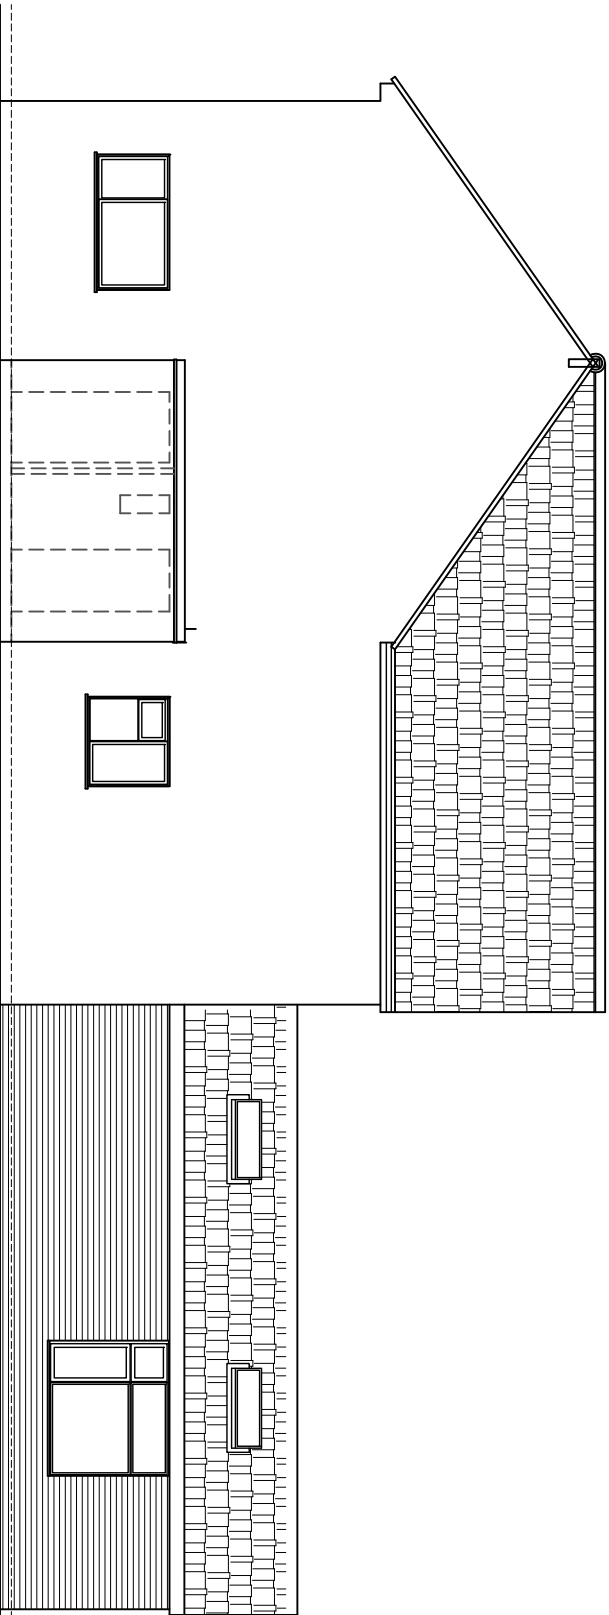


Side from No 81 (no changes)

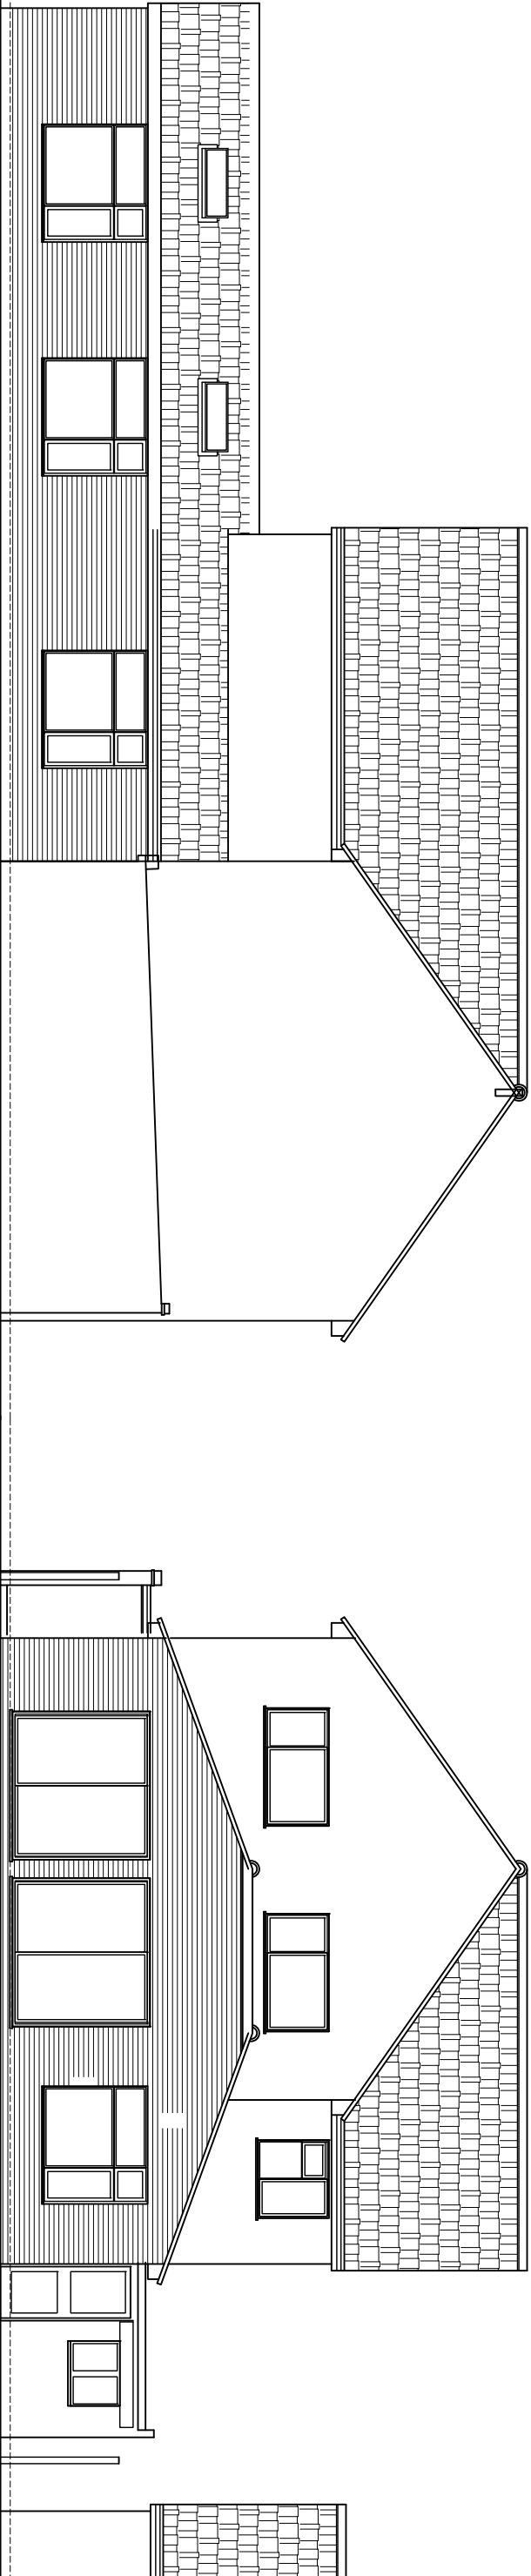

Side from No 77


Rear

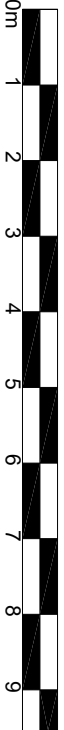

Revised Proposals for the infill addition following approval of the Prior Approval Planning for the larger rear extension under ref: 250979 at 79, Woodlands Avenue, Woodley Reading RG5 3HG for Balvir Singh

REVISED PROPOSED ELEVATIONS
Scale: 1/100
Date: April 2025

WA79-205 Rev -

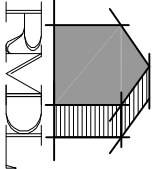

RAMMURTI DESIGN LTD
ARCHITECTURAL & PLANNING SERVICES
268 TILFURST ROAD, READING RG30 2NE
TEL/FAX: 01189510628 MOB: 07799883574