

No.	Revision	Date
-	-	-

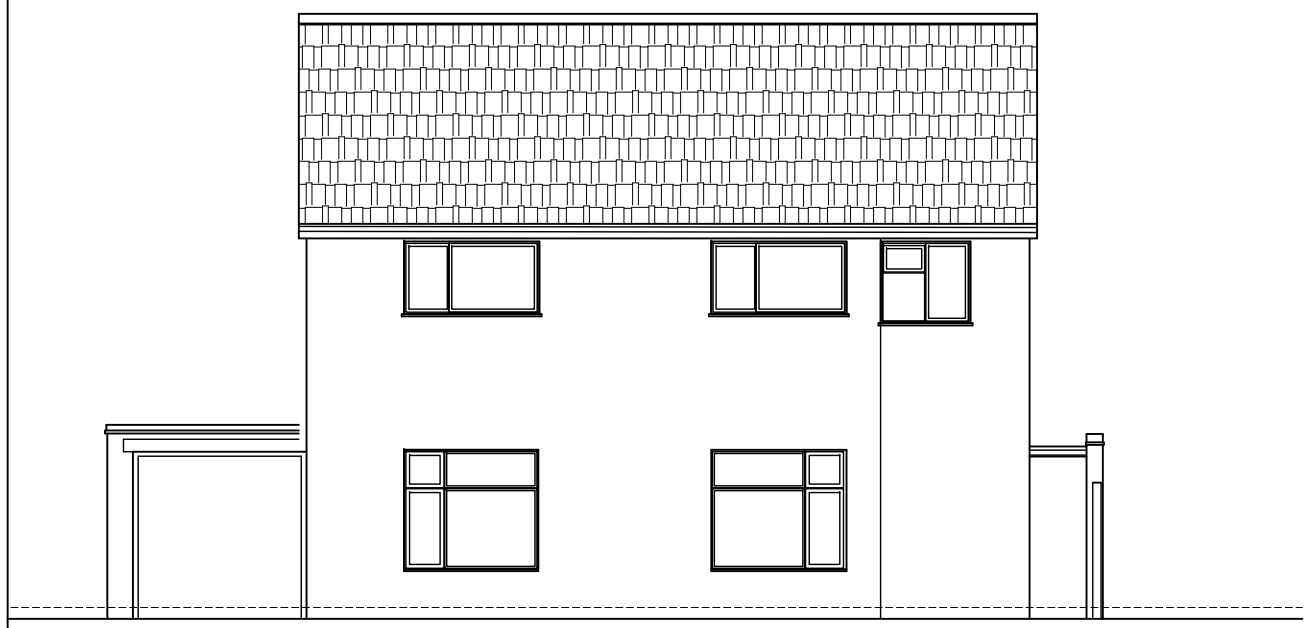

Front

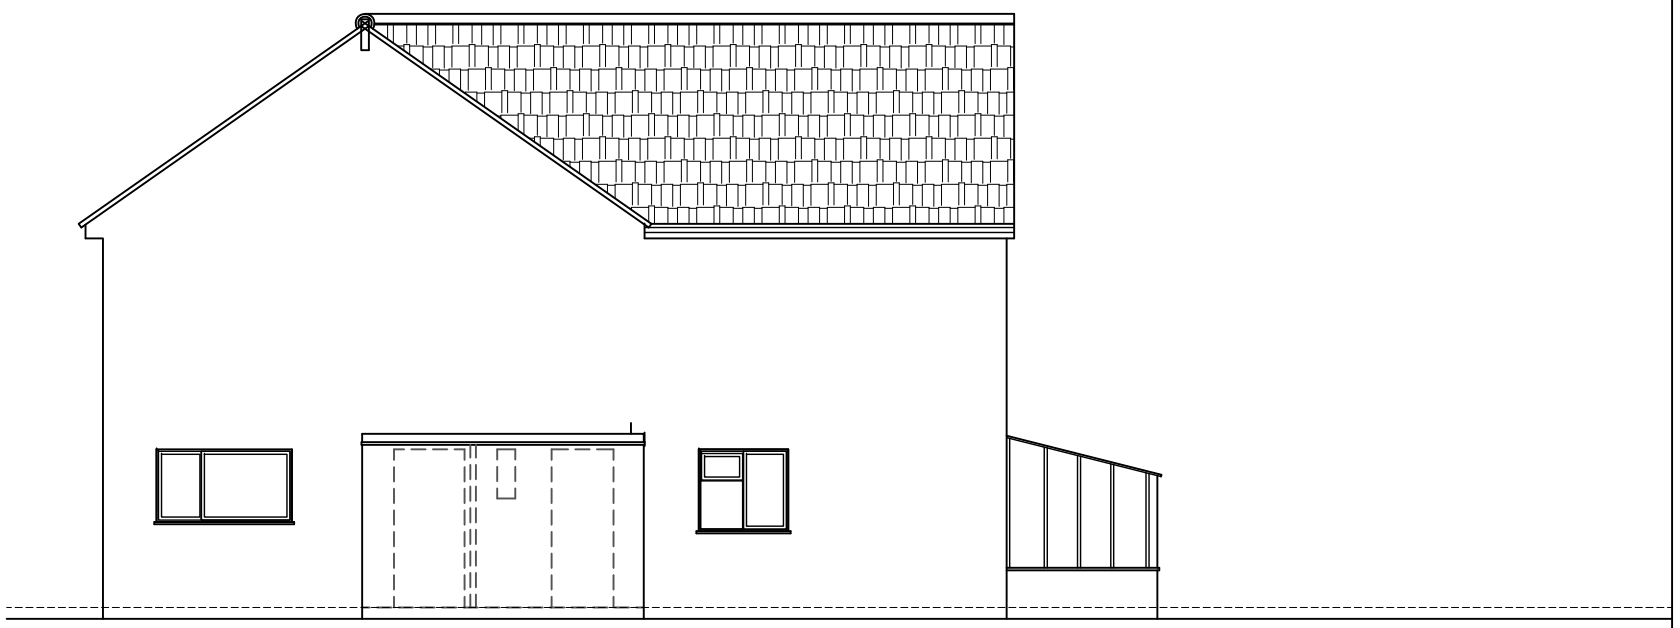

Side form No 81

Side from No 77

Rear

RAMMURTI DESIGN LTD
ARCHITECTURAL & PLANNING SERVICES
268 TILEHURST ROAD, READING RG30 2NE
TEL/FAX:01189510628 MOB:07799883574

0m 1 2 3 4 5 6 7 8 9

Revised Proposals for the infill addition following approval of the Prior Approval Planning for the larger rear extension under ref: 250979

at 79, Woodlands Avenue, Woodley Reading RG5 3HG
for Balvir Singh

EXISTING ELEVATIONS (as Built)

Scale: 1/100
Date: April 2025

WA79-203 Rev -