

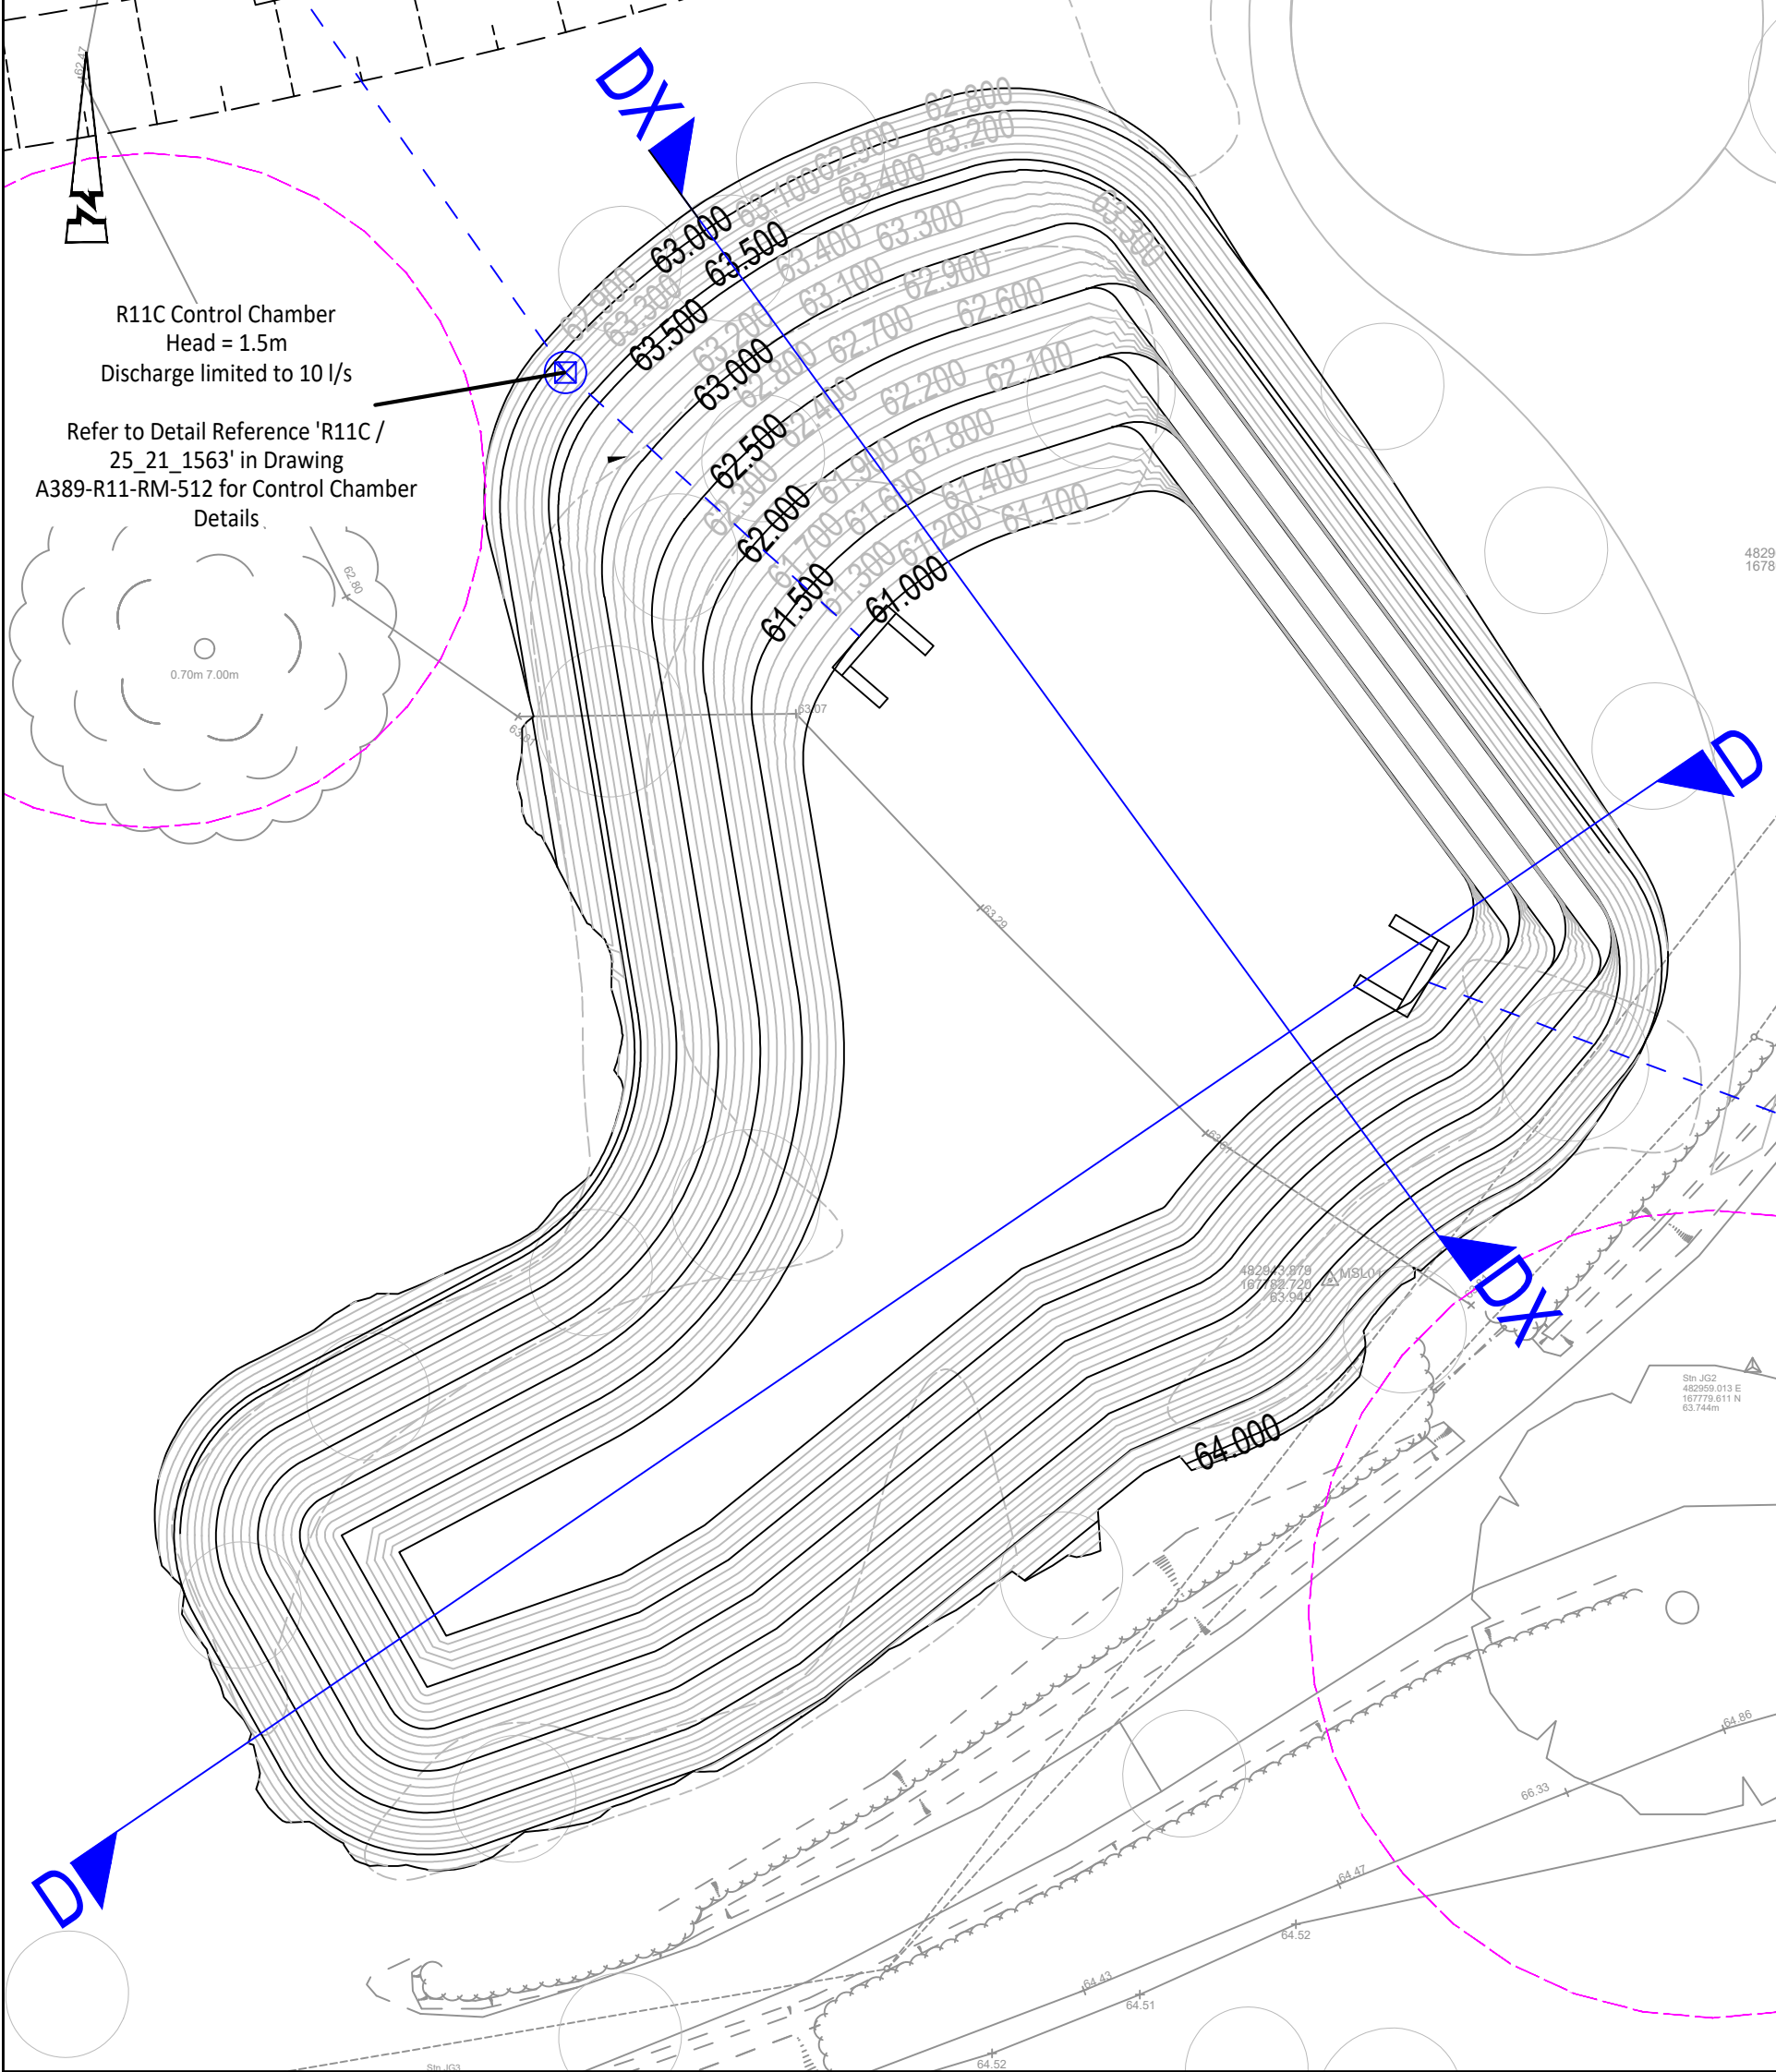
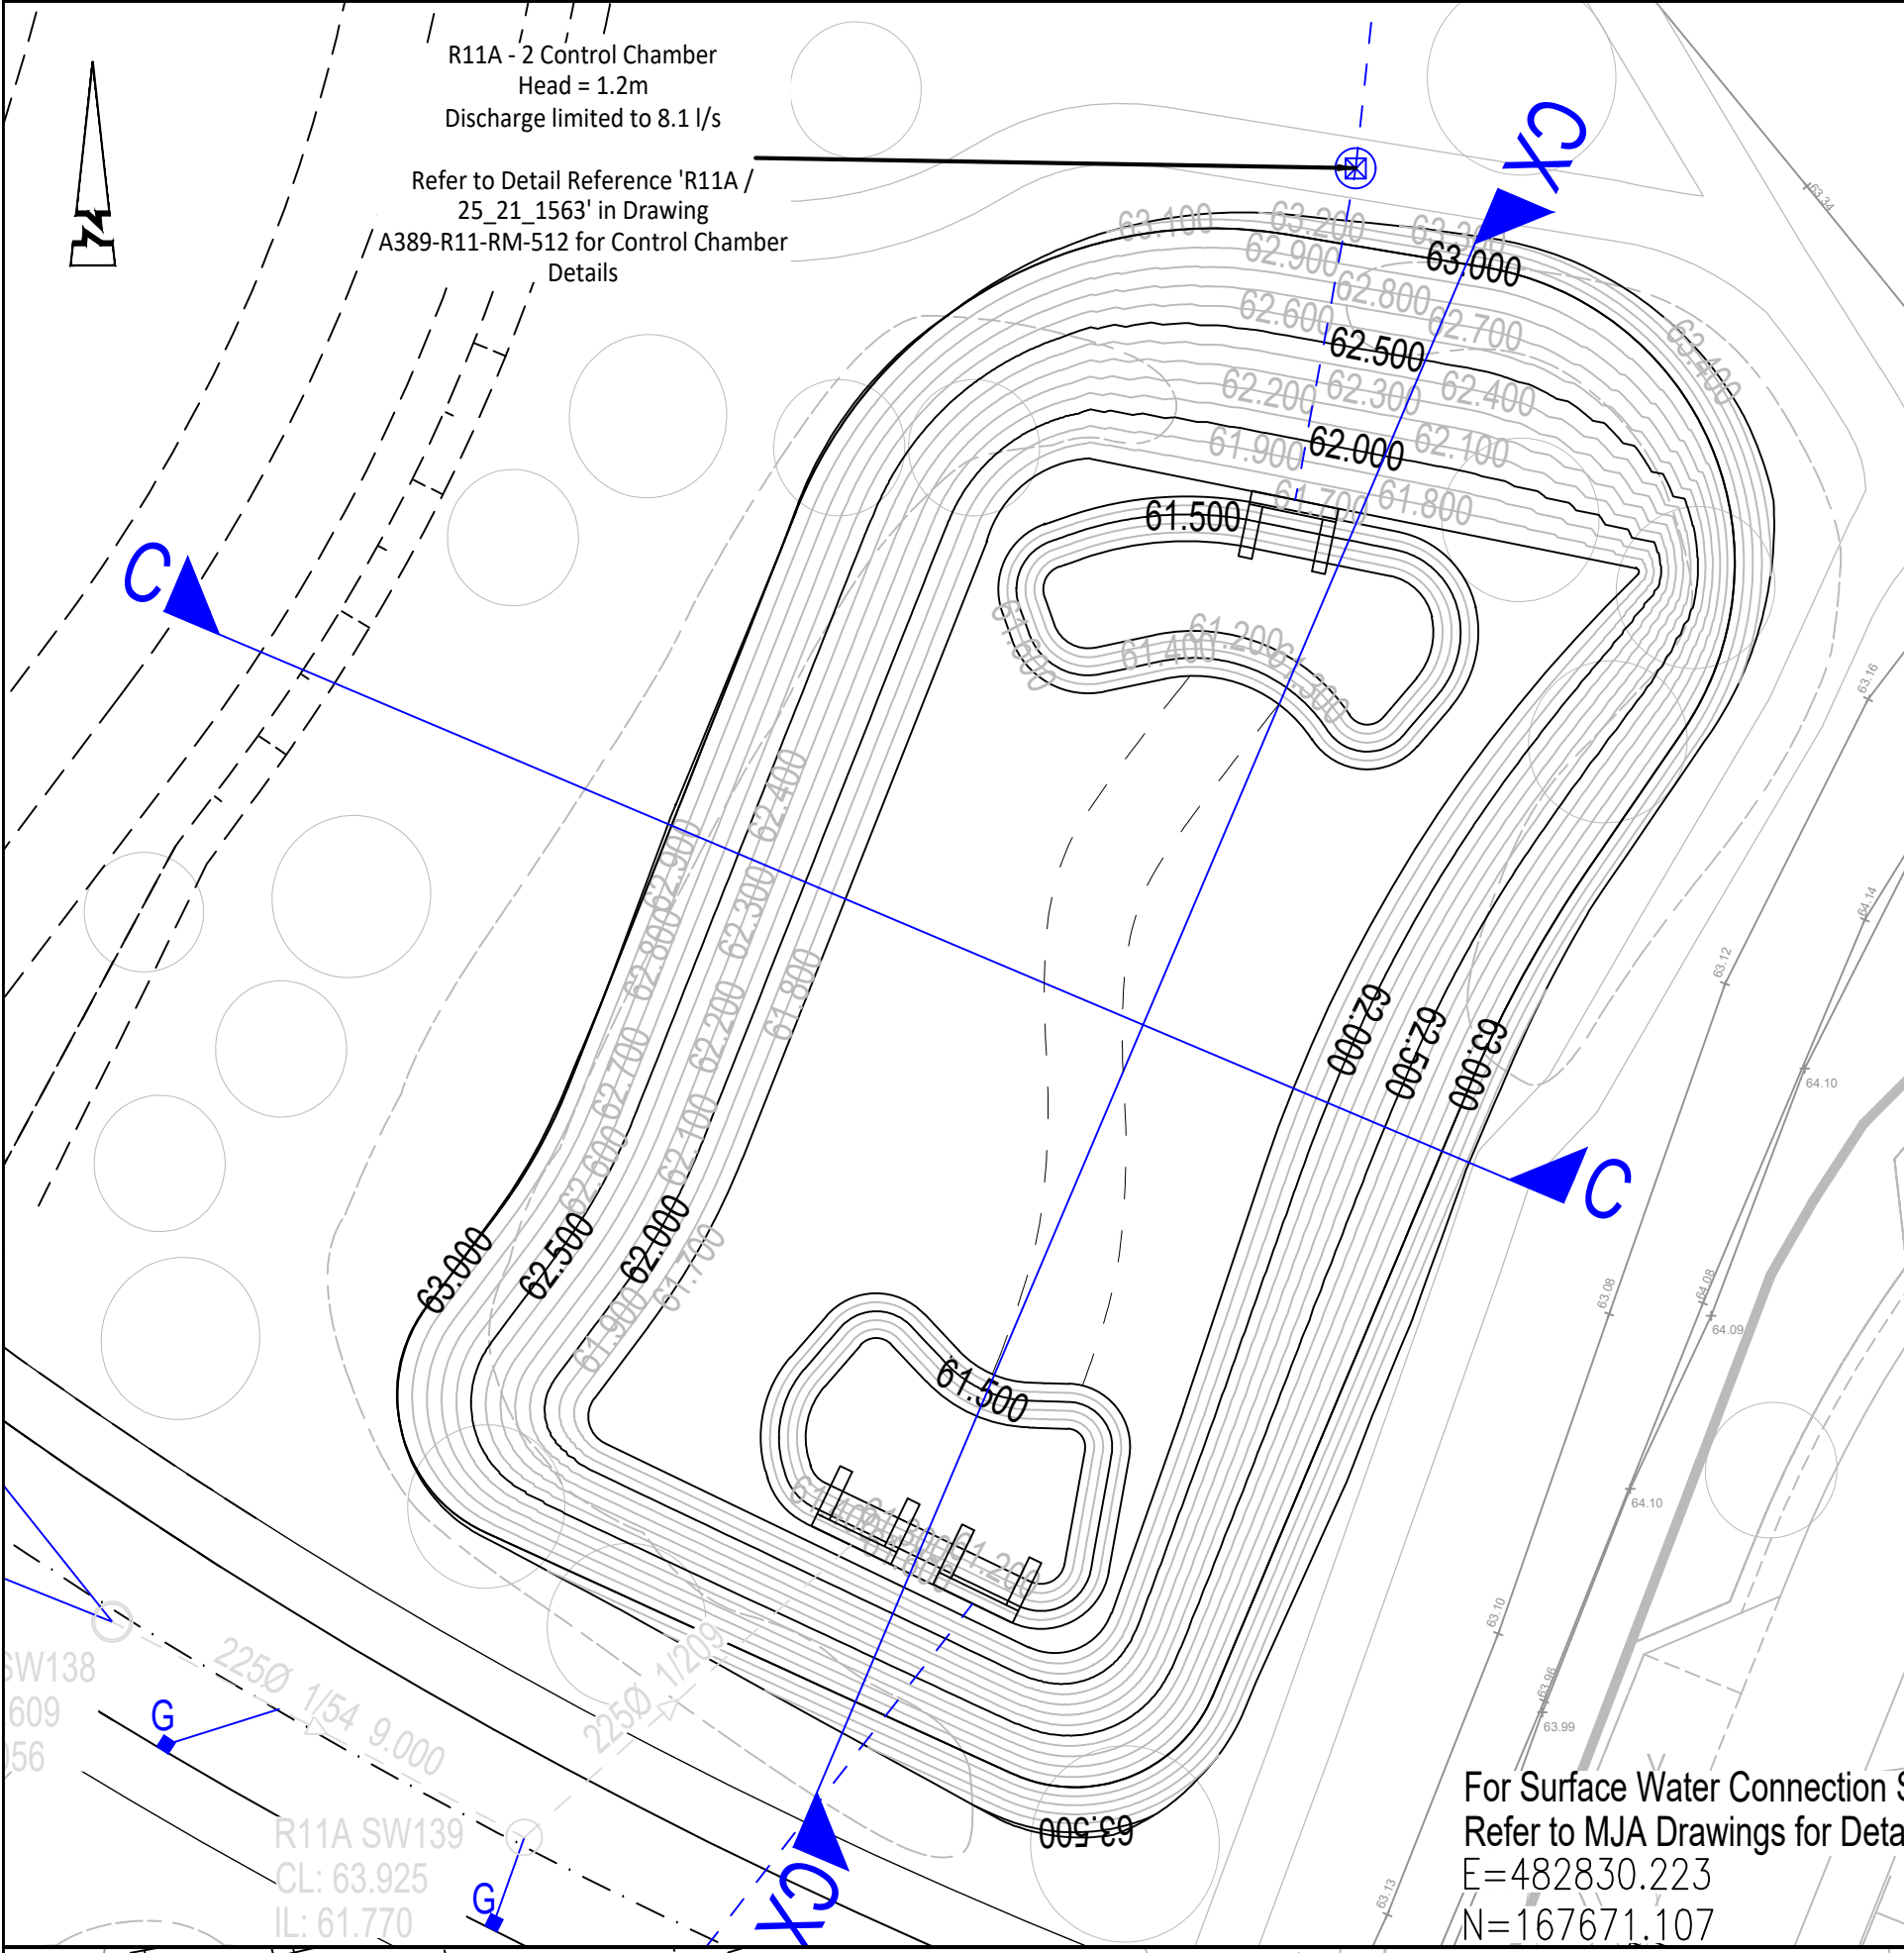


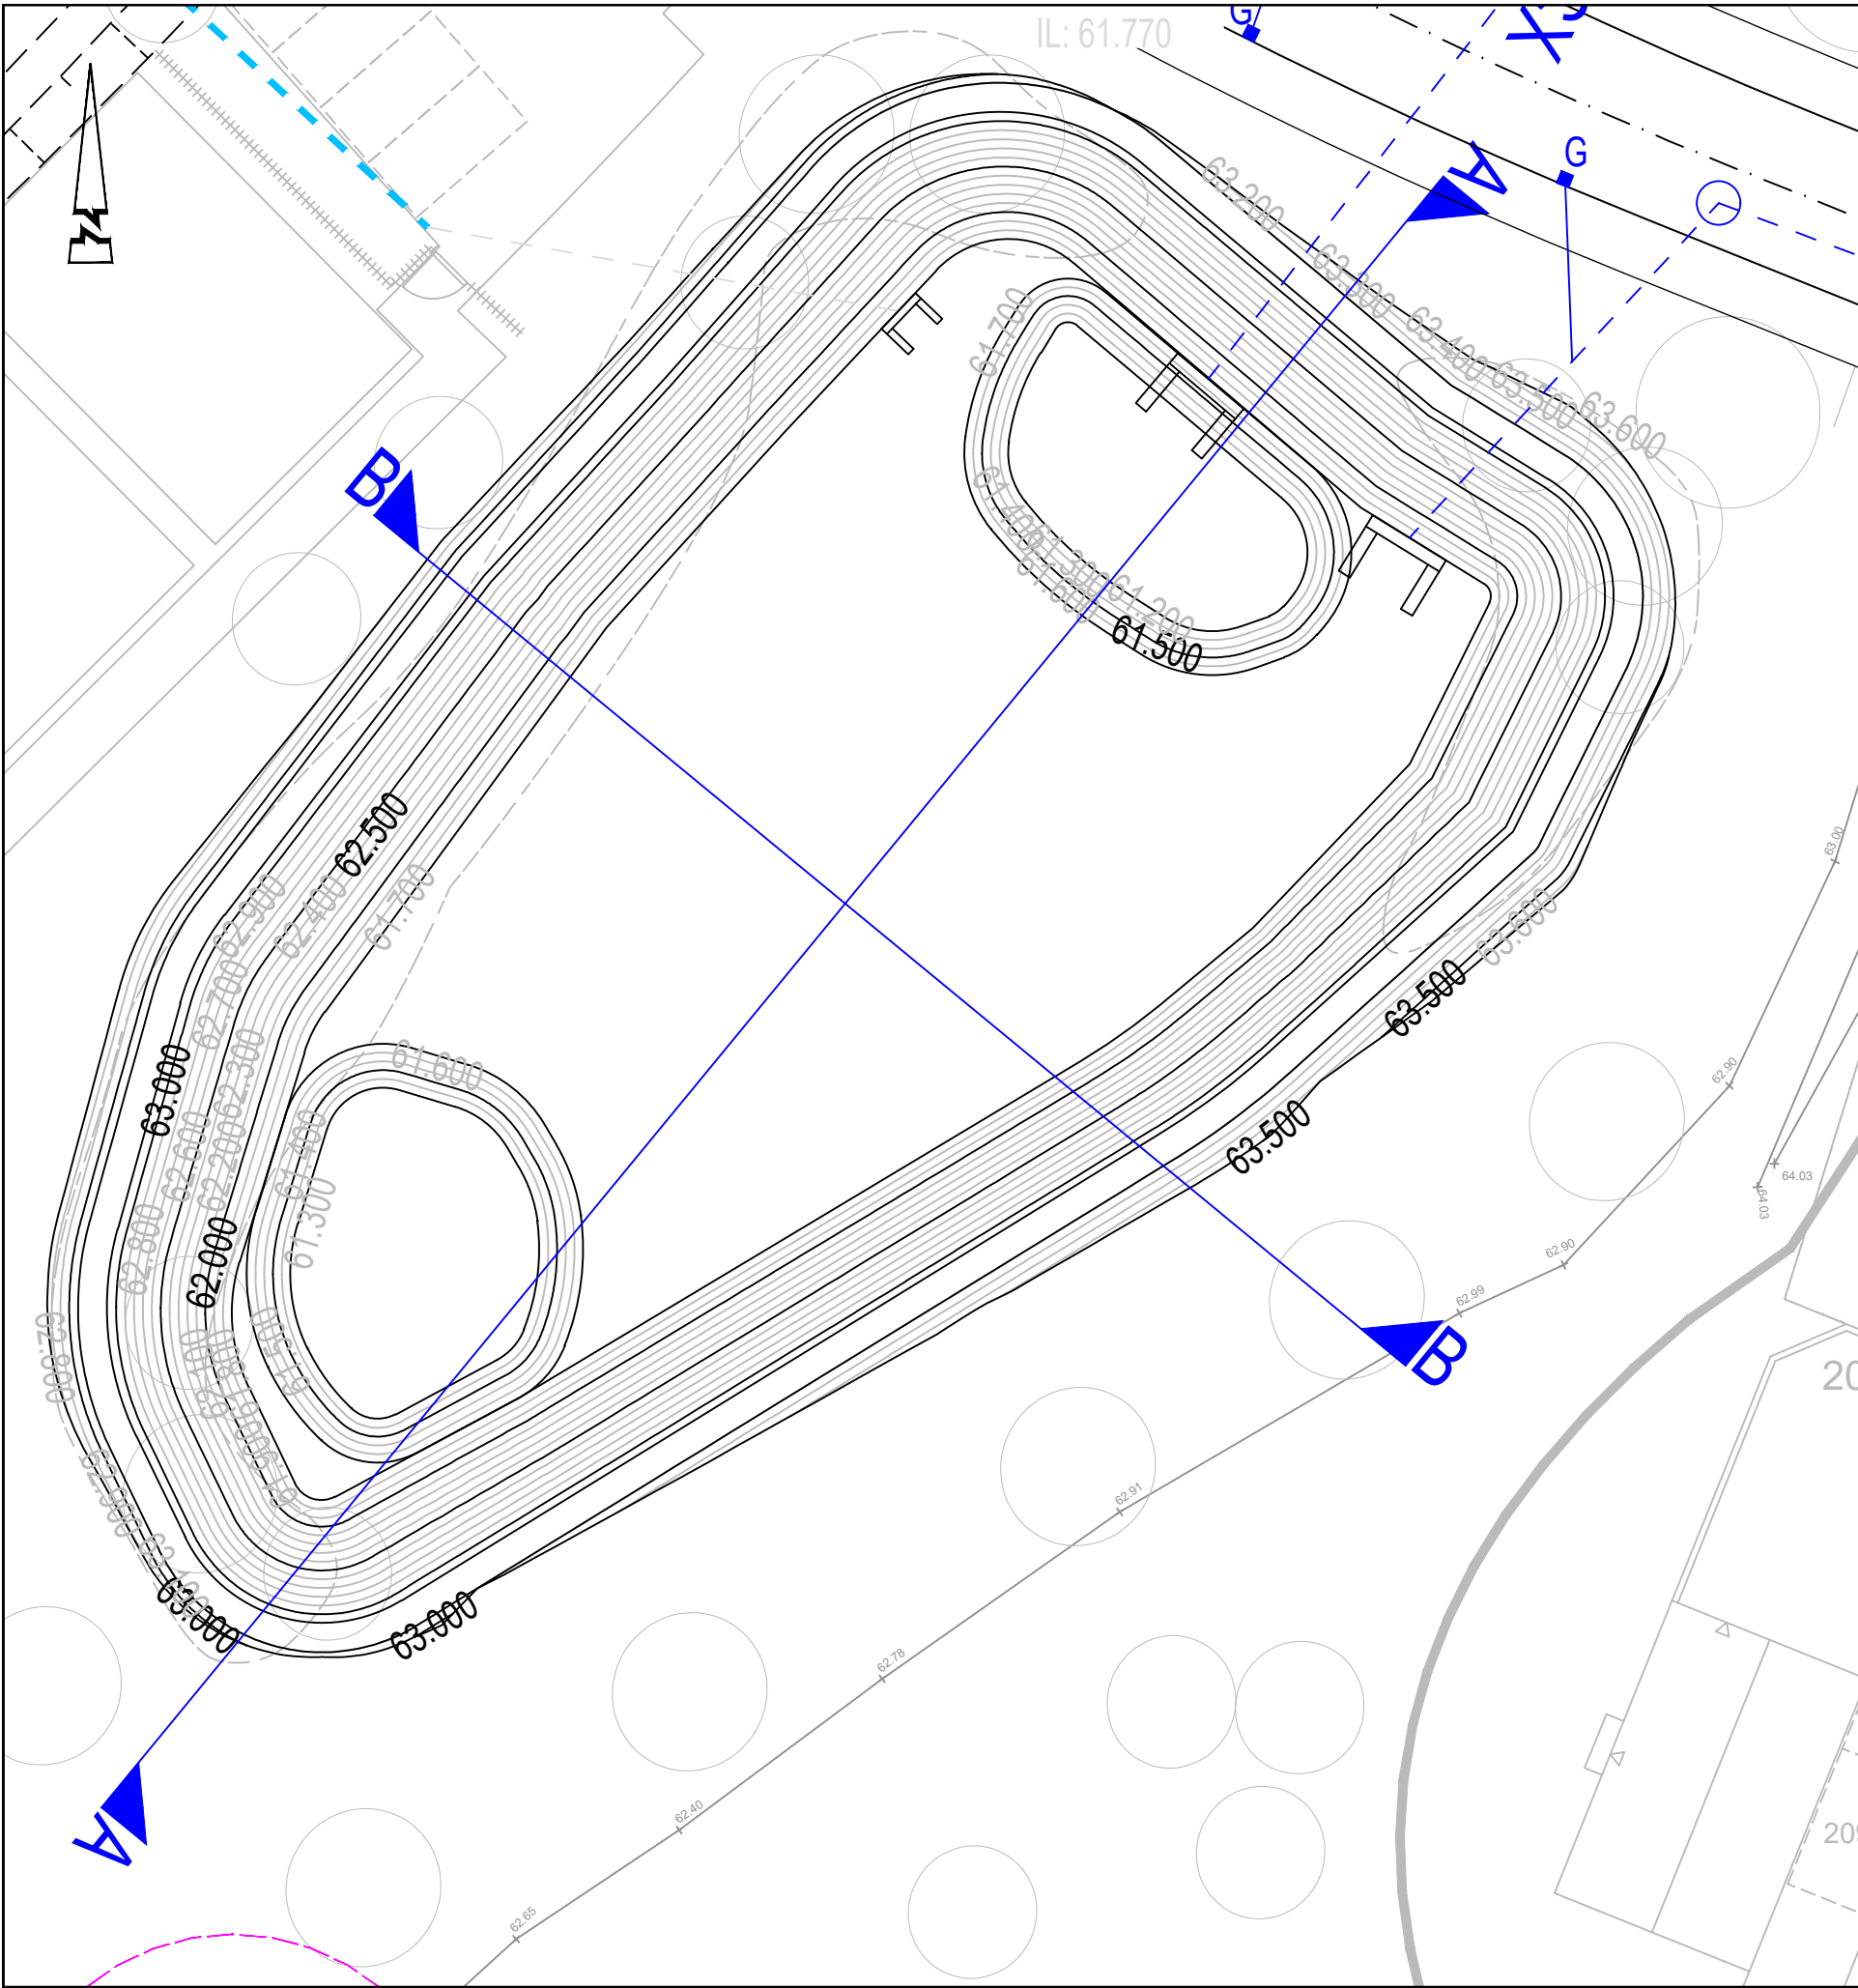

A-A

Vertical Exaggeration: 1


Datum: 58.000M AOD

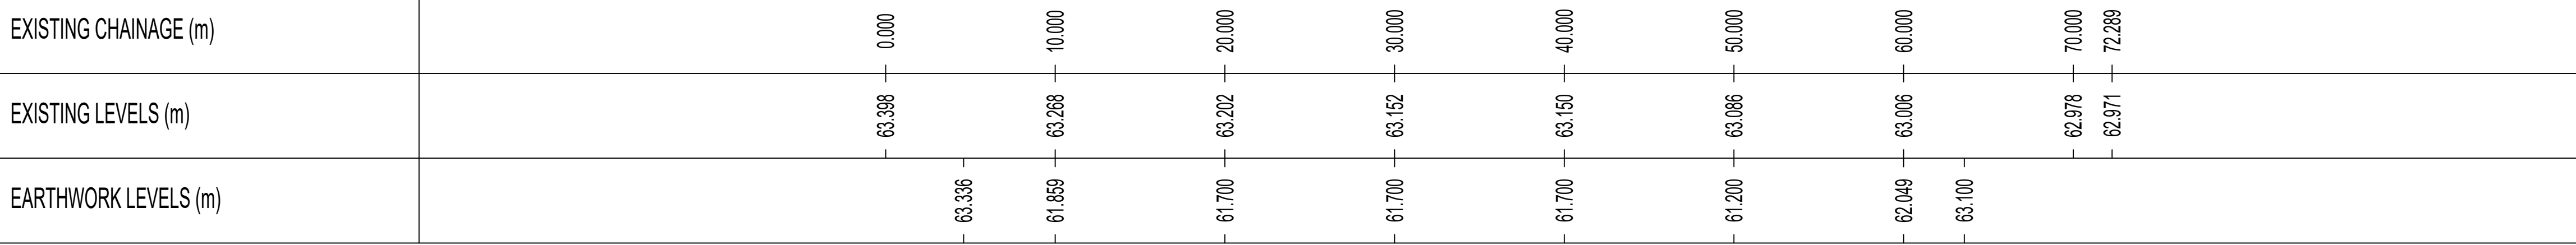

B-B

Vertical Exaggeration: 1


Datum: 58.000M AOD

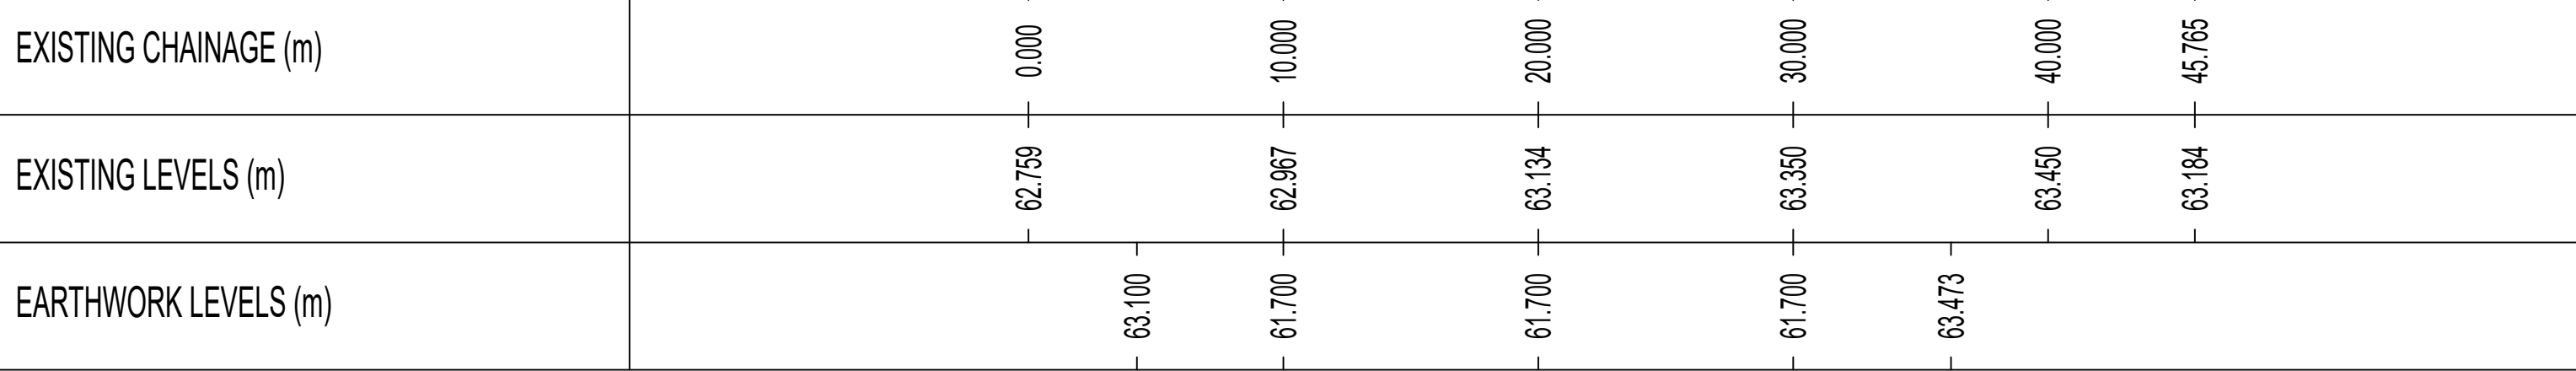

C-C

Vertical Exaggeration: 1


Datum: 58.000M AOD

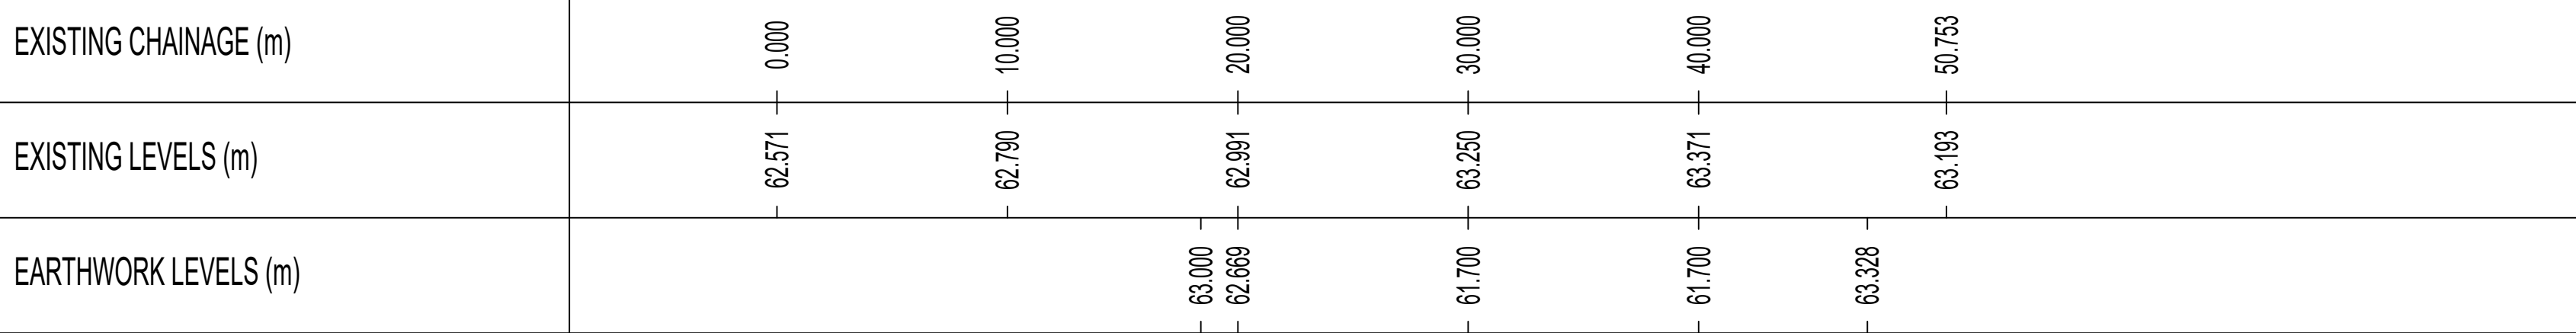

CX-CX

Vertical Exaggeration: 1


Datum: 58.000M AOD

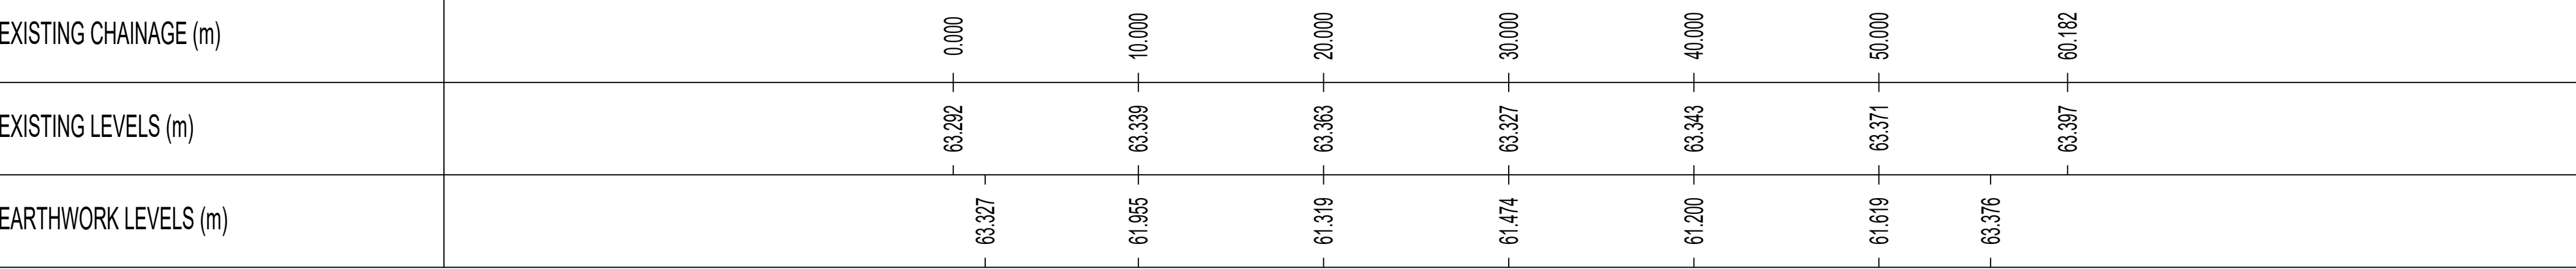

DX-DX

Vertical Exaggeration: 1




Datum: 58.000M AOD

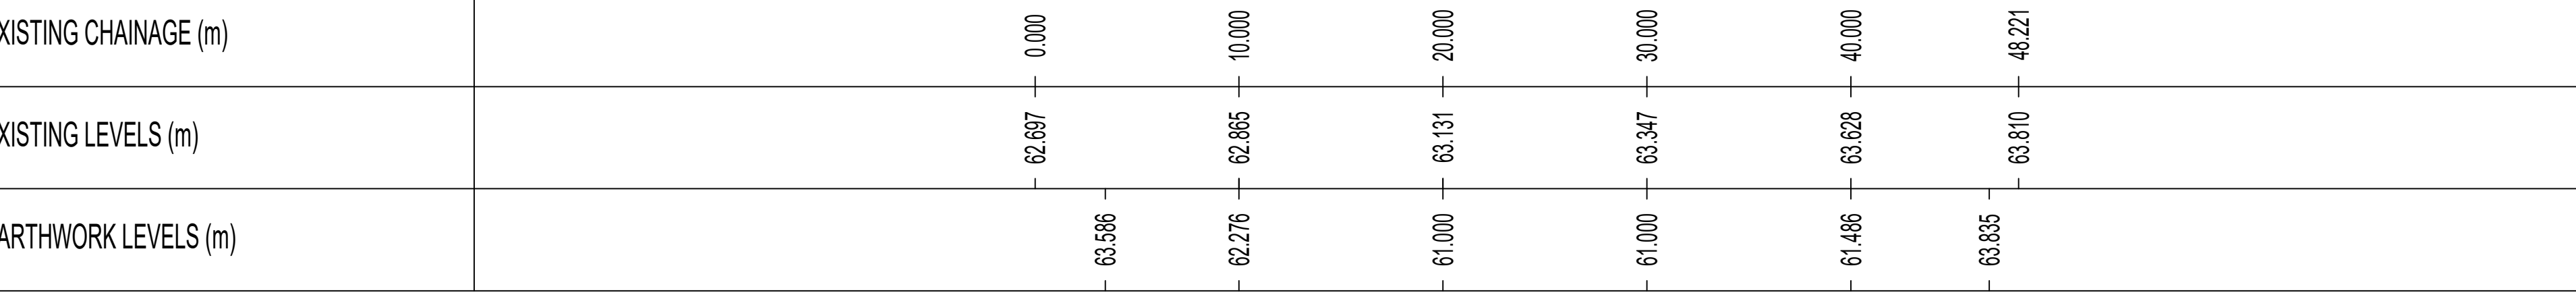

D-D

Vertical Exaggeration: 1

Datum: 58.000M AOD

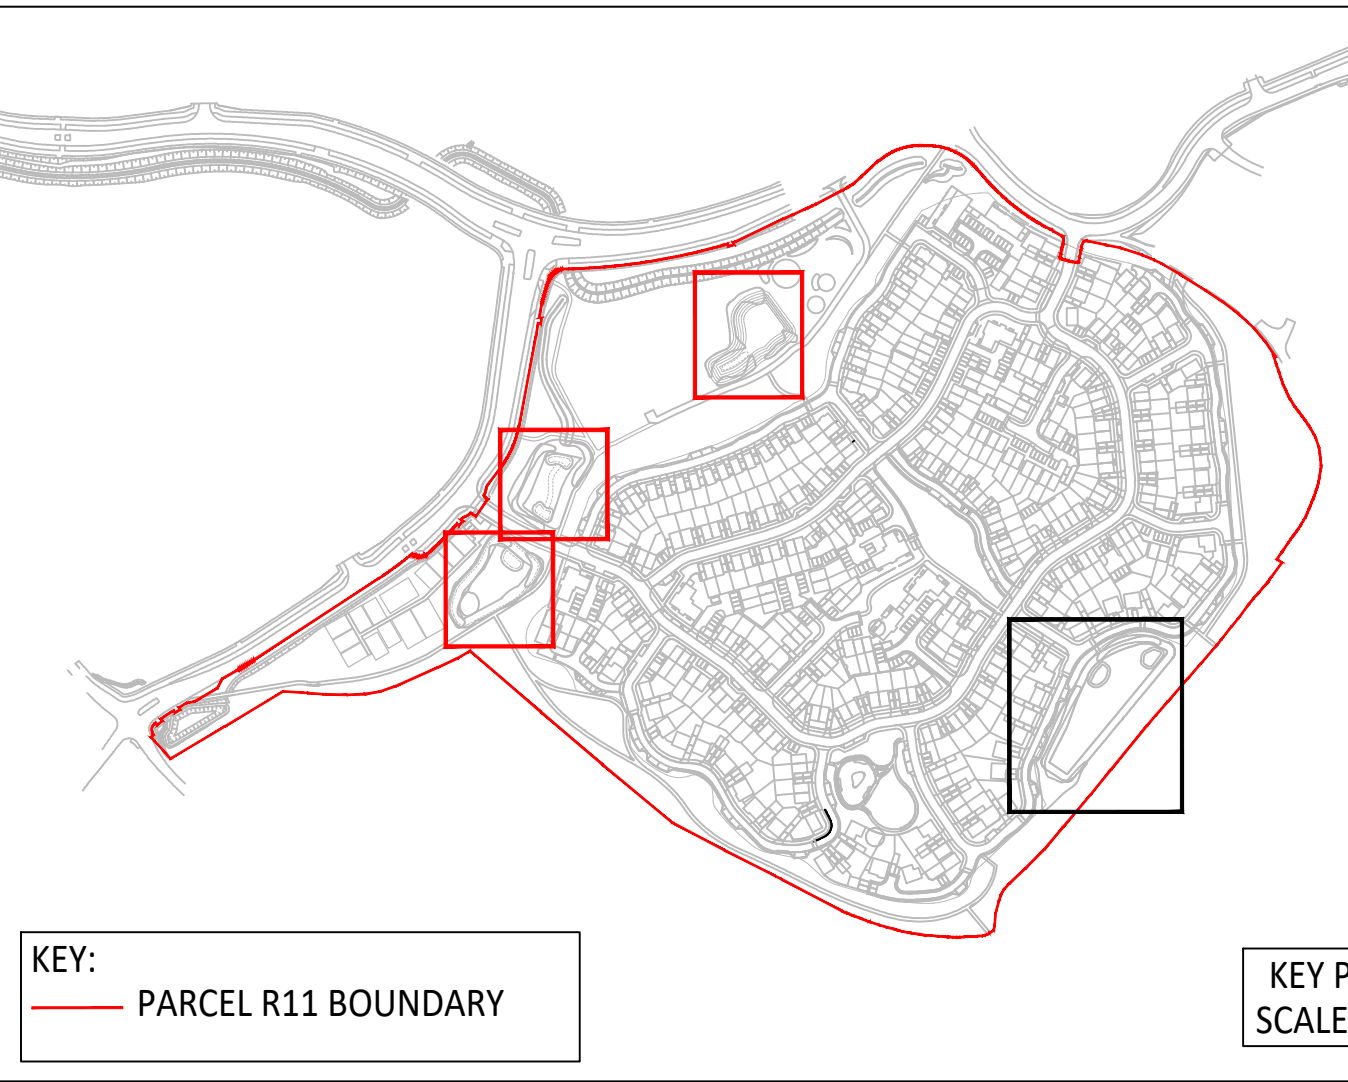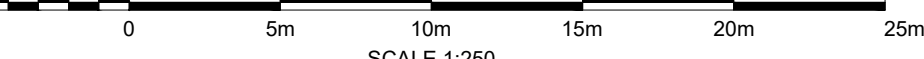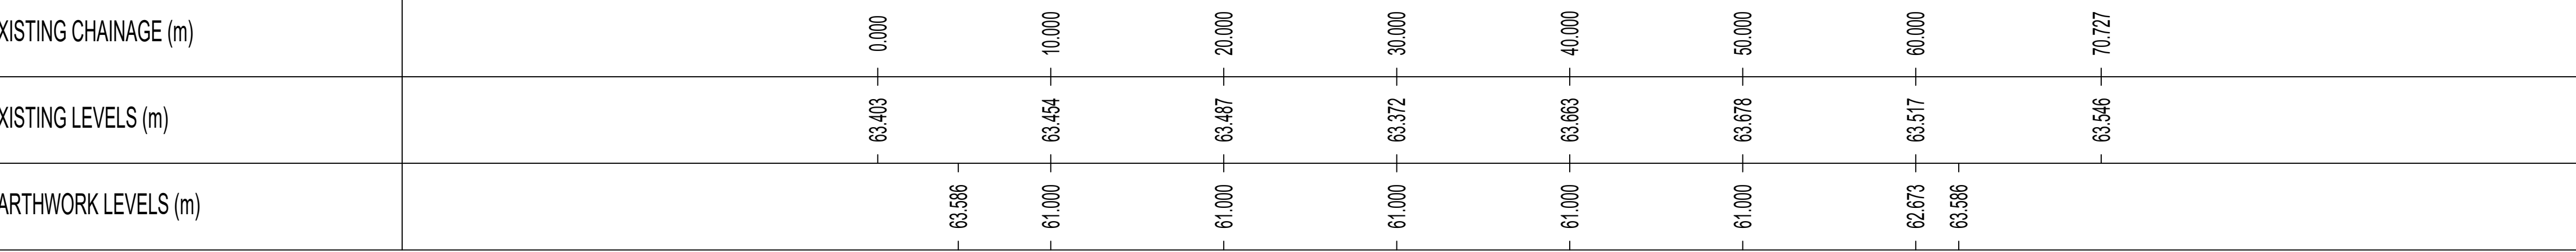

- © ABLEY LETCHFORD PARTNERSHIP LTD.
This drawing should not be reproduced without consent.
- GENERAL NOTES:**
- Do not scale.
 - This drawing is to be read in conjunction with and checked against all other drawings, Engineering details, Specification and any structural, Geotechnical or other specialist document provided.
 - The proposed works on this drawing could impact on existing services/ statutory undertakers apparatus, therefore the contractor should check the position of existing services on site prior to starting work.
 - Any anomaly or contradiction between any of the above is to be reported to the Engineer.
- GENERAL KEY:**
- Major contour (1000mm interval)
 - Minor contour (100mm interval)
- DRAINAGE KEY:**
- Proposed headwall
 - Surface water pipe
 - Surface water chamber
 - Flow control chamber
 - Surface water backdrop
 - Gully and connection
 - Foul water pipe
 - Foul water chamber
- SECTIONS KEY:**
- Existing ground levels
 - Base of basin
 - Basin Liner
 - Max water level

Rev	Date	Description	Drawn	Checked
E	07/20	Layout option	JJS	RF
D	04/24	Updated Basin Section	AS	RF
C	03/25	Basin Clay Detail and Notes Removed, Geosynthetic Clay Liner Added	JJS	RF
B	07/25	Updated Cross Sections in line with Latest Proposed Landscaping Drawings	AS	RF
A	03/25	First Issue	JJS	RF

Abley Letchford
www.ableyletchford.co.uk

Client
KIER PROPERTY DEVELOPMENTS LIMITED

Project
SOUTH WOKINGHAM SDL PHASE 2B R11 RESERVED MATTERS APPLICATION

BASIN SECTIONS SHEET 1

Status

Drawn	Date	Project	Checked
1:250 @ A0	MARCH 2025	JJS	RF
Drawn by	Checked by	Approved by	
A389-R11-RM-151			E