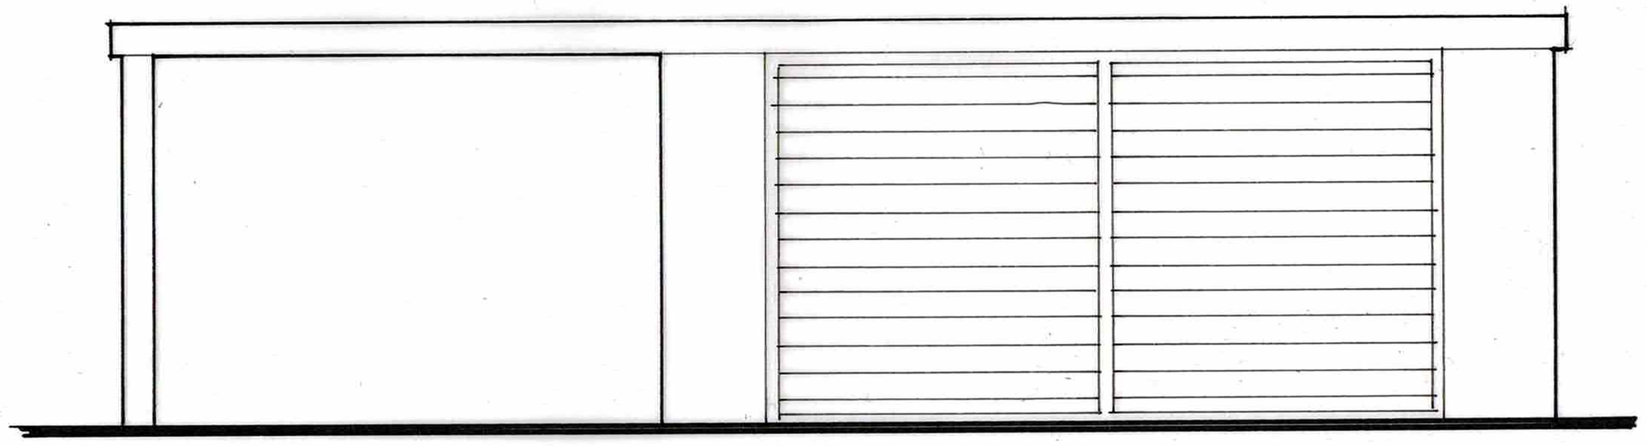

ne

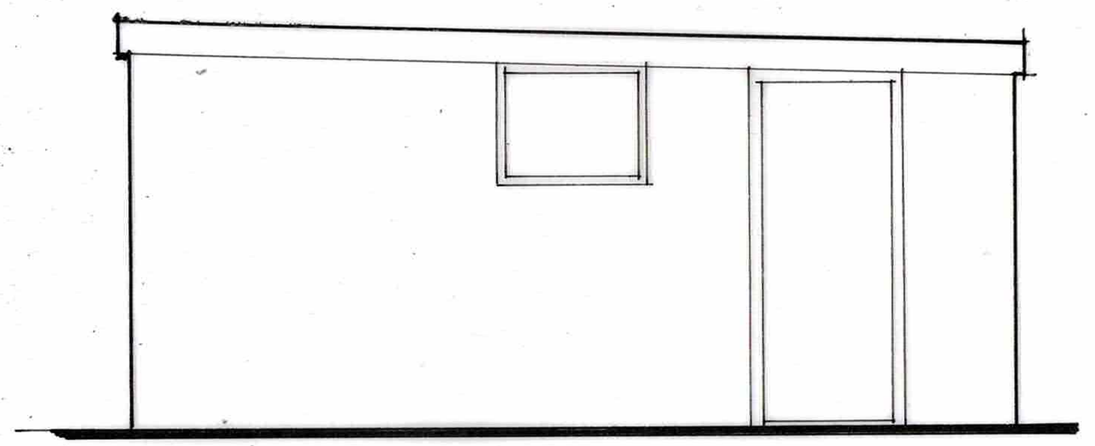

nw

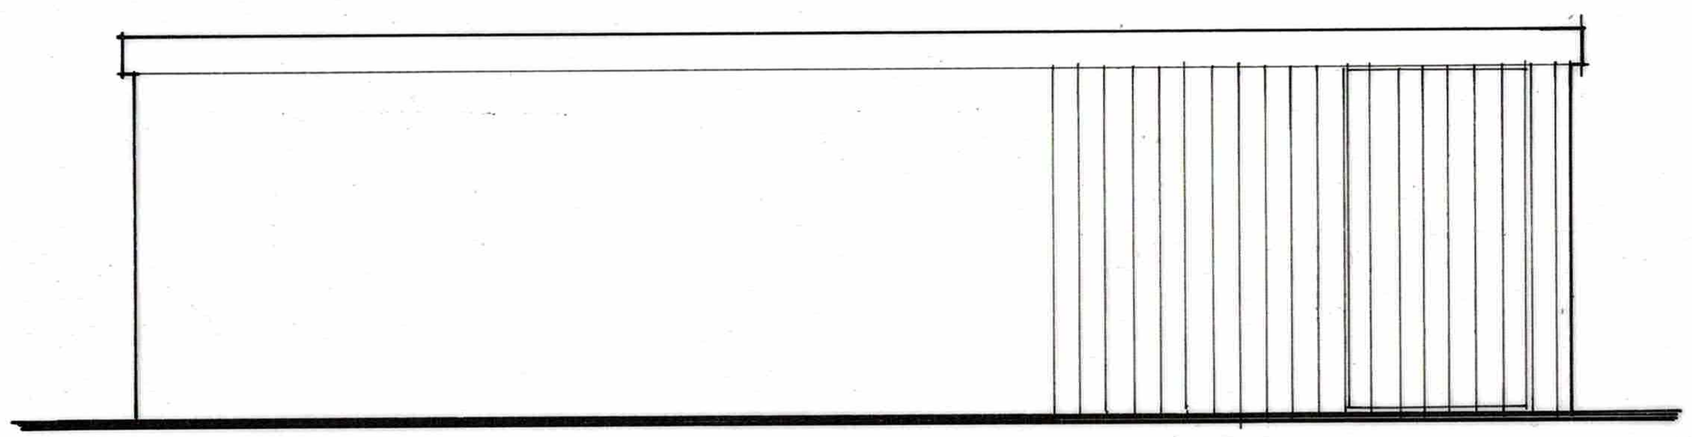

sw

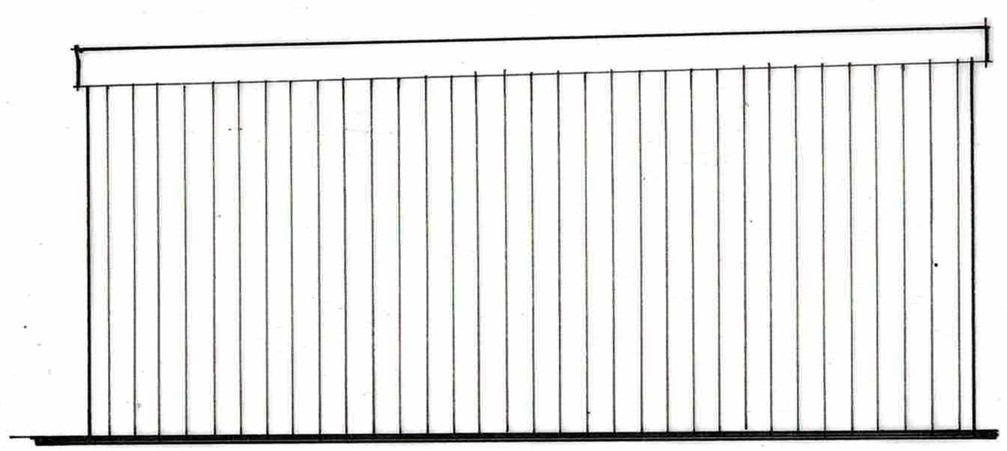

se

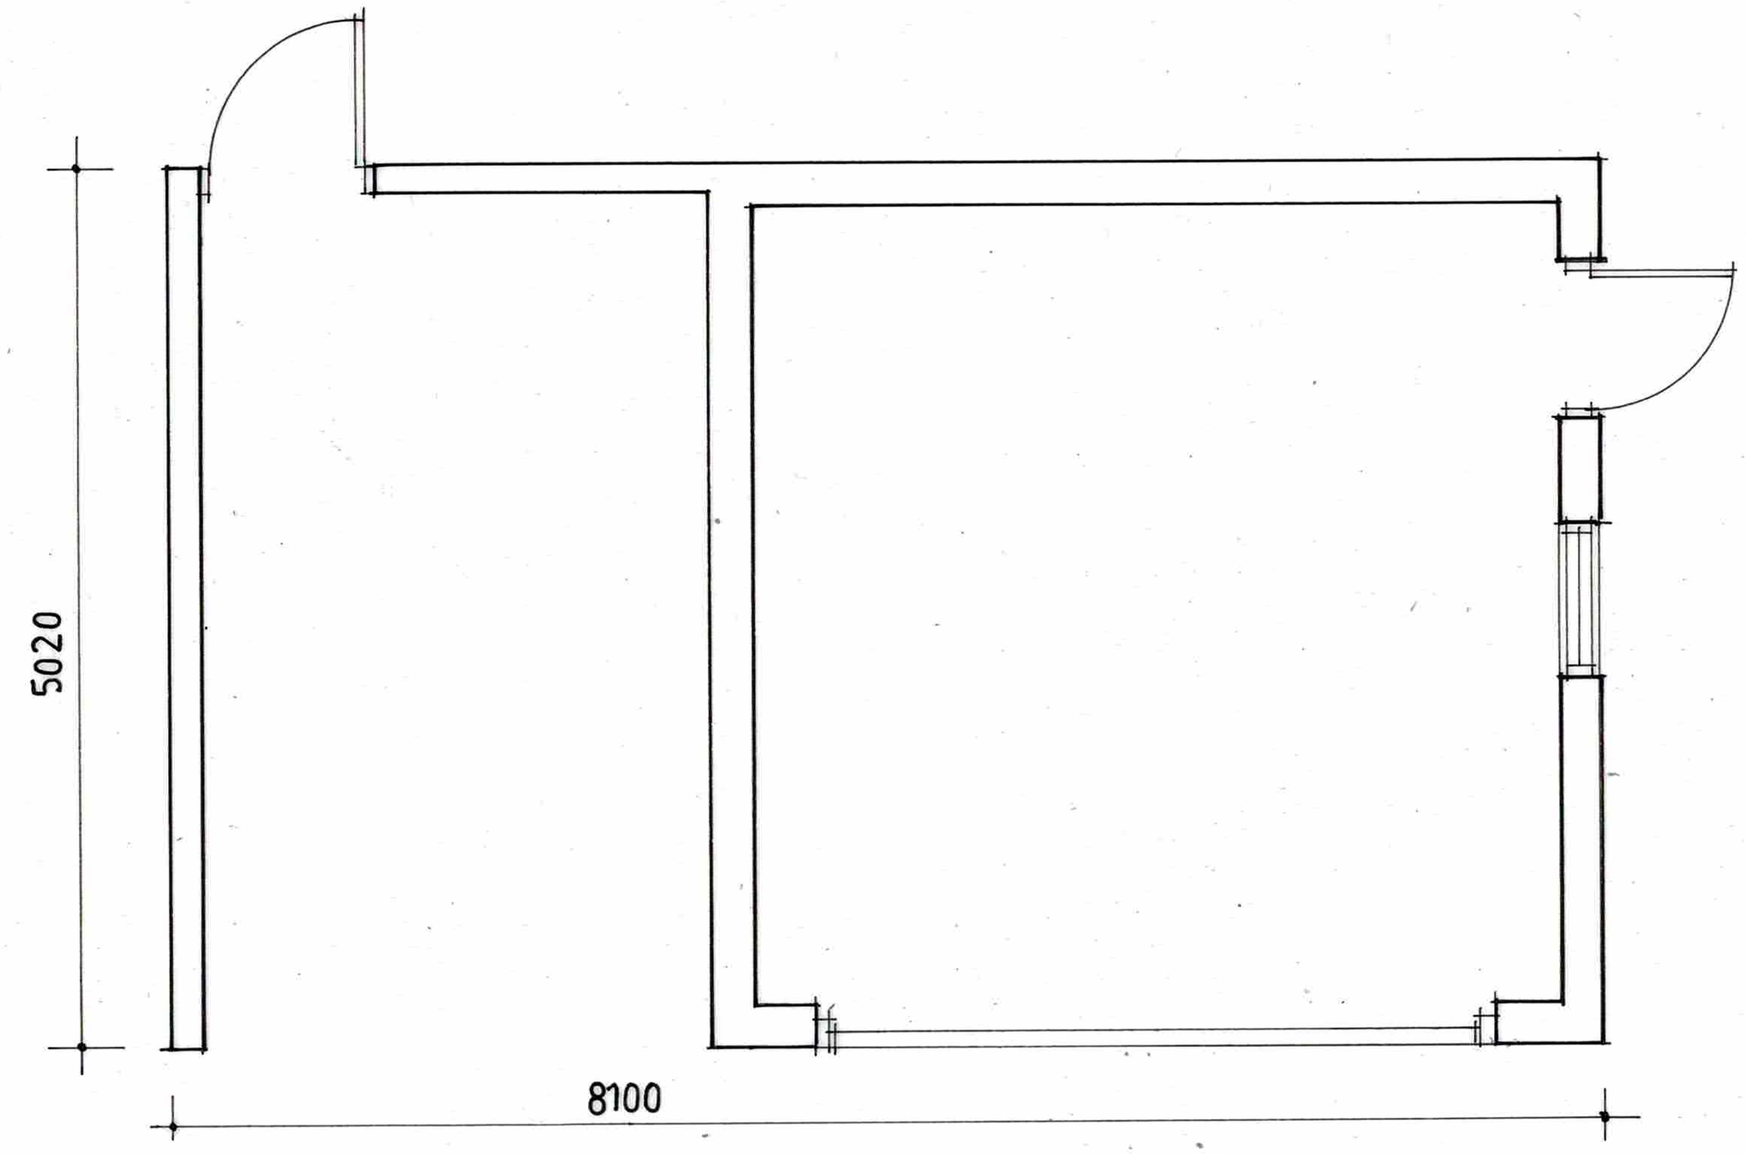

plan

BERKSHIRE DEVELOPMENTS LTD

CLIENT
Mr P & Mrs J Manning

PROJECT
Additional Property
at
Linden House
Bath Road
Hare Hatch
Wokingham
RG10 9SE

DRAWING
Existing Garage/Carport

SCALE	DATE
1:50 @ A3	**December 2024**
DRAWING No.	REVISION
24/LHHH/08	