


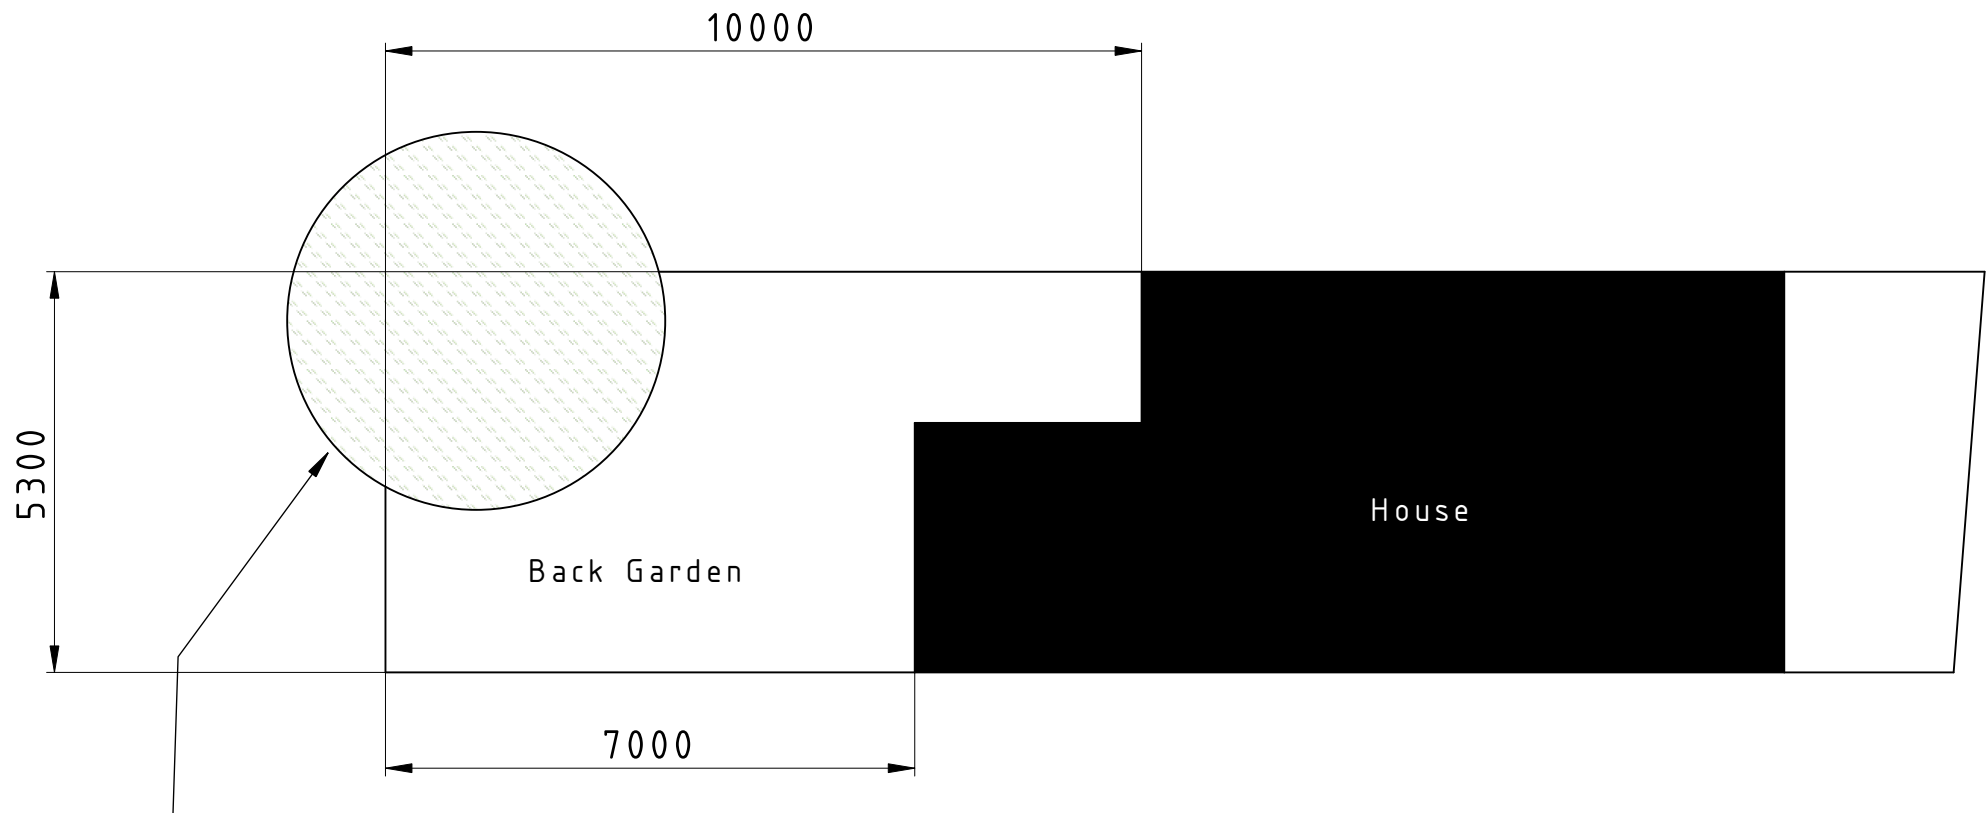

Tree to be felled

Species - Cork Oak (Quercus Suber)

SITE PLAN

3 Nicholson Mews, Sturges Road, Wokingham

Location of proposed felling of tree

All dimensions in mm

Scale when printed on A4 paper 1:100

Revision 1 21 Feb 2025