



KEY

Route 1 - Wargrave

Holding area

Route 1

A321 Wargrave Road>

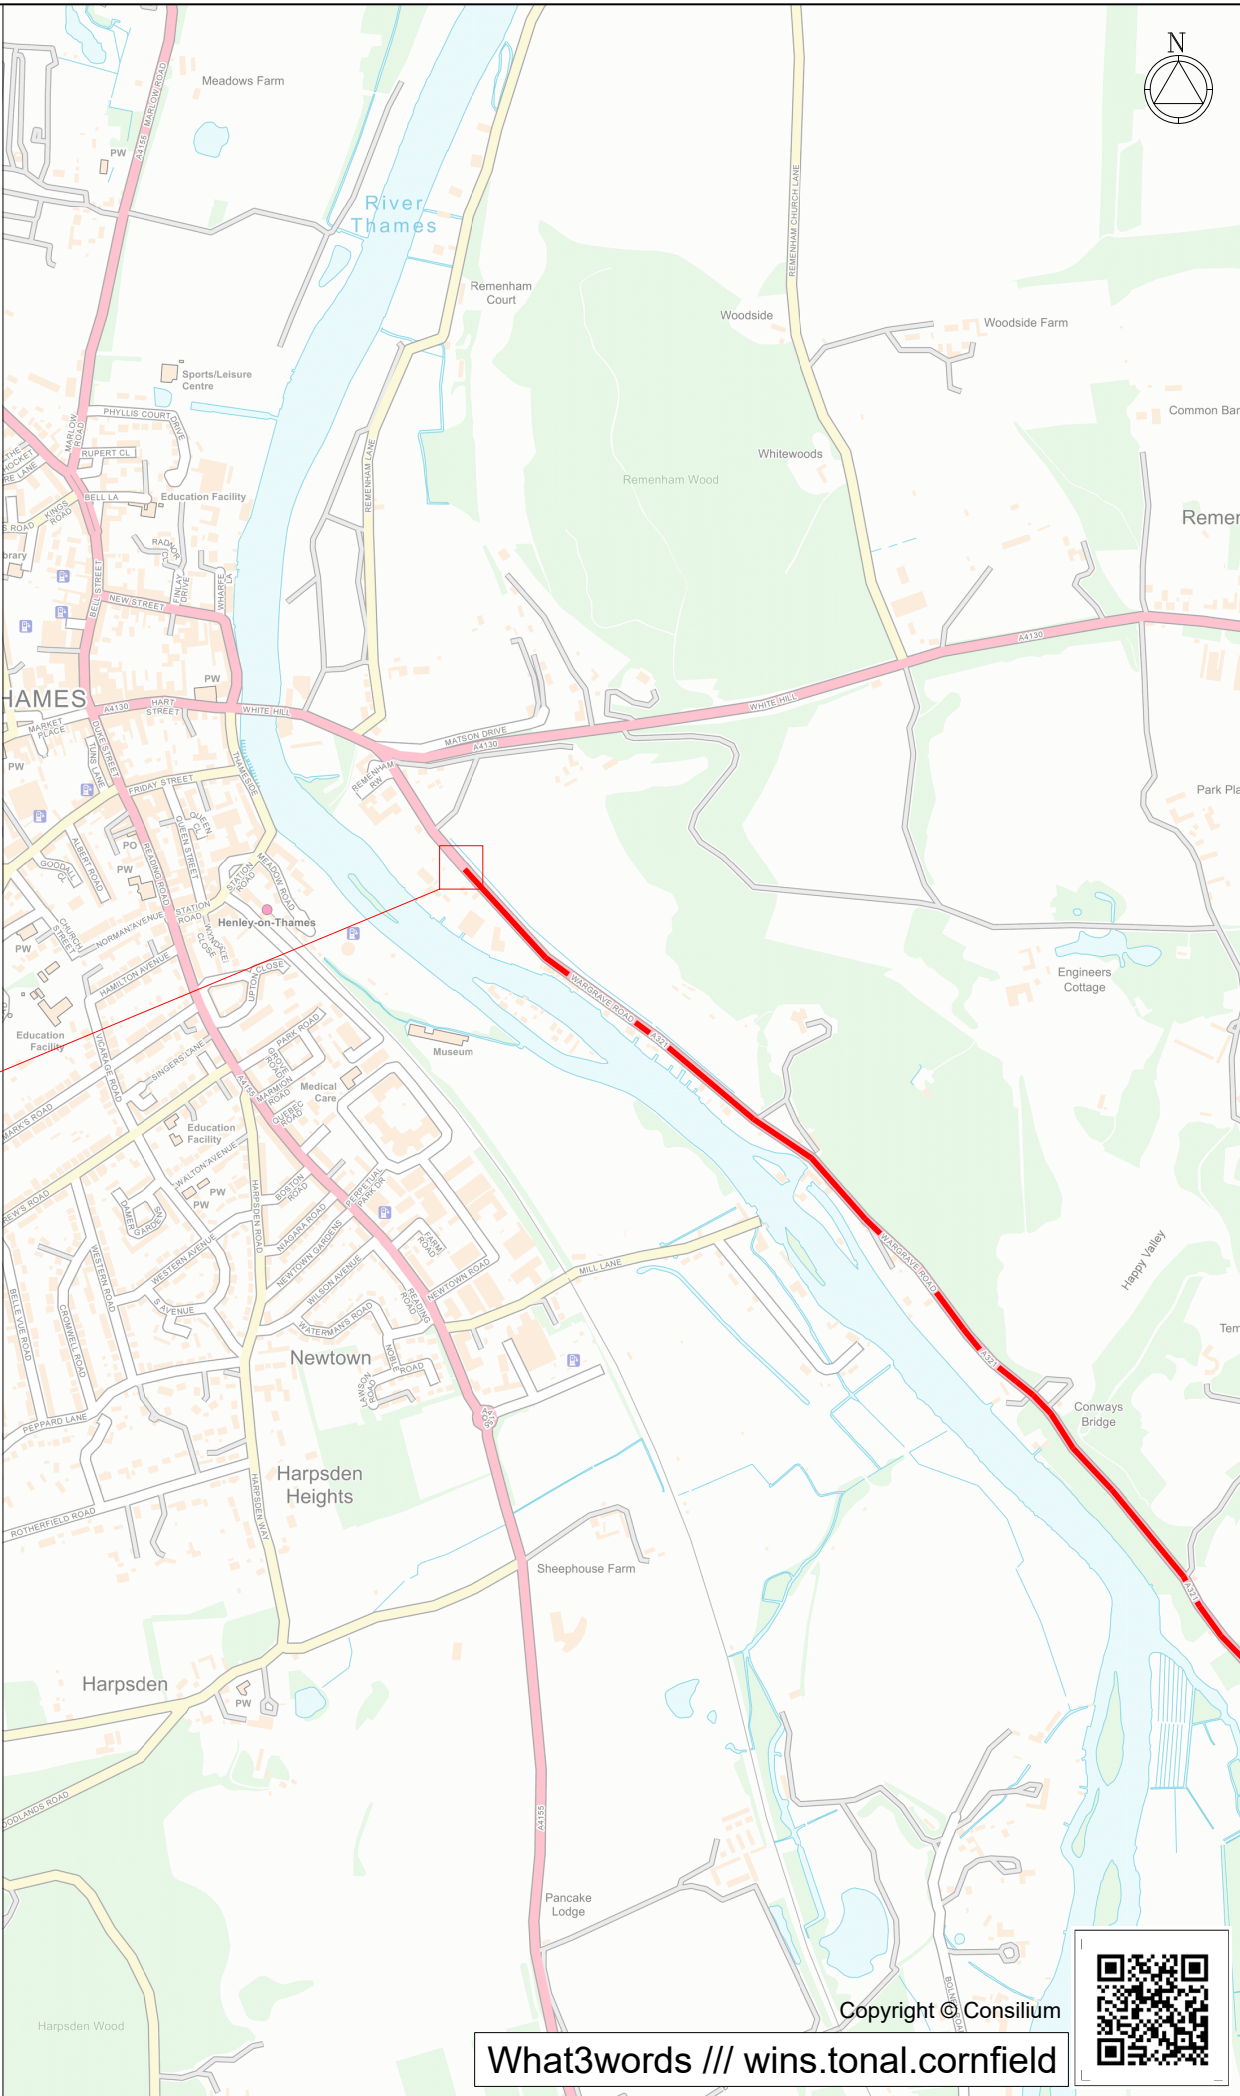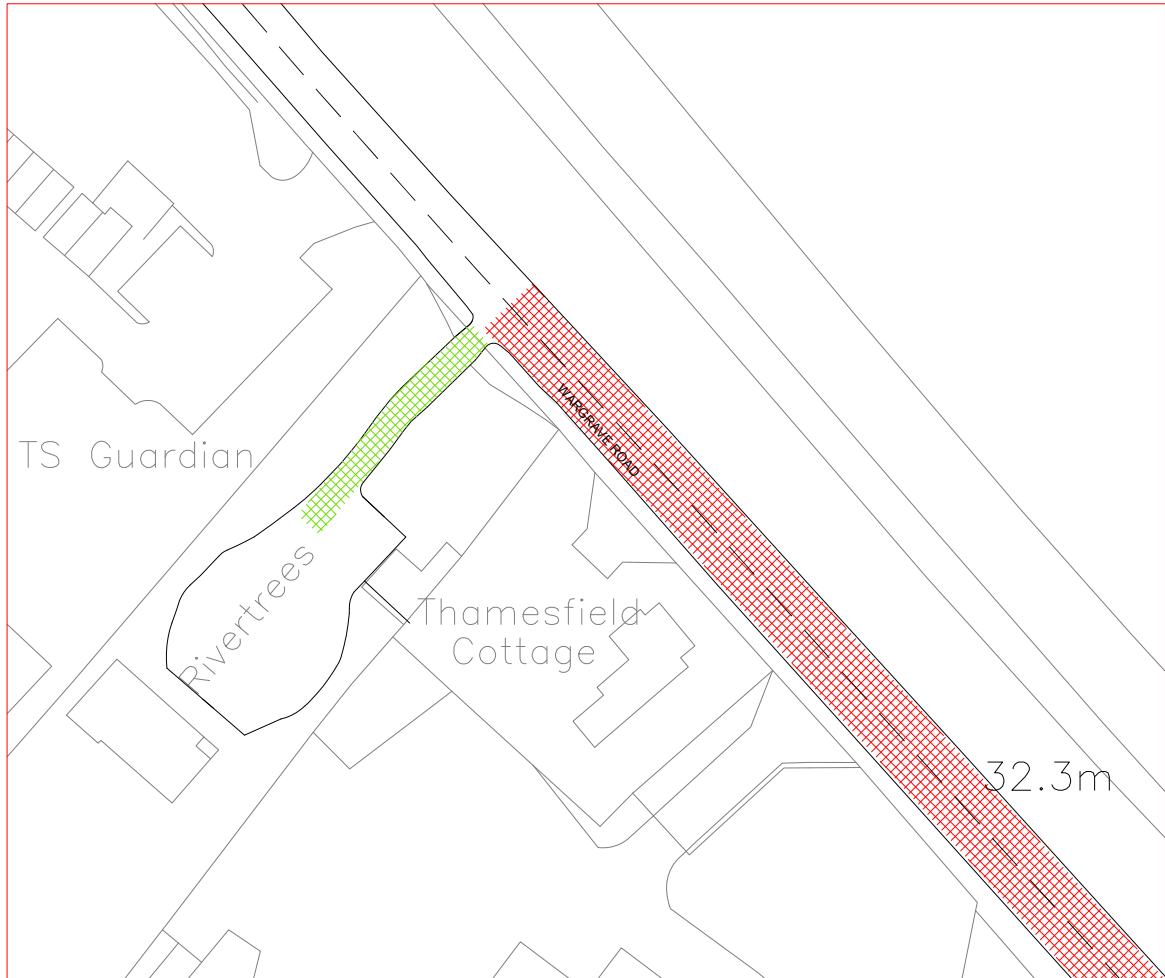

What3words /// wins.tonal.cornfield



Rev	Description	By	Chkd	Date
Revisions				
Client				
				
Project				
Wargrave Road, Wokingham RG9 3JD Grid Ref: 476734 , 182348				
Title				
Construction traffic management Plan				
				
Suite 101, Fort Dunlop, Fort Parkway, Birmingham, B24 9FD 0121 328 7266 - info@consilium-ts.co.uk - www.consilium-ts.co.uk				
Design: ADJ	Drawn: ADJ	Chkd: SM		
Date: 10/02/26	Date:10/02/26	Date: 10/02/26		
Scale: NTS	@ A3	Status: PROPOSED		
Drawing No				Rev:
48953.003				