



WEST ELEVATION


SOUTH ELEVATION

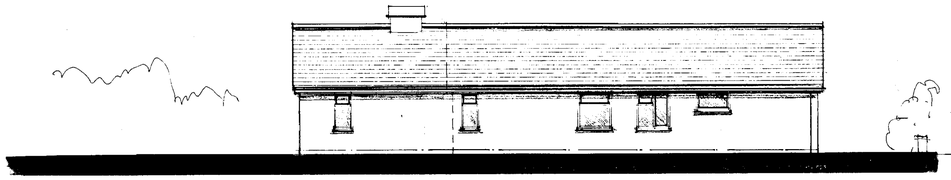


NORTH ELEVATION

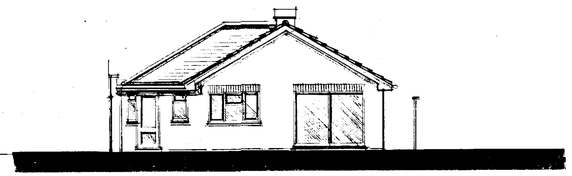


EAST ELEVATION

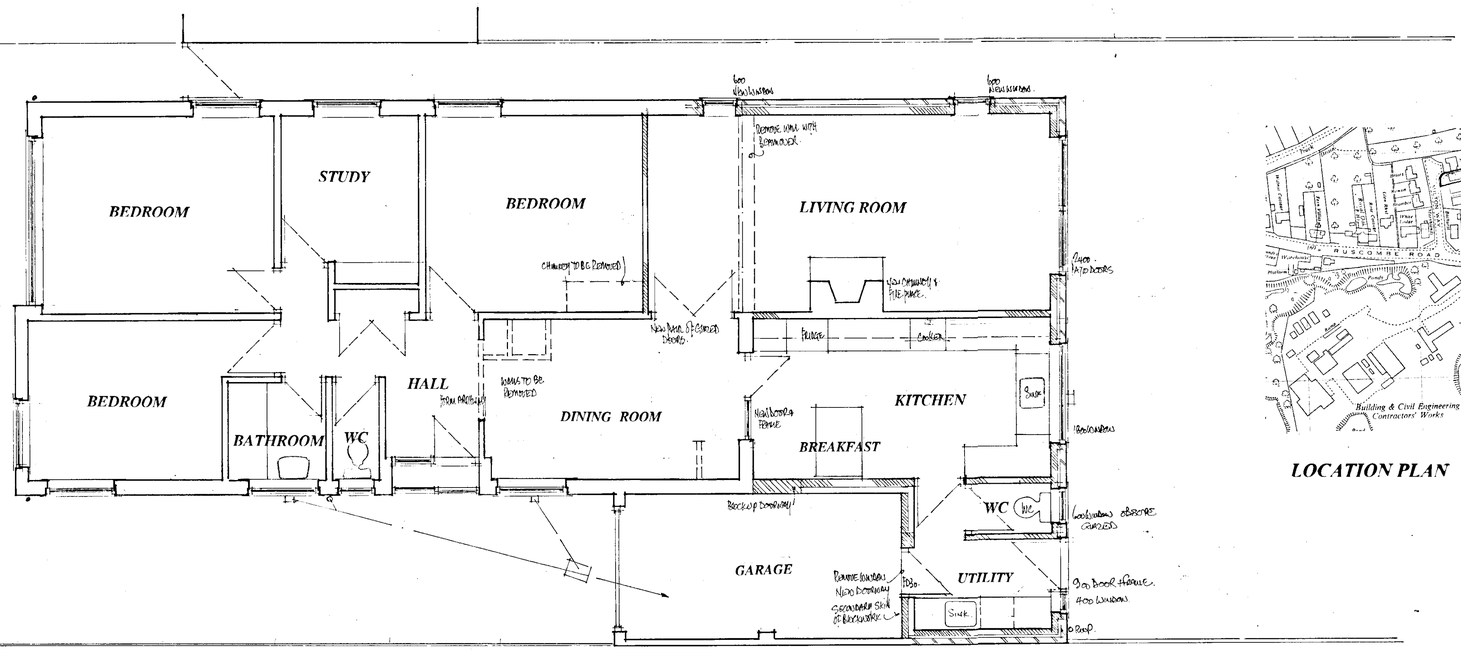

GROUND FLOOR PLAN

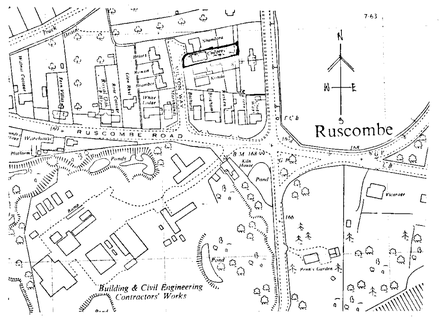

LOCATION PLAN SCALE 1:2500.

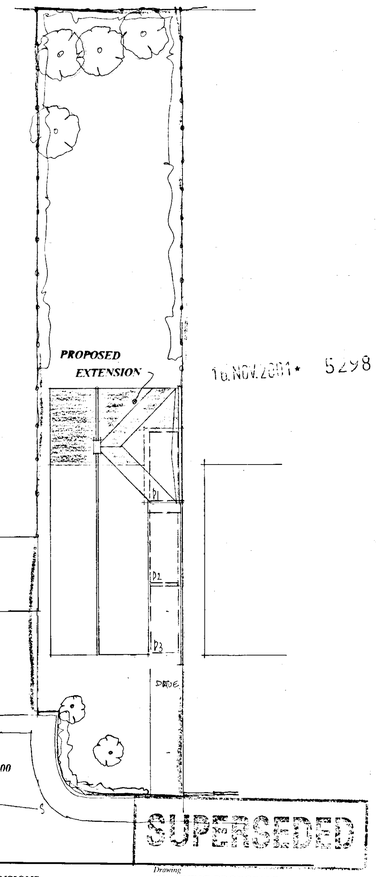

SITE PLAN. SCALE 1:200

10 NOV 2001 * 5298


SUPERSEDED

Proposal PROPOSED EXTENSIONS. *Drawing* PLANNING PROPOSALS


Site MELROSE, MILTON WAY, RUSCOMBE, BERKSHIRE.

Date 30 October, 2001 *Scale* 1:100 & 1:50 *Drawing No* D 626-02


COLIN DAWSON & ASSOCIATES
Architectural Design & Building Surveying.
MALVERN HOUSE
1 MALVERN WAY
TWYFORD
READING BERKSHIRE RG10 9PY.
Tel: (0118) 9343322 Fax: (0118) 9343322.

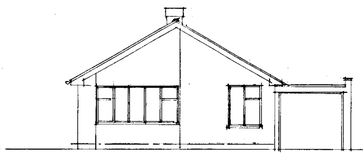


WEST ELEVATION

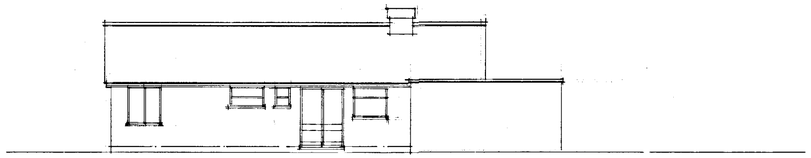


SOUTH ELEVATION

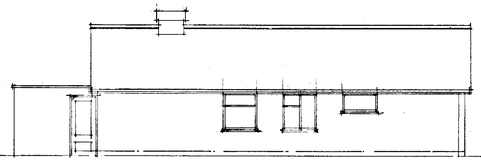


NORTH ELEVATION

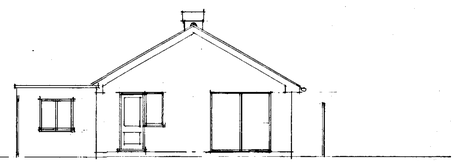

EAST ELEVATION

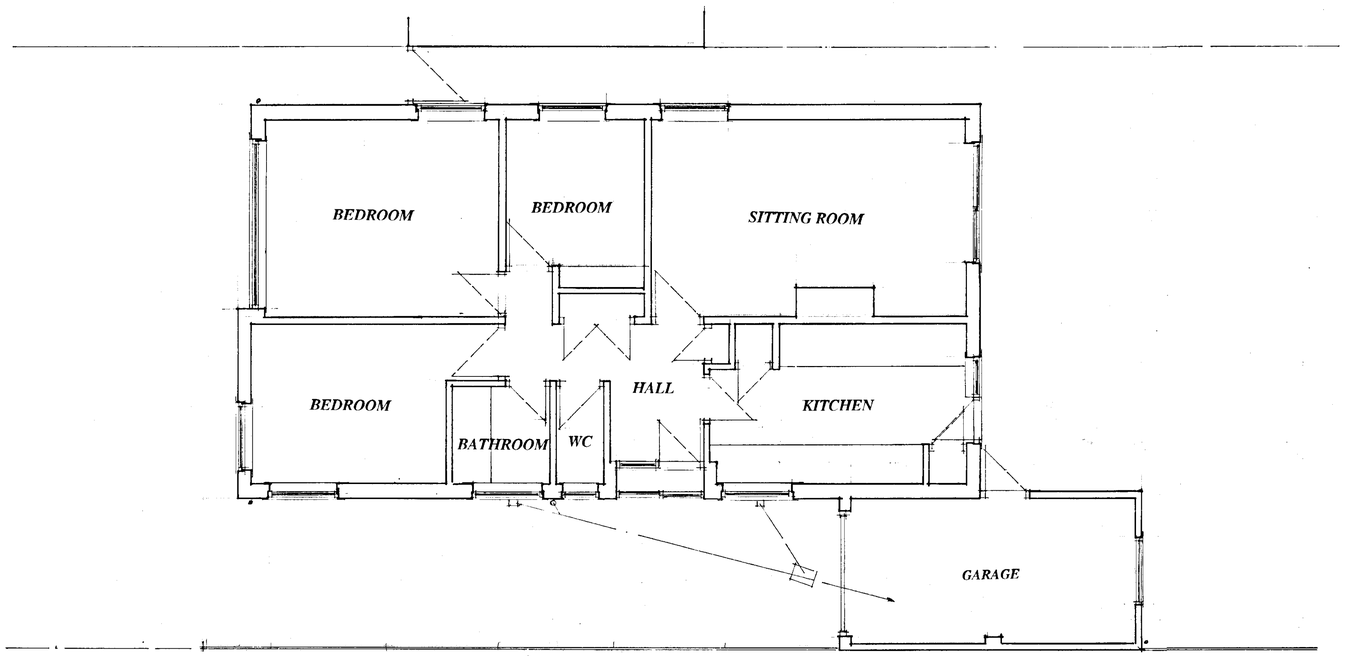

GROUND FLOOR PLAN

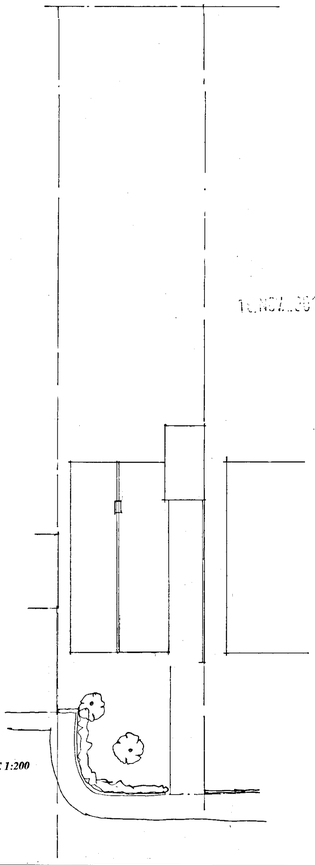

SITE PLAN. *SCALE 1:200*

TQ32281 5298

Proposal *Drawing*

PROPOSED EXTENSIONS. *PLANS AS EXISTING*


Site

MELROSE, MILTON WAY, RUSCOMBE, READING, BERKSHIRE

Date *23 October, 2001* *Scale* *1:100 & 1:50.* *Drawing No* ***D 626-01***


APPROVED

COLIN DAWSON & ASSOCIATES
Architectural Design & Building Surveying.
MALVERN HOUSE
1 MALVERN WAY
TWYFORD
READING, BERKSHIRE, RG10 9PY.
Tel: **(0118) 9343322** *Fax:* **(0118) 9343322.**

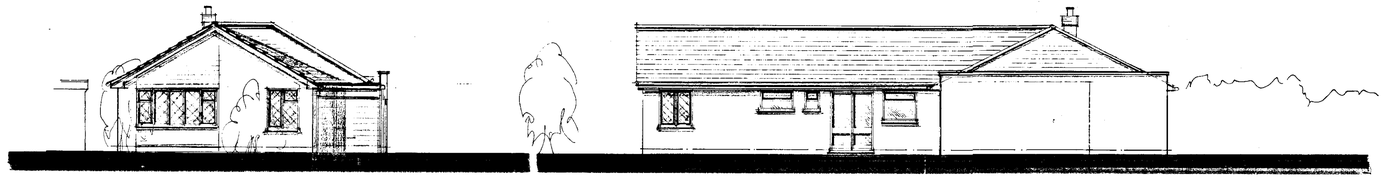


WEST ELEVATION


SOUTH ELEVATION

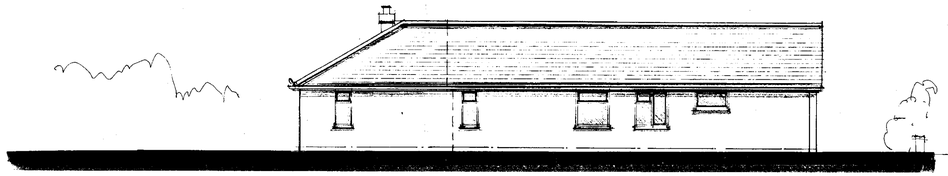


NORTH ELEVATION

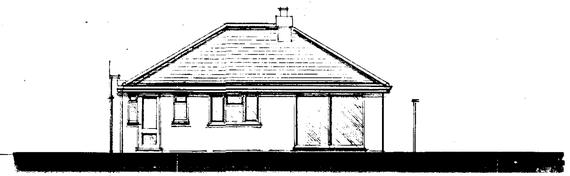


EAST ELEVATION

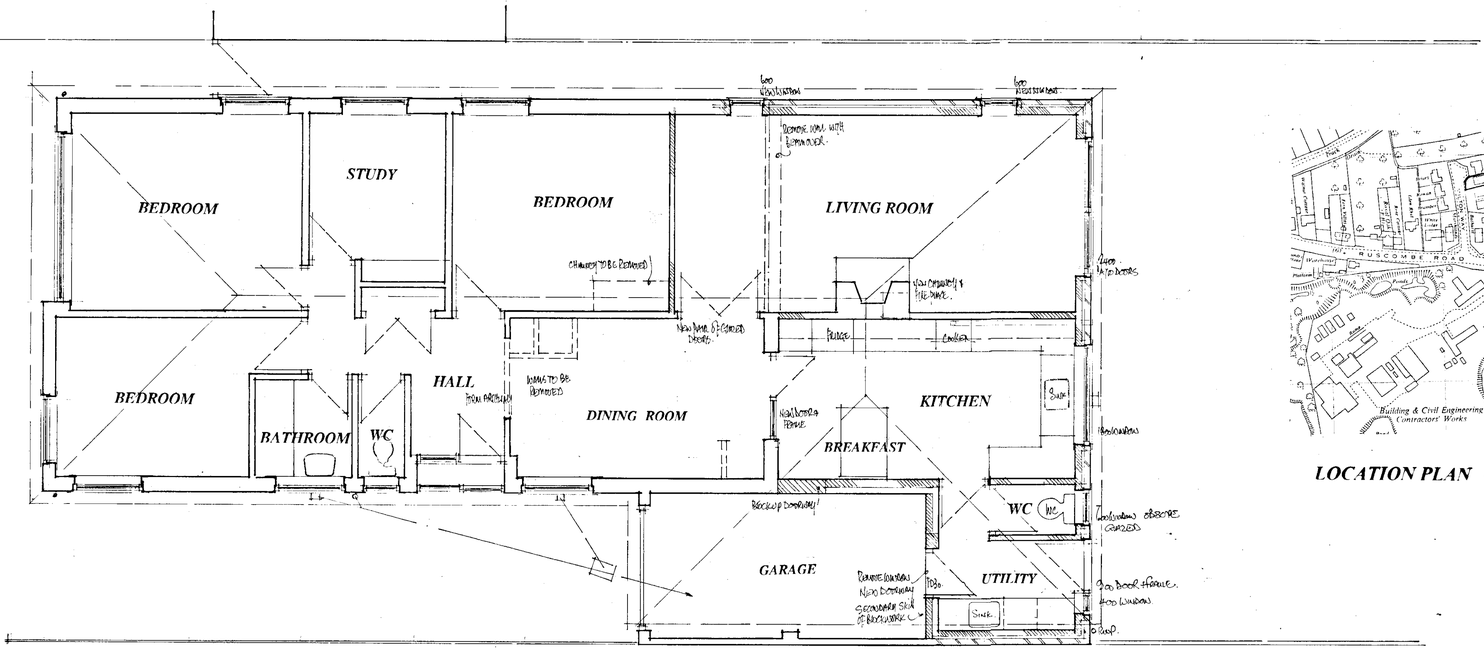

GROUND FLOOR PLAN

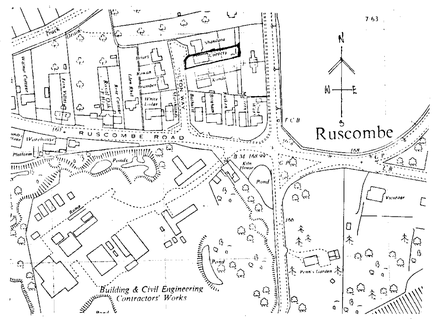

LOCATION PLAN SCALE 1:2500

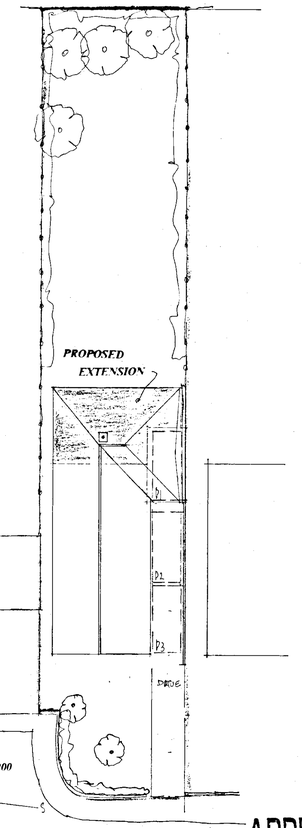

SITE PLAN. SCALE 1:200

APPROVED

Proposal PROPOSED EXTENSIONS. *Drawing* PLANNING PROPOSALS

Site MELROSE, MILTON WAY, RUSCOMBE, BERKSHIRE.

Date 30 October, 2001 *Scale* 1:100 & 1:50 *Drawing No* D 626-02 A

COLIN DAWSON & ASSOCIATES
Architectural Design & Building Surveying.
MALVERN HOUSE
3 MALVERN WAY
TWYFORD
READING BERKSHIRE RG10 9PY.
Tel: (0118) 9343322 Fax: (0118) 9343322.

PLANNING DELIVERS	MST
POL	TLS
DC	ENF
APP	
CS	

17 DEC 2001

COPIES TO: FILE:

D 214/02