© The tpa Design Company Ltd.




FRONT ELEVATION



SIDE ELEVATION




REAR ELEVATION

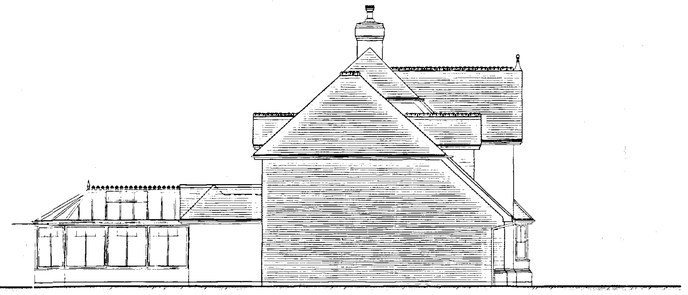

SIDE ELEVATION

REVISED PLAN

5393

SUPERSEDED

| PLANNING SERVICES | HPT |
|---|---|
| POL | TLS |
| DC | RNF |
| APP | |
| CS | |
| 05 FEB 2002 | |
| COPIES TO: | ACS |
| | FILE |

Rev A Jan 02 Roof levels amended

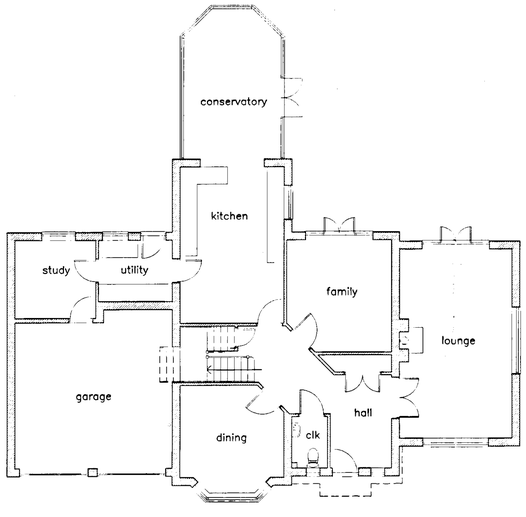


GROUND FLOOR PLAN

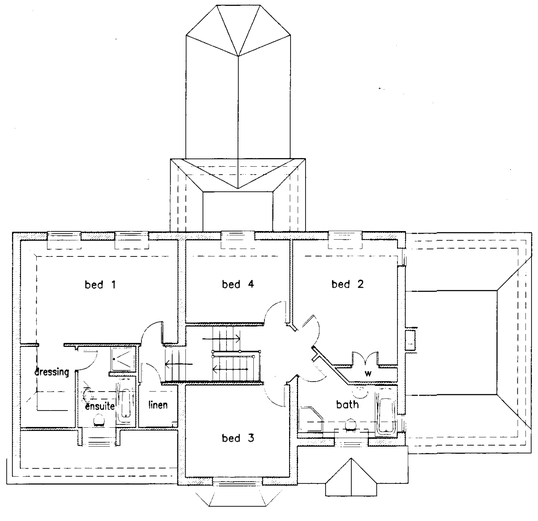


FIRST FLOOR PLAN

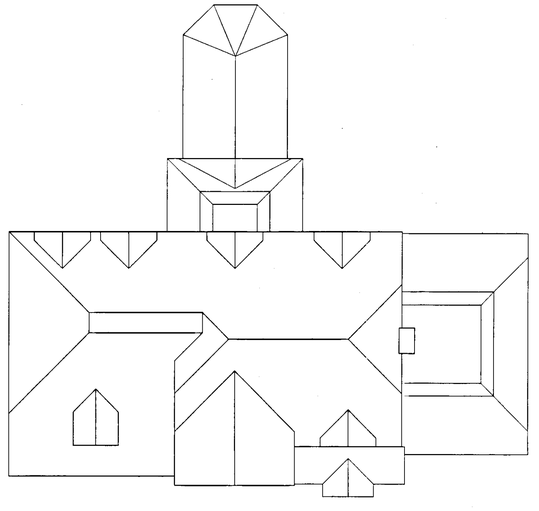

ROOF PLAN

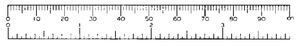

tpa

Terry Platt Architects

33A St Lukes Road Maidenhead
Berkshire SL6 7DN

Tel. 01628 412388
Fax: 01628 412390

Email tpadesignco@aol.com

Client:
Mr & Mrs G Westwood

Job title:
Proposed New House at Windyridge, East View Road Wargrave, Berks

Drawing title:
Scheme Proposals Plans & Elevations

| Scale: | Date: | Drawn by: |
|---|---|---|
| 1:100 | Nov 01 | BSW |

| Drawing no: | Rev: |
|---|---|
| 1100/02 | A |

The tpa Design Company Ltd architects landscape architects interior design project management planning supervisors

© The tpa Design Company Ltd.

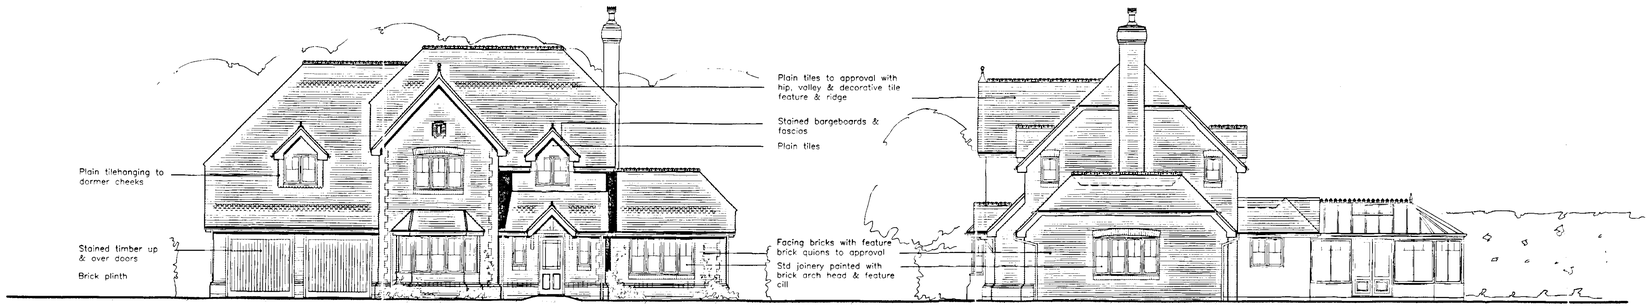


FRONT ELEVATION



SIDE ELEVATION




REAR ELEVATION

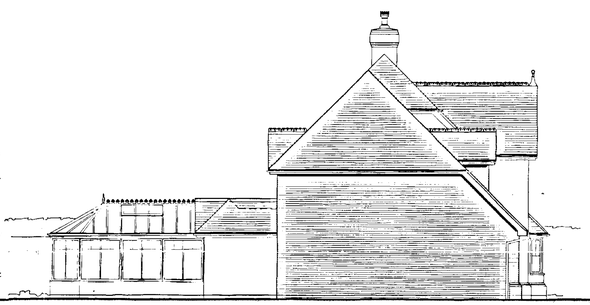

SIDE ELEVATION

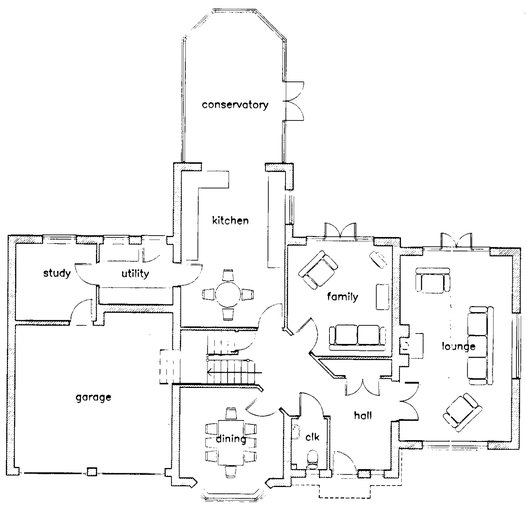


GROUND FLOOR PLAN

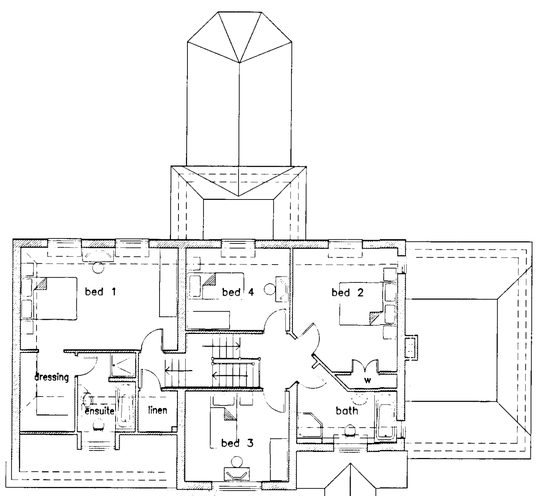


FIRST FLOOR PLAN

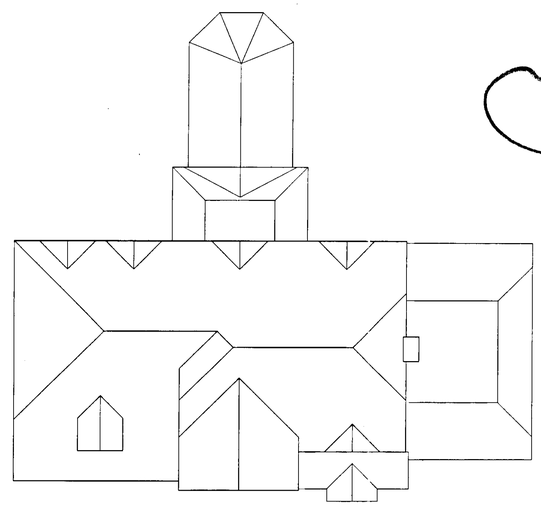

ROOF PLAN

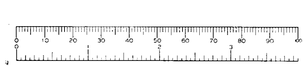

03.DEC.2001* 5393

SCANNED

tpa

Terry Platt Architects

33A St Lukes Road Maidenhead
Berkshire SL6 7DN

Tel. 01628 412388
Fax: 01628 412390

Email tpadesignco@aol.com

Client:
Mr & Mrs G Westwood

Job title:
Proposed New House at Windyridge, East View Road Wargrave, Berks

Drawing title:
Scheme Proposals
Plans & Elevations

| Scale: | Date: | Drawn by: |
|---|---|---|
| 1:100 | Nov 01 | BSW |

Drawing no: 1100/02

Rev:

The tpa Design Company Ltd architects landscape architects interior design project management planning supervisors

© The tpa Design Company Ltd.

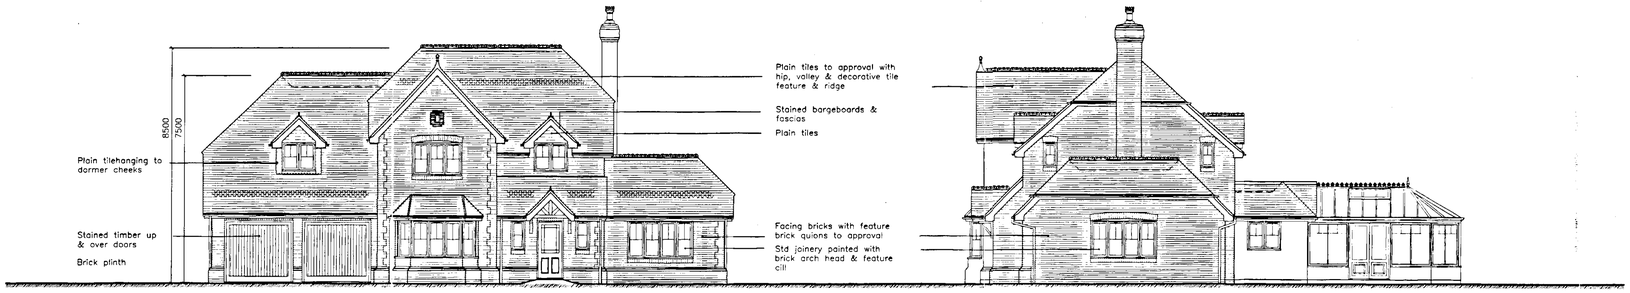


FRONT ELEVATION

SIDE ELEVATION

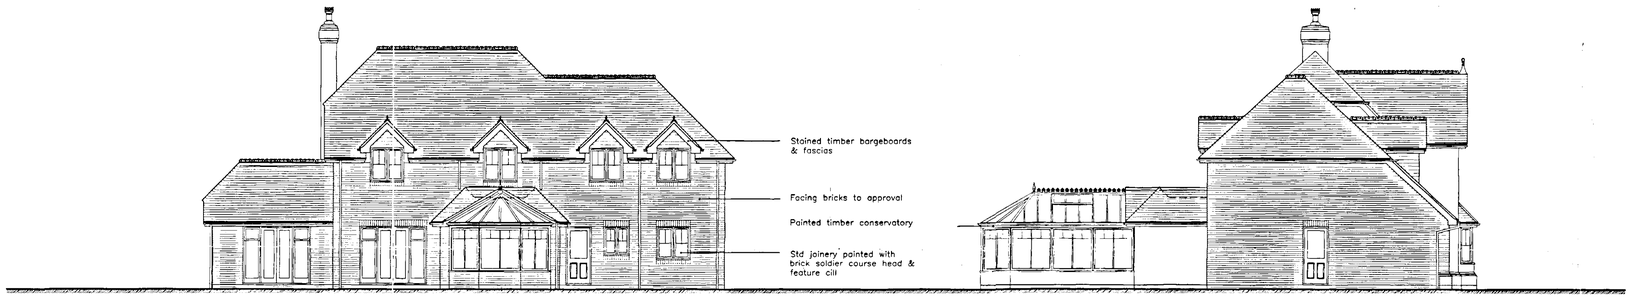


REAR ELEVATION

SIDE ELEVATION

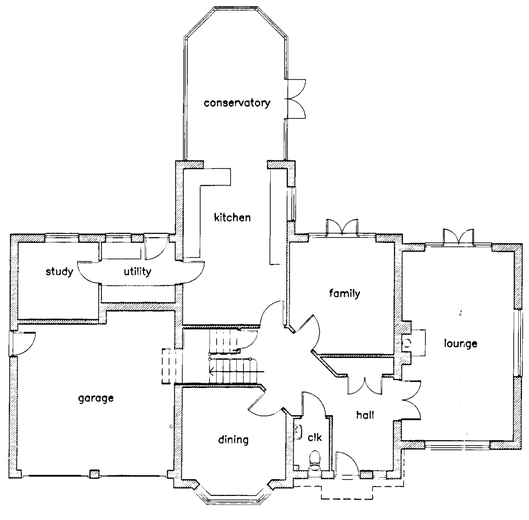


GROUND FLOOR PLAN

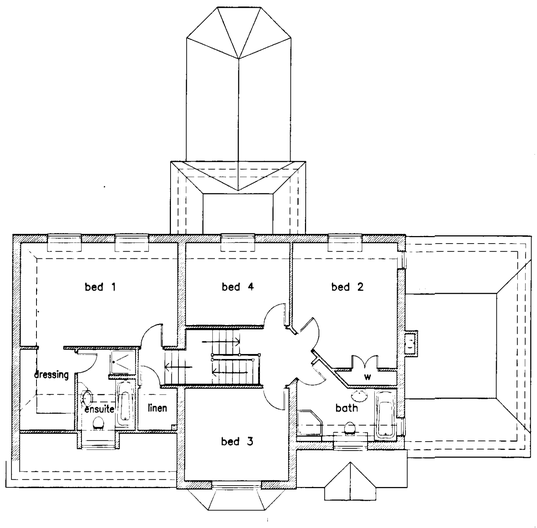


FIRST FLOOR PLAN

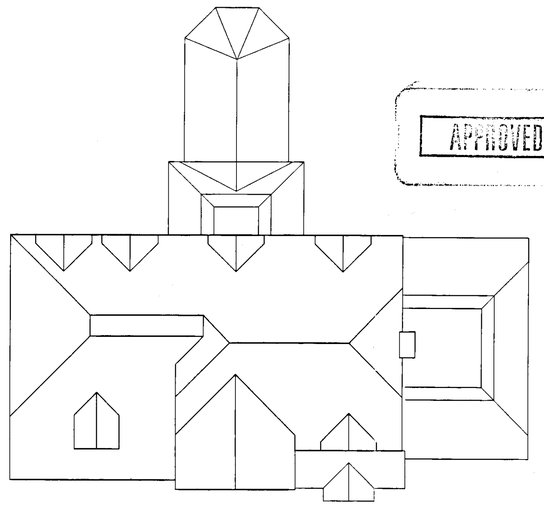

ROOF PLAN

REVISED PLAN

Rev Feb 02 Side personnel door added to garage
Rev A Jan 02 Roof levels amended

PLANNING SERVICES
14/02 2002
COPIES TO:
ACK:
FILE:

REVISED PLAN

APPROVED

tpa
Terry Platt Architects
33A St Lukes Road Maidenhead
Berkshire SL6 7DN
Tel. 01628 412388
Fax: 01628 412390
Email tpadesignco@aol.com

Client:
Mr & Mrs G Westwood

Job title:
Proposed New House at Windyridge, East View Road Wargrave, Berks

Drawing title:
Scheme Proposals
Plans & Elevations

| Scale: | Date: | Drawn by: |
|---|---|---|
| 1:100 | Nov 01 | BSW |

| Drawing no: | Rev: |
|---|---|
| 1100/02 | B |

The tpa Design Company Ltd architects landscape architects interior design project management planning supervisors

© The tpa Design Company Ltd.

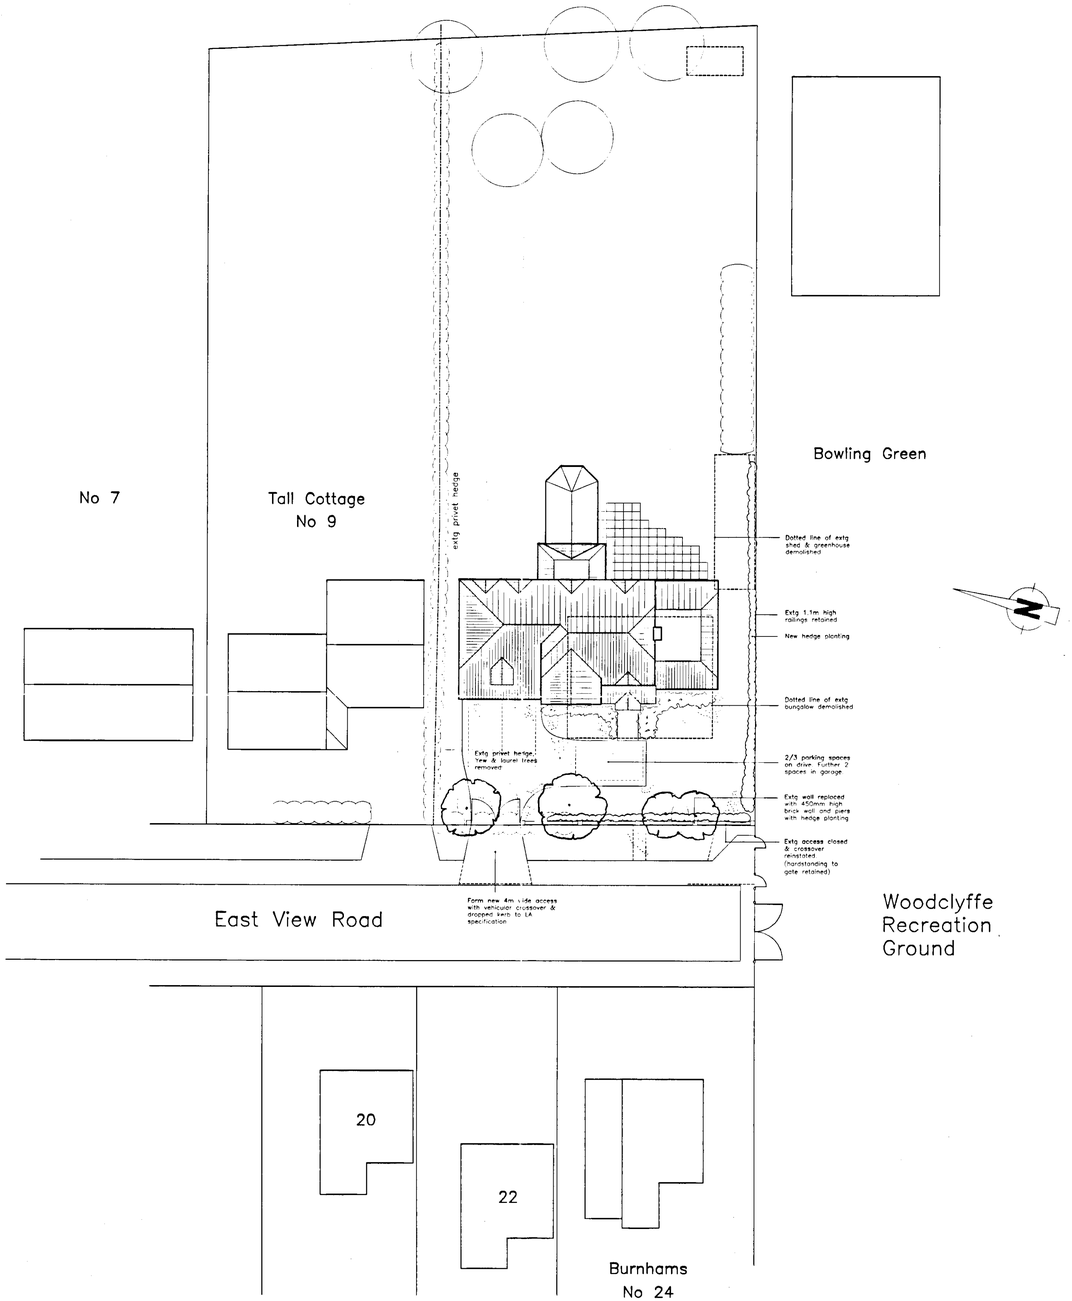


SITE PLAN 1:200

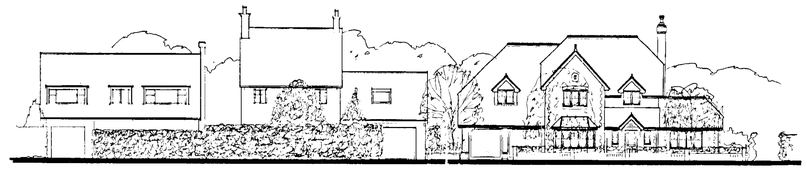

STREET ELEVATION 1:200

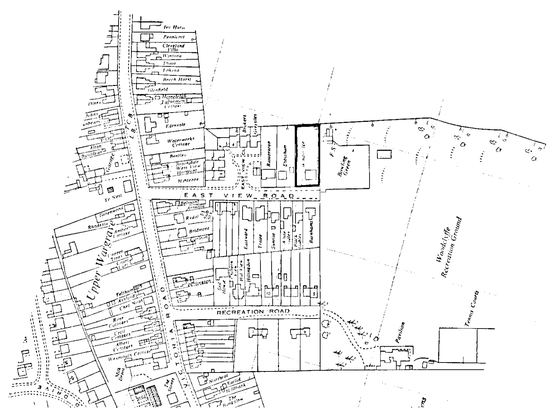


LOCATION PLAN 1:2500

03.DEC.2001* 5393

APPROVED

tpa

Terry Platt Architects
33A St Lukes Road Maidenhead
Berkshire SL6 7DN
Tel. 01628 412388
Fax. 01628 412390
Email tpadesignco@aol.com

Client:
Mr & Mrs G Westwood

Job title:
Proposed New House at Windyridge, East View Road Wargrave, Berks

Drawing title:
Scheme Proposals
Site Plan

| Scale: | Date: | Drawn by: |
|---|---|---|
| 1:200 | Nov 01 | BSW |

Drawing no: 1100/01

Rev:

The tpa Design Company Ltd architects landscape architects interior design project management planning supervisors