


FRONT ELEVATION

Detail at base of full height frames 1:10

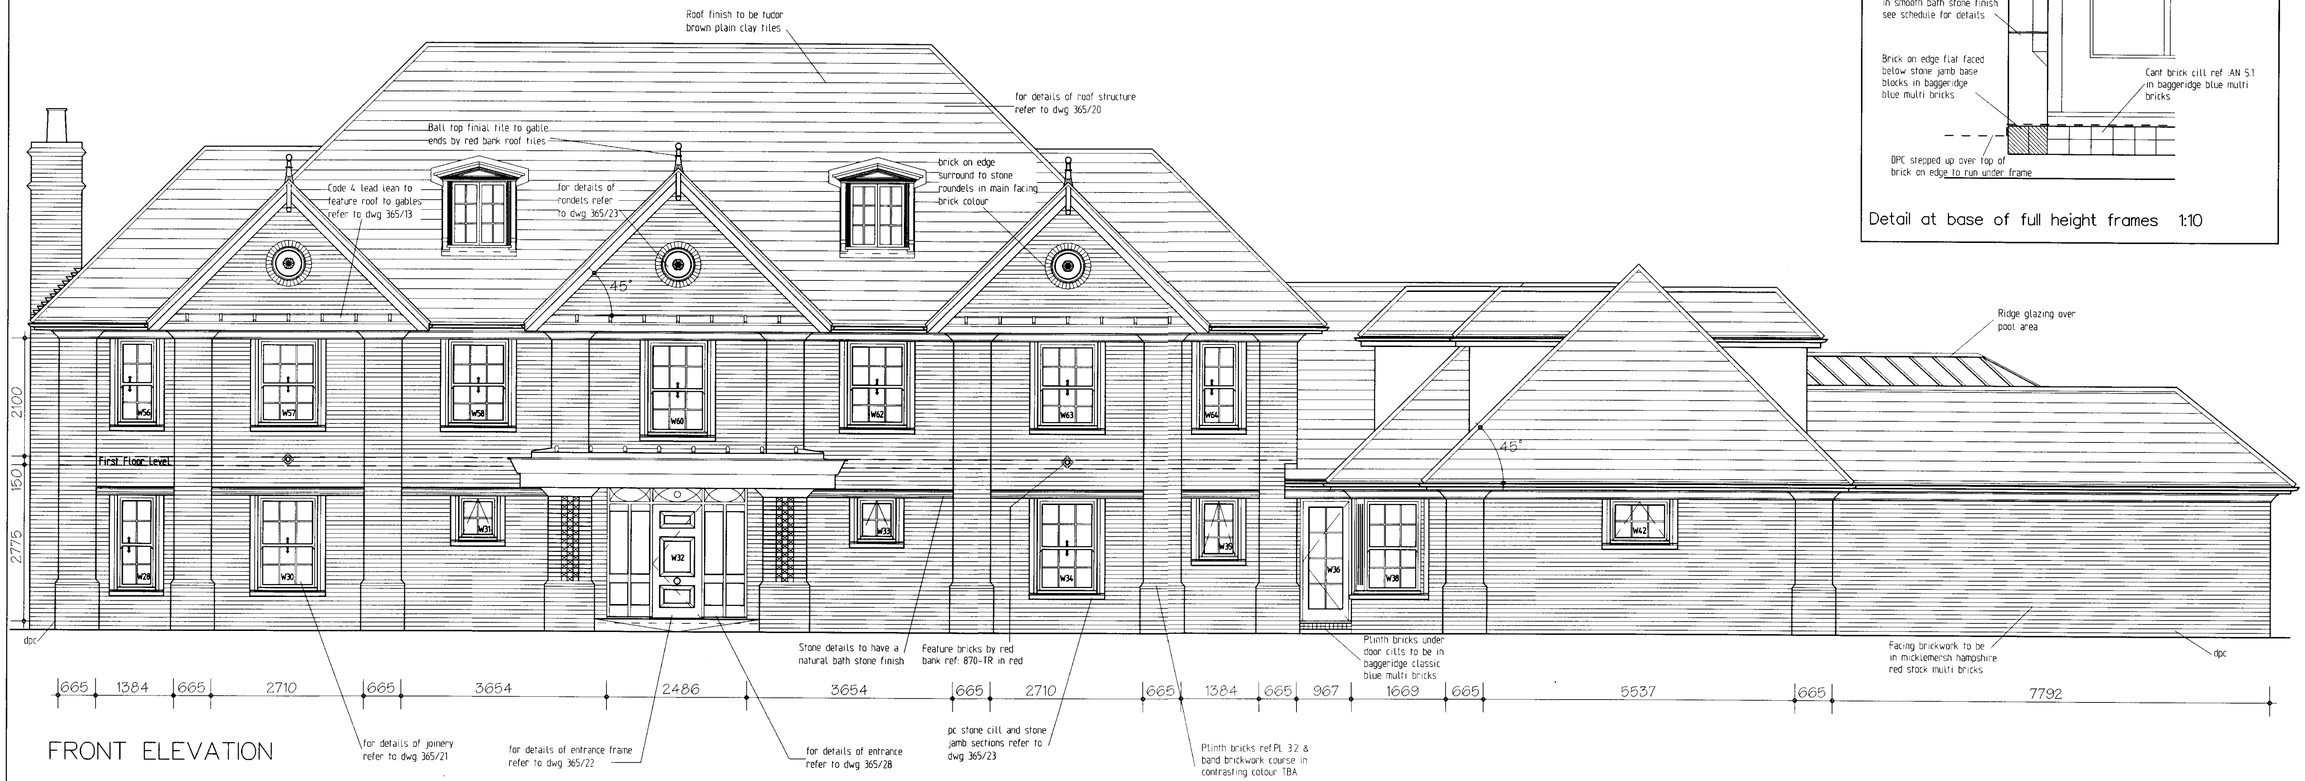

SIDE ELEVATION

OCTAGON

OCTAGON DEVELOPMENTS LIMITED
'WEIR HOUSE' HURST ROAD
EAST MOLESEY SURREY KT8 9AQ
TEL:0181-481-7500 FAX:0181-481-7501

Title
ELEVATIONS
SHEET 1

Project
FORMER MOD FACTORY SITE
WARGRAVE ROAD REMENHAM
HENLEY ON THAMES

Scale 1:50
Drawn MEE
Drawing No. 365/31 Date NOV 99