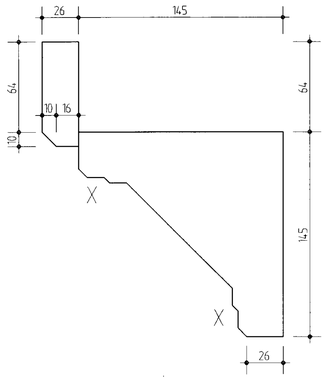

DETAIL OF SW COVING

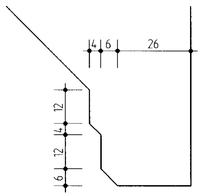

EDGE DETAIL AT 'X'



FRONT ELEVATION

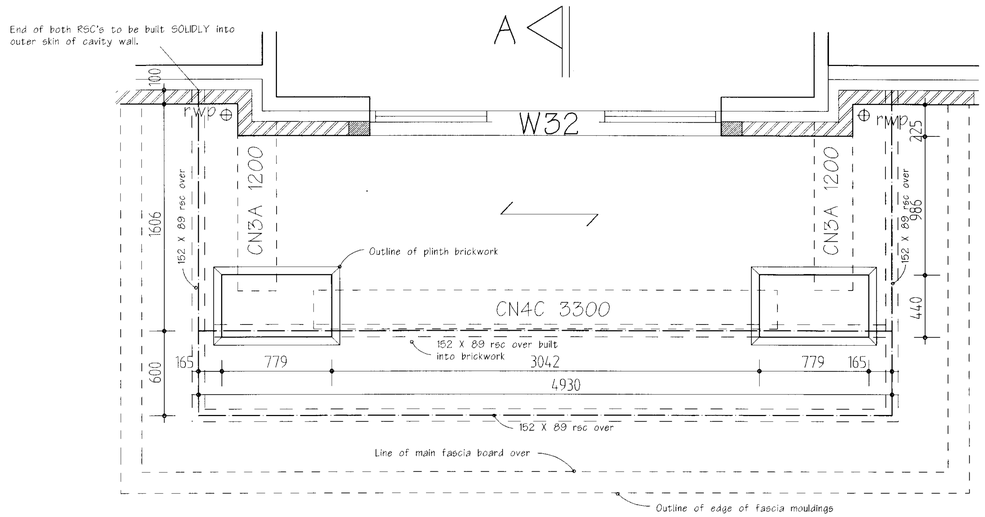

PLAN AT FRONT ENTRANCE



ALL CONNECTIONS TO BE DESIGNED BY STEEL FABRICATOR FOR REACTIONS OF 25kn. ALL STEELWORK TO BE GALVANISED.

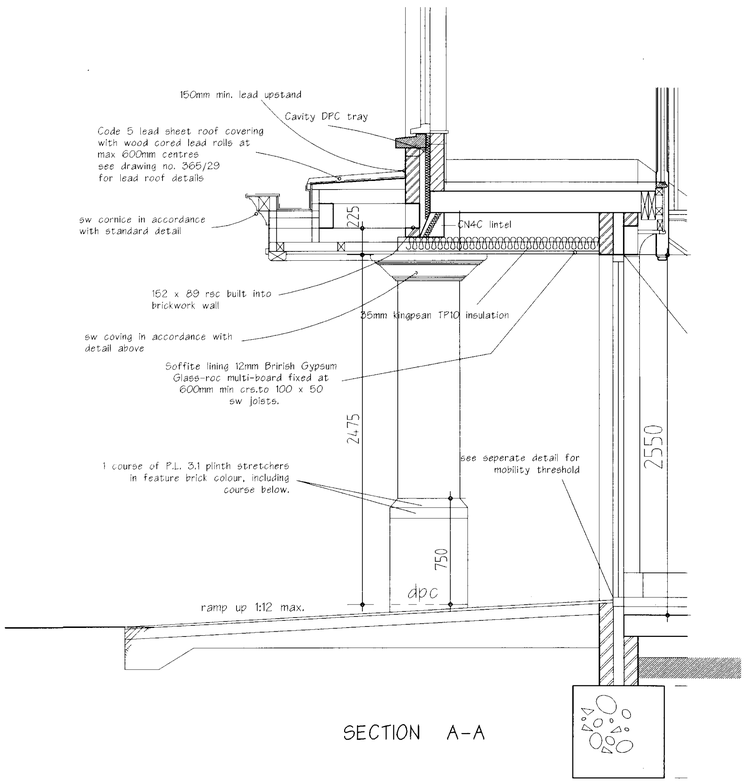

SECTION A-A

THIS DRAWING TO BE READ IN CONJUNCTION WITH 365/29 (LEAD ROOF DETAILS)

OCTAGON

OCTAGON DEVELOPMENTS LIMITED
'WEIR HOUSE' HURST ROAD
EAST MOLESEY SURREY KT8 9AQ
TEL:0181-481-7500 FAX:0181-481-7501

Title

FRONT ENTRANCE DETAILS

Project

WARGRAVE ROAD
REMENHAM
HENLEY

Scale 1:20, 1:5, 1:2

Drawn

Drawing No. 365/28 Date JAN 00