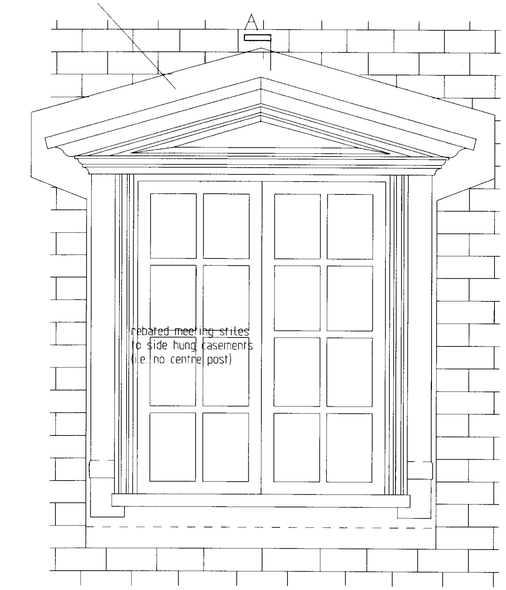

FRONT ELEVATION

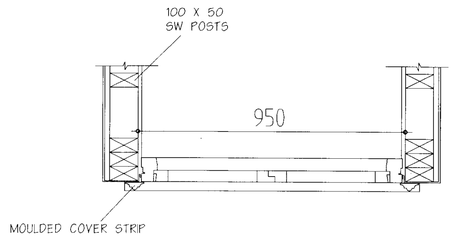

PLAN VIEW

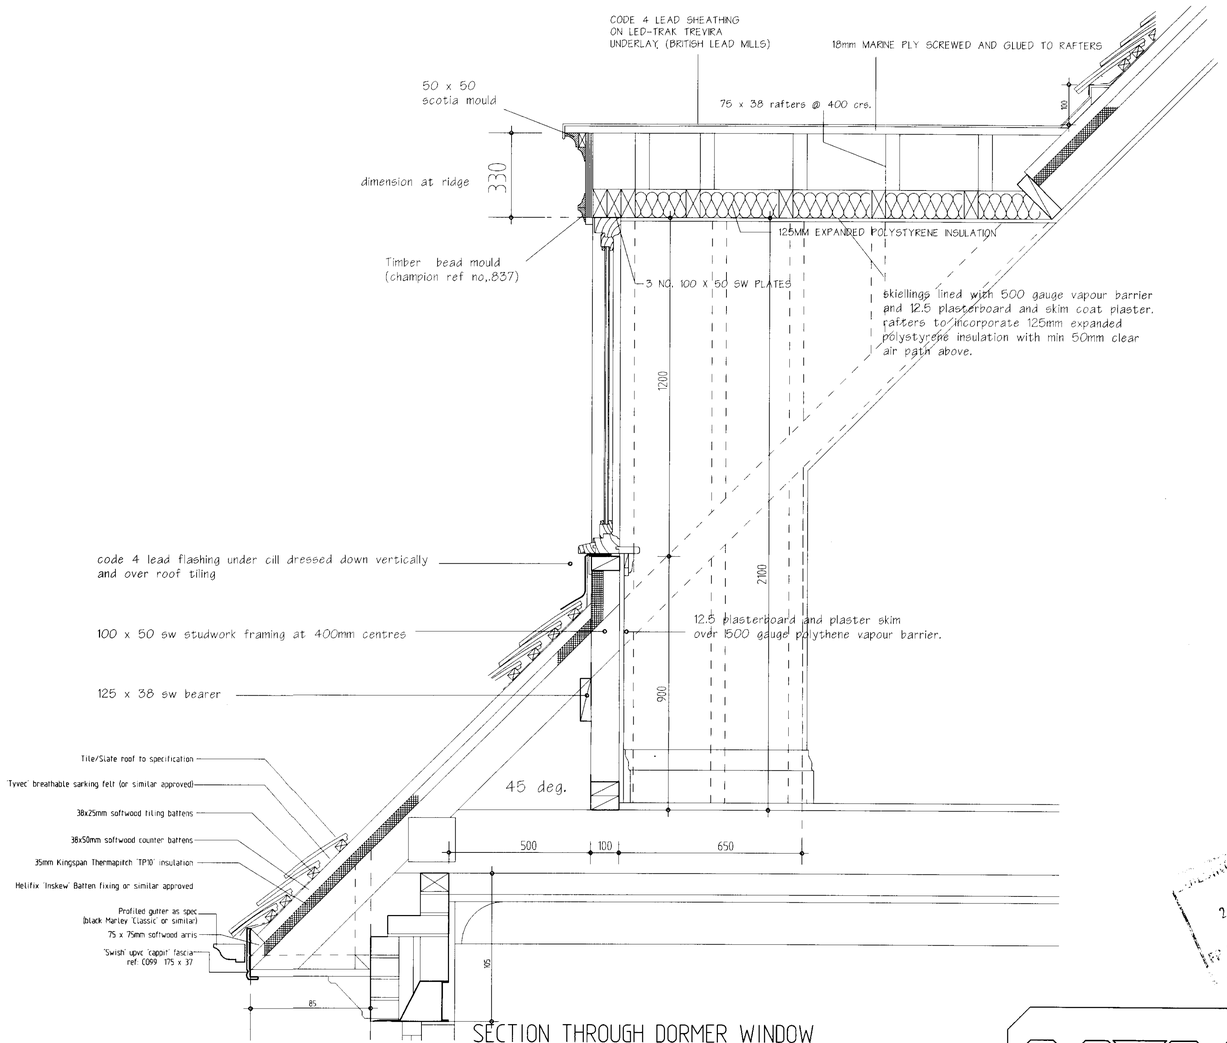

SECTION THROUGH DORMER WINDOW

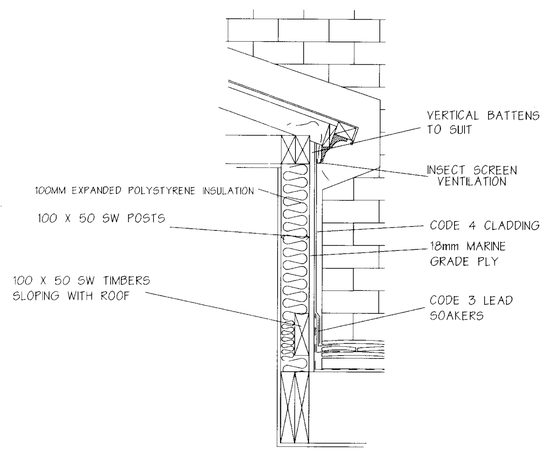

SECTION THRU CHEEK

OCTAGON

OCTAGON DEVELOPMENTS LIMITED
WEIR HOUSE HURST ROAD
EAST MOLESEY SURREY KT8 9AQ
TEL:0181 481 7500 FAX:0181 481 7501/2

Title
DORMER DETAILS TO
MAIN ROOF (2ND FLOOR)

Project
FORMER MOD FACTORY SITE
WARGRAVE ROAD REMENHAM
HENLEY ON THAMES

Scale 1:10
Drawn MJO
Drawing No. 365/26 Date JAN 00