STANDARD MOBILITY THRESHOLD TO PRINCIPAL ENTRANCE DETAIL

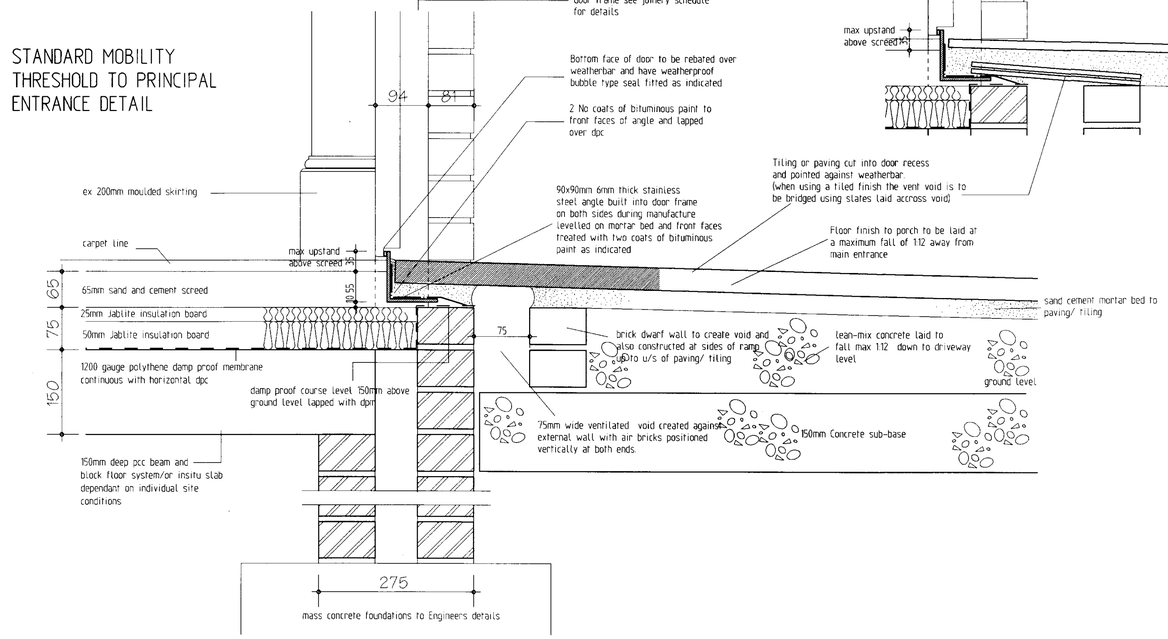

SECTION SHOWING QUARRY TILE FINISH

ISOMETRIC VIEW OF ANGLE FIXING TO FRAME NOT TO SCALE

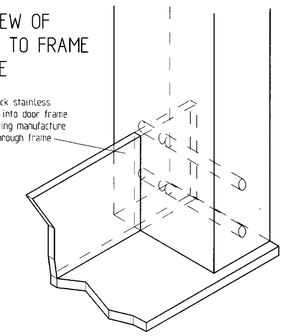

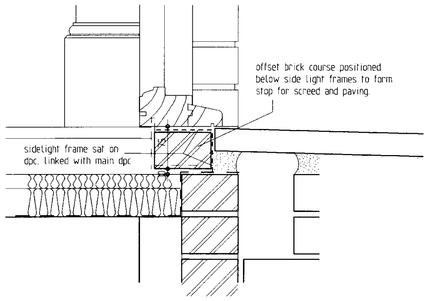

SECTION THRU' SIDELIGHT CILLS

DIMENSIONS SHOWN ARE FOR ACTUAL SIZE OF FRAME REQUIRED BUILD-IN TOLERANCE HAS BEEN INCORPORATED (15mm vert and 15mm horiz.)

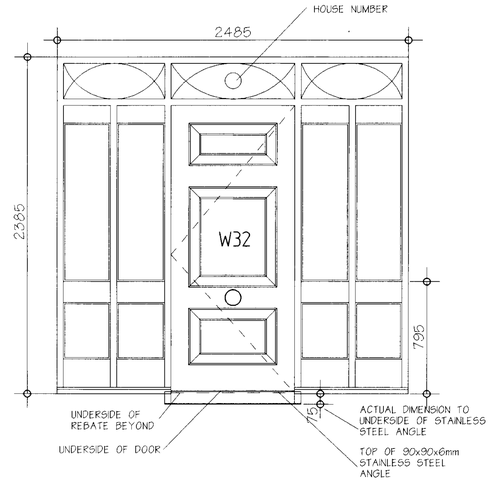

ENTRANCE FRAME ELEVATION
Scale 1:20

OCTAGON

OCTAGON DEVELOPMENTS LIMITED
'WEIR HOUSE' HURST ROAD
EAST MOLESEY SURREY KT8 9AQ
TEL:0181-481-7500 FAX:0181-481-7501

Title: STANDARD MOBILITY THRESHOLD DETAIL

Project: FORMER MOD FACTORY SITE
WARGRAVE ROAD REMENHAM
HENLEY ON THAMES

Scale 1:5
Drawn MEE
Drawing No. 365/22 Date NOV 99