
15. AUG. 2002 7390

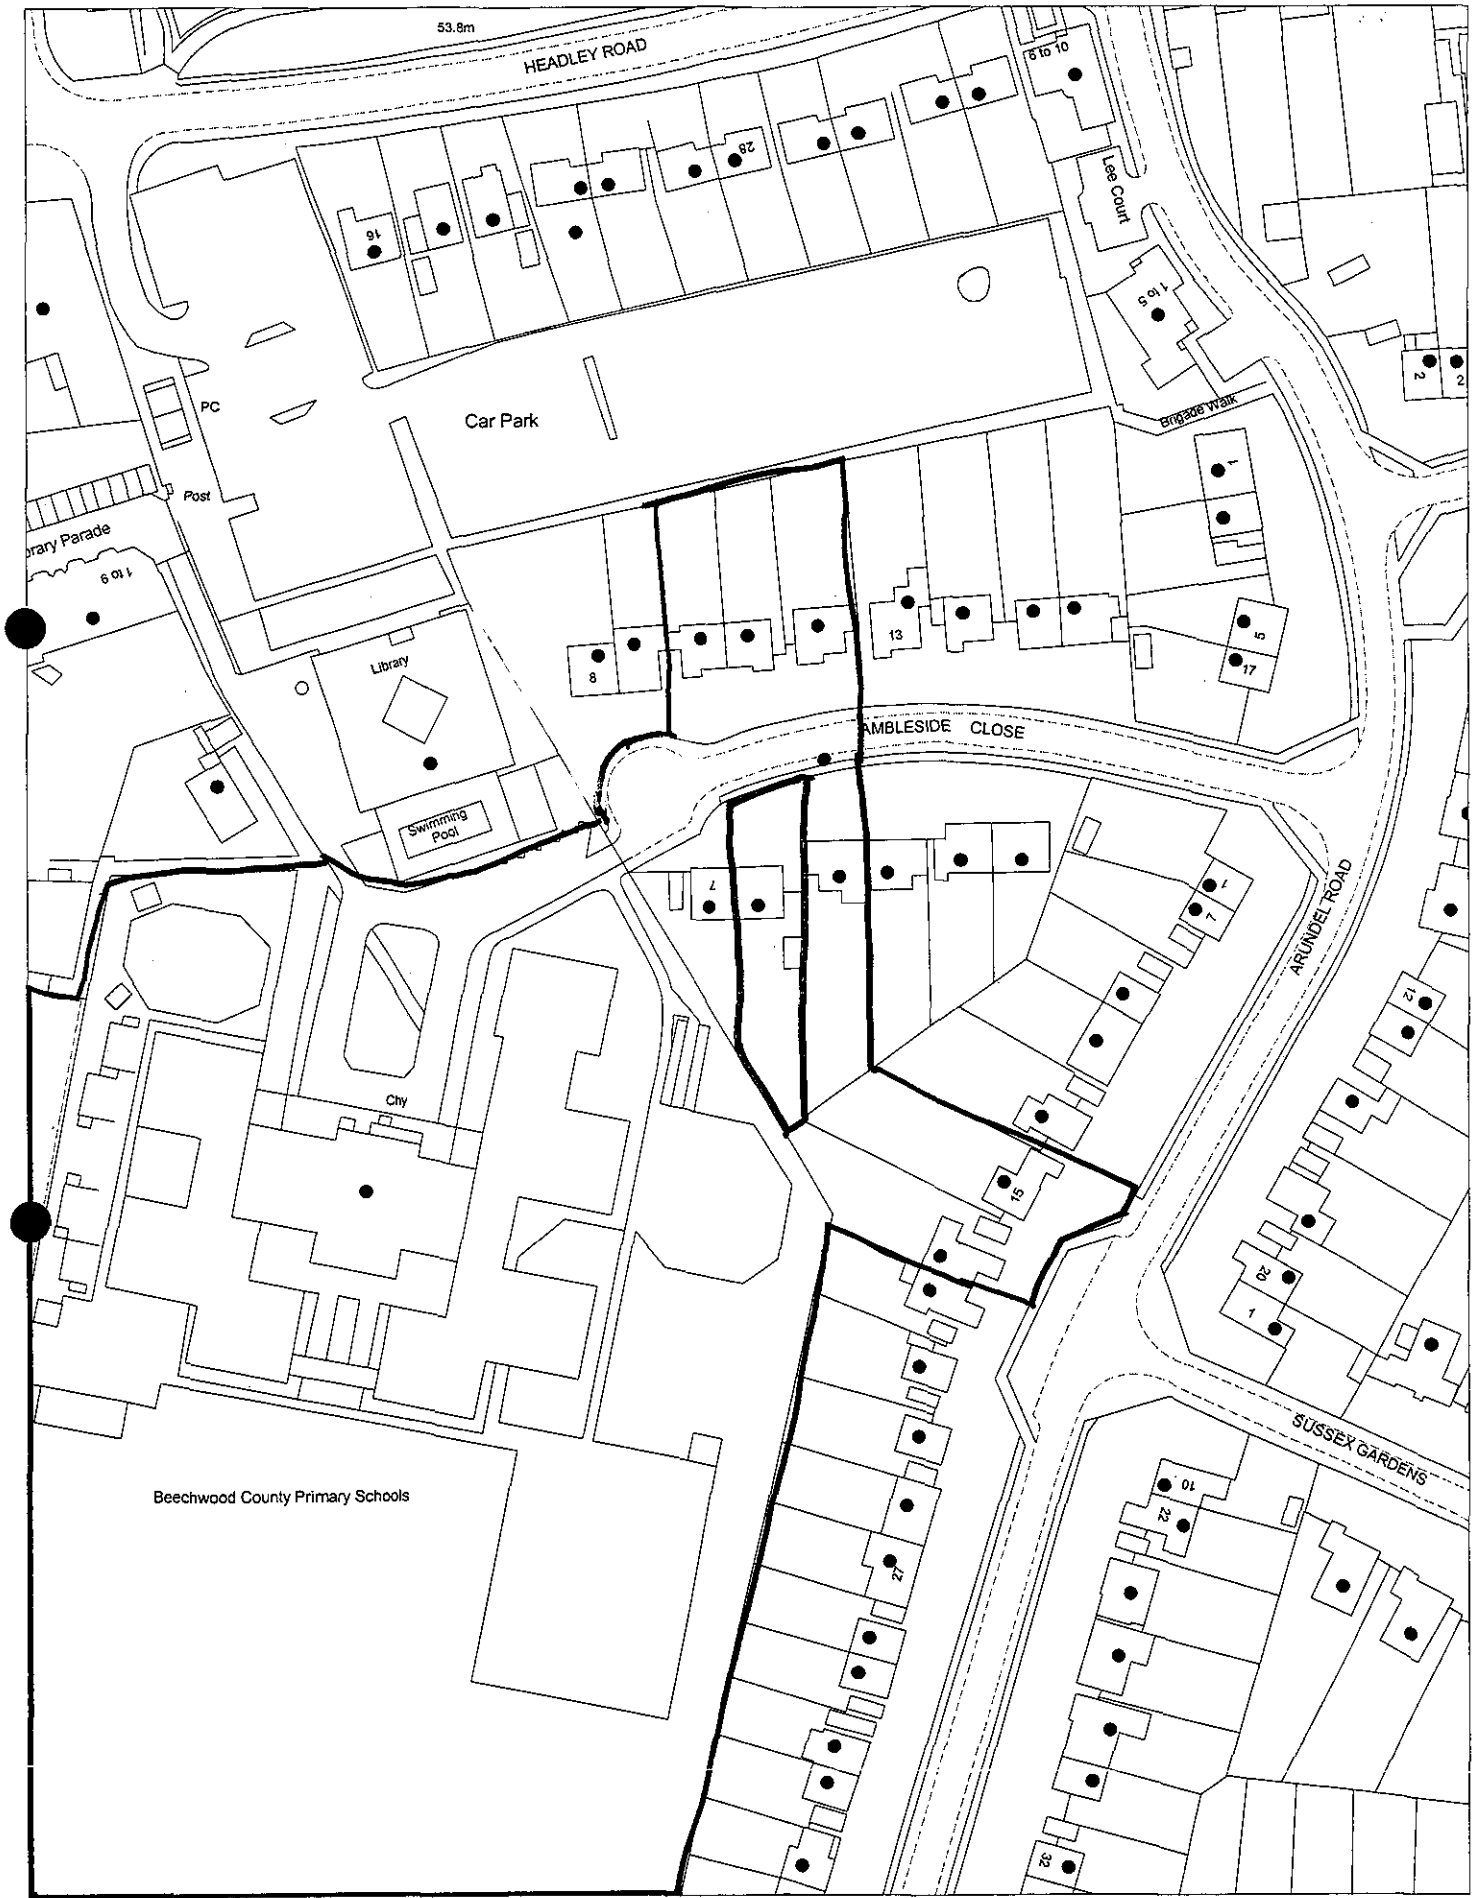


This map is based upon Ordnance Survey material with the permission of Ordnance Survey on behalf of the Controller of HMSO. © Crown Copyright.
Unauthorised reproduction infringes Crown Copyright and may lead to prosecution or civil proceedings.Wokingham District Council Licence LA086134

Development Control Section, Environmental Services, Wokingham District Council.

19 August 2002

Scale: 1 : 1250

N W E S

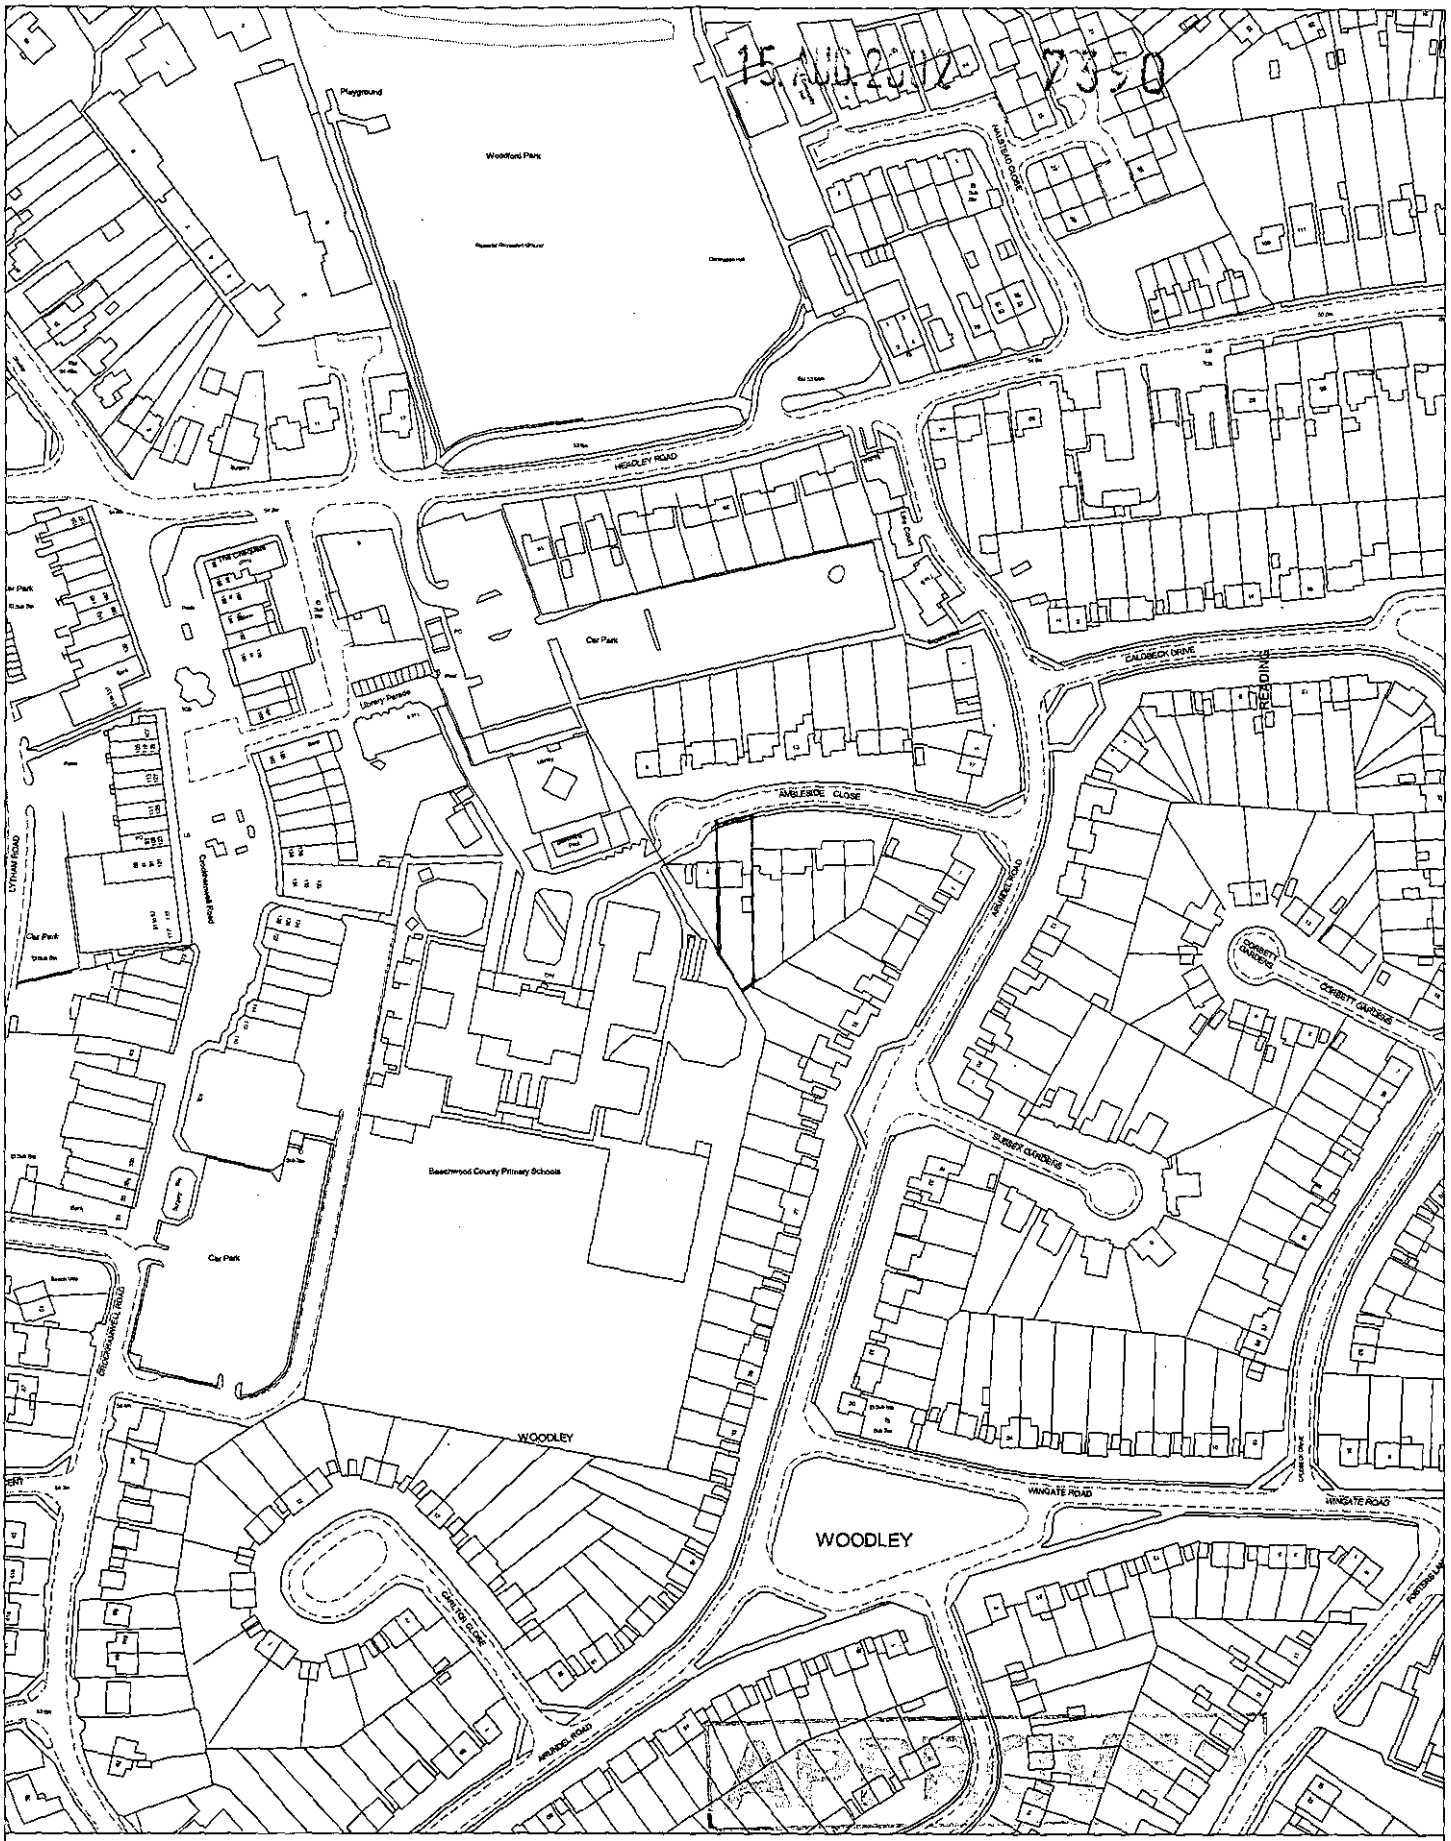

Site Plan, Scale: 1 to 2500


This copy has been produced specifically for the map return scheme purposes only. No further copies may be made.

This map is reproduced from Ordnance Survey material with the permission of Ordnance Survey on behalf of the Controller of HMSO Office. © Crown Copyright. Wokingham District Council, Licence No. LA086134

Date: 12 August 2002

N
W E
S

15. AUG. 2002 7390

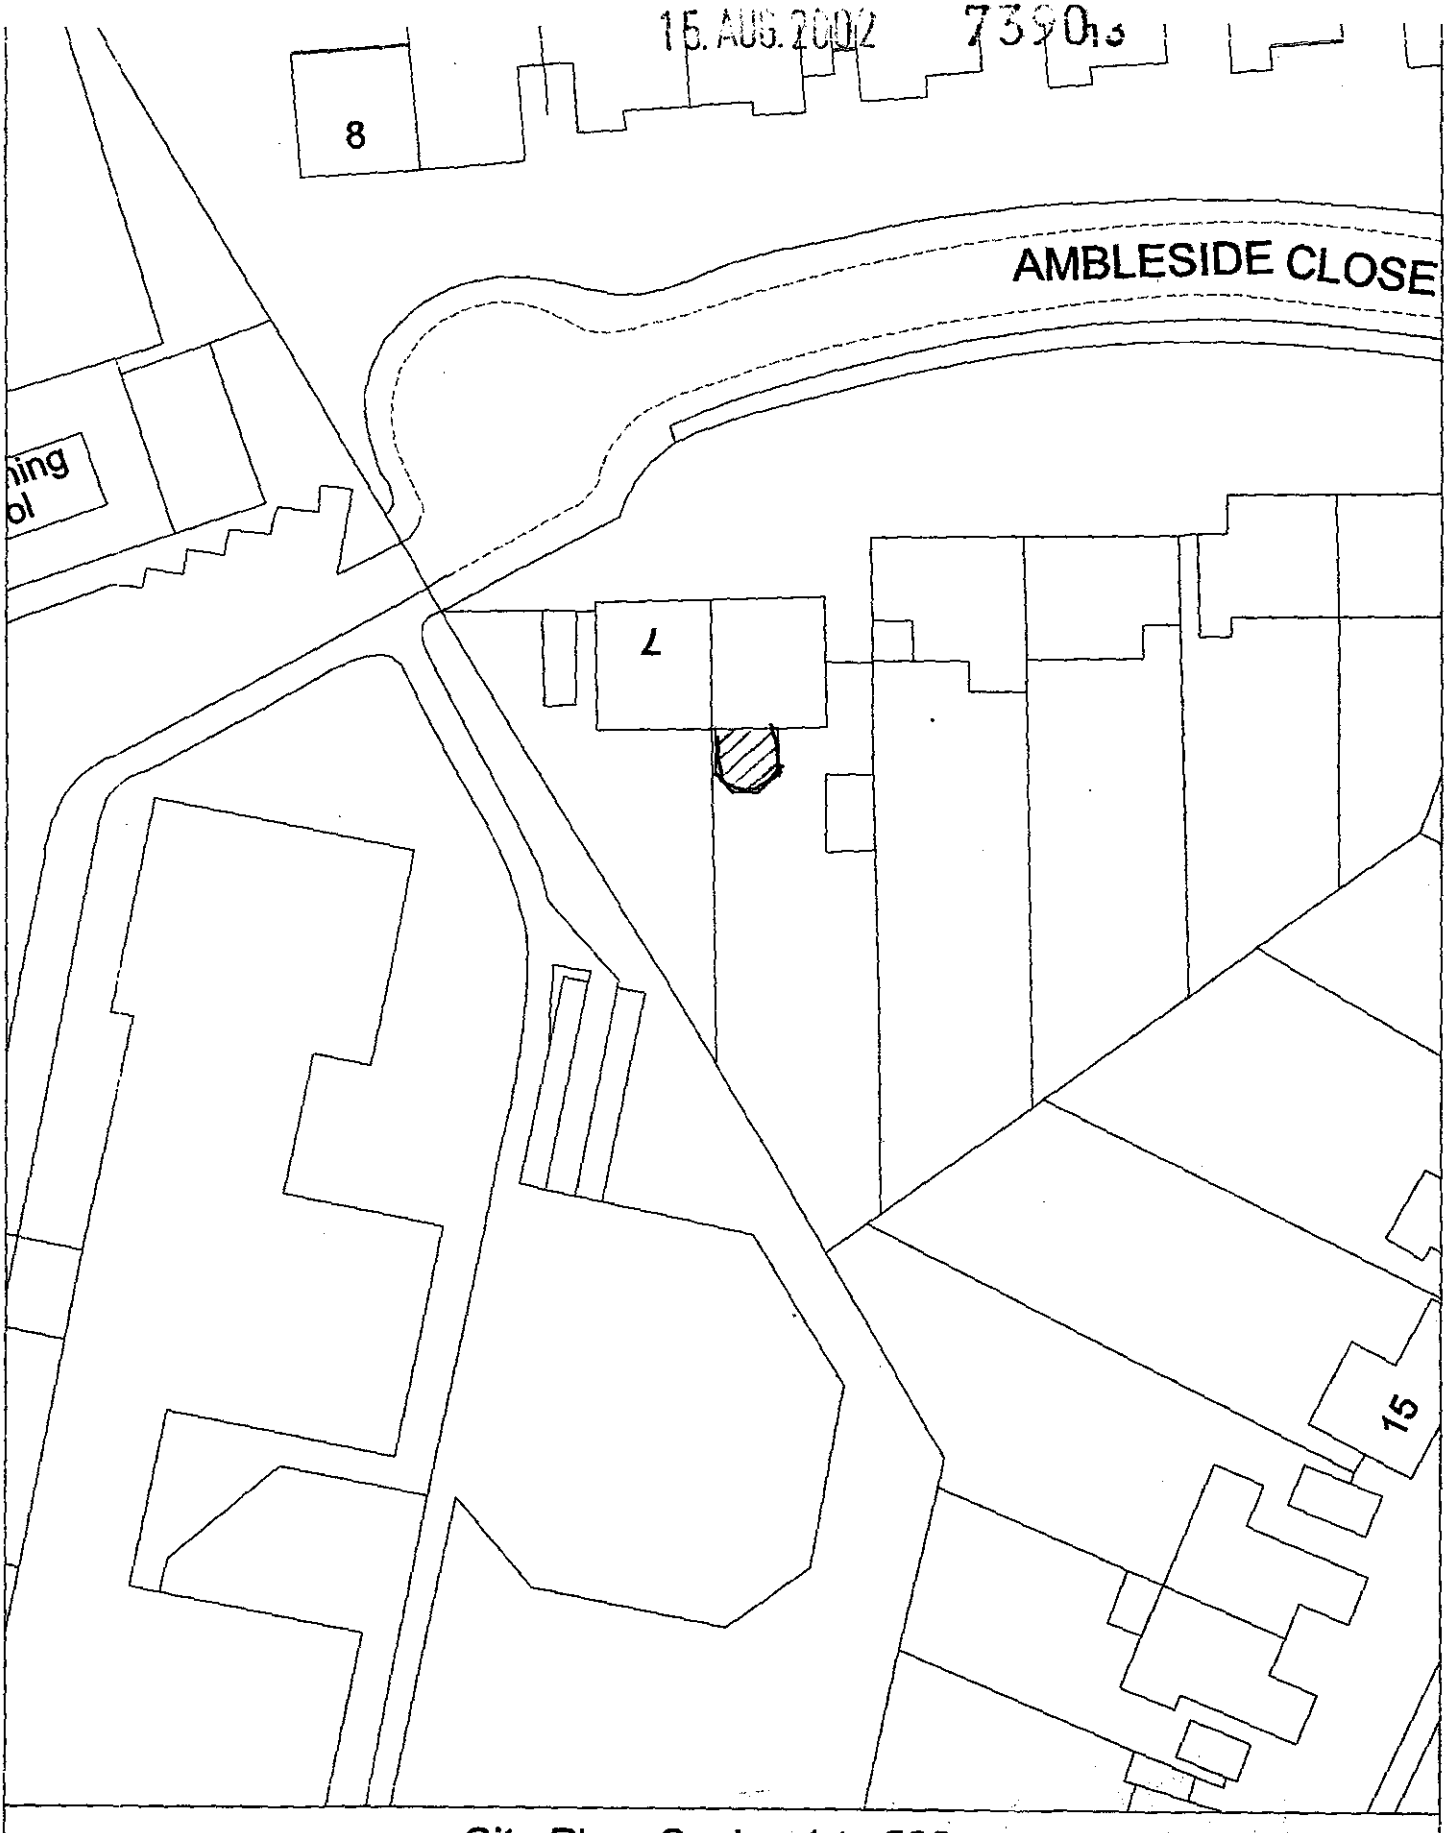


Site Plan, Scale: 1 to 500

This copy has been produced specifically for the map return scheme purposes only. No further copies may be made.


This map is reproduced from Ordnance Survey material with the permission of Ordnance Survey on behalf of the Controller of HMSO Office. © Crown Copyright. Wokingham District Council, Licence No. LA086134

Date: 12 August 2002


N
W E
S

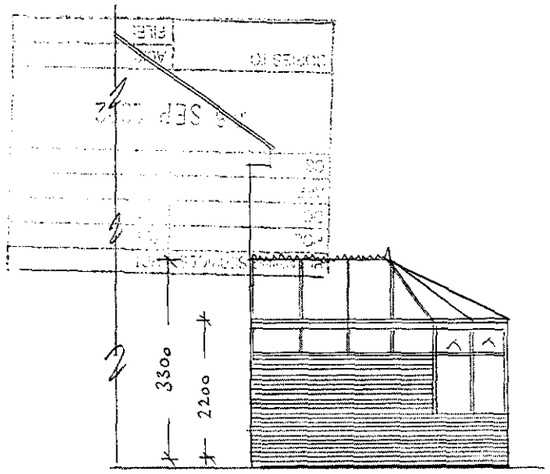

SIDE ELEVATION

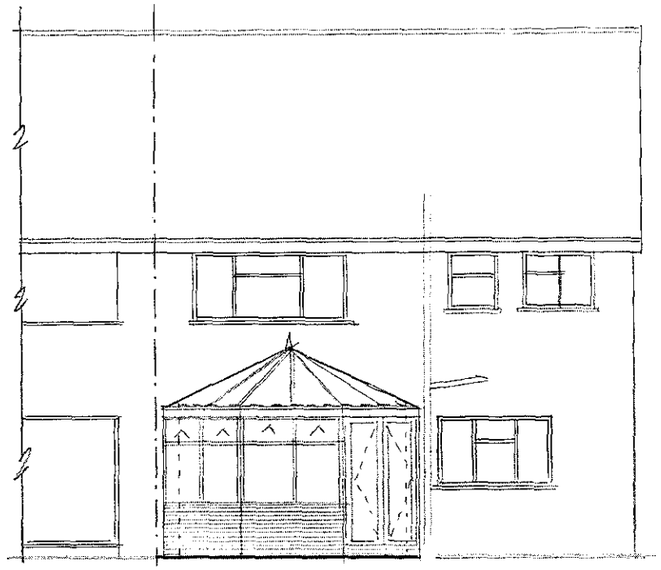

REAR ELEVATION

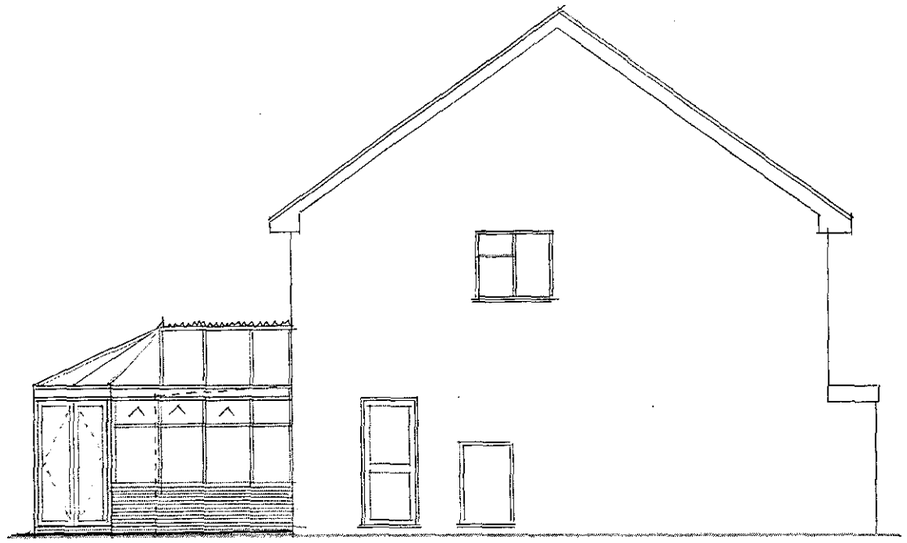

SIDE ELEVATION

WHITE UPVC FRAMES ON LBC BRICK WALLS. DOUBLE GLAZED WITH POLYCARBONATE ROOF.

PROPOSED CONSERVATORY FOR MR CUNNINGHAM
6. AMBLESIDE CLOSE
WOODLEY RG 5 4JJ.

PROPOSED ELEVATIONS + FLOOR PLAN
SCALE 1:100 DRAWN SB
AUG 02.

SPA CONSERVATORY VILLAGE
SQUIRES GARDEN CENTRE
MAIDENHEAD ROAD
WINDSOR SL4 5UB
01753 832506

REV A. DOORS ADDED 3/9/02

