Application Number : F/2002/6166	**Map No :**
Case Officer : PT	**Site Area :**
Valid Date :	**Received Date: 19/03/2002**

Level : Delegated Application

Description : Proposed single storey front porch extension to dwelling and additional window in side elevation. Amendment to consent 2001/3738.

Location : Haslemere, Basingstoke Road, Three Mile Cross, Reading.

Parish : SH **Ward : SHI**

Applicant : Ms D Tegg C/O Mr N Glennon.

Fee Required: £0 **Fee Received: £0** resubmission fee paid on 3738

Additional: ..... or Refund: .....

Enforcement Section to be notified ☐ (tick if required)

Additional information required for validation;

REASON	NOTES	DATE REQ	DATE RECD
LOCATION PLANS		phoned	✓
BLOCK PLANS	Does not show changes + Scale ?	applicant left message 3/4	✓ to follow
FORMS UNSIGNED			
S.66 MISSING/INCORRECT/ UNSIGNED		returned call 4/4	
ELEVATION PLANS	} Scales? 1.50 floorplans, 1.100 elevations.		✓ 4/4
FLOOR PLANS	}		
NO SCALE OR SCALE IS IMPERIAL			
ENCROACHMENT LETTER REQUIRED	Confirm no encroachment of porch at side boundary.	None.	✓ 4/4
OTHER			letter sent 16/7/02

118 DO

Not proceeded with

16 AUG 2004

Application Number : F/2002/6166	**Map No :**
Case Officer : PT	**Site Area :**
Valid Date :	**Received Date: 19/03/2002**

Level : Delegated Application

Description : Proposed single storey front porch extension to dwelling and additional window in side elevation. Amendment to consent 2001/3738.

Location : Haslemere, Basingstoke Road, Three Mile Cross, Reading.

Parish : SH **Ward : SHI**

Applicant : Ms D Tegg C/O Mr N Glennon.

Fee Required: £0 **Fee Received: £0** Resubmission fee paid on 3738

Additional: ..... or Refund: .....

Enforcement Section to be notified ☐ (tick if required)

Additional information required for validation;

REASON	NOTES	DATE REQ	DATE RECD
LOCATION PLANS			
BLOCK PLANS	Does not show changes + Scale?	phoned applicant left message 3/4	✓ to follow.
FORMS UNSIGNED			
S.66 MISSING/INCORRECT/ UNSIGNED		returned call 4/4	
ELEVATION PLANS	} Scales? 1.50 floor plans. 1.100 elevations.		✓ 4/4
FLOOR PLANS			
NO SCALE OR SCALE IS IMPERIAL			
ENCROACHMENT LETTER REQUIRED	Confirm no encroachment of porch at side boundary.	None.	✓ 4/4
OTHER			letter sent 16/7/02

Not proceeded with

16 AUG 2004

Is the site in a Conservation Area: ☐ Yes ☐ No If "Yes" which one _____

Is the site a Listed Building: ☐ Yes ☐ No

Is a Statutory Advertisement required: ☐ Yes ☐ No

INTERNAL CONSULTATIONS

Building Control

Heritage (Harold Sanders)

Landscape

Trees

Environmental Health

Housing

Leisure & Cultural Services

Public Rights of Way Officer

Property

Policy & Plans

Joint Strategic Planning Unit

Archaeological Officer (BABTIE)

Education

Social Services

(Highways)

EXTERNAL CONSULTATIONS

Adjacent DPA : _____

Adjacent Parish : _____

SEB

British Gas

Oil pipeline

Transco

Environment Agency

Railtrack

Police Arch Officer

HERITAGE BODIES

Victorian Society
The Georgian Group
Ancient Monuments Society
Council for British Arch
RCHME
NRPB (Telecommunications)
Sport England
Society for Proct' of Ancient Bldgs
English Heritage

OTHERS

.....

.....

Note to officers:

Site is within Groundwater Protection Zone

.....

.....

NEIGHBOURS

.....

S/N + see map

.....

.....

No pre-apps

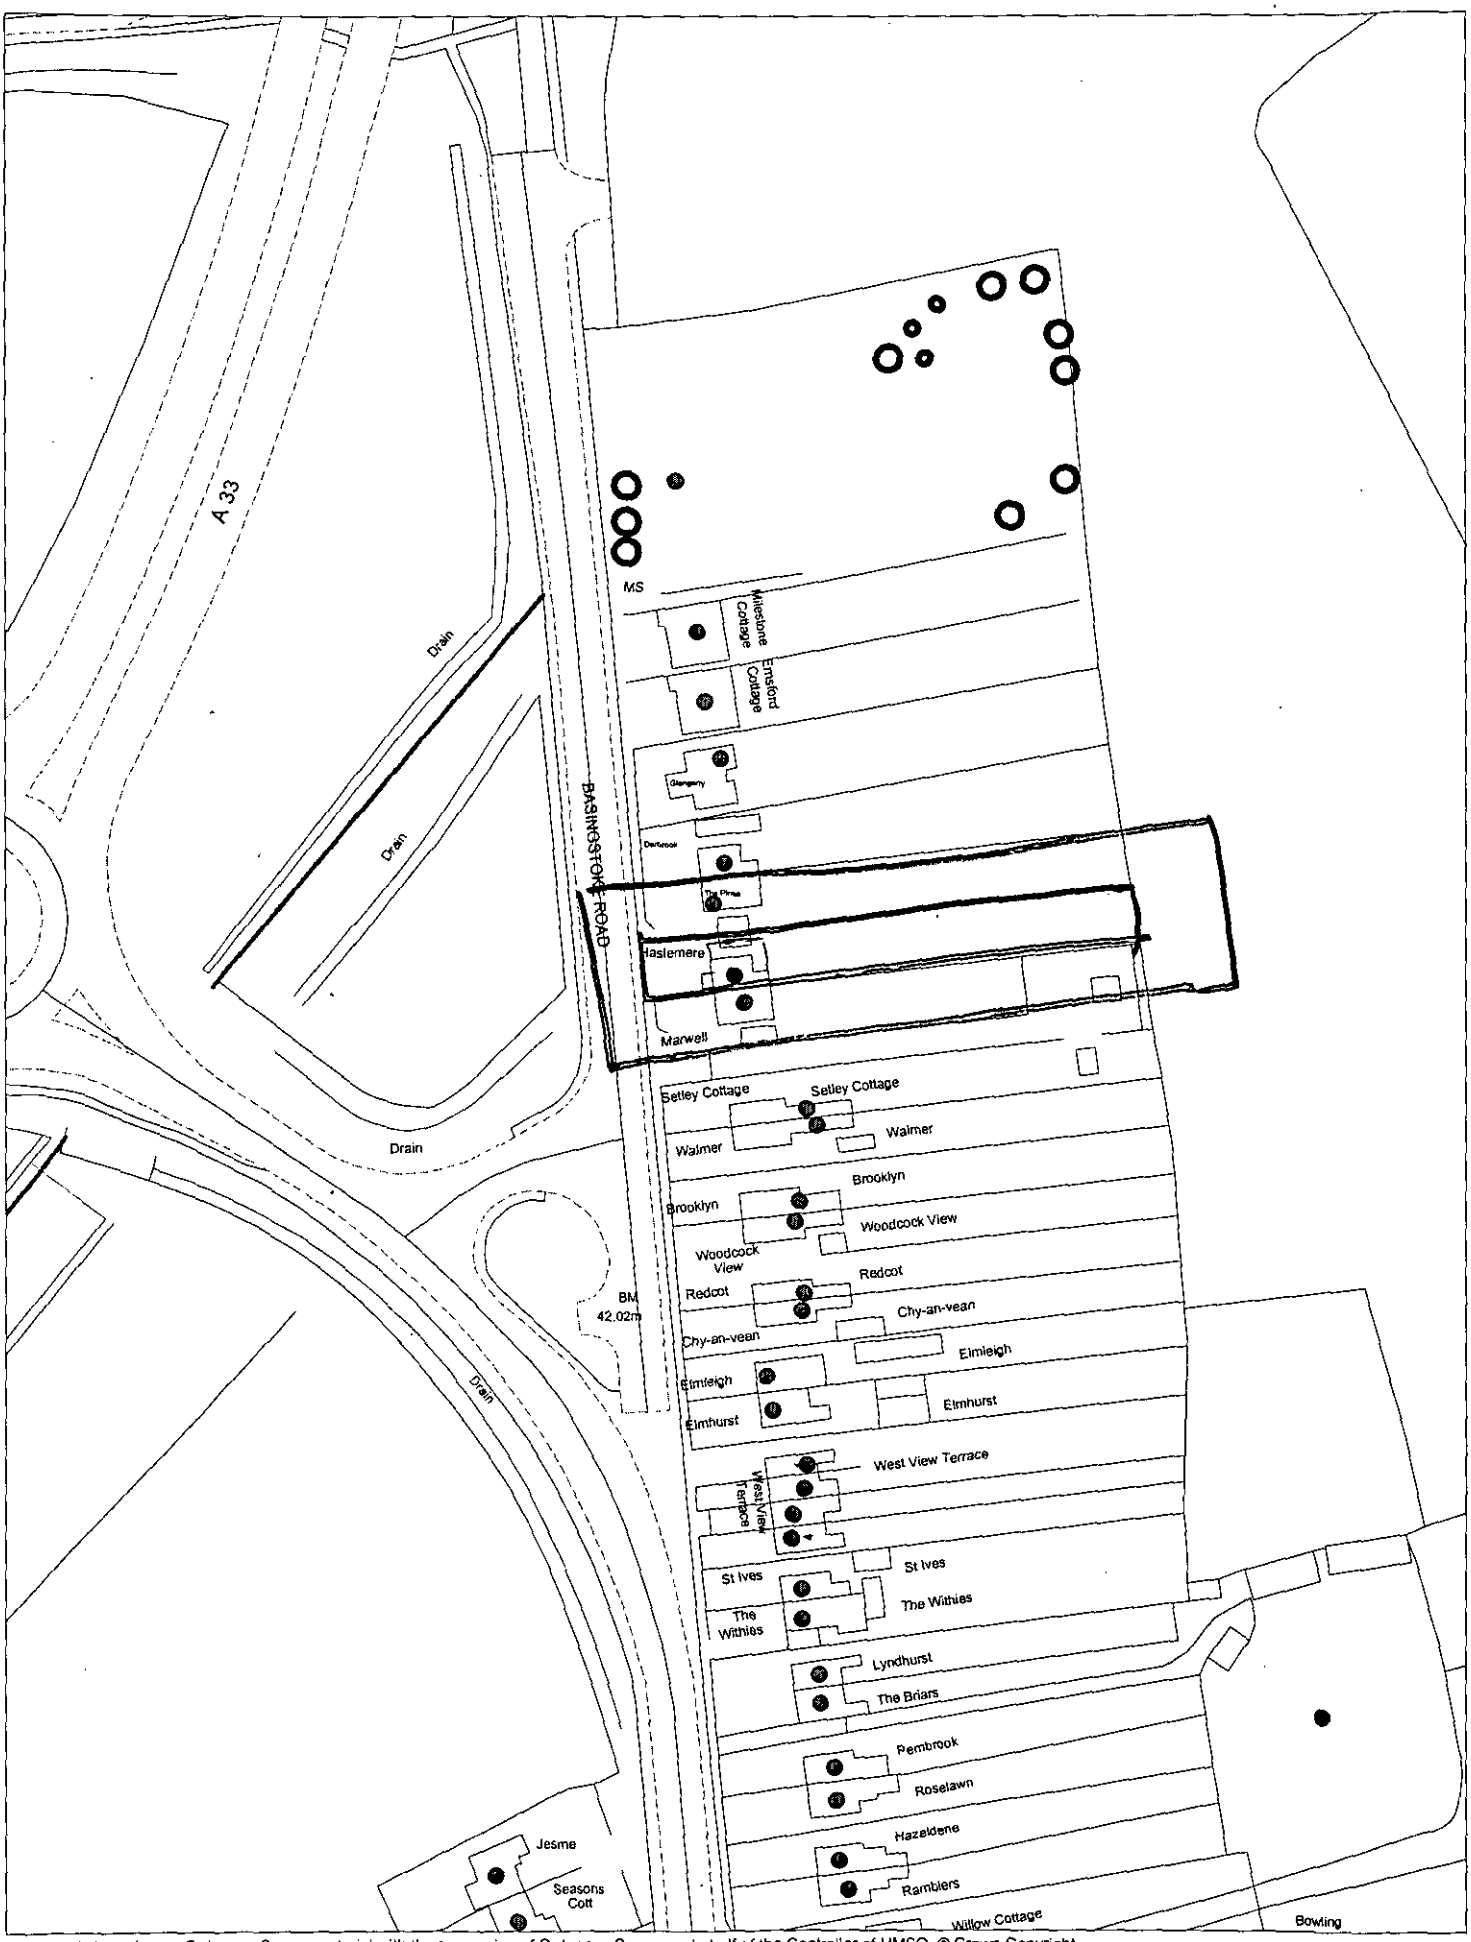

This map is based upon Ordnance Survey material with the permission of Ordnance Survey on behalf of the Controller of HMSO. © Crown Copyright.
Unauthorised reproduction infringes Crown Copyright and may lead to prosecution or civil proceedings.Wokingham District Council Licence LA086134

Development Control Section, Environmental Services, Wokingham District Council.

26 March 2002 Scale: 1 : 1250

N
W E
S

Tel. (0118) 974 6429 or 6433

Date: 16 July 2002

Your Ref:

My Ref: F/2002/6166

Ms D Tegg
C/O Mr N Glennon
26 Prentis Road
The New Flat
Streatham
London
SW16 1QD

Environmental Services Department
Planning Services
P.O. Box 157
Shute End, Wokingham
Berkshire RG40 1WR
Tel: (0118) 974 6000
Fax: (0118) 974 6484
Minicom No: (0118) 974 6991
DX: 33506 – Wokingham

Dear Sir/Madam

Reference Number: 2002/6166

Site Address: Haslemere, Basingstoke Road, Three Mile Cross, Reading.

Proposal: Proposed single storey front porch extension to dwelling and additional window in side elevation. Amendment to consent 2001/3738.

I return your application, as it is invalid and cannot be determined for the following reason(s);

This application has never been made valid as I was awaiting another block plan from you to show the position of the revised works within the site.

I have added scales to all your plans as per our phone call of 4/04/02.

Please re-submit the proposal with the amendments and/or additional information requested above.

Yours faithfully,

Carol Hurst

Senior Technical Officer
Development Control

HASLEMERE

ADDRESS BASINGSTOKE ROAD PARISH SHINFIELD

PLOT No. 3 (71)

ORD. SHEET No. Su 7068 - 7168

BUILDER

Plan No.	Applicant	Description of Development	Date of Decision	Decision
22/58	Colonel Fenton	2 pair semi det houses	14. 3. 58	— C/A
R 14/59	" "	Garage.	13. 8 59	C/A
F/2001/3738	Mrs. D. Tegg	2 Sd s/r + loft con. with r/dormer ext.	23. 5. 01	APP

DATE OF COMPLETION

MINISTRY DECISION

SPECIAL ORDERS

DRAINAGE

091074

HASLEMERE

ADDRESS BASINGSTOKE ROAD PARISH SHINFIELD

PLOT No. 3 ORD. SHEET No. Su 7068 - 7168 (71)

BUILDER

Plan No.	Applicant	Description of Development	Date of Decision	Decision
22/58	Claude Fenton	2 pair semi det house	14. 3. 58	— C/A
R 14/59	" "	Garage.	13. 8 59	C/A
F/2001/3738	Mrs. D. Tegg	2 Sol s/r + loft con. with r/dormer ext.	23. 5. 01	APP

DATE OF COMPLETION

MINISTRY DECISION

SPECIAL ORDERS

DRAINAGE

091074

1327

WOKINGHAM DISTRICT COUNCIL

To Carol

Date 04/04/02 Time 10 AM.

WHILE YOU WERE OUT

Name Niall Glennan

Of

Phone No. 07778667371 Ext.

Phoned	✓	Please call back	✓
Called to see you		Will call back	
Wants to see you		Urgent	

MESSAGE Re: Haslemere, Basingstoke Rd. (Surveyor)

Called back 4/4 ✓
Carol.
Information to be sent.

Signed Den