EXISTING GROUND FLOOR PLAN

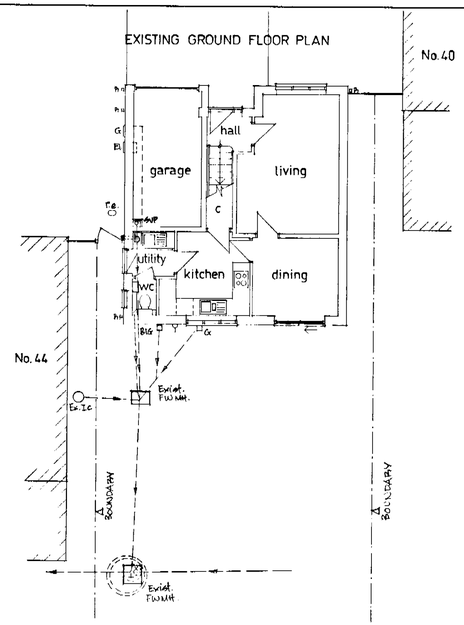

EXISTING FIRST FLOOR PLAN

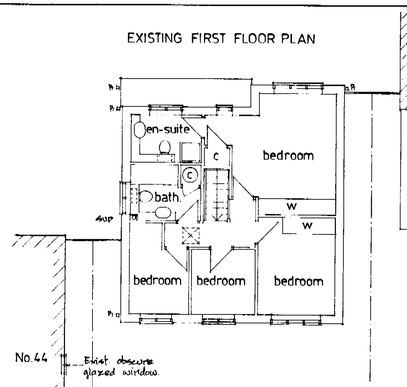

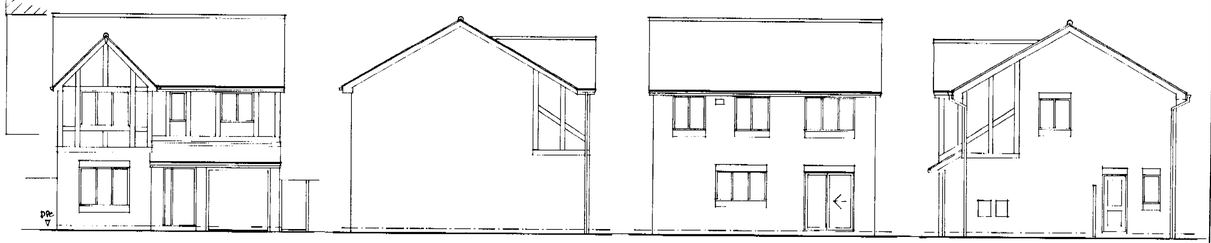

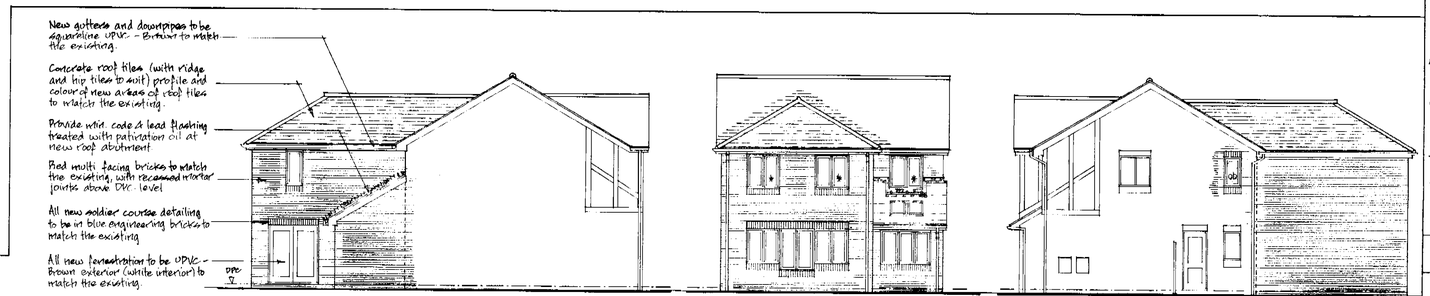

PROPOSED FIRST FLOOR PLAN

PROPOSED LEFT FLANK ELEVATION

PROPOSED REAR ELEVATION

PROPOSED RIGHT FLANK ELEVATION

PROPOSED GROUND FLOOR PLAN

Exist. front entrance timber doors & frame to be replaced with UPVC alternative.

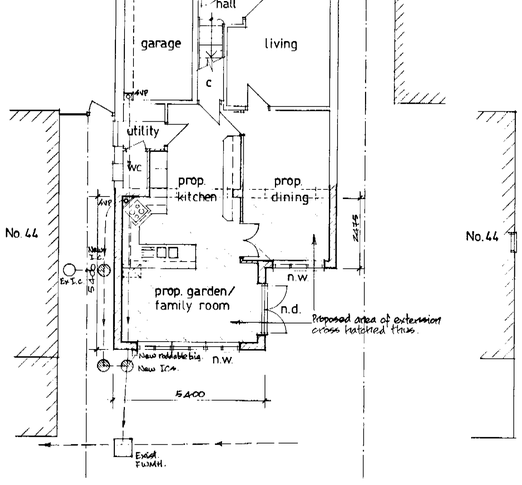

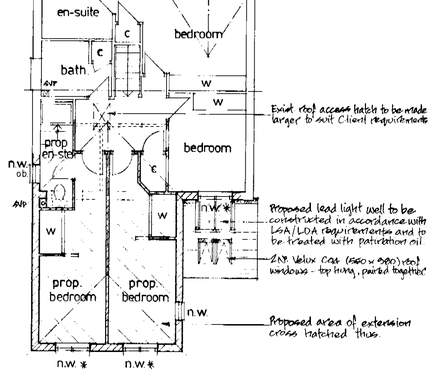

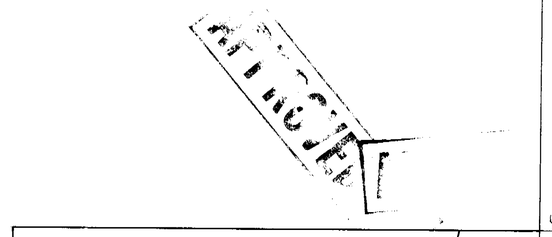

SITE PLAN AT 1:500 SCALE

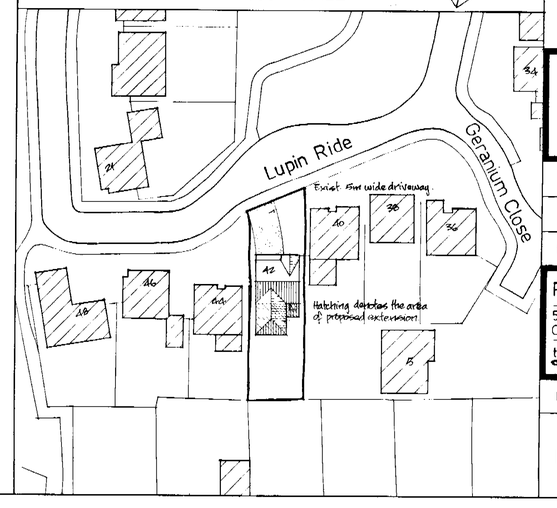

Notes

1. ~~**DO NOT SCALE THIS DRAWING**~~ - NOT APPLICABLE
2. **CONTRACTOR TO CHECK ALL DIMENSIONS ON SITE.**
3. **THIS DRAWING MUST NOT BE REPRODUCED WITHOUT PERMISSION**
4. Existing Construction indicated thus.
   Proposed Construction indicated thus.
5. Windows referenced ob are to be obscure glazed - pattern to Clients choice.
6. Windows referenced * are to be emergency escape windows complying with the requirements of the Building Regulations Approved Document B.
7. n.w Indicates new windows externally
8. n.d. Indicates new doors externally

Revisions

OS Ai 2502 - 6522

Drawing FOR MR & MRS BARNES
Proposed rear extension and internal alterations.

42 Lupin Ride
Crowthorne
Berkshire
RG45 6UR

Scale 1:100 / 1:500

Date MARCH 2002

Drawn PJC

Peter Card Associates
51 THE BRACKENS PINE RIDGE
CROWTHORNE BERKS RG45 6TB
t 01344 777458 f 01344 777458

Drawing Number	Revision
PCa/70/01	

DAKOTA 497

CB 23/7/02