
P02/1295/F
P02/1027/LB

A2


Elevation

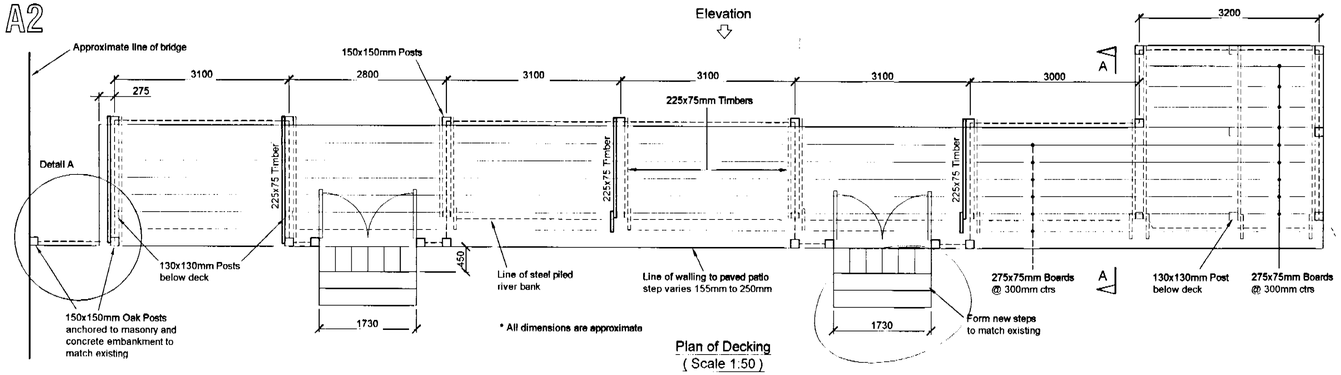


Plan of Decking
(Scale 1:50)



Elevation of Balustrading
(Scale 1:50)

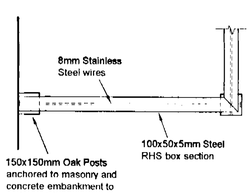

Detail A
(Scale 1:20)

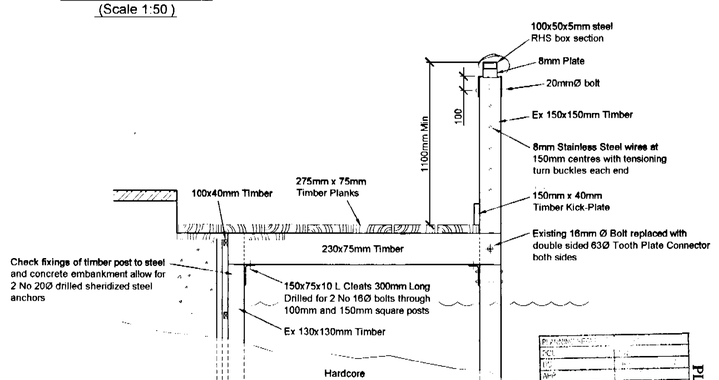


Section A-A Through Decking
(Scale 1:20)

NOTE

a) Some timber posts below water line have deteriorated with loss of section.
(See report prepared by Constructive Evaluation)
Allow for steel plating worst case posts with 125x8mm plates. (Heavilly Galvanised)
Assume 2 No plates per post 1200mm long to 12 No posts fixed using
4 No 12Ø sheridized bolts per post. (Some fixings will be below waterline).

b) All boarding to be removed for strengthening works.
Each board to be checked for reuse.
Allow for replacement of 6 No boards 6.2m approximate length in minimum C30 timber.

c) All boards to be refixed to new and existing supports with
2 No coach bolts per board to all timber support beams.

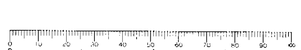

18 APR 2002

PLANNING SOUTH

RECEIVED
- 4 APR 2002

Notes:

1. This drawing should be read in conjunction with all tender documentation.

2. All timber to be grade C30 minimum and treated with an approved preservative

3. All steelwork to be supplied heavily galvanised.
Hot rolled structural steelwork to be grade S275 to BS EN 10025

Rev	Description	By	Date
A	Plan Amended / Elevation Added Kick Plate, Steps & Gates Added Steel Wire Centres Amended	AKW	01.03.02

Dimensions to be verified on site
DO NOT SCALE FROM THIS DRAWING.
Any areas indicated on this drawing are for guidance only
No responsibility is taken for their accuracy

This drawing is the property of KRA Consulting Engineers Limited.
Copyright is reserved by them and the drawing is issued on the condition that it is not copied, reproduced, retained or disclosed to any unauthorised person, either wholly or in part without the consent in writing of KRA Consulting Engineers Limited. Suite 8, Market House, 19-21 Market Place, Wokingham, Berkshire RG40 1AP.
Tel 0118 979 9244 Fax 0118 979 9245

Project

External Timber Deck To The Angel PH Henley-On-Thames

Consultant

KRA Consulting Engineers Ltd
Suite 8, Market House, Market Place
Wokingham, Berkshire, RG40 1AP
e-mail Design@KRAEngineers.co.uk
web: www.KRAEngineers.co.uk
(T) 0118 979 9244 (F) 0118 979 9245

Drawing Title

Remedial Works Details

Drawing No	Revision
3031/GA02	A


A2 Scale: 1:20 & 1:50	Date: Jan '02
Computer File: 3031/GA02	Project No: 3031
Drawn By: AKW	Checked by:
Coordinated By: MD	Approved By:

Client


WH Brakspear & Sons Plc

P02/1795/F
P02/1527/LB


A2

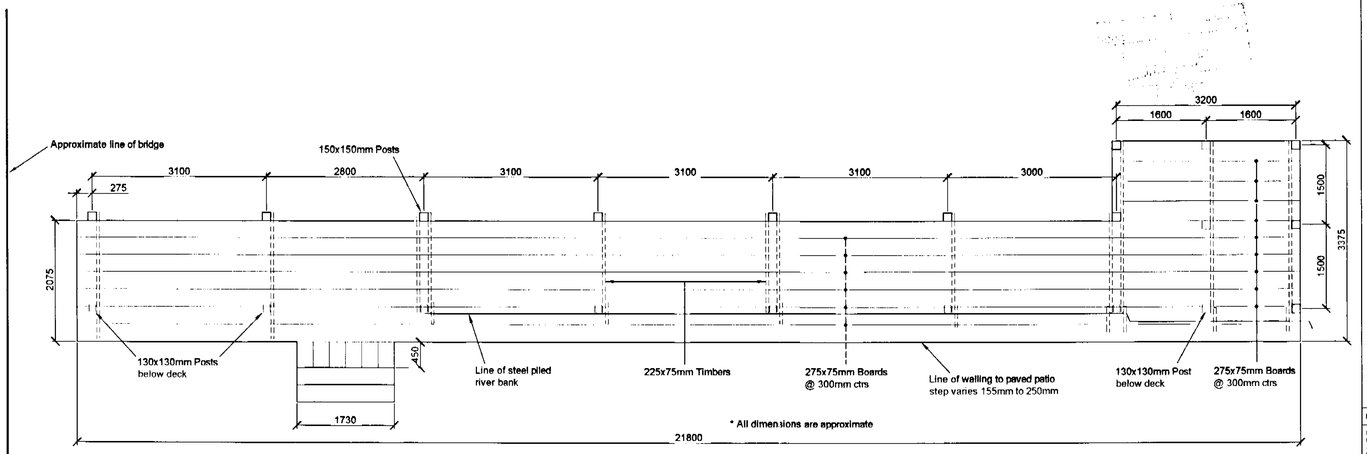

Plan of Decking
(Scale 1:50)

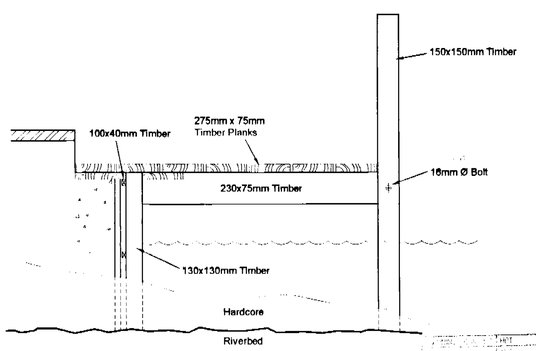

Section A-A Through Decking
(Scale 1:20)

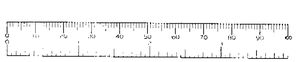

18 APR 2002

RECEIVED
- 4 APR 2002
PLANNING SOUTH

Notes:

1 This drawing should be read in conjunction with all tender documentation

Rev	Description	By	Date

Dimensions to be verified on site
DO NOT SCALE FROM THIS DRAWING
Any areas indicated on this drawing are for guidance only
No responsibility is taken for their accuracy

This drawing is the property of KRA Consulting Engineers Limited.
Copyright is reserved by them and the drawing is issued on the condition that it is not copied, reproduced, retained or disclosed to any unauthorised person, either wholly or in part without the consent in writing of KRA Consulting Engineers Limited.
Suite 8, Market House, 19-21 Market Place, Wokingham, Berkshire RG40 1AP
Tel 0118 979 9244 Fax 0118 979 9245

Project

External Timber Deck
To The Angel PH
Henley-On-Thames

Consultant

KRA Consulting Engineers Ltd
Suite 8, Market House, Market Place, Wokingham, Berkshire RG40 1AP
e-mail Design@KRAEngineers.co.uk
web www.KRAEngineers.co.uk
Tel 0118 979 9244 Fax 0118 979 9245

Drawing Title

Survey Drawing

Drawing No	Revision
3031/GA01	

A2 Scale	Date
1:20 & 1:50	Jan '02
Computer File	Project No
3031/GA01	3031
Drawn By	Checked by
AKW	
Coordinated By	Approved By
MD	

Client

WH Brakspear & Sons Plc