Block plan 1:500
Licence number: AC0000806982

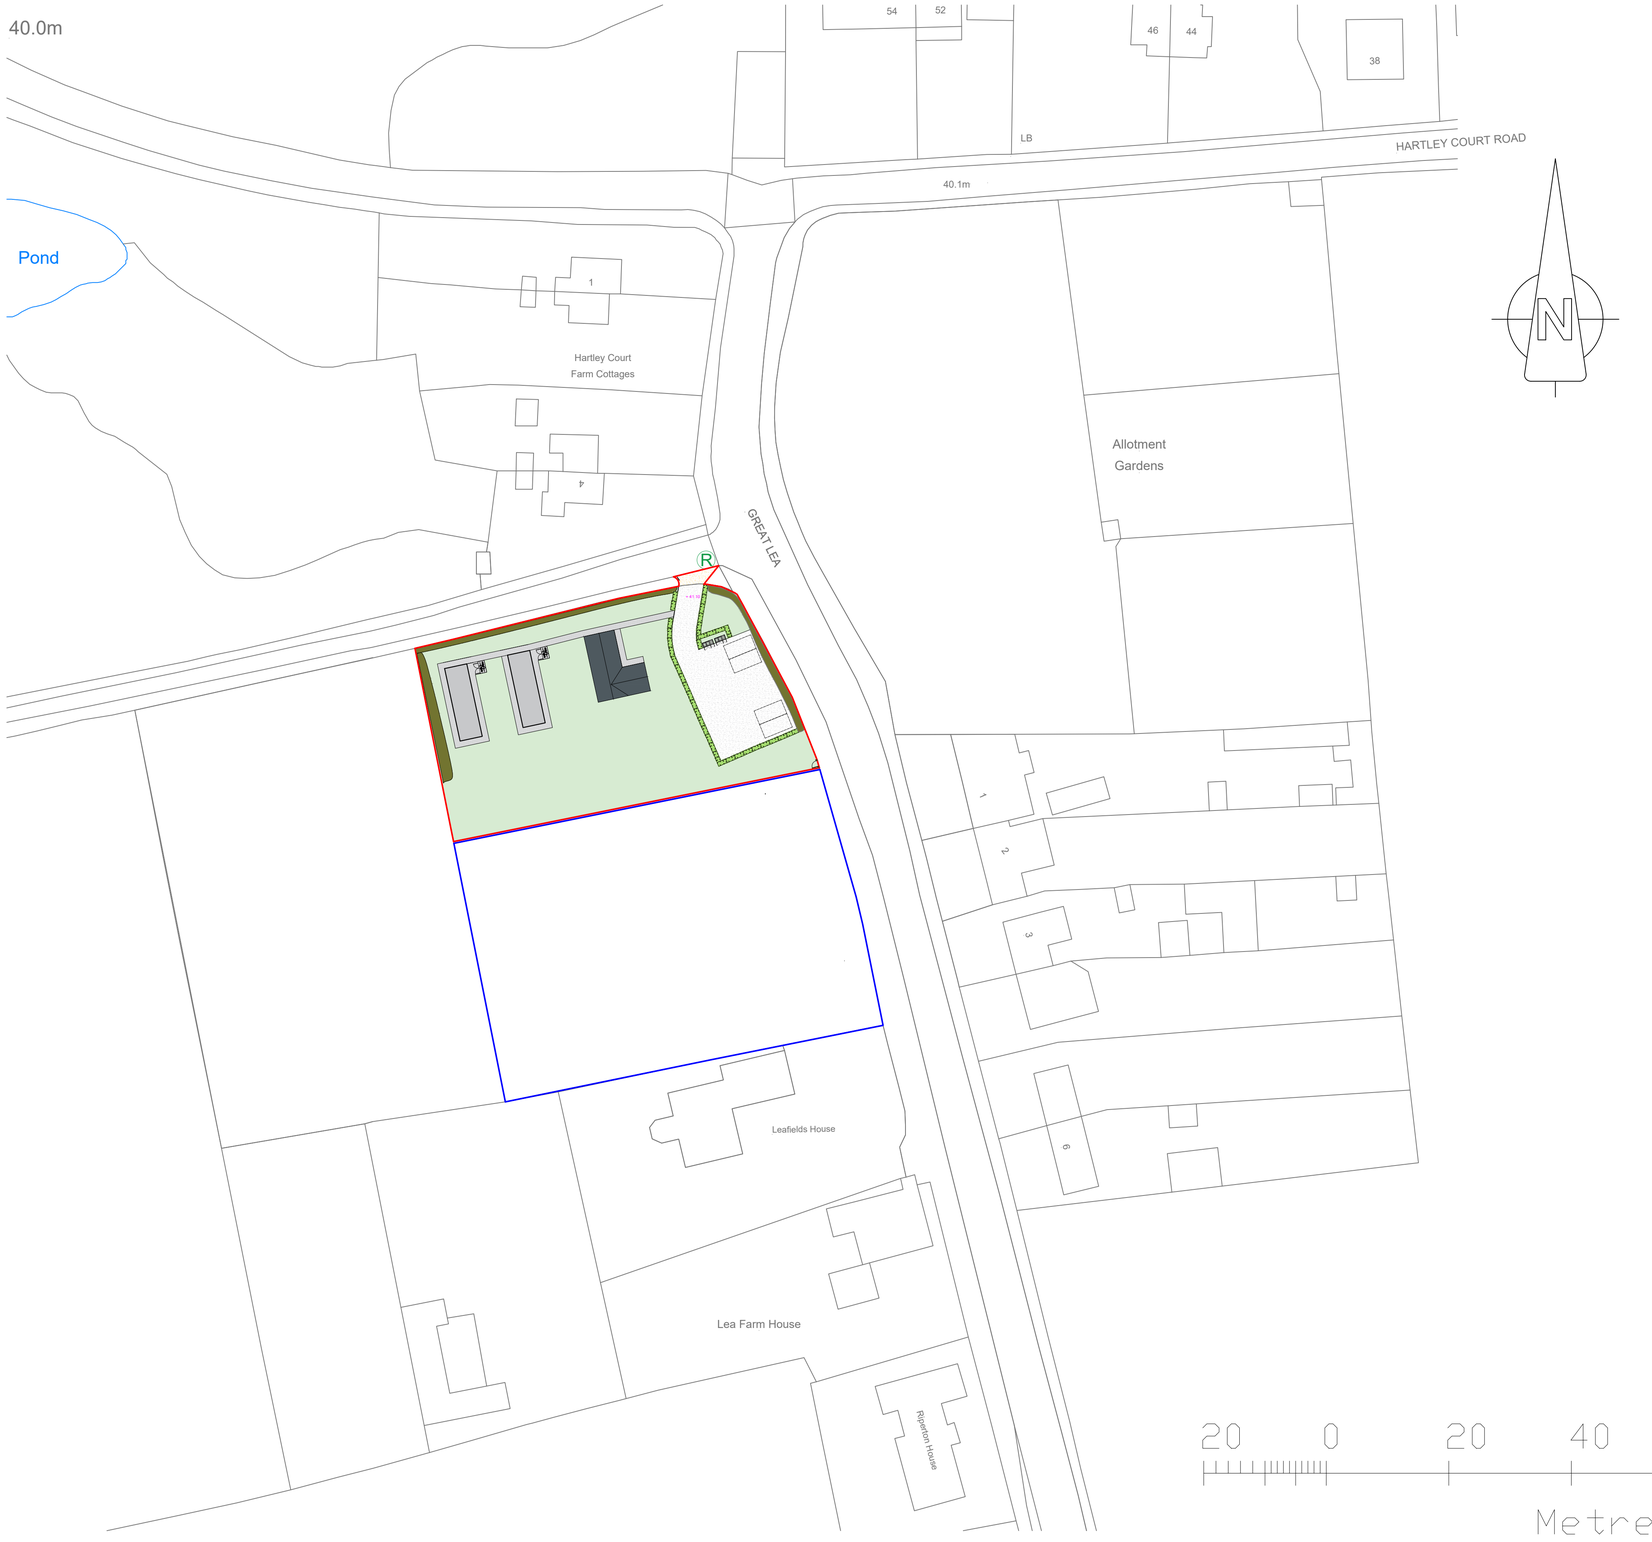

PROPOSED KEY

- Site area : 1899 m2
- Proposed static
- Proposed dayroom nuclear fallout compliant (see GP/04/26)
- grass area
- Existing access drive
- Proposed hardstanding
- Proposed 2n° standard parking spaces
- Proposed hedges / native planting
- Proposed bicycle storage (see GP/05/26 and GP/06/26)
- Proposed refuse / recycling (see GP/07/26)
- Refuse recycling collection point
- proposed pedestrian access gate

Drawing title	Proposed block plan
Project	Proposed travellers site
Address	Three Mile Cross Wokingham, RG7 1NP
Client	
Scales	1:500
Date	June 2026
Drawing Number:	GP/03/26 Rev B

Architectural elegance
Imageon Designs Ltd
La Cannerie, Mont-Mille Jouveaux, Normandie, France, 27260
Tel: office 0033 232412899 Fax:0033 2411 222139
email:imageondesignsltd@live.co.uk

Registered Company no. 7111067 2009
Address: Suite 2, Rosehill, 165 Lutterworth Road, Leicester, LE8 4DY

© Copyright Imageon Designs Ltd
Image Copyright Imageon Designs Ltd