Figured dimensions only are to be taken from this drawing. All dimensions are to be checked on site before any work is put in hand.

E06
1

Layout as consented under 170925 and 170926 and implemented in 2017

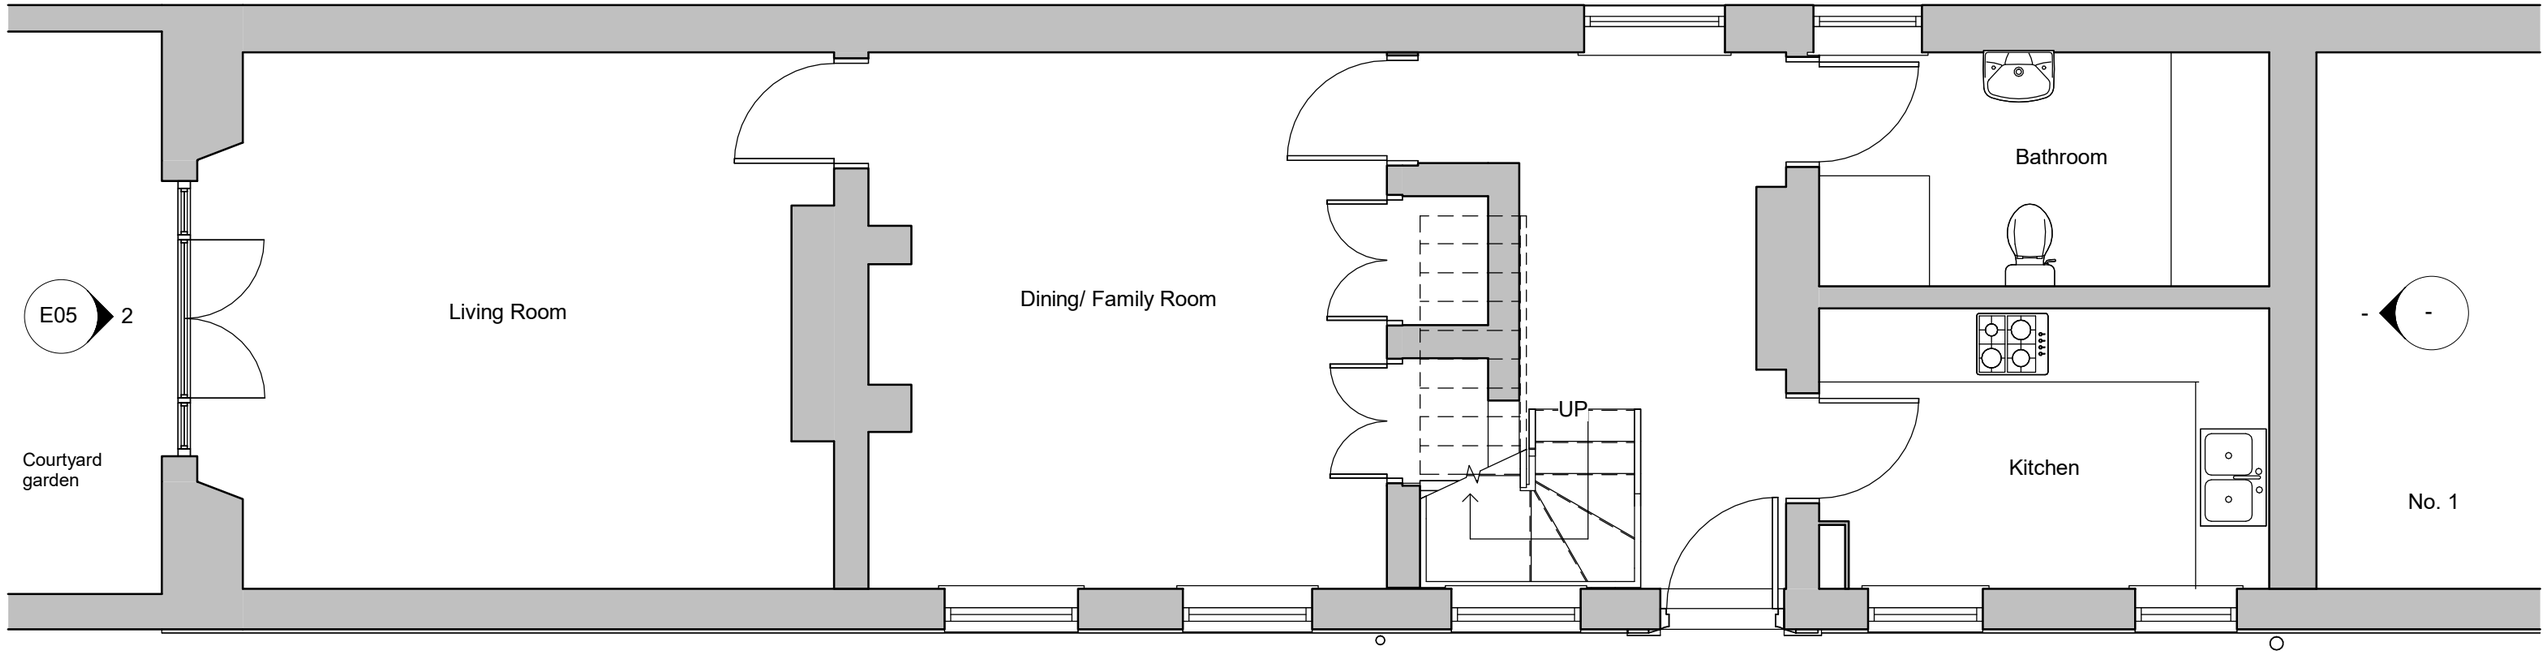

1
E05

00_Ground Level

1 : 50

N

SCALE : 1 to 50

0 2.5m 5m

Note: This maybe a reduced sized print, check scales below

Revision	Description	Drawn	Date	Checked

Client's Name

Paul Townsend

Job Title

3 Rectory Road, Wokingham, RG40 1DJ

Drawing Title

Former/ Approved Ground Floor Plan

Scale

1 : 50 @A3

Job No **2291** Drawing No **E03**

Status Rev

HERITAGE FUSION
CONSERVING THE PAST, INSPIRING THE FUTURE