Figured dimensions only are to be taken from this drawing. All dimensions are to be checked on site before any work is put in hand.

E06
1

Layout as consented under 170925 and 170926 and implemented in 2017

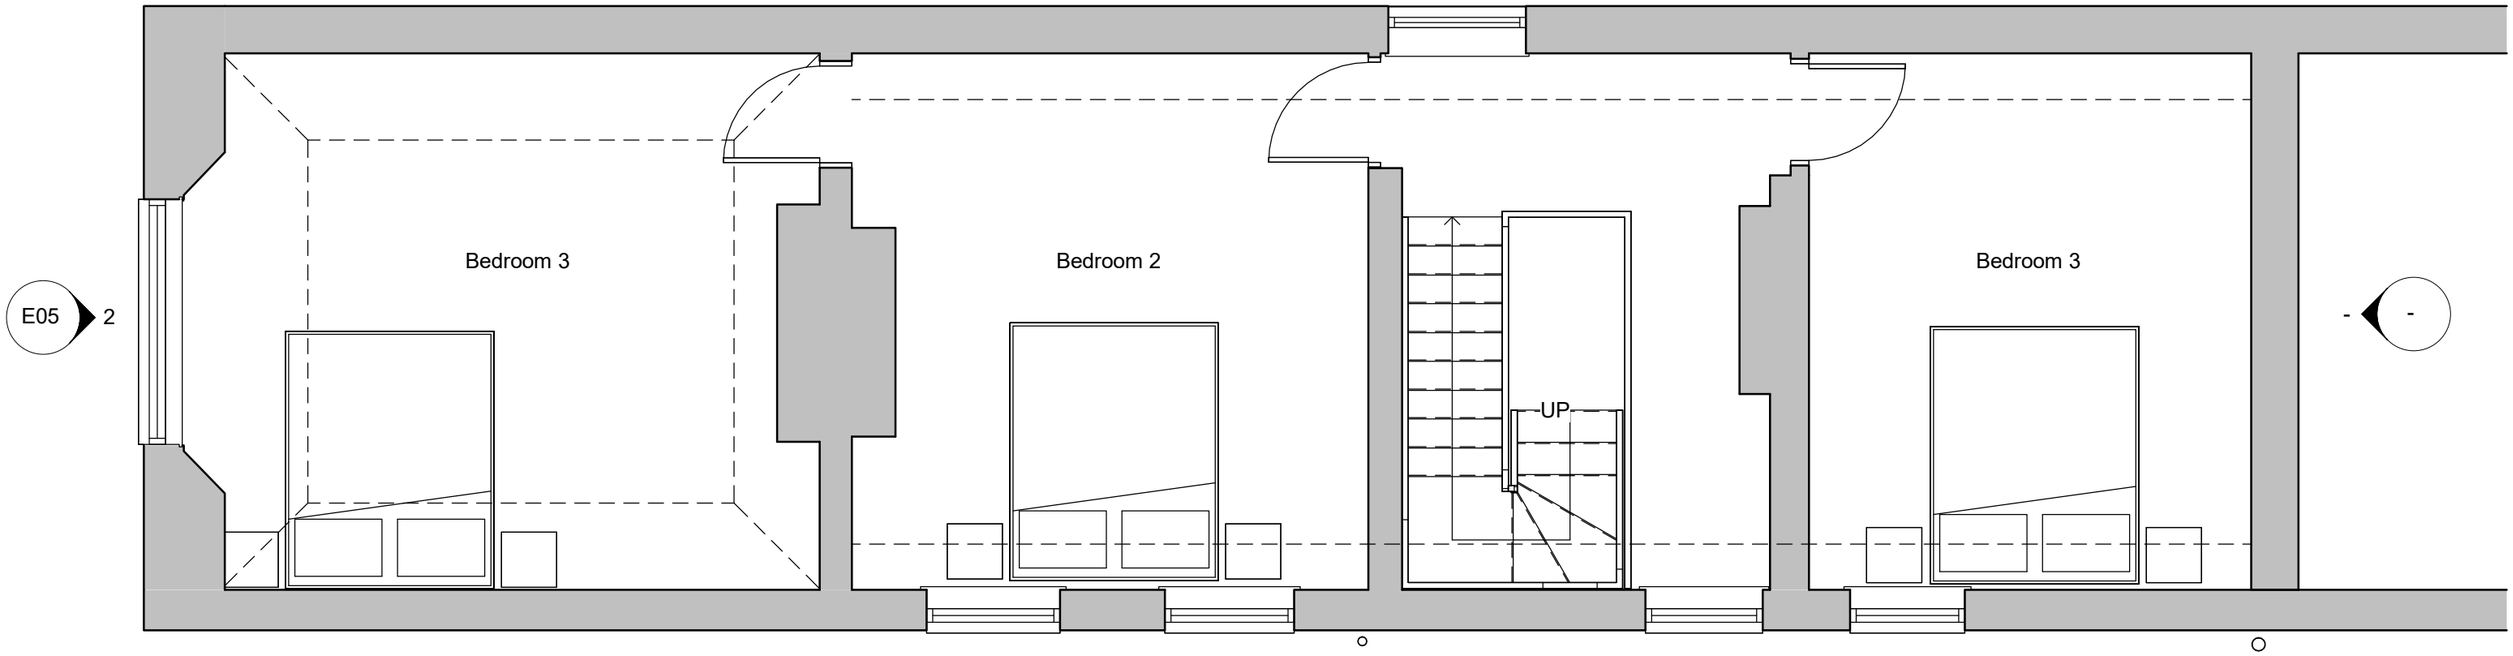

1
E05

01_First Level
1 : 50

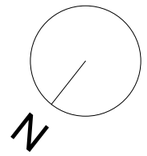

SCALE : 1 to 50

0 2.5m 5m

Note: This maybe a reduced sized print, check scales below

Revision	Description	Drawn	Date	Checked

Client's Name
Paul Townsend

Job Title
3 Rectory Road, Wokingham, RG40 1DJ

Drawing Title
Former/ Approved First Floor Plan

Scale
1 : 50 @A3

Job No **2291** Drawing No **E04**

Status Rev

HERITAGE FUSION
CONSERVING THE PAST, INSPIRING THE FUTURE