


Notes


All dimensions, and levels on site are to be checked prior to commencement of work.

This drawing is the copyright of Paul Edwards Architecture

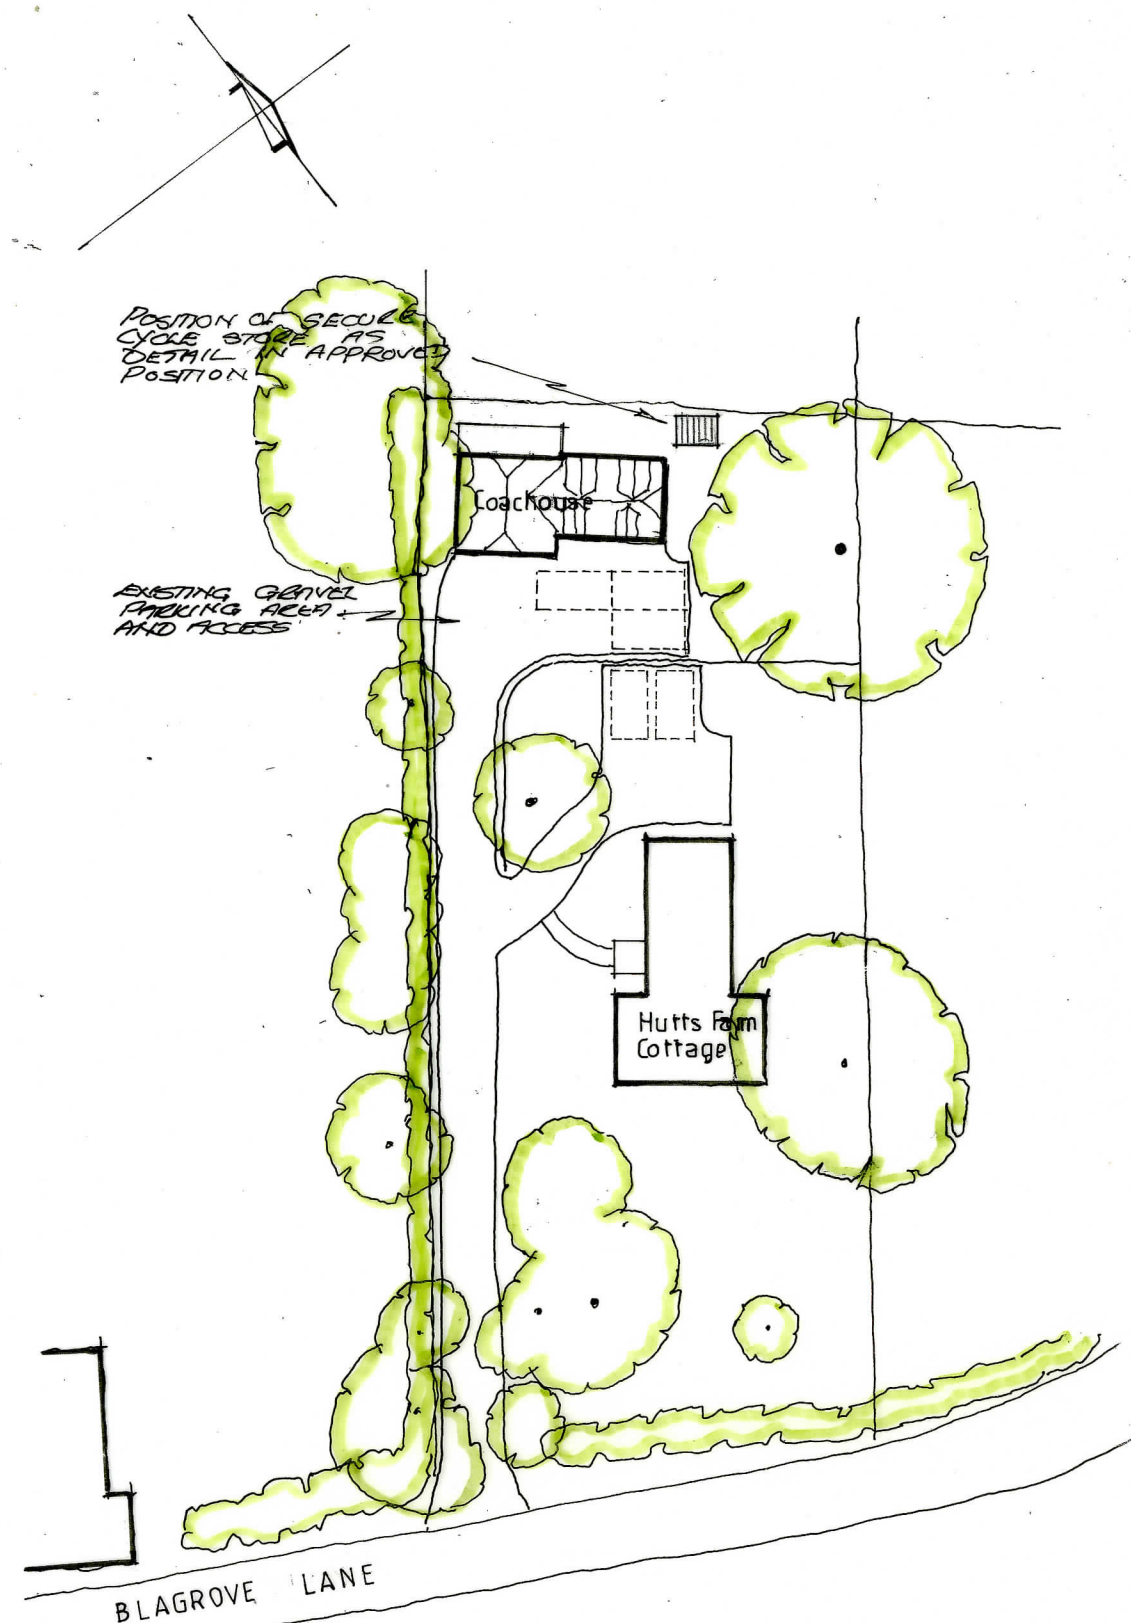


FRONT

SIDE

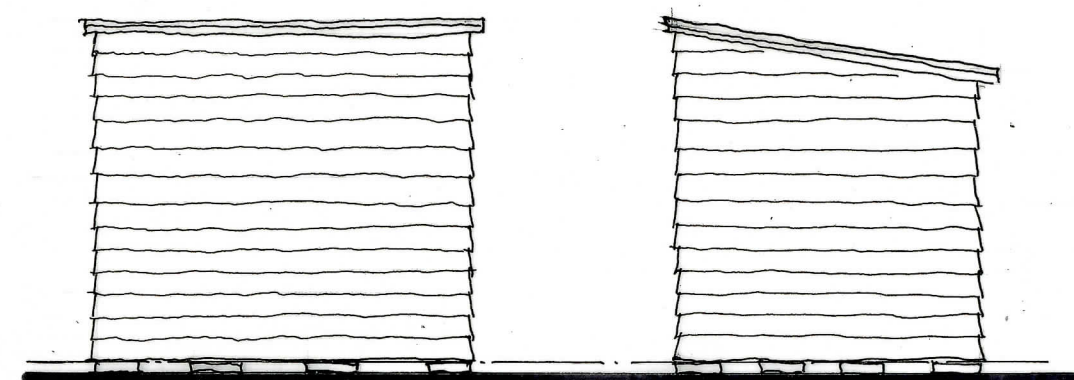

REAR

SIDE

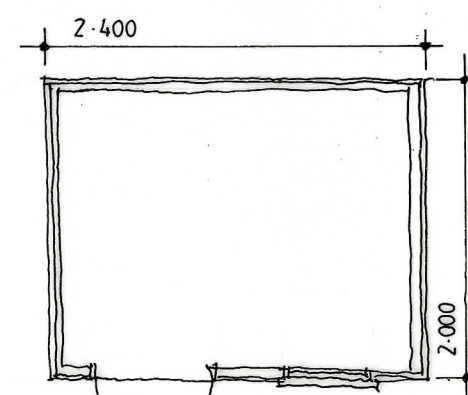

PLAN

CYCLE STORE DETAILS

1:50 0 0.5 1.0 1.5 2.0 3.0

ROOF - GREY FELT ROOF COVERING

WALLS : STAINED SOFTWOOD SHIP LAP BOARDING

ALL ON EXISTING CONCRETE BASE

A : CYCLE STORE SHOWN IN 01:07:26 APPROVED POSITION ON SITE

Project	The Coachhouse Hutts Farm Cottage Blagrove Lane WOKINGHAM Berks
Client	Mr R Ryan

Drawing

CYCLE STORE DETAILS

Scale	Date
As shown A3	May 2026



Paul Edwards Architecture

12 Sandy Lane, Barkham, Wokingham, Berks RG41 4DB
Tel: 01189772925 Mob: 07831837415 E-mail: paul@pauledwardsarchitecture.co.uk
VAT Registration Number: 334411619

Job 2718 Dwg. 01A