


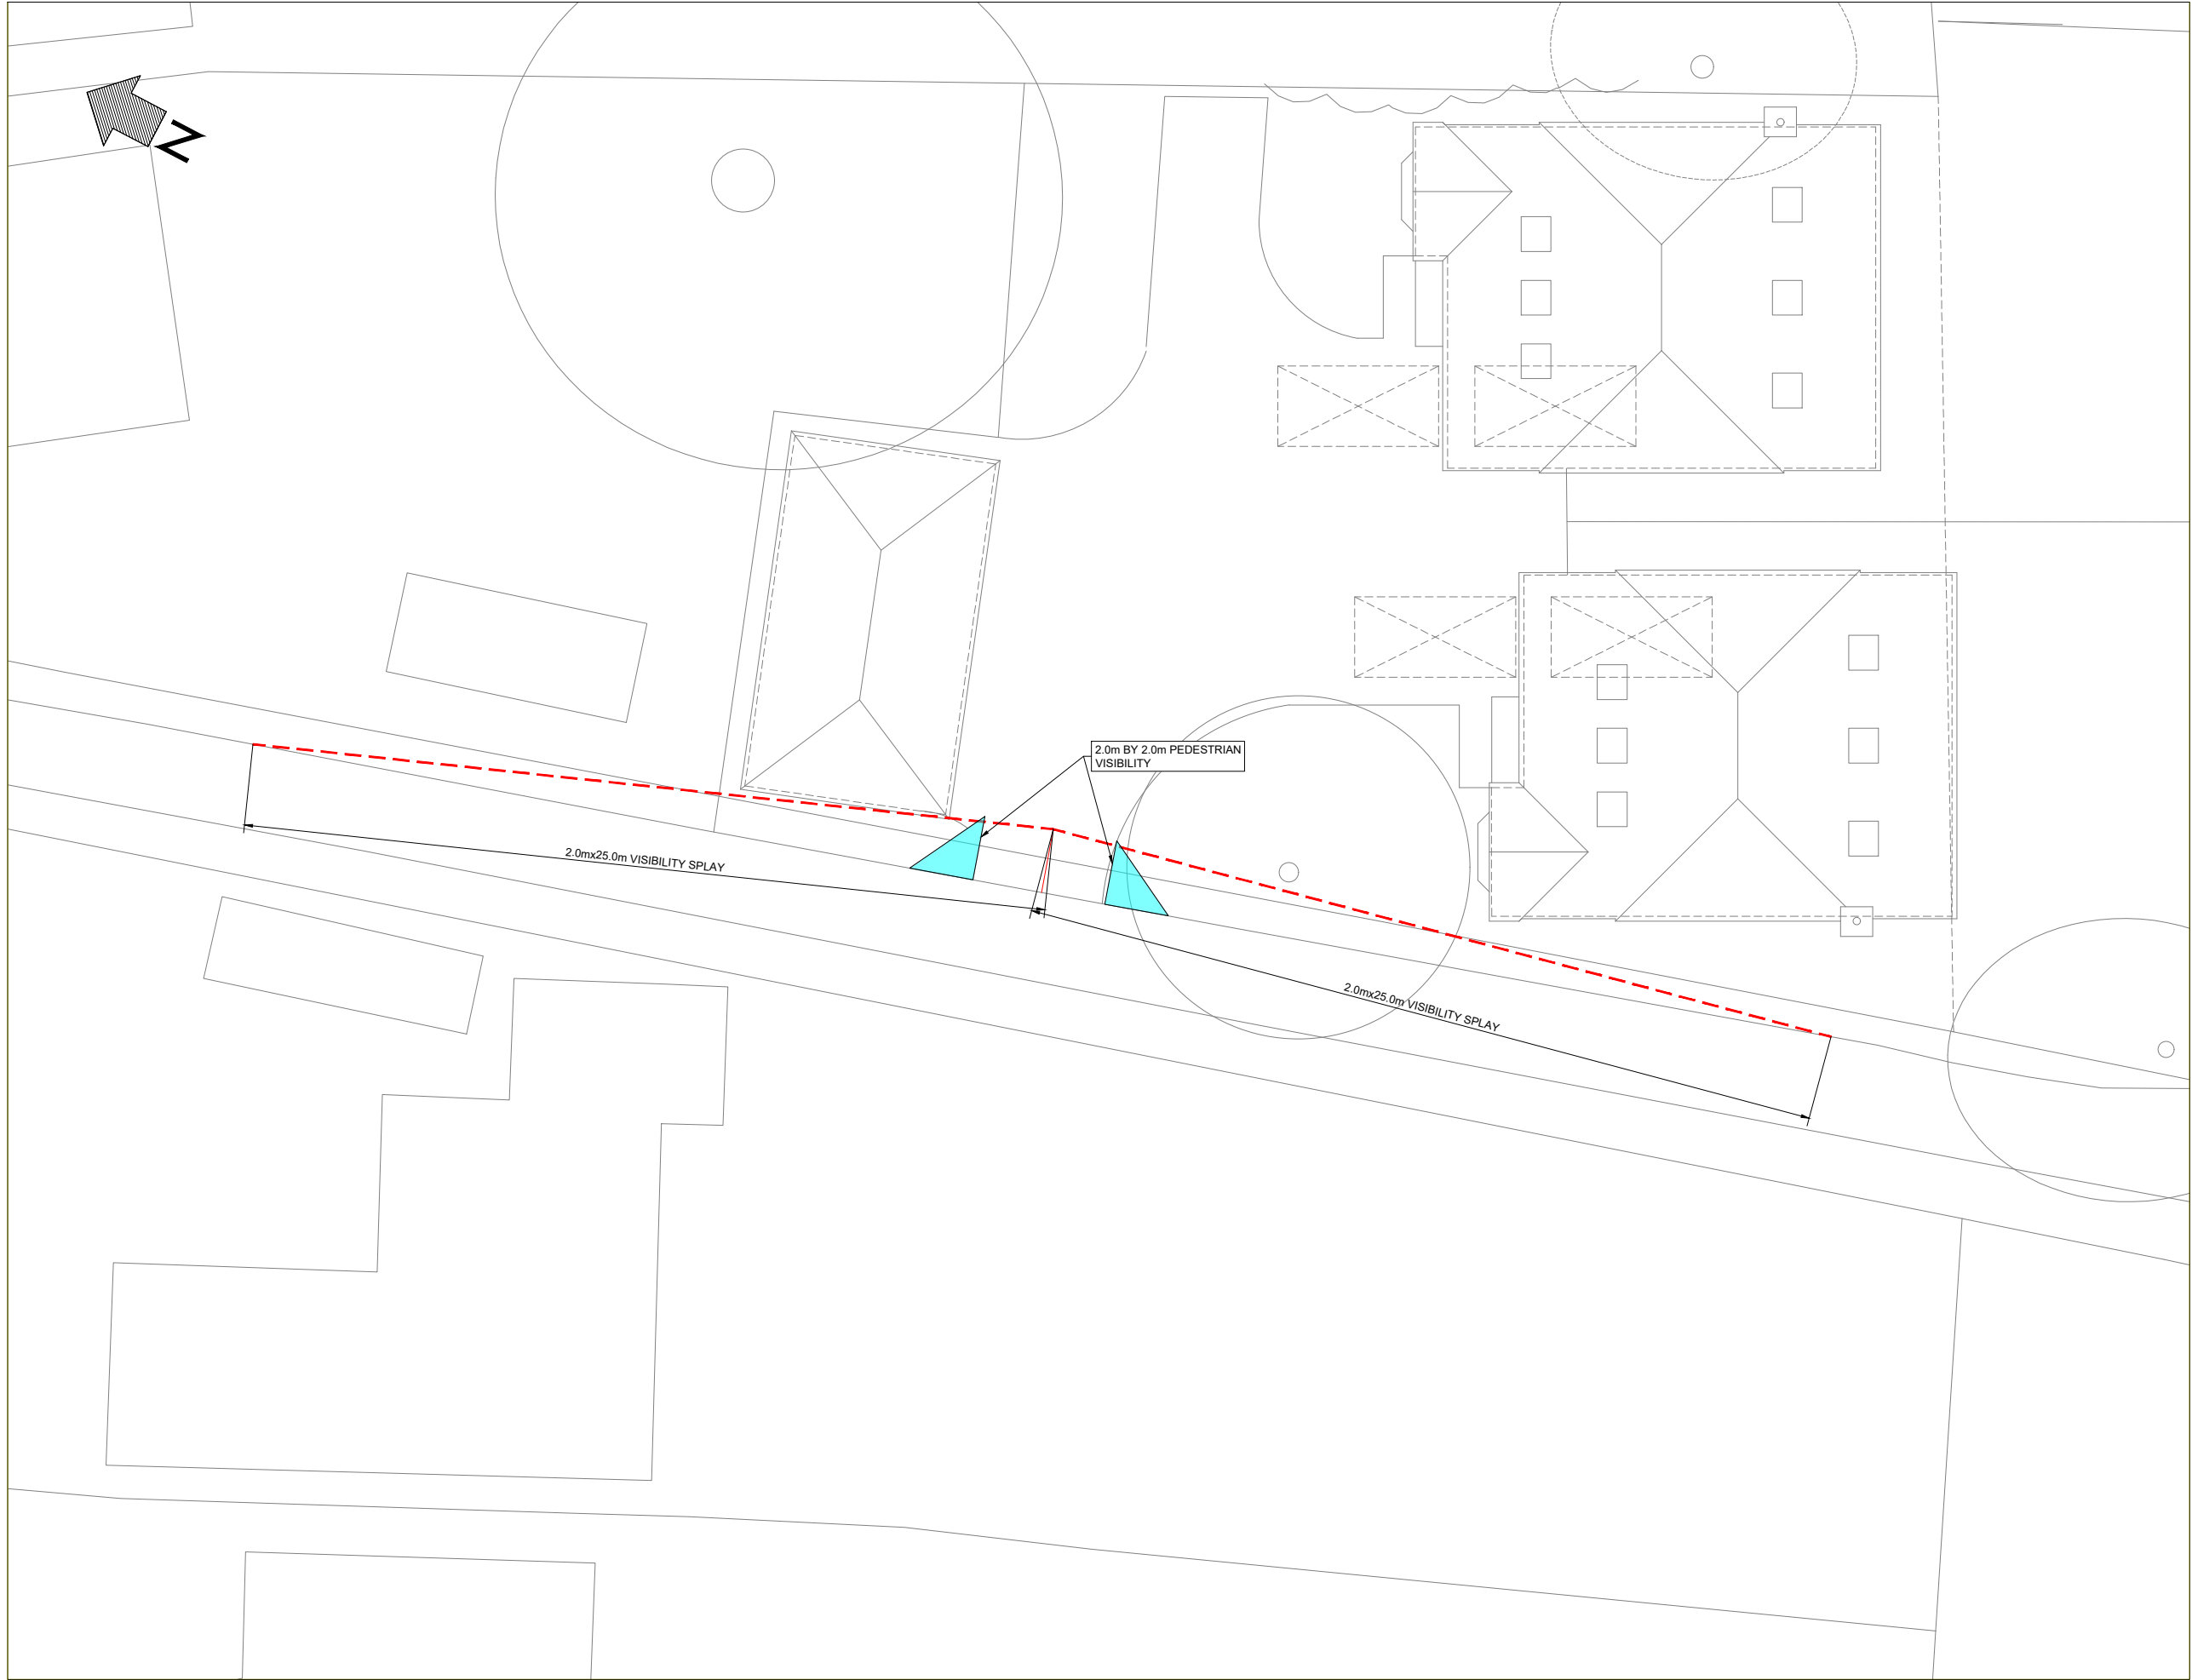

Client



Project

RESIDENTIAL DEVELOPMENT ON LAND TO
THE REAR OF 354 BARKHAM ROAD

Drawing Title

ACCESS AND VISIBILITY

Drawing Status

FOR INFORMATION

Date

APR 2025

Scale

1:100

Size

A1

Drawing No.

NJC-001

Rev

B